



NOTES

Drawings are to be used for obtaining planning permission & building regulations approval only. All measurements to be checked on site. Approved drawings are to be read in conjunction with the written specification. Any discrepancies within the project documentation are to be reported to this Practice for resolution.
© AG Architectural Solutions Ltd.
Note that the 'Party Wall etc. Act 1996' should be considered prior to the commencement of work.

+ AG Architectural Solutions

19 Hillbrook Road, Offerton, Stockport, SK1 4JW
0161 355 5880
enquiries@ag-solutions.co.uk

Mr F Javid

138 Alexandra Road South
Whalley Range
Manchester
M16 8NU



PROJECT: Two Storey Front, Side and Rear Extension and Single Storey Front and Rear Extension

SHEET

1

DRAWING: Site Plan as Existing

SCALE

1:200 @ A3


DRAWING NO.: 2024.10.P1

DATE: May 2024

Site Plan as Existing
Scale - 1:200

31.4m +



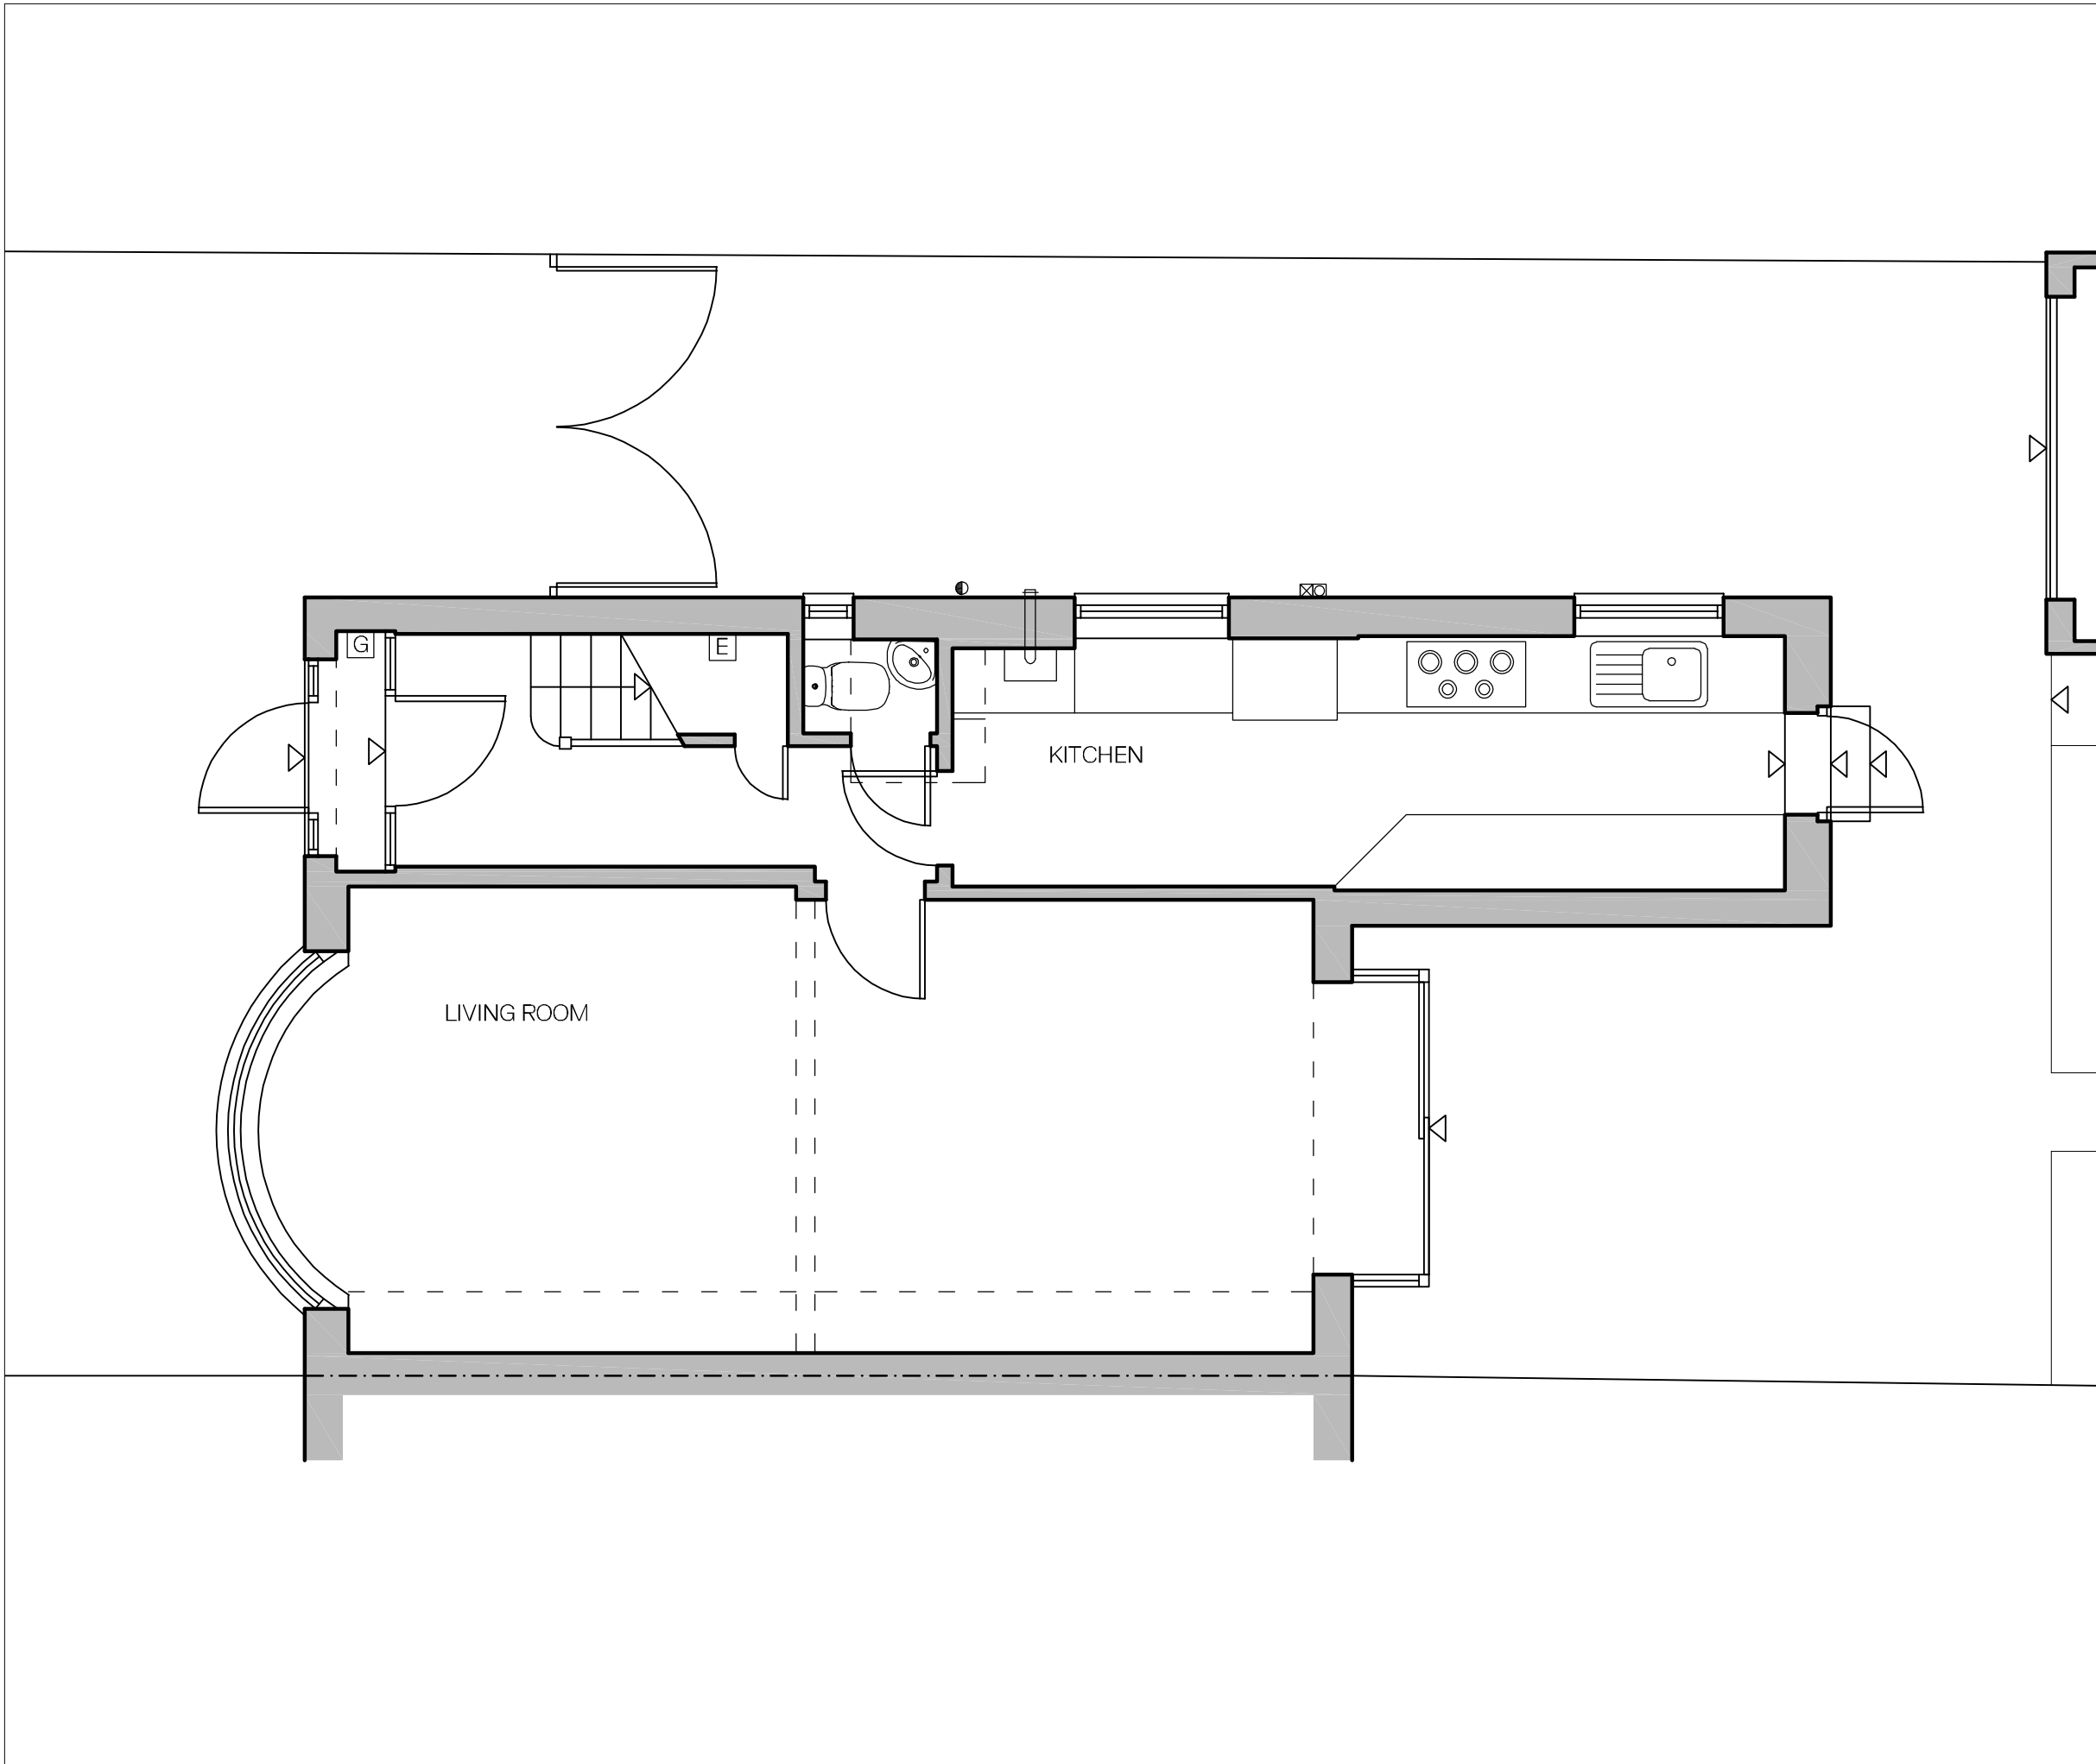

NOTES

Drawings are to be used for obtaining planning permission & building regulations approval only. All measurements to be checked on site. Approved drawings are to be read in conjunction with the written specification. Any discrepancies within the project documentation are to be reported to this Practice for resolution.

© AG Architectural Solutions Ltd.

Note that the 'Party Wall etc. Act 1996' should be considered prior to the commencement of work.

AG Architectural Solutions

19 Hillbrook Road, Offerton, Stockport, SK1 4JW
0161 355 5880
enquiries@ag-solutions.co.uk

Mr F Javid
138 Alexandra Road South
Whalley Range
Manchester
M16 8NU



PROJECT: Two Storey Front, Side and Rear Extension and Single Storey Front and Rear Extension

SHEET
2

DRAWING: Ground Floor Plan as Existing


SCALE
1:50 @ A3

DRAWING NO.: 2024.10.P2

DATE: May 2024

Ground Floor Plan as Existing
Scale - 1:50



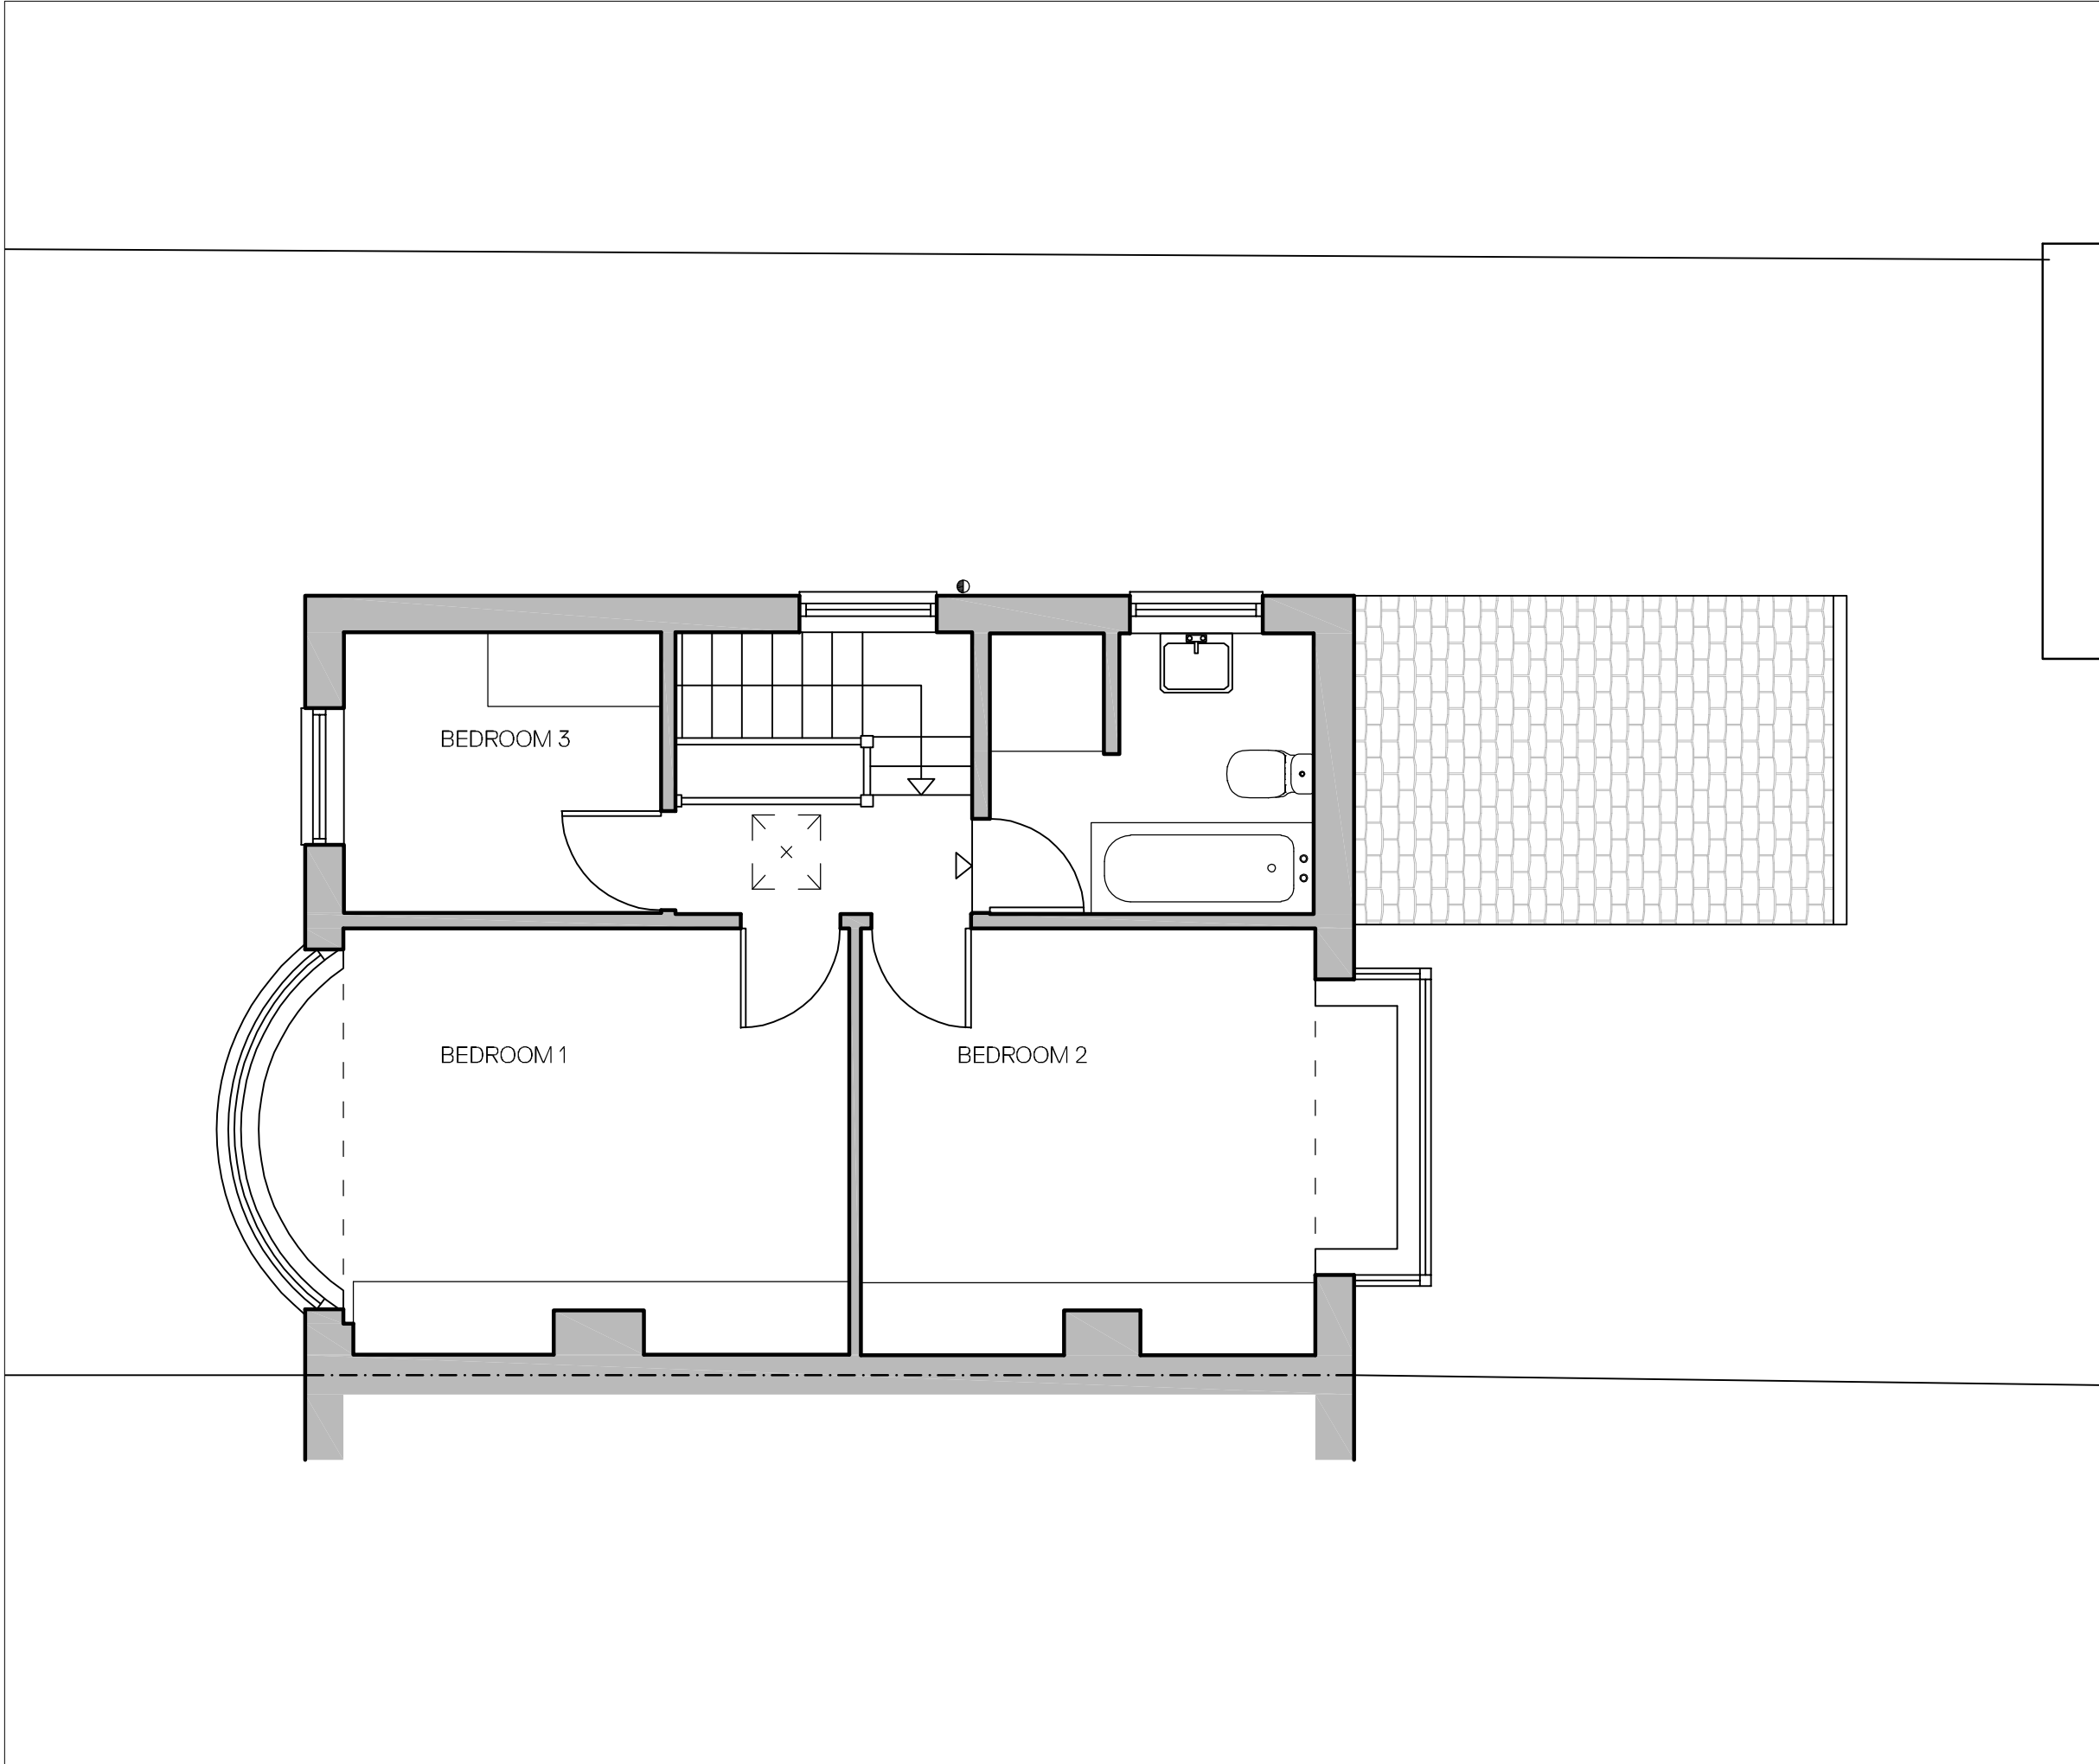

First Floor Plan as Existing
Scale - 1:50



NOTES

Drawings are to be used for obtaining planning permission & building regulations approval only. All measurements to be checked on site. Approved drawings are to be read in conjunction with the written specification. Any discrepancies within the project documentation are to be reported to this Practice for resolution.
© AG Architectural Solutions Ltd.
Note that the 'Party Wall etc. Act 1996' should be considered prior to the commencement of work.

+ AG Architectural Solutions

19 Hillbrook Road, Offerton, Stockport, SK1 4JW
0161 355 5880
enquiries@ag-solutions.co.uk

Mr F Javid
138 Alexandra Road South
Whalley Range
Manchester
M16 8NU



PROJECT: Two Storey Front, Side and Rear
Extension and Single Storey Front
and Rear Extension

SHEET
3

DRAWING: First Floor Plan as Existing

SCALE
1:50 @ A3

DRAWING NO.: 2024.10.P3

DATE: May 2024




Front Elevation as Existing
Scale - 1:100




Side Elevation as Existing
Scale - 1:100



Rear Elevation as Existing
Scale - 1:100

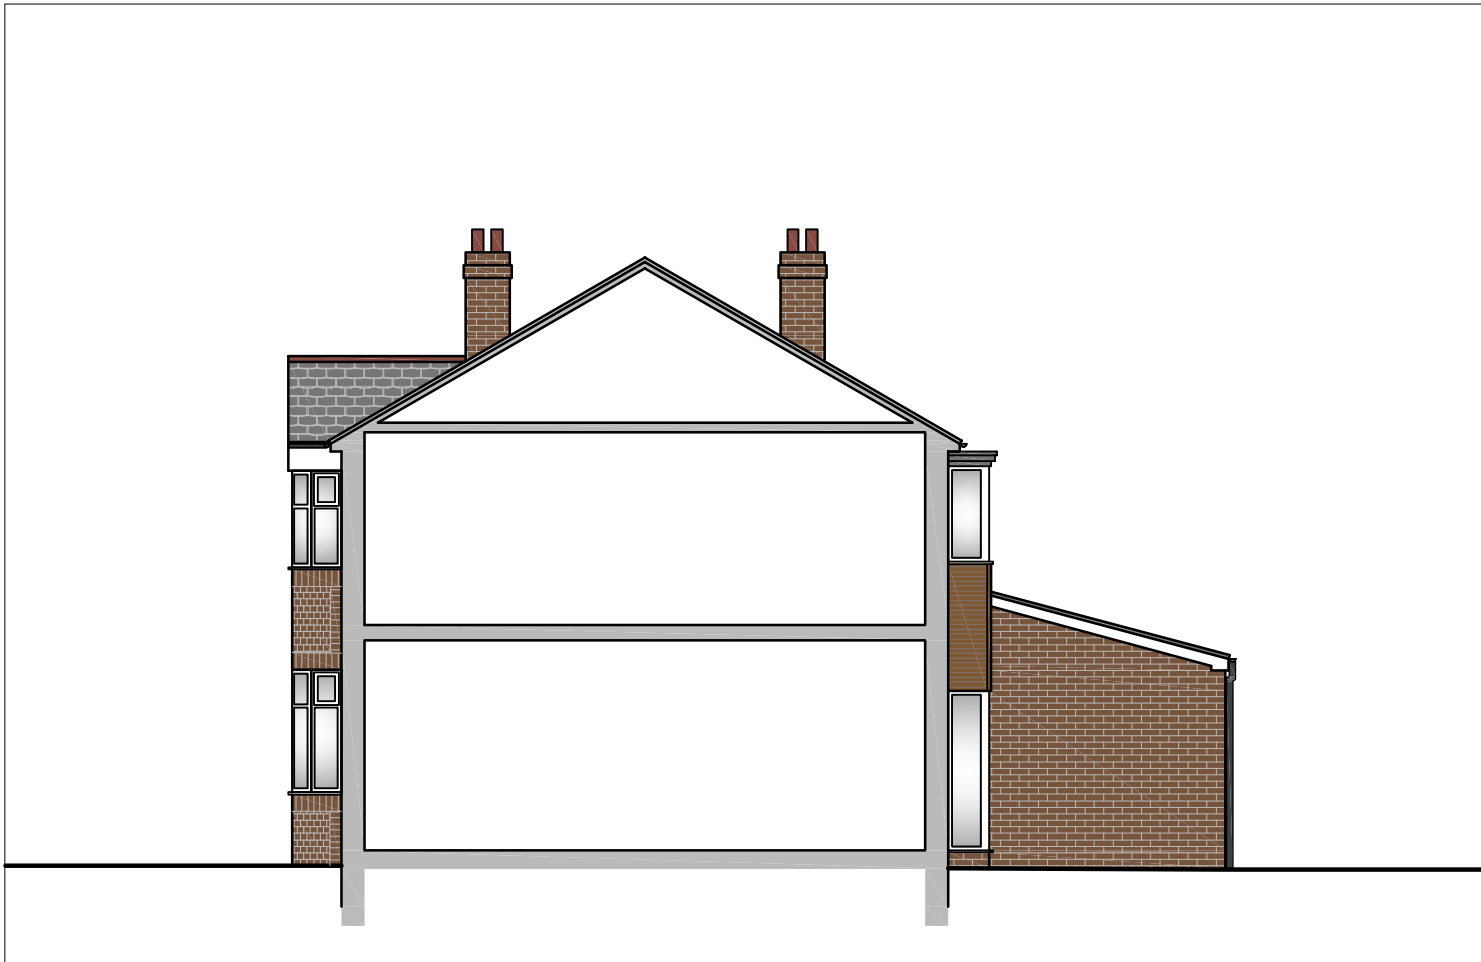

Side Elevation as Existing
Scale - 1:100

 

NOTES

Drawings are to be used for obtaining planning permission & building regulations approval only. All measurements to be checked on site. Approved drawings are to be read in conjunction with the written specification. Any discrepancies within the project documentation are to be reported to this Practice for resolution.
© AG Architectural Solutions Ltd.
Note that the 'Party Wall etc. Act 1996' should be considered prior to the commencement of work.

+ AG Architectural Solutions

19 Hillbrook Road, Offerton, Stockport, SK1 4JW
0161 355 5880
enquiries@ag-solutions.co.uk

Mr F Javid

138 Alexandra Road South
Whalley Range
Manchester
M16 8NU



PROJECT : Two Storey Front, Side and Rear
Extension and Single Storey Front
and Rear Extension

DRAWING : Elevations as Existing

DRAWING NO. : 2024.10.P4

DATE : May 2024

SHEET

4

SCALE

1:100 @ A3



NOTES

Drawings are to be used for obtaining planning permission & building regulations approval only. All measurements to be checked on site. Approved drawings are to be read in conjunction with the written specification. Any discrepancies within the project documentation are to be reported to this Practice for resolution.
© AG Architectural Solutions Ltd.
Note that the 'Party Wall etc. Act 1996' should be considered prior to the commencement of work.

+ AG Architectural Solutions

19 Hillbrook Road, Offerton, Stockport, SK1 4JW
0161 355 5880
enquiries@ag-solutions.co.uk

Mr F Javid

138 Alexandra Road South
Whalley Range
Manchester
M16 8NU



PROJECT: Two Storey Front, Side and Rear Extension and Single Storey Front and Rear Extension

SHEET

5


DRAWING: Site Plan as Proposed

SCALE

1:200 @ A3

DRAWING NO.: 2024.10.P5

DATE: May 2024

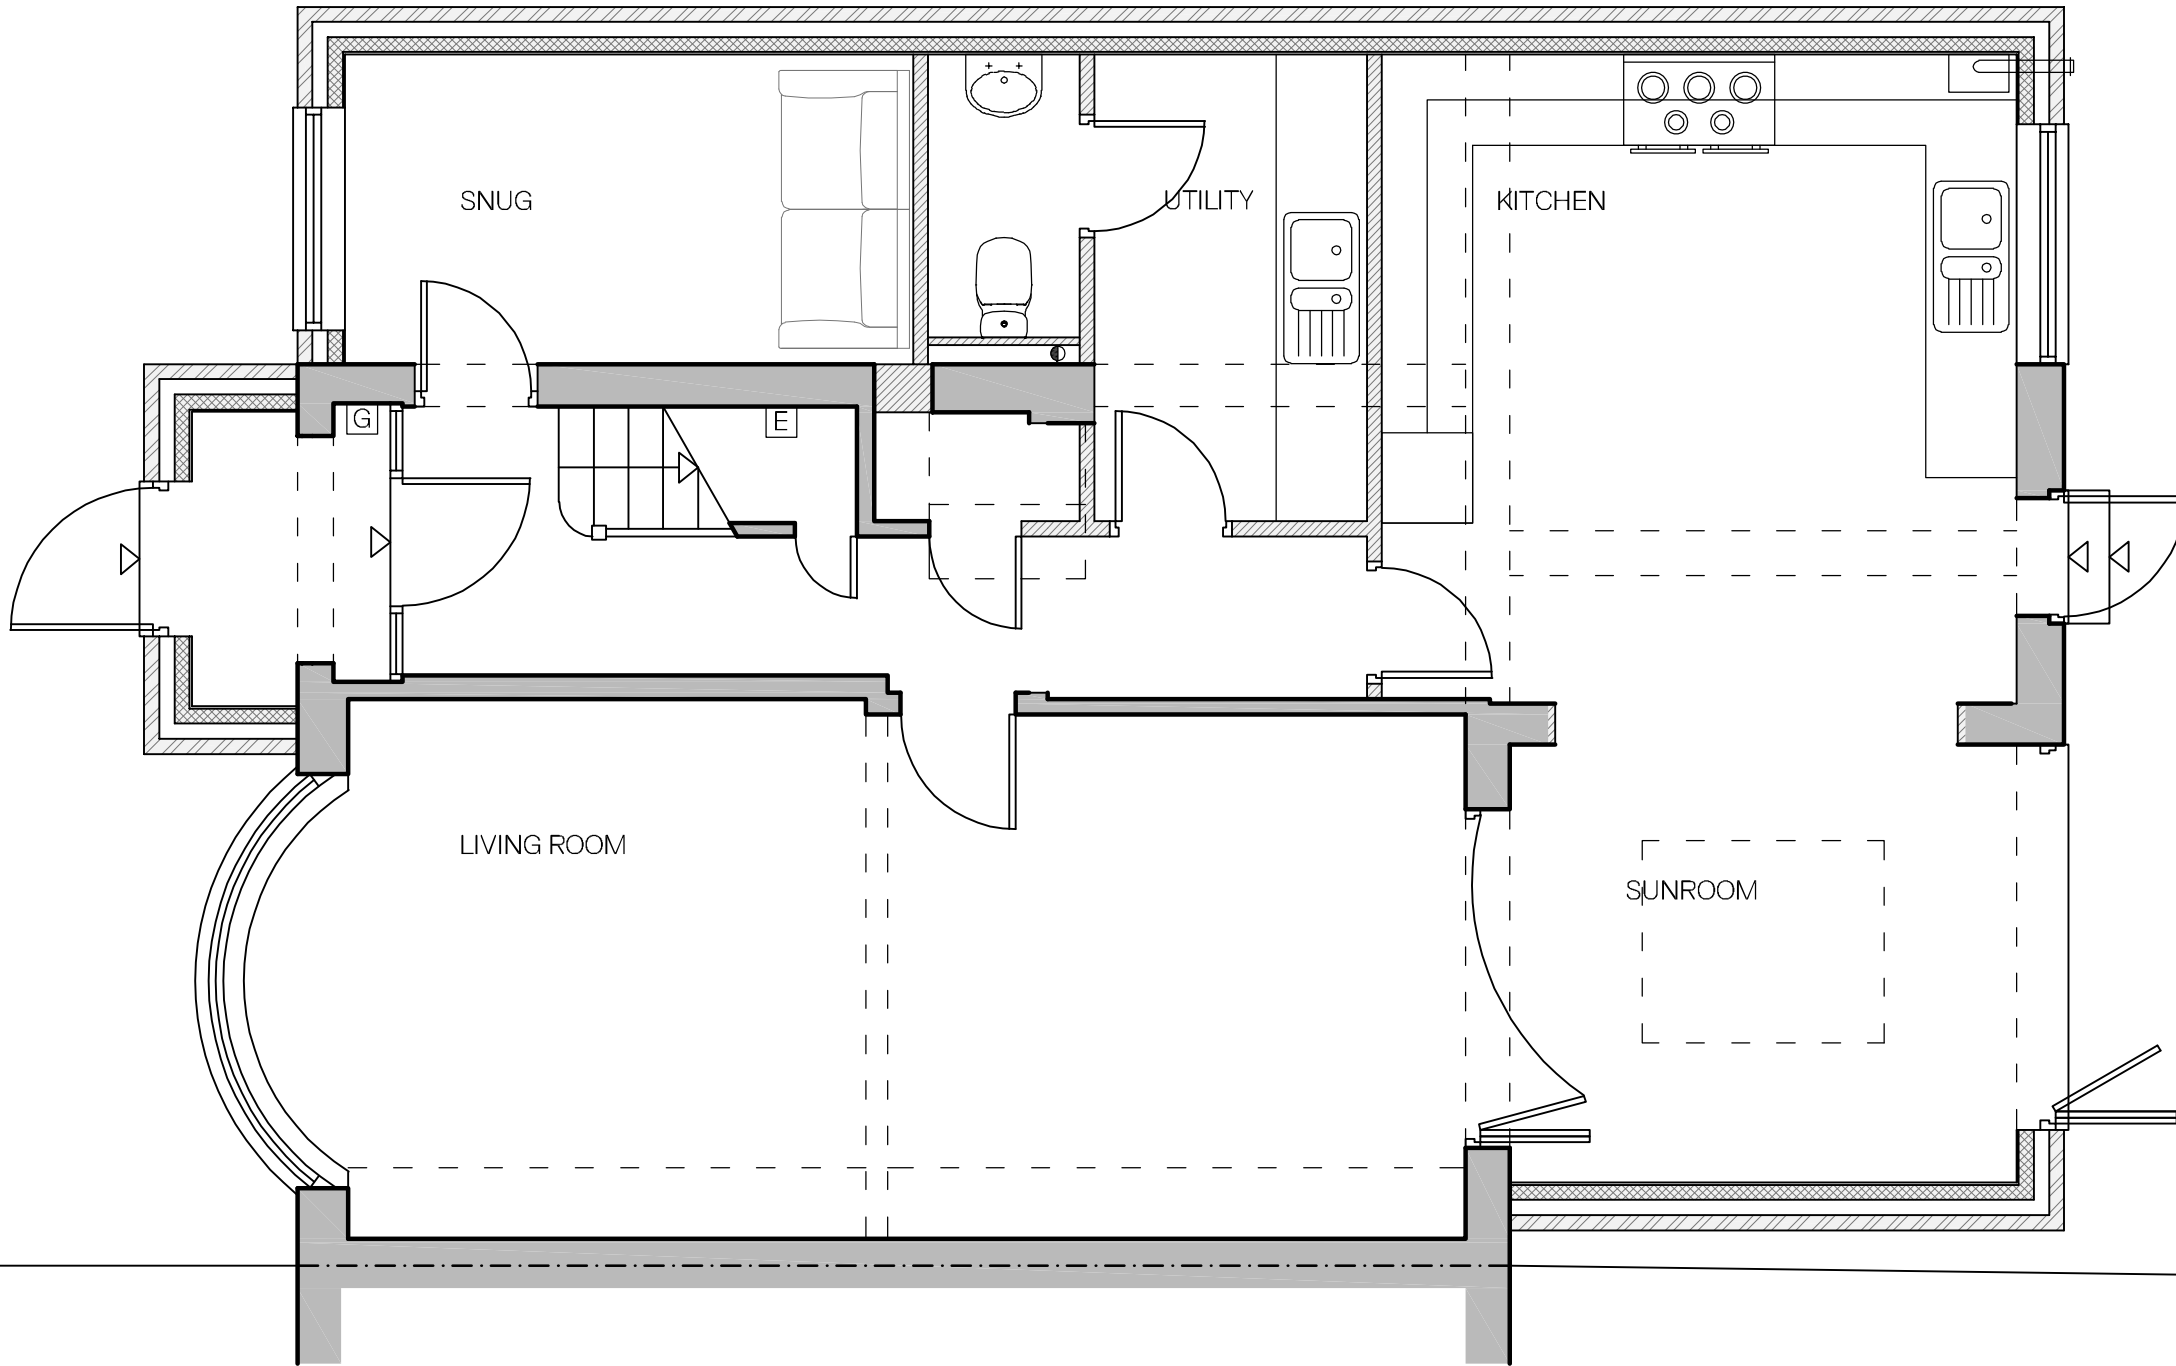

Ground Floor Plan as Proposed
Scale - 1:50

NOTES

Drawings are to be used for obtaining planning permission & building regulations approval only. All measurements to be checked on site. Approved drawings are to be read in conjunction with the written specification. Any discrepancies within the project documentation are to be reported to this Practice for resolution.
© AG Architectural Solutions Ltd.
Note that the 'Party Wall etc. Act 1996' should be considered prior to the commencement of work.

REVISIONS

B	September 2024 Alterations to proposed layout, as per Client request.
---	--

+ AG Architectural Solutions

19 Hillbrook Road, Offerton, Stockport, SK1 4JW
0161 355 5880
enquiries@ag-solutions.co.uk

Mr F Javid

138 Alexandra Road South
Whalley Range
Manchester
M16 8NU



PROJECT: Two Storey Front, Side and Rear
Extension and Single Storey Front
and Rear Extension

SHEET

6

DRAWING: Ground Floor Plan as Proposed

SCALE

1:50 @ A3

DRAWING NO.: 2024.10.P6B

DATE: May 2024

NOTES

Drawings are to be used for obtaining planning permission & building regulations approval only. All measurements to be checked on site. Approved drawings are to be read in conjunction with the written specification. Any discrepancies within the project documentation are to be reported to this Practice for resolution.
© AG Architectural Solutions Ltd.
Note that the 'Party Wall etc. Act 1996' should be considered prior to the commencement of work.

REVISIONS

A August 2024
Alterations to proposed layout, as per Client request.

+AG Architectural Solutions

19 Hillbrook Road, Offerton, Stockport, SK1 4JW
0161 355 5880
enquiries@ag-solutions.co.uk

Mr F Javid

138 Alexandra Road South
Whalley Range
Manchester
M16 8NU



PROJECT: Two Storey Front, Side and Rear Extension and Single Storey Front and Rear Extension

SHEET

7


DRAWING: First Floor Plan as Proposed

SCALE

1:50 @ A3

DRAWING NO.: 2024.10.P7A

DATE: May 2024

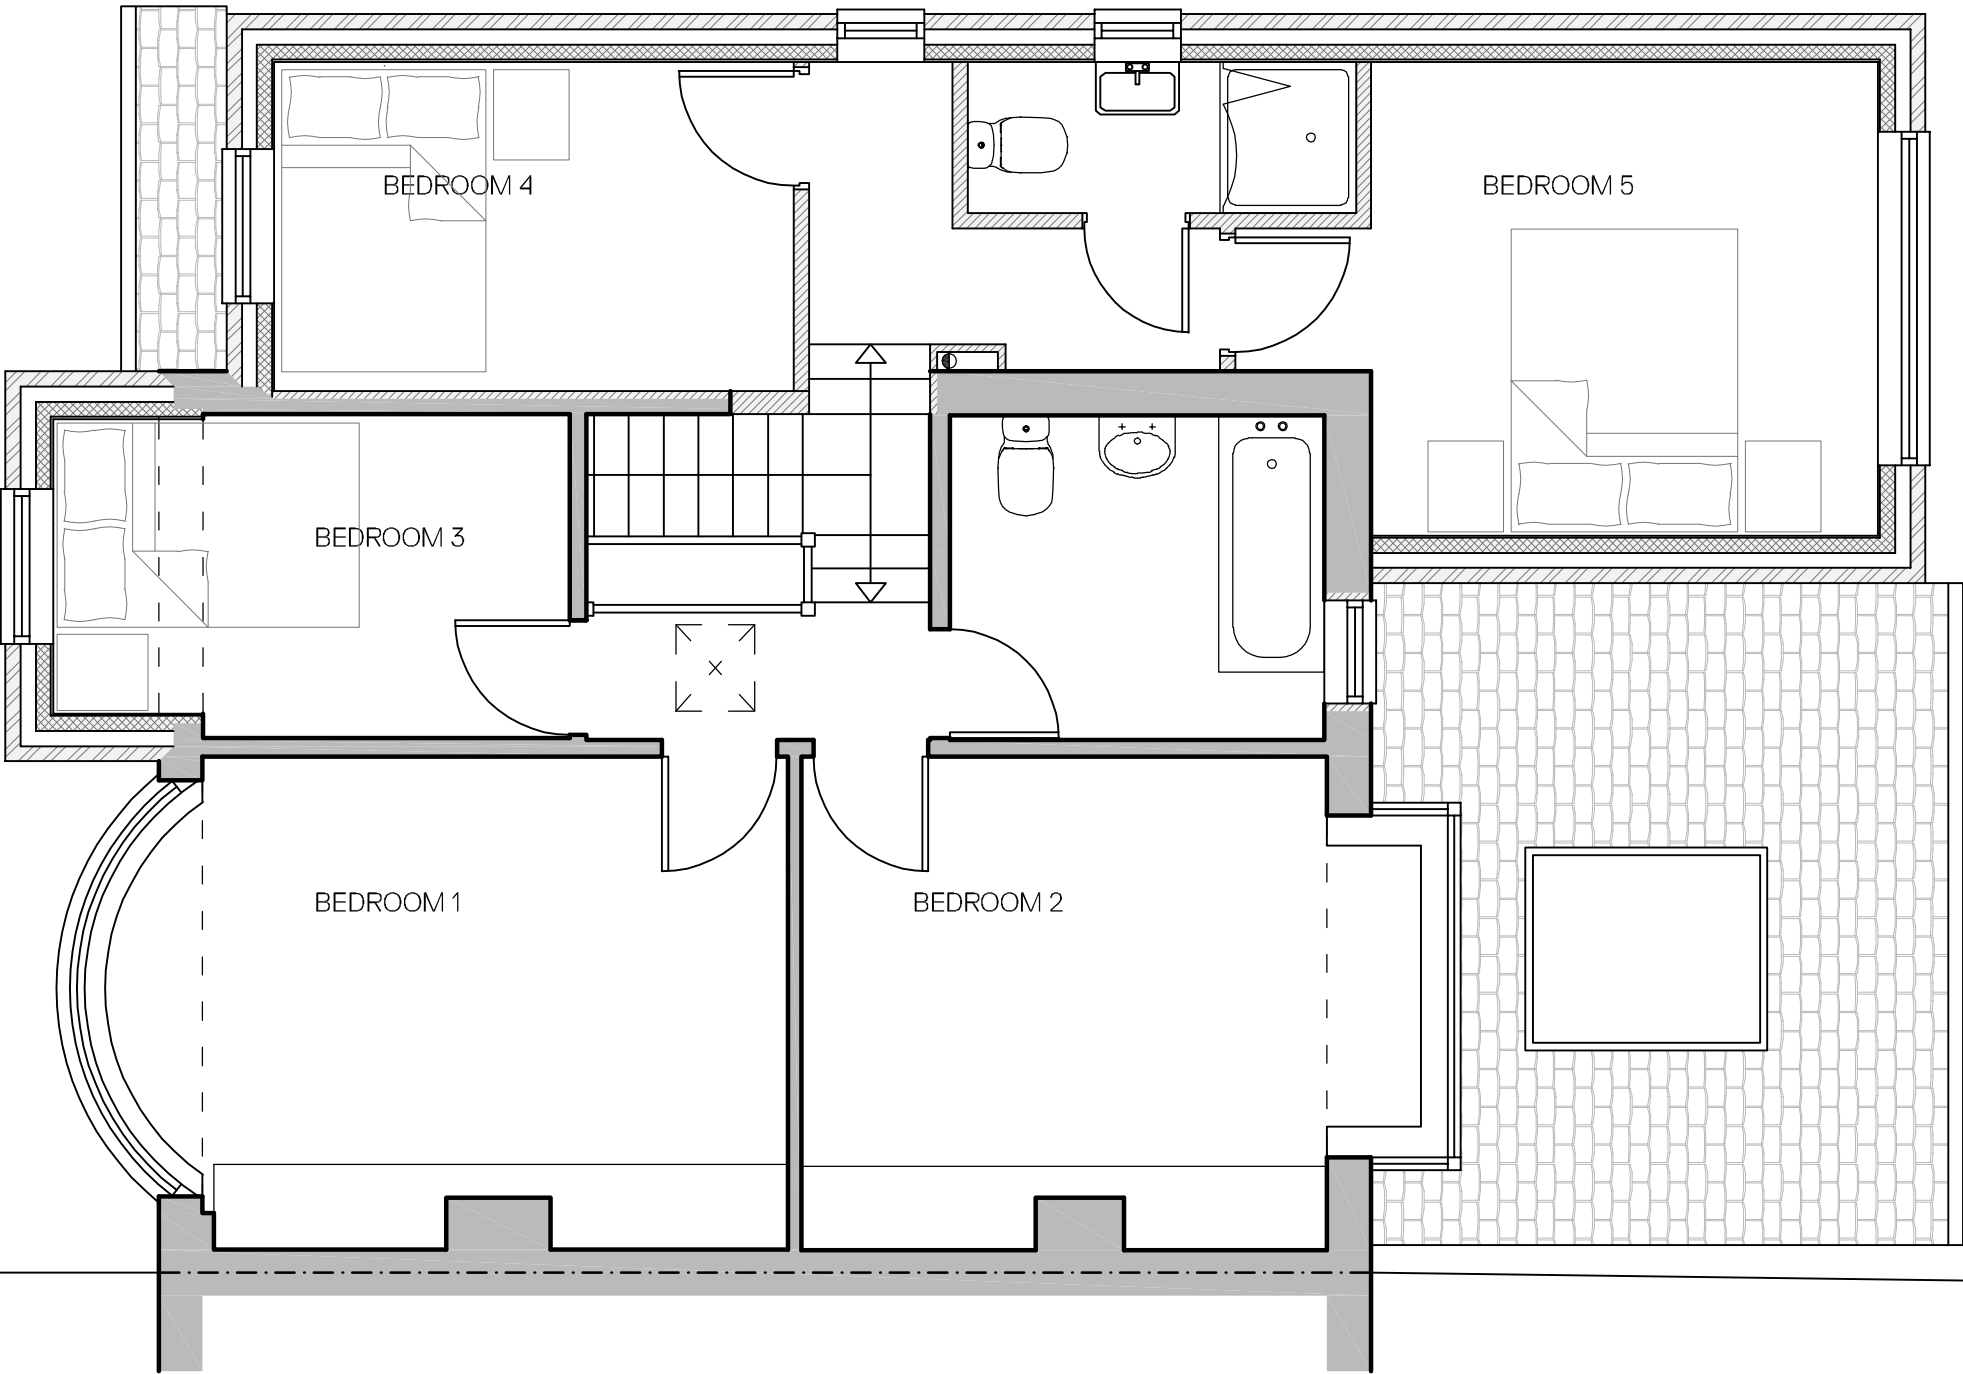


First Floor Plan as Proposed
Scale - 1:50






Front Elevation as Proposed
Scale - 1:100

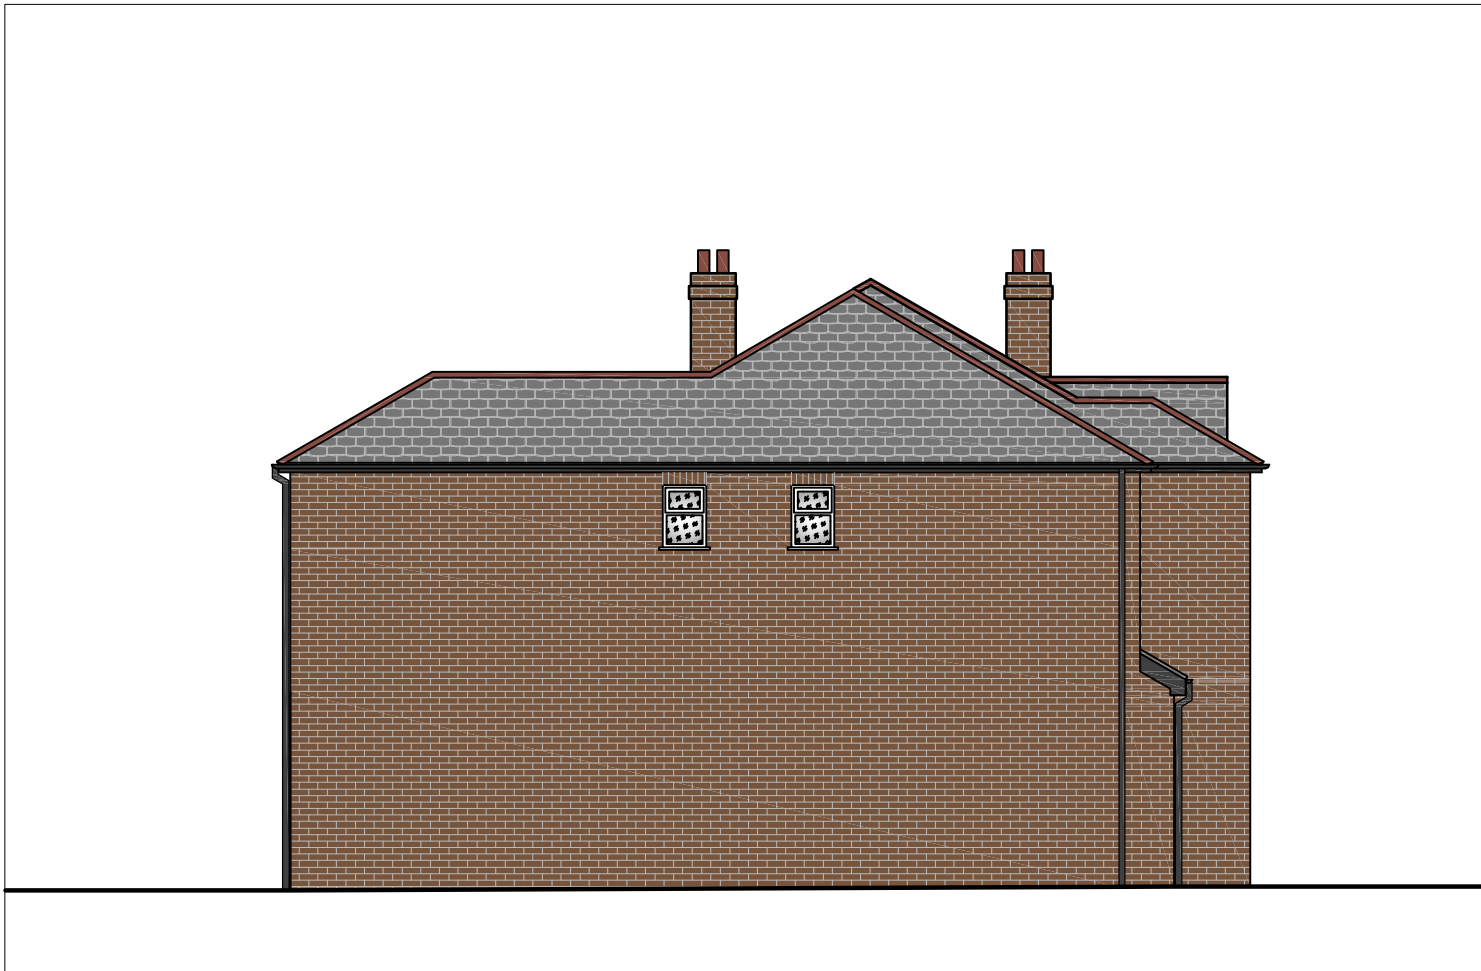


Side Elevation as Proposed
Scale - 1:100



Rear Elevation as Proposed
Scale - 1:100

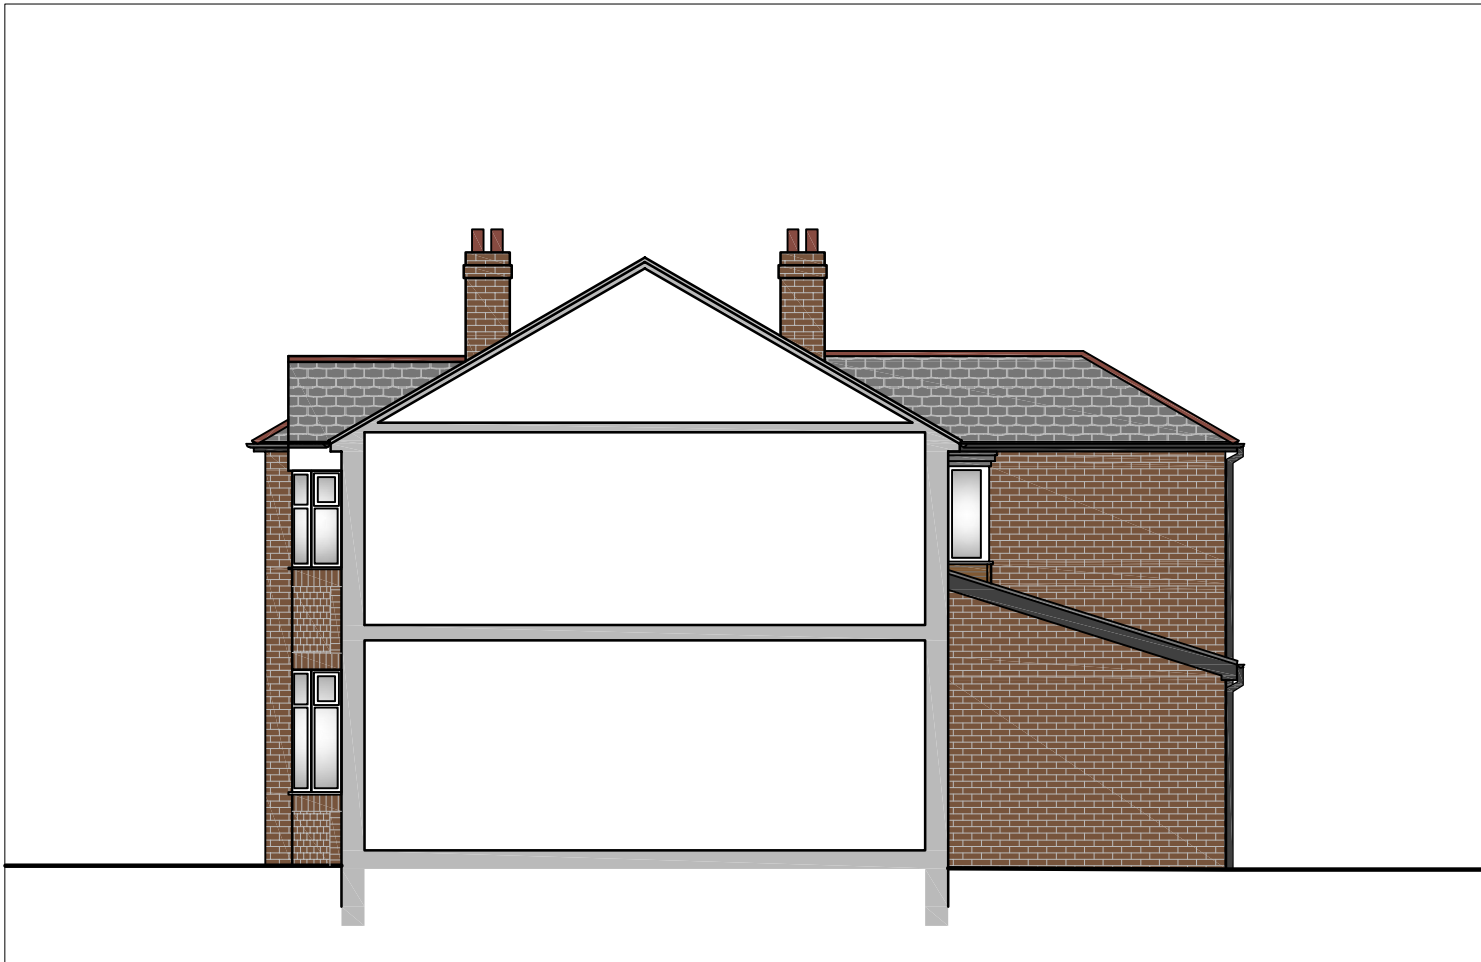

Side Elevation as Proposed
Scale - 1:100

 

NOTES

Drawings are to be used for obtaining planning permission & building regulations approval only. All measurements to be checked on site. Approved drawings are to be read in conjunction with the written specification. Any discrepancies within the project documentation are to be reported to this Practice for resolution.
© AG Architectural Solutions Ltd.
Note that the 'Party Wall etc. Act 1996' should be considered prior to the commencement of work.

REVISIONS

A	August 2024 Alterations to proposed layout, as per Client request.
---	---

+ AG Architectural Solutions

19 Hillbrook Road, Offerton, Stockport, SK1 4JW
0161 355 5880
enquiries@ag-solutions.co.uk

Mr F Javid
138 Alexandra Road South
Whalley Range
Manchester
M16 8NU



PROJECT: Two Storey Front, Side and Rear
Extension and Single Storey Front
and Rear Extension

DRAWING: Elevations as Proposed

DRAWING NO.: 2024.10.P8A

DATE: May 2024

SHEET

8

SCALE

1:100 @ A3