



Schedule of Accommodation


Plot 10

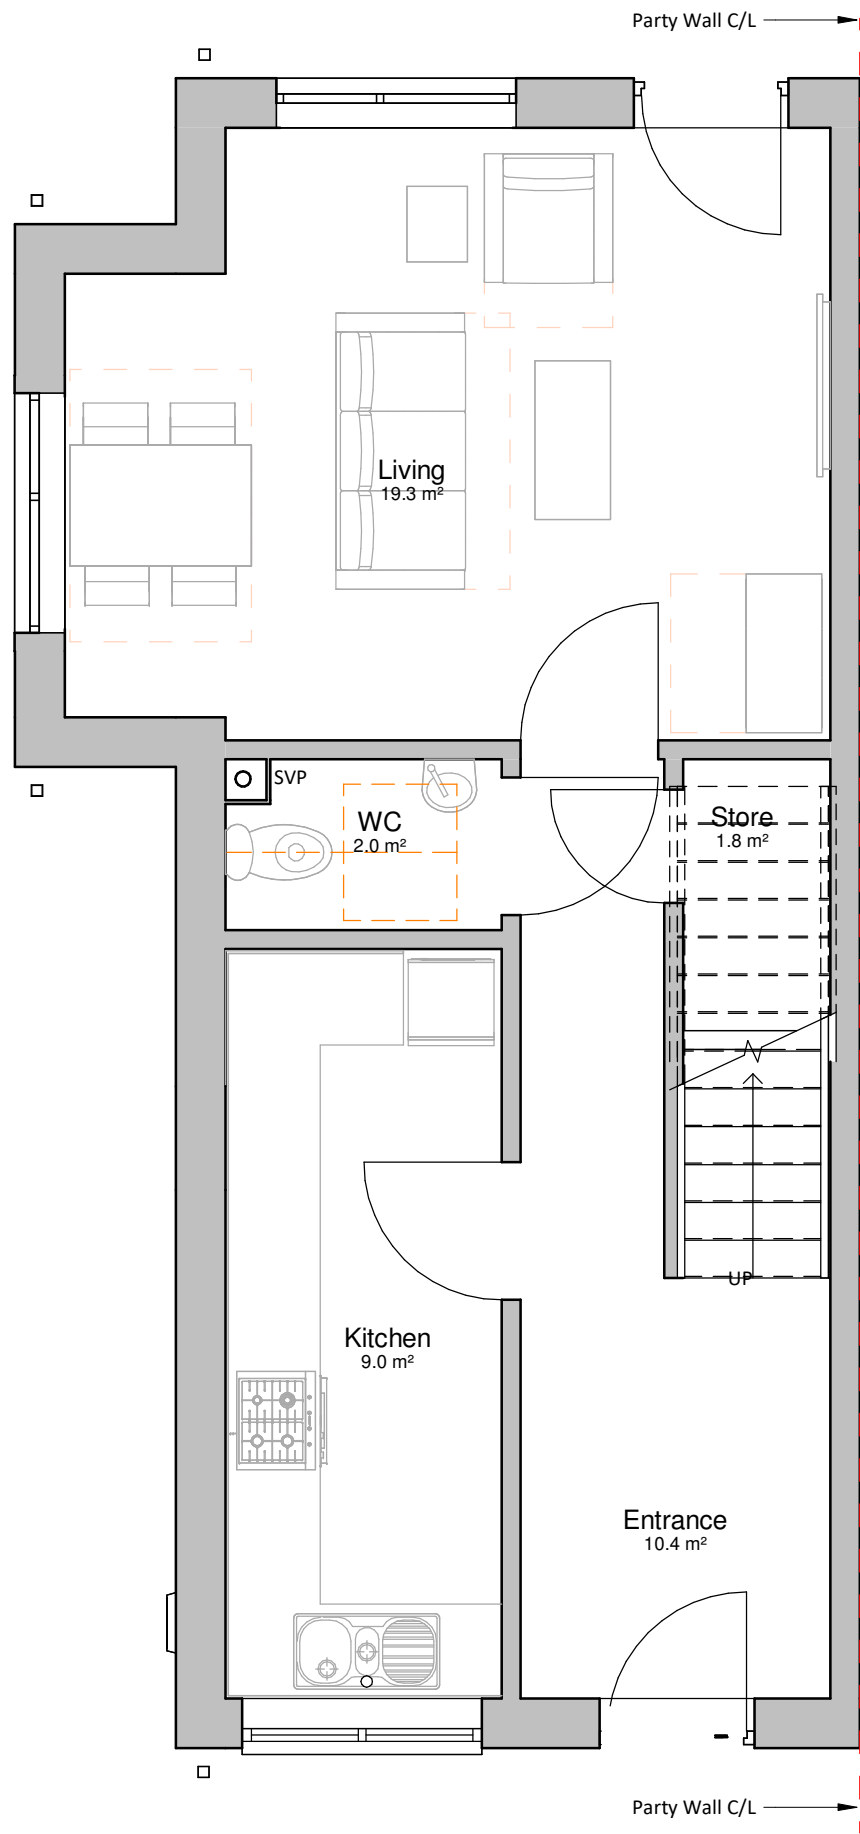


00 Ground Floor Plan
1 : 50

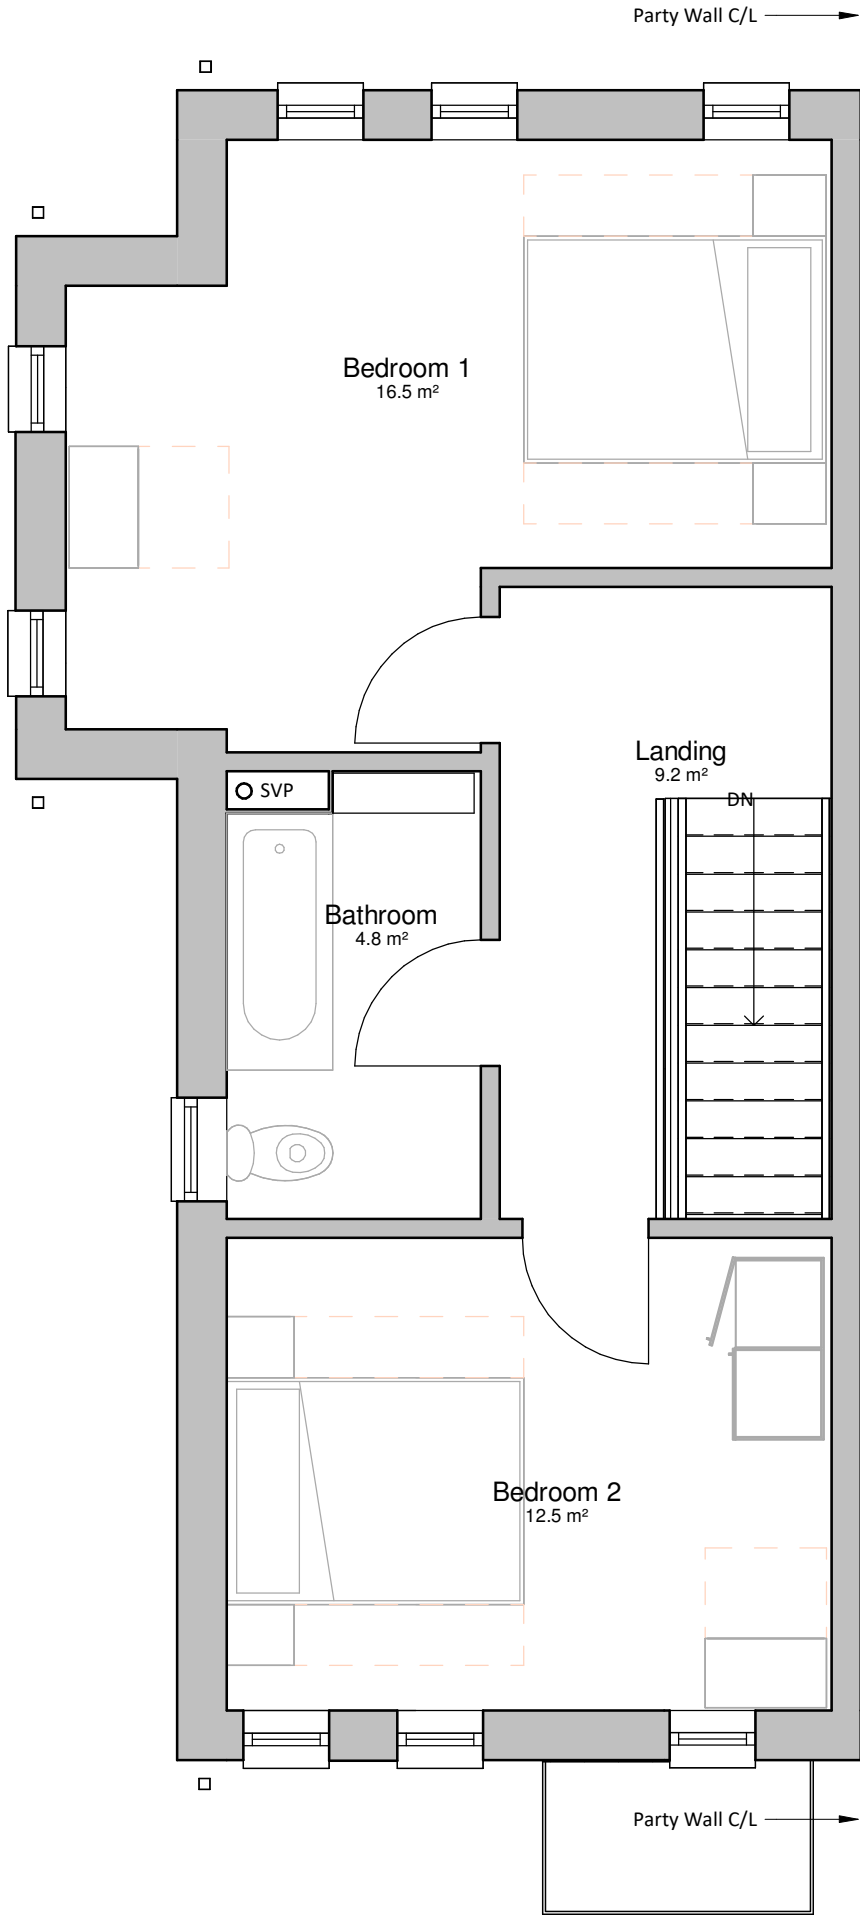

01 First Floor Plan
1 : 50

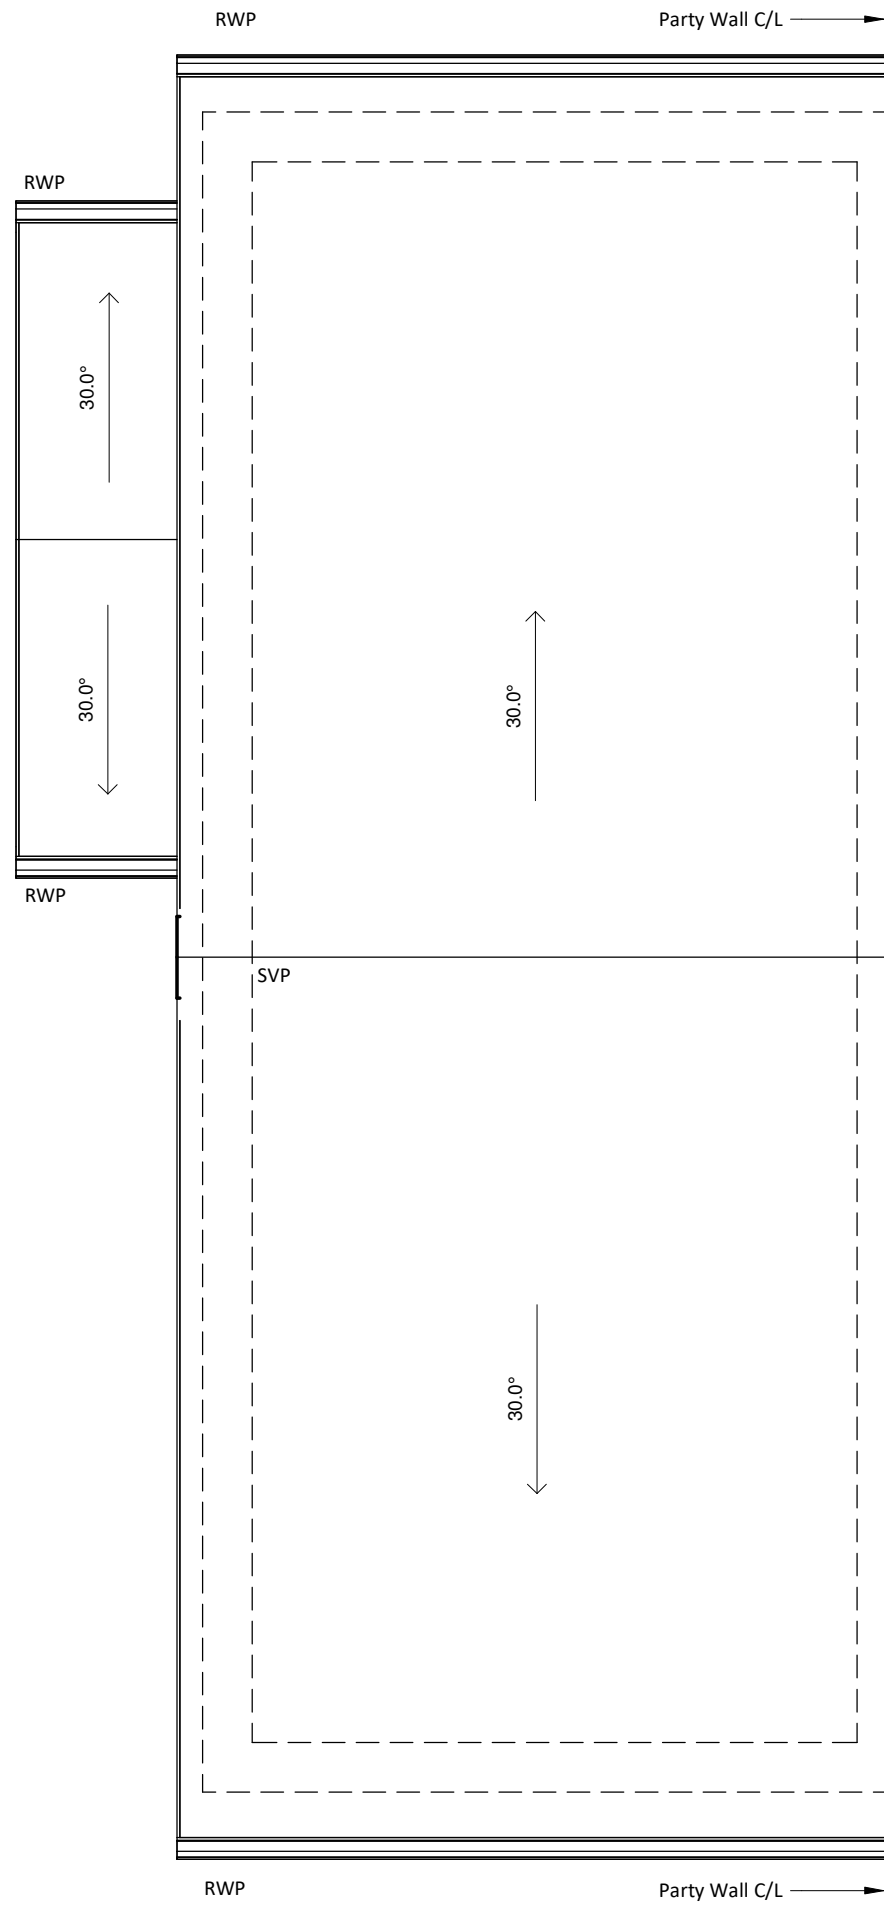

02 Roof Plan
1 : 50

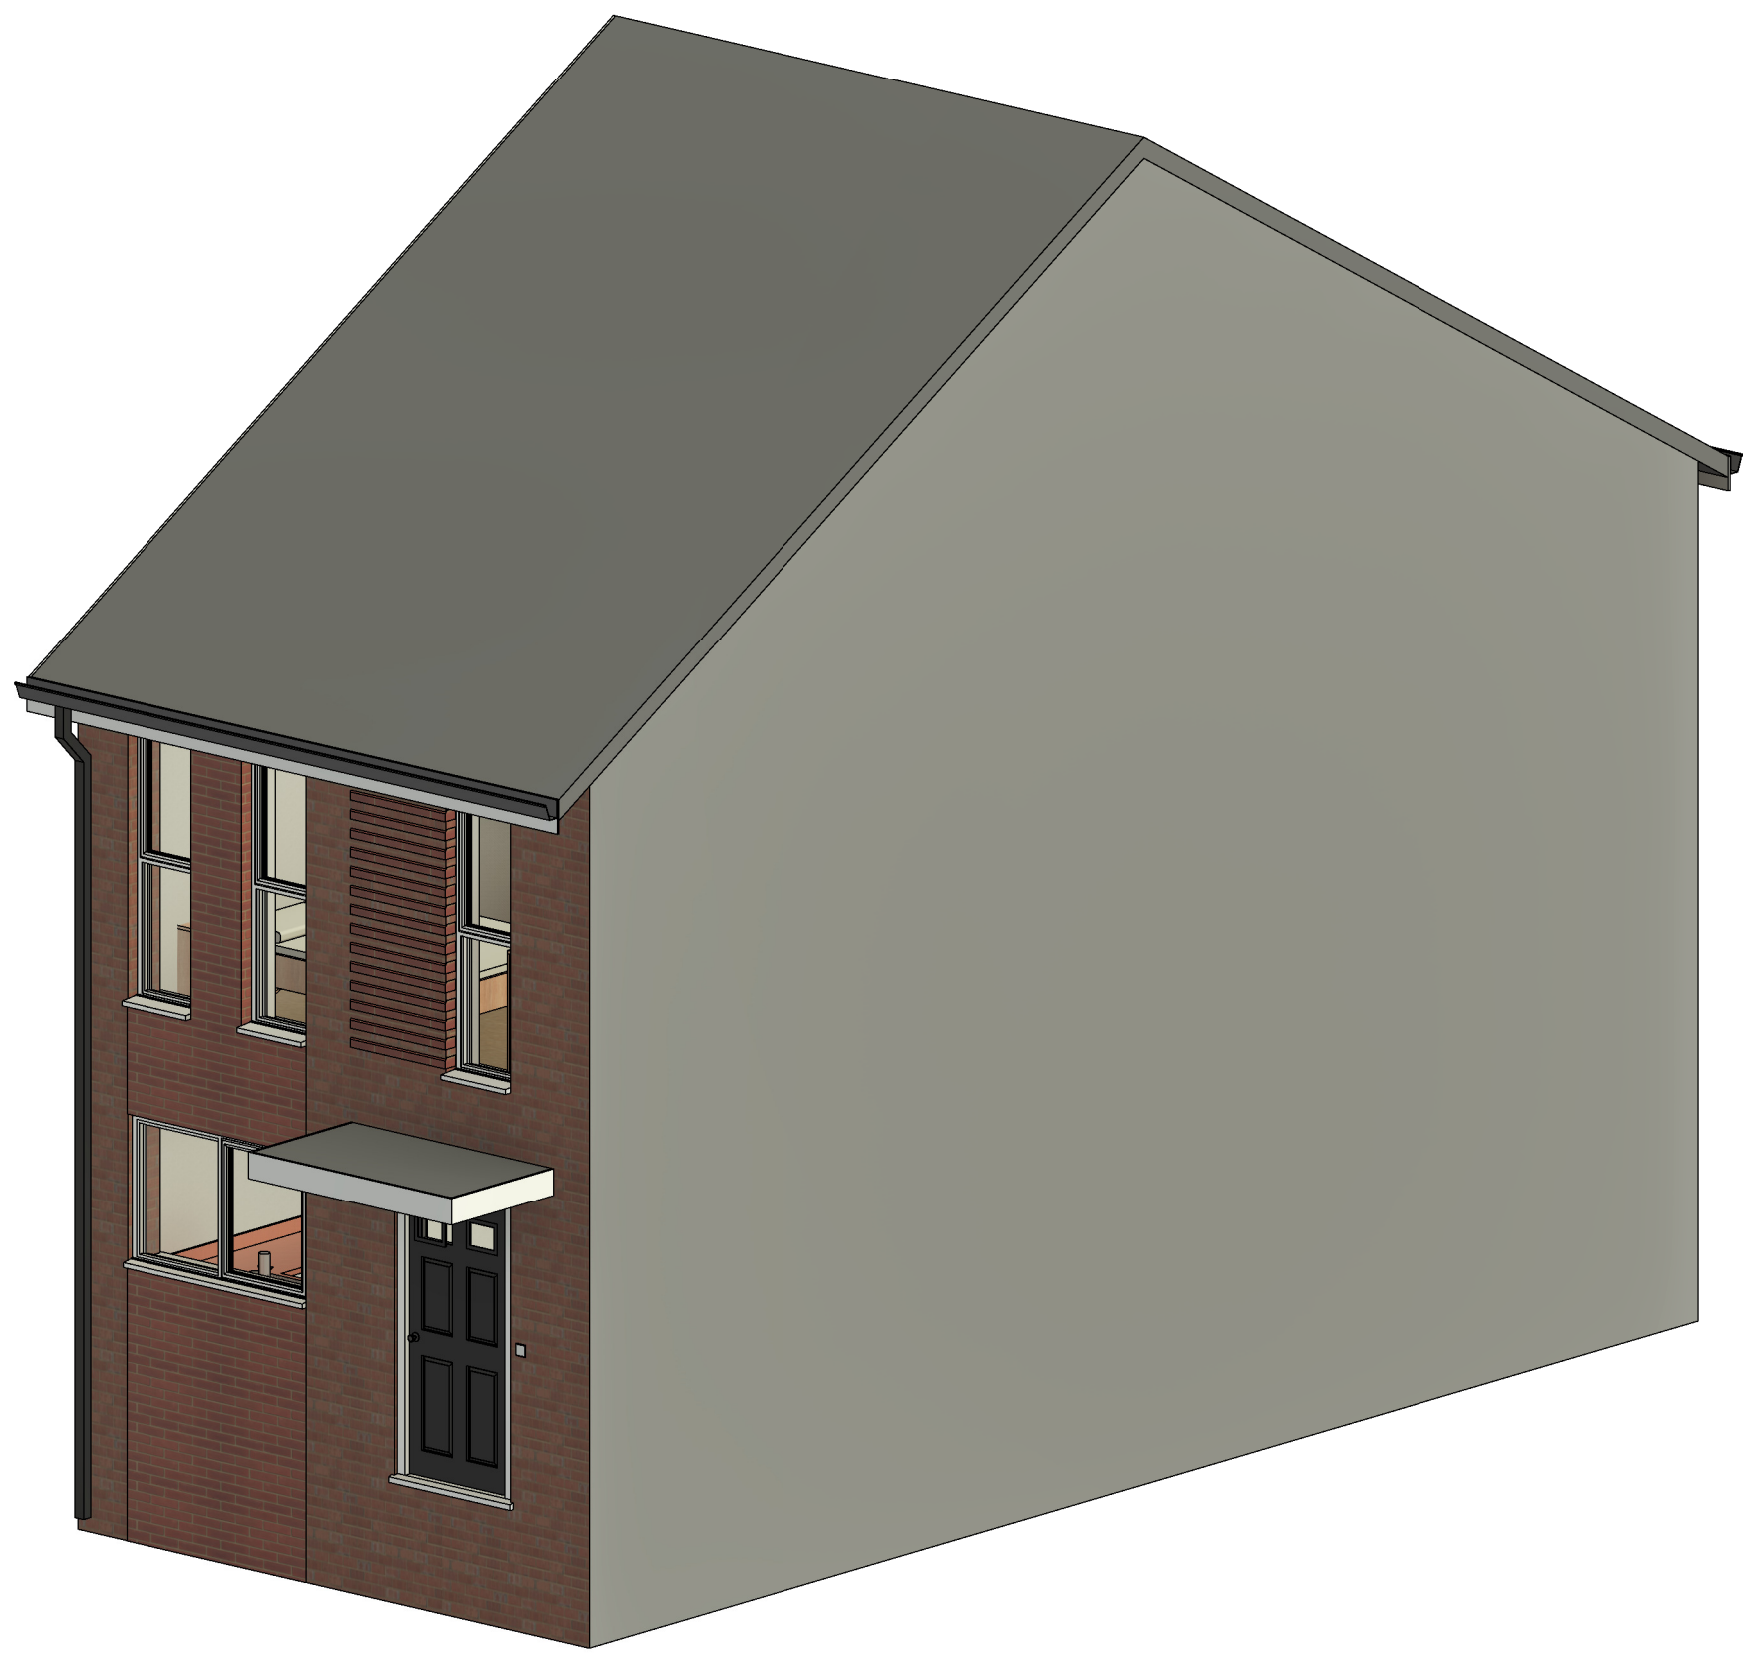

Indicative Visual




Front Elevation
1 : 50



Rear Elevation
1 : 50



Gable Elevation
1 : 50

 

Rev	Date	Int	Description
-----	------	-----	-------------



CLIENT:

Built Development Ltd

PROJECT:

Church Lane, Moston

DESCRIPTION:

2B4P - T2 (Bay) - Proposed Plans and Elevations

PURPOSE OF ISSUE:

Planning

DRAWN BY:	CHECKED	DATE:	SCALE @ A1:
OM	ED	24.10.24	1 : 50

JOB NO:	STATUS CODE:	DRAWING NO:	REV
4450	S0	120	

FILE IDENTIFIER:

CL-BTP-03-ZZ-DR-A-4450_120

Elizabeth House 486 Didsbury Road Heaton Mersey Stockport SK4 3BS
0161 443 1221 info@bernardtaylor.co.uk www.btparchitects.co.uk