
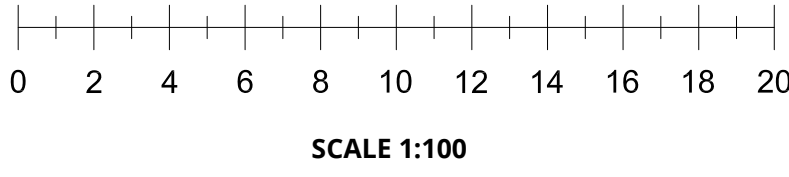


DRAWINGS LIST



Existing:  
Ground Floor  
First Floor  
South Elevation  
East Elevation  
North Elevation  
West Elevation

Proposed:  
Ground Floor  
First Floor  
South Elevation  
East Elevation  
North Elevation  
West Elevation



Note: Materials to match existing where possible

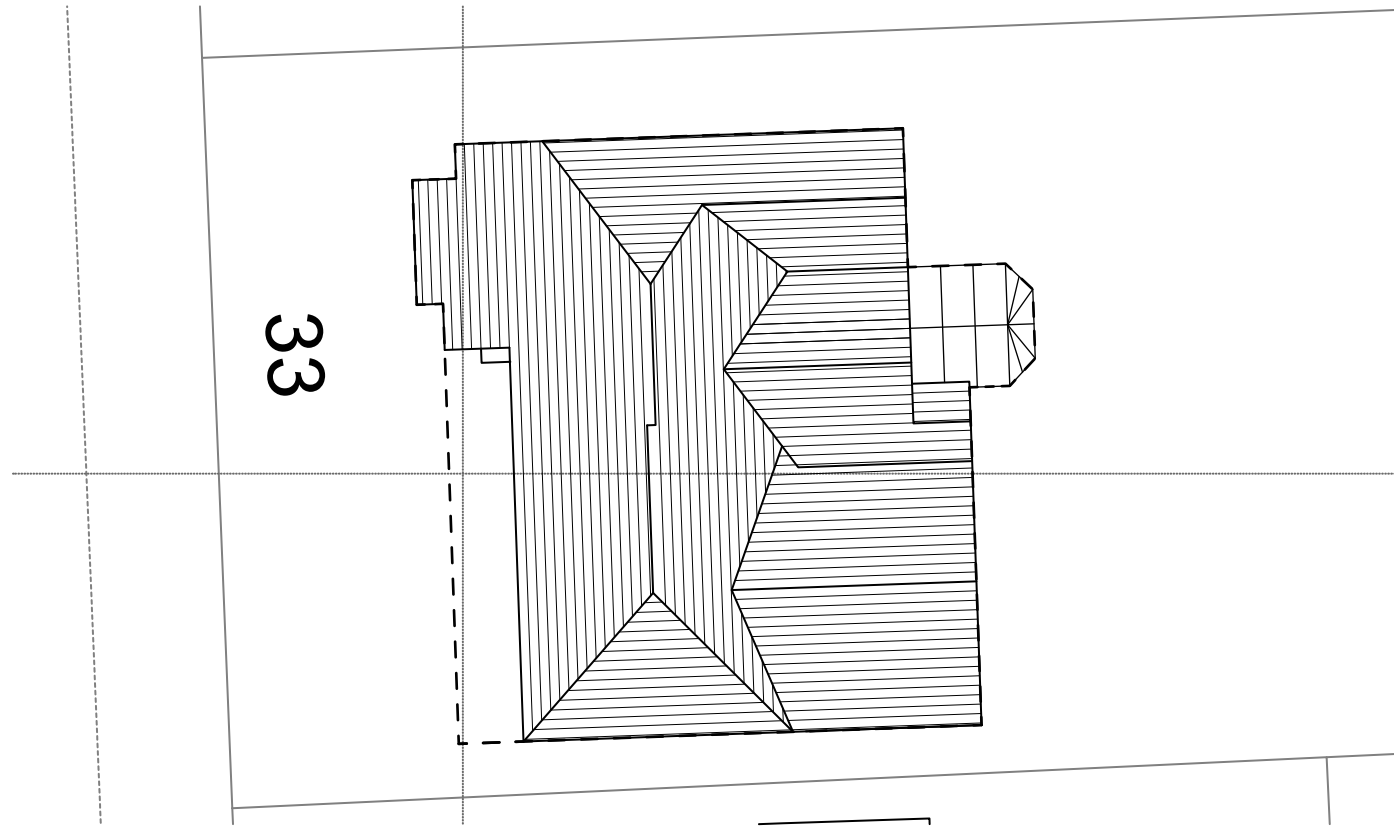



ROOF PLAN  
SCALE 1:200  
EXISTING - E001

 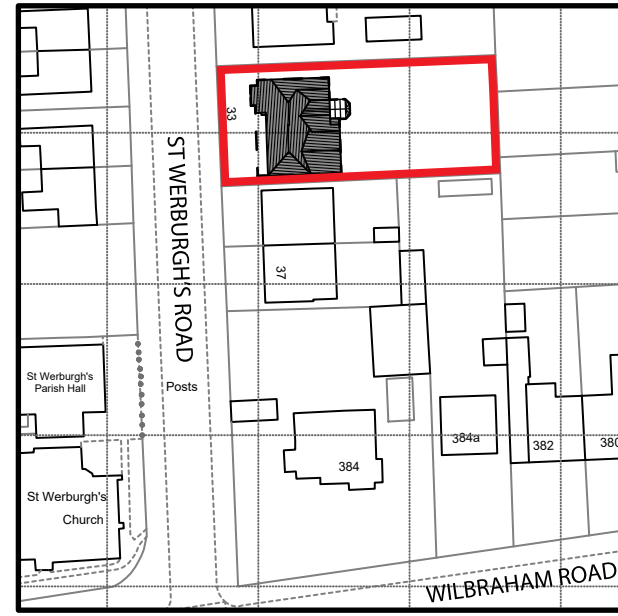



SITE PLAN  
SCALE 1:1250  
EXISTING - E002

 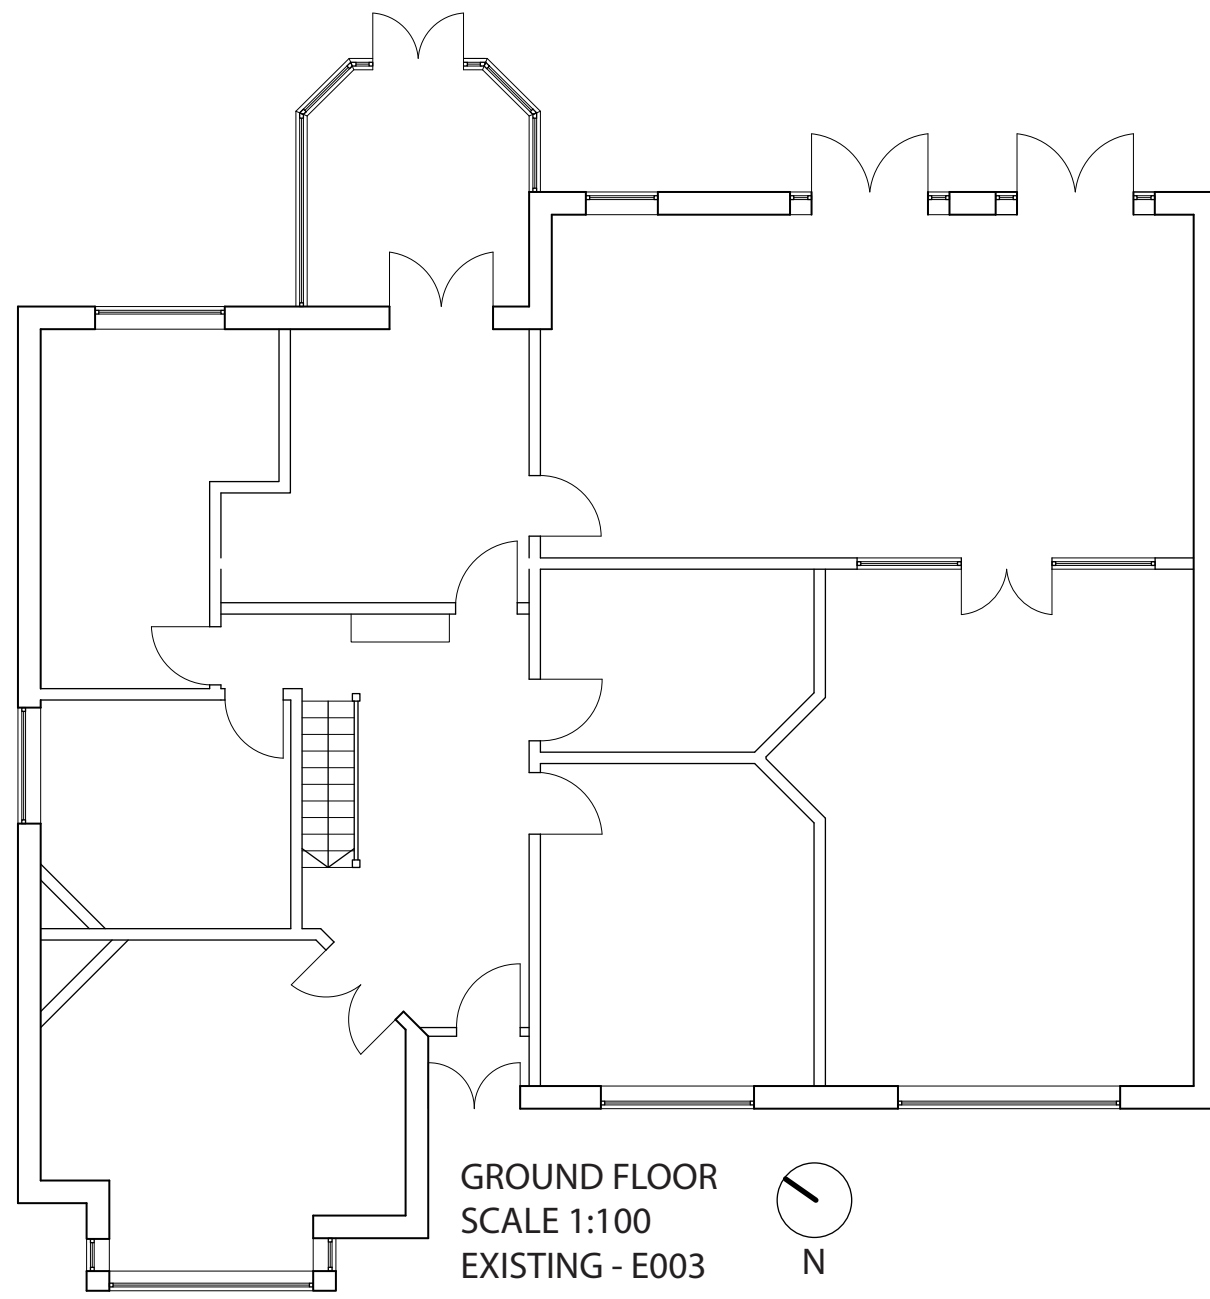



GROUND FLOOR  
SCALE 1:100  
EXISTING - E003

 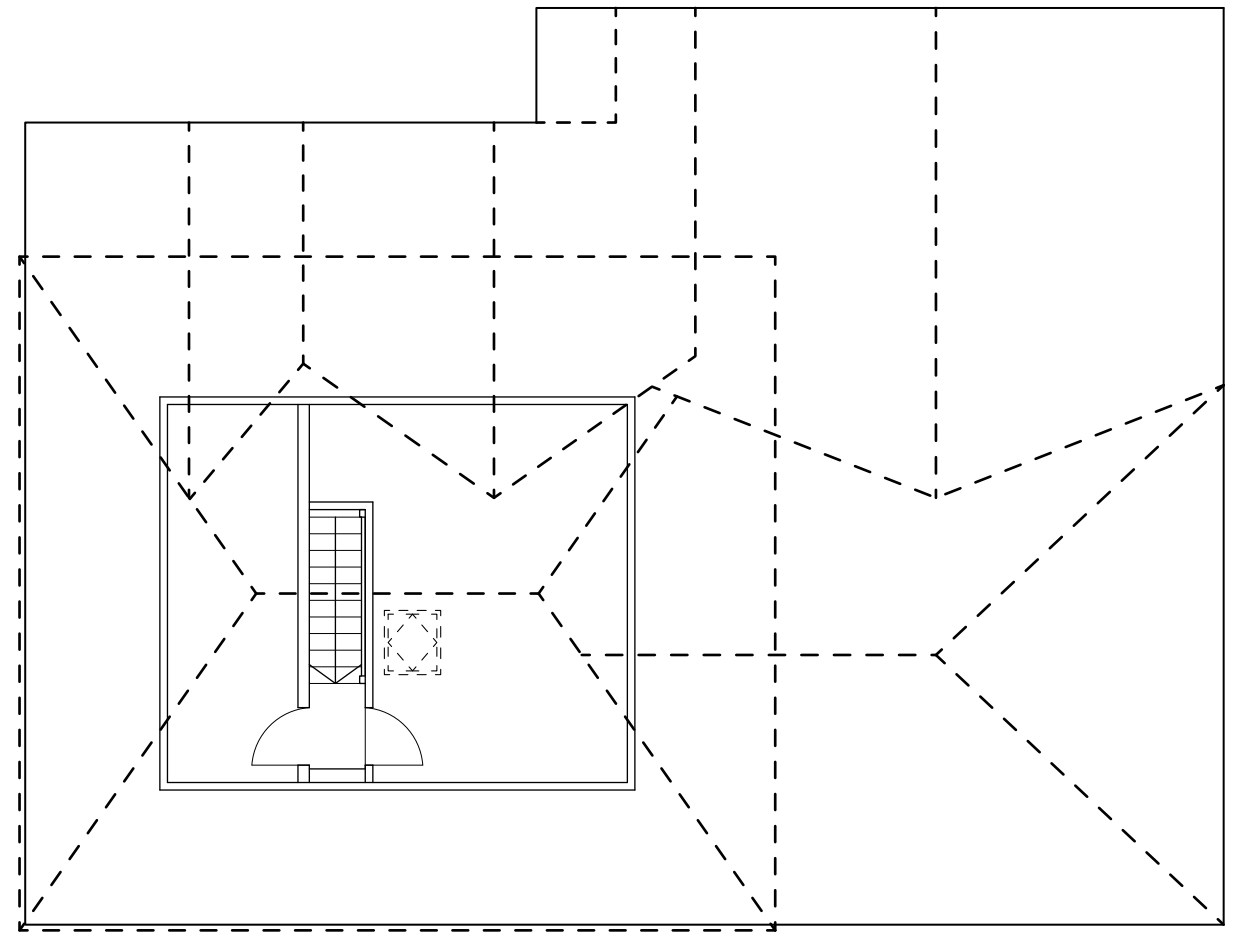


FIRST FLOOR  
SCALE 1:100  
EXISTING - E004

 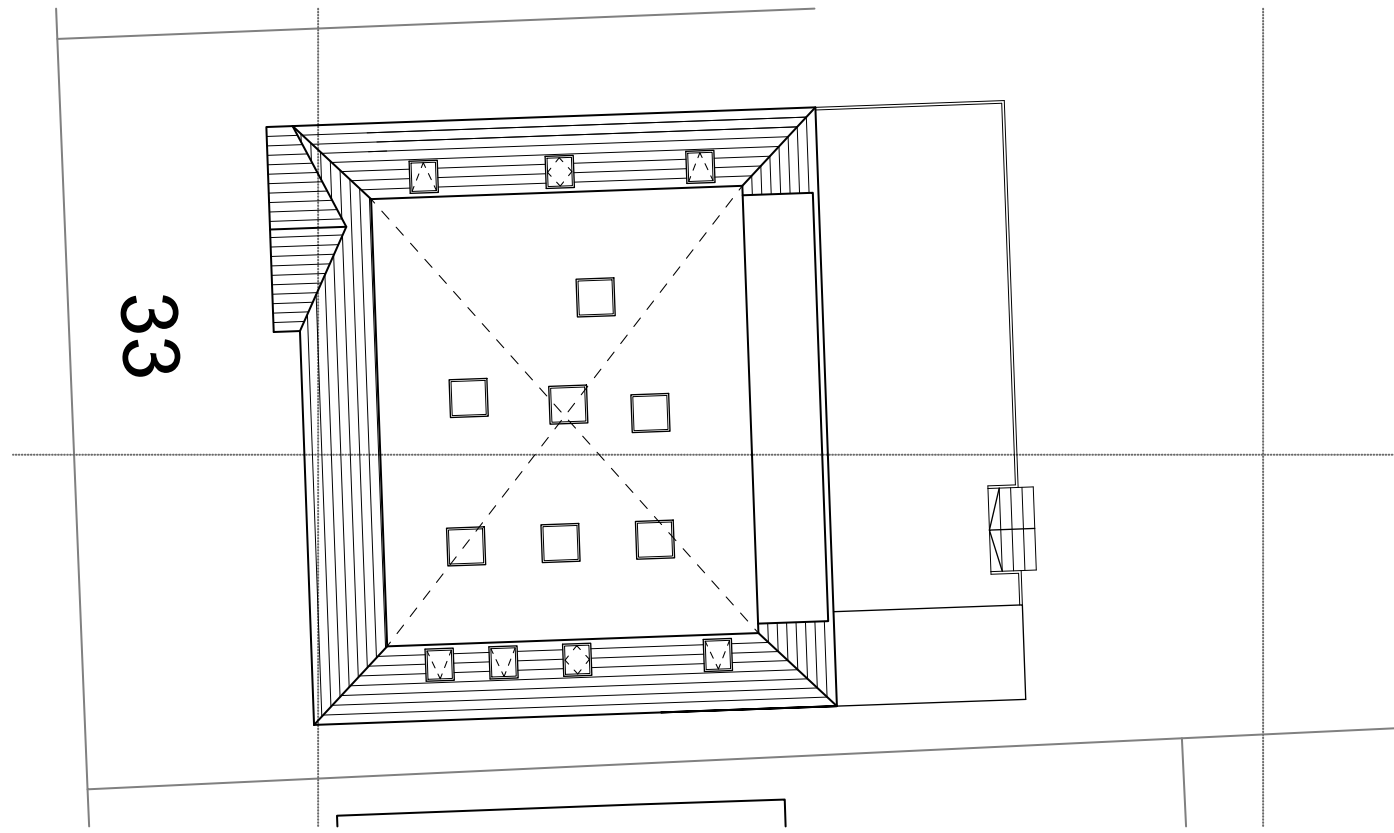


ROOF PLAN  
SCALE 1:200  
PROPOSED - P001

 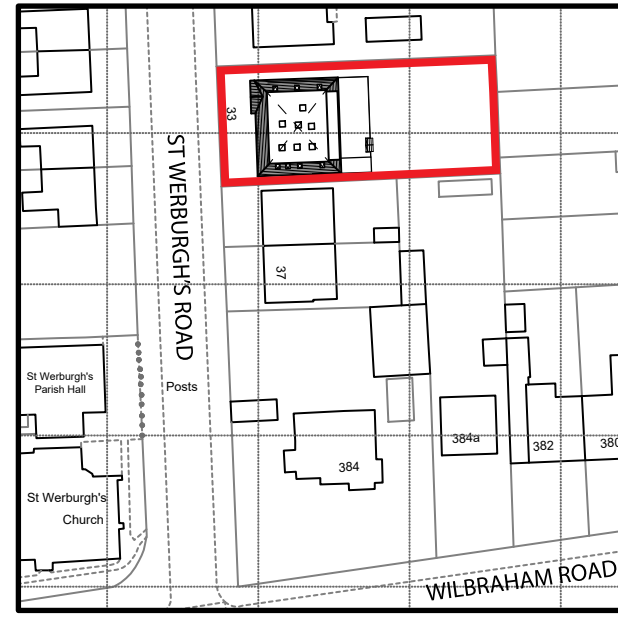



SITE PLAN  
SCALE 1:1250  
PROPOSED - P002

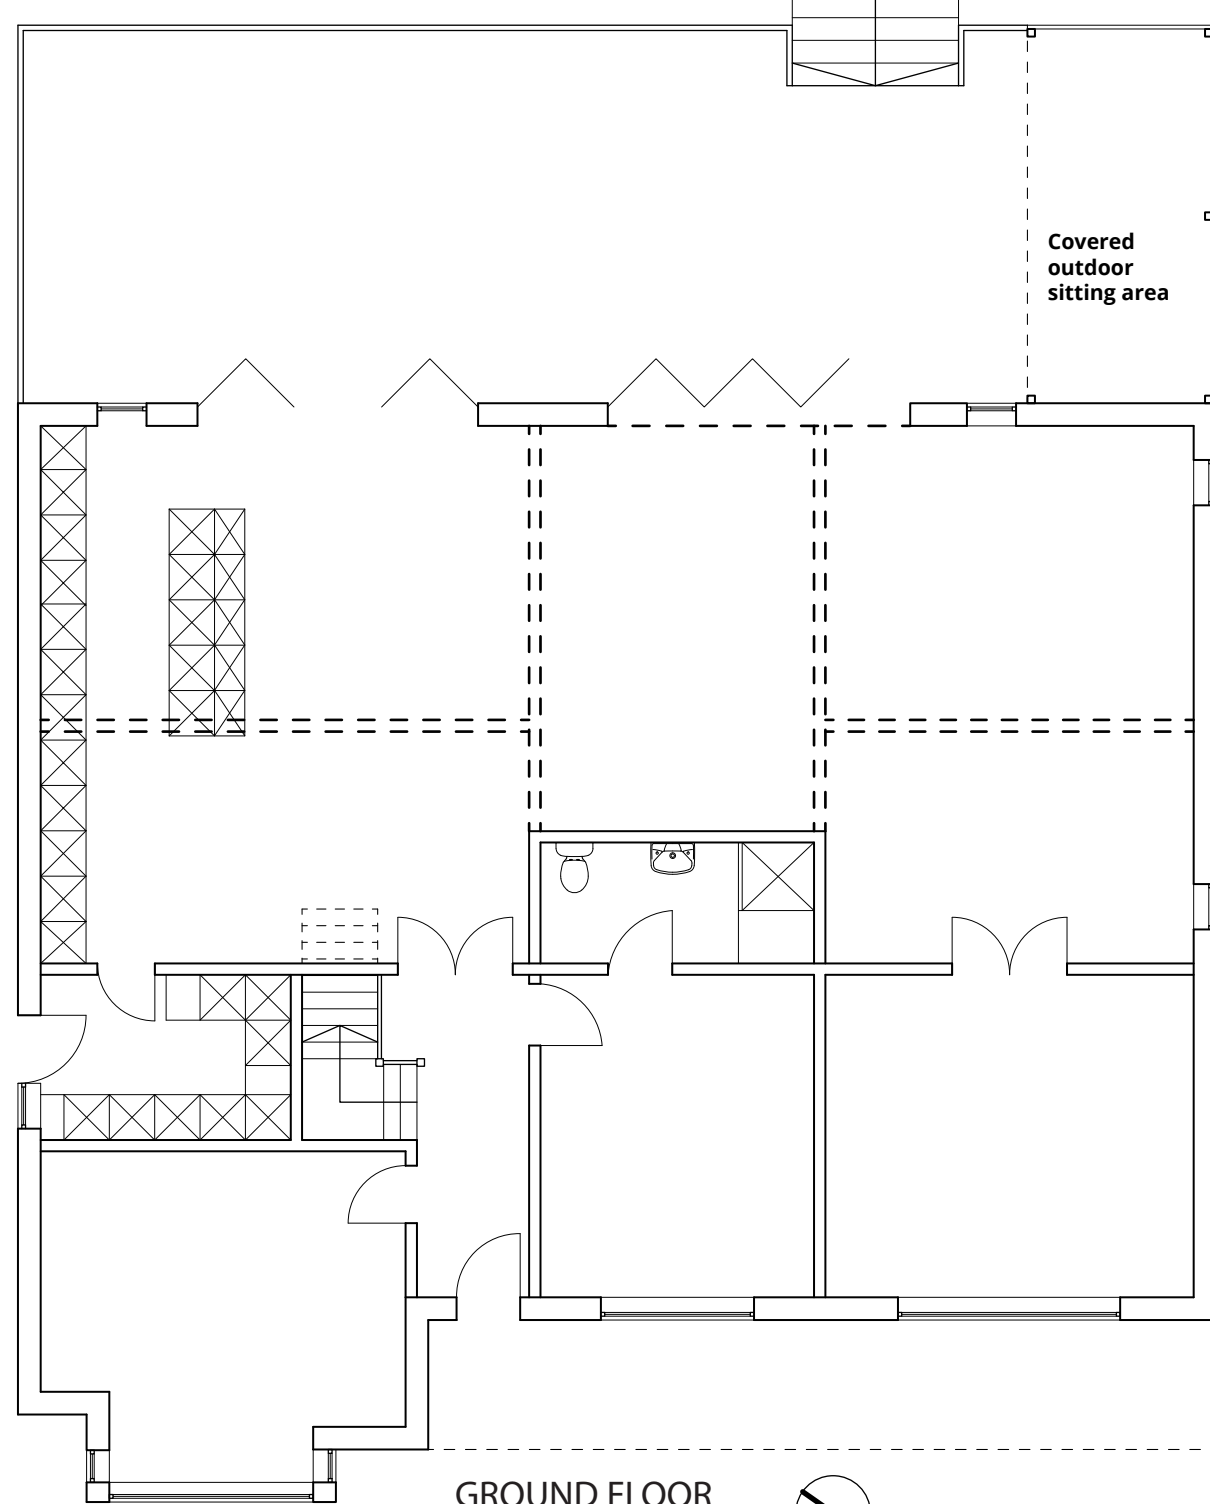


GROUND FLOOR  
SCALE 1:100  
PROPOSED - P003

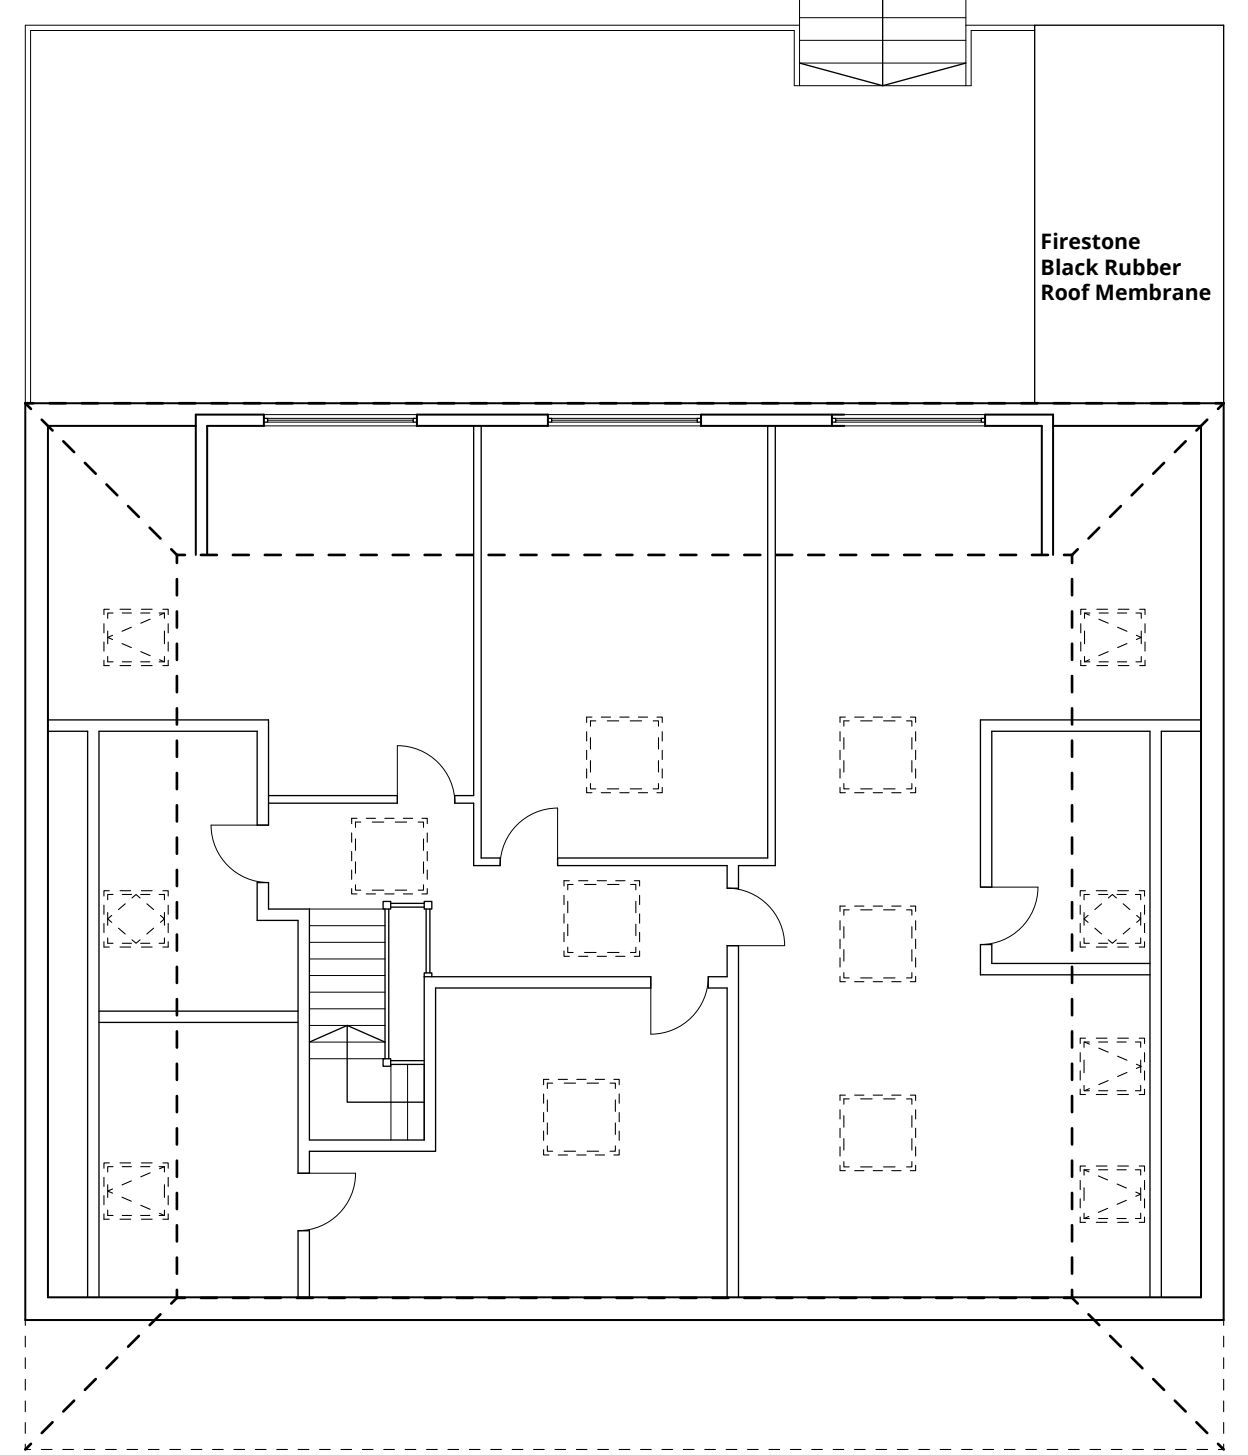


FIRST FLOOR  
SCALE 1:100  
PROPOSED - P004

 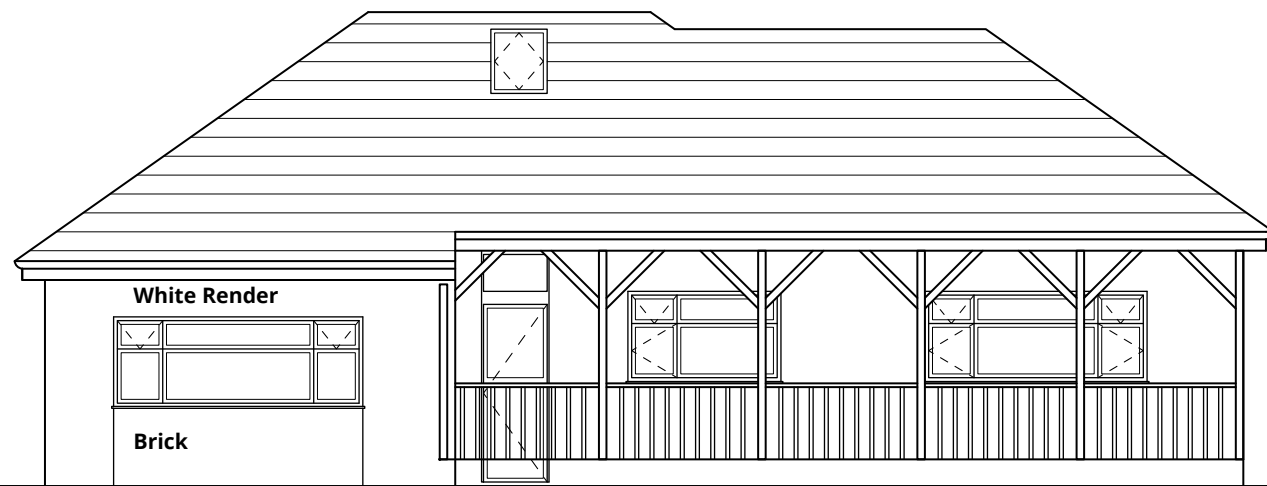


WEST ELEVATION  
SCALE 1:100  
EXISTING - E005

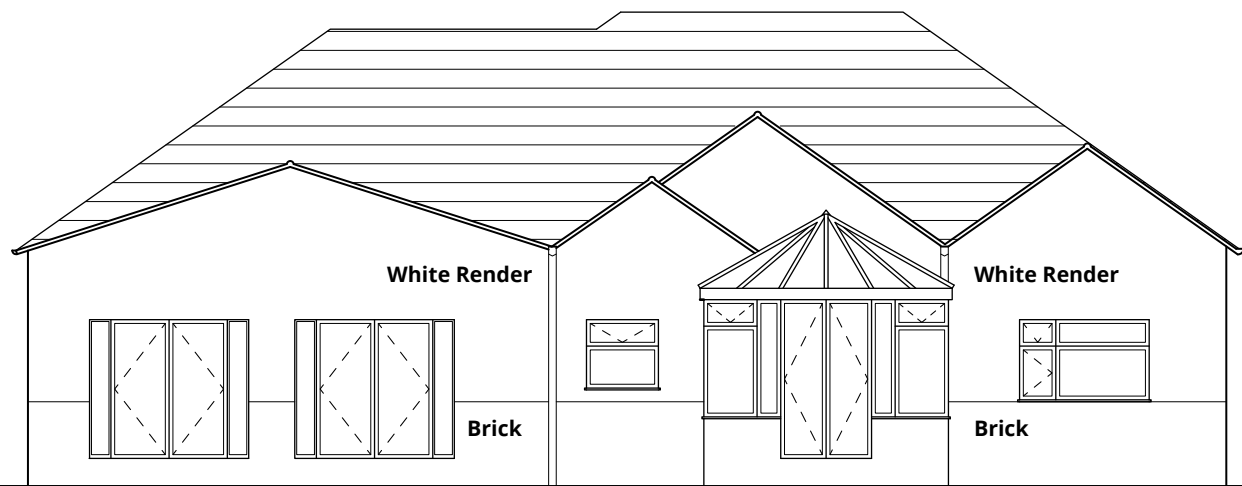


EAST ELEVATION  
SCALE 1:100  
EXISTING - E006

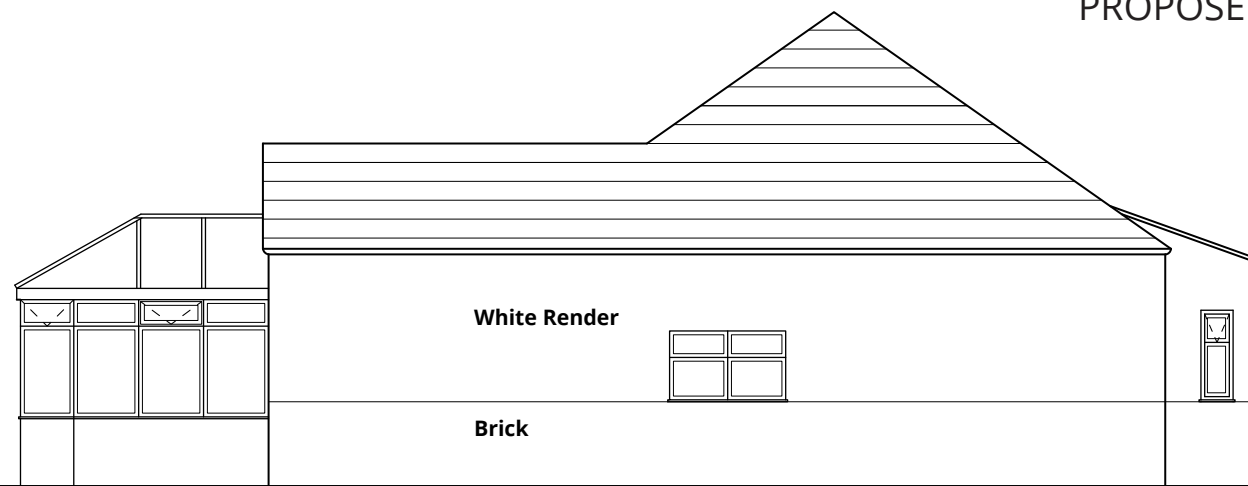


NORTH ELEVATION  
SCALE 1:100  
EXISTING - E007

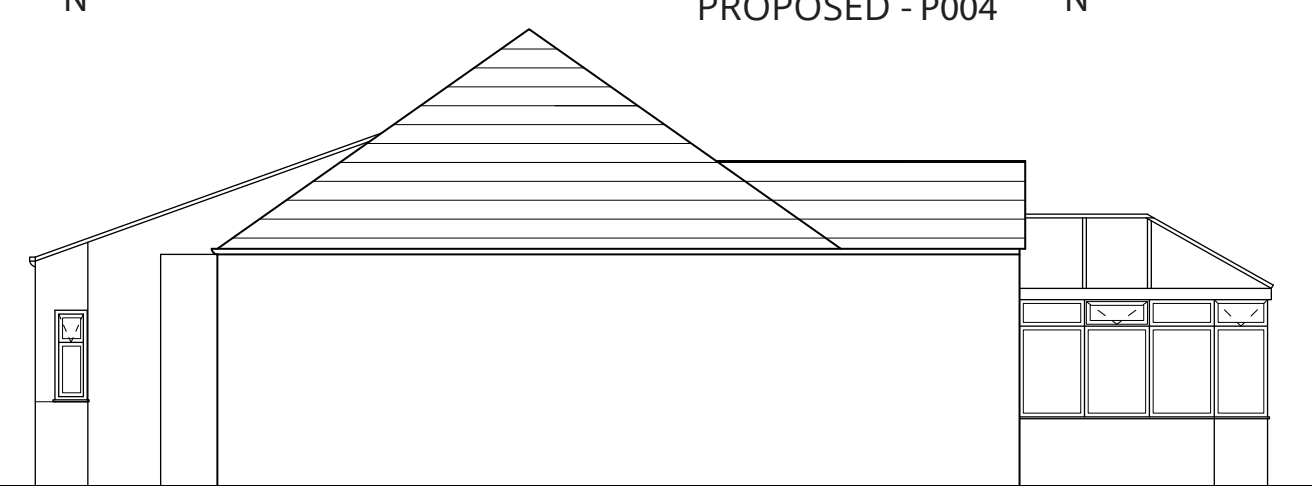


SOUTH ELEVATION  
SCALE 1:100  
EXISTING - E007

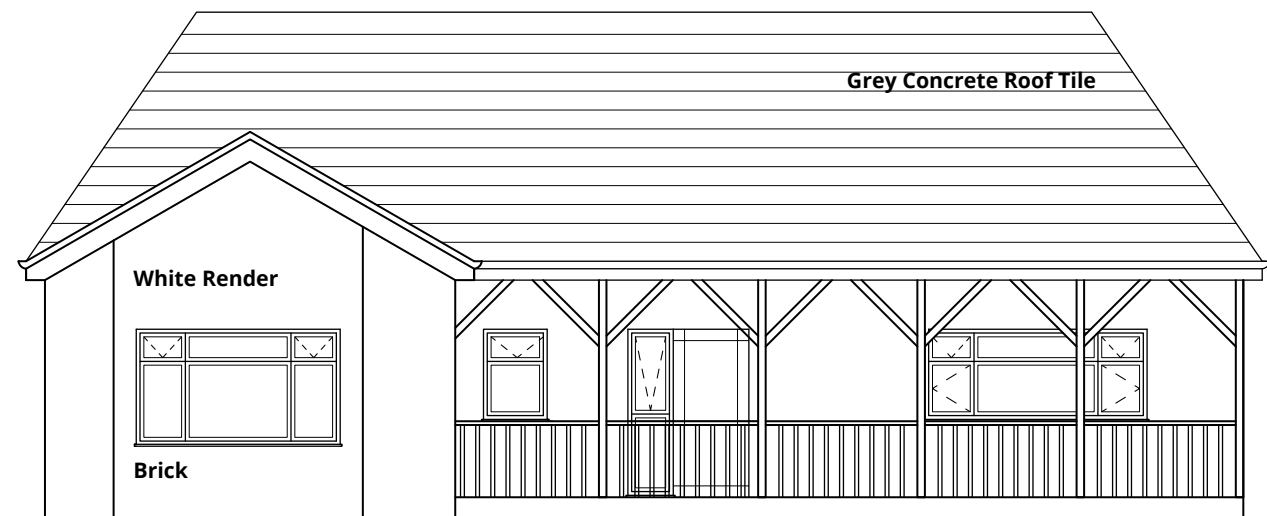


WEST ELEVATION  
SCALE 1:100  
PROPOSED - P005

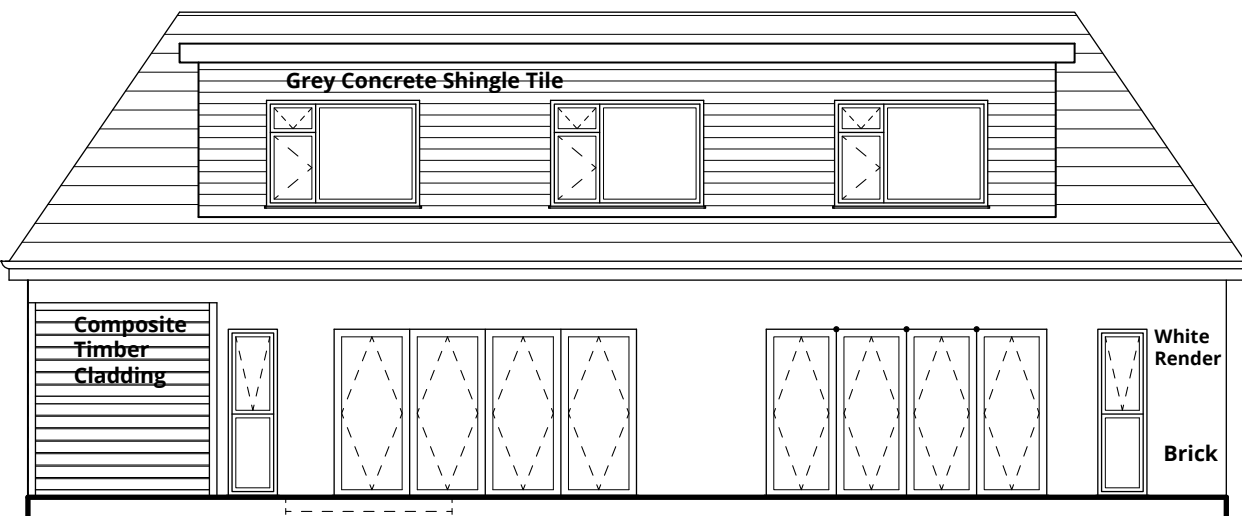

EAST ELEVATION  
SCALE 1:100  
PROPOSED - P006

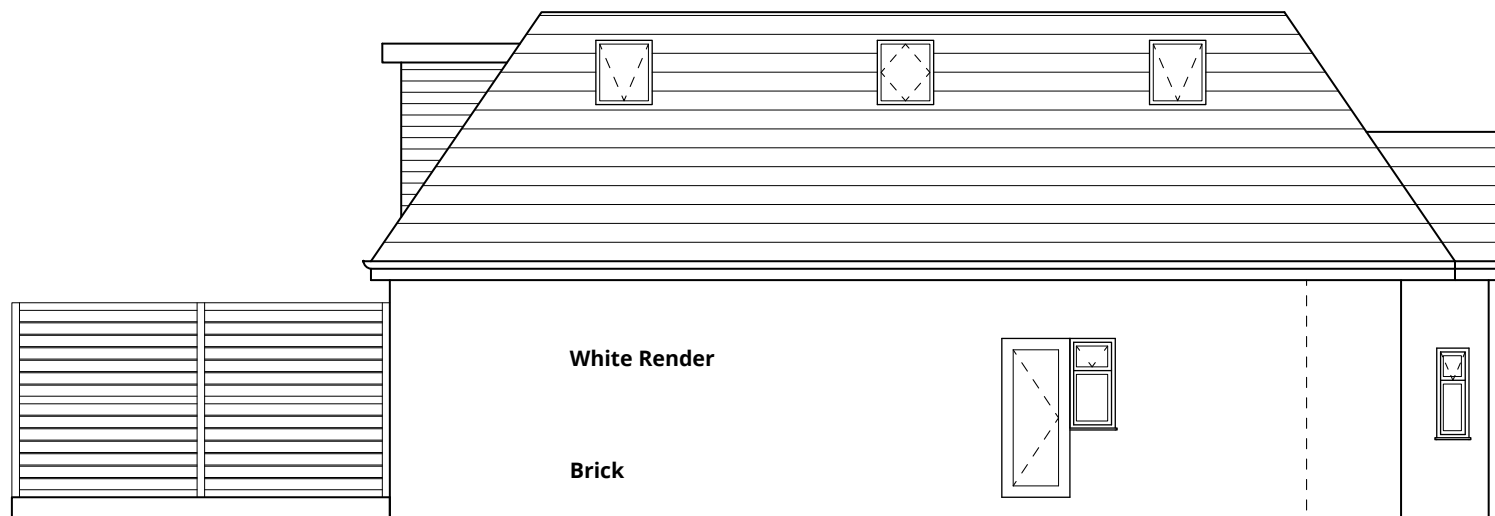

NORTH ELEVATION  
SCALE 1:100  
PROPOSED - P007

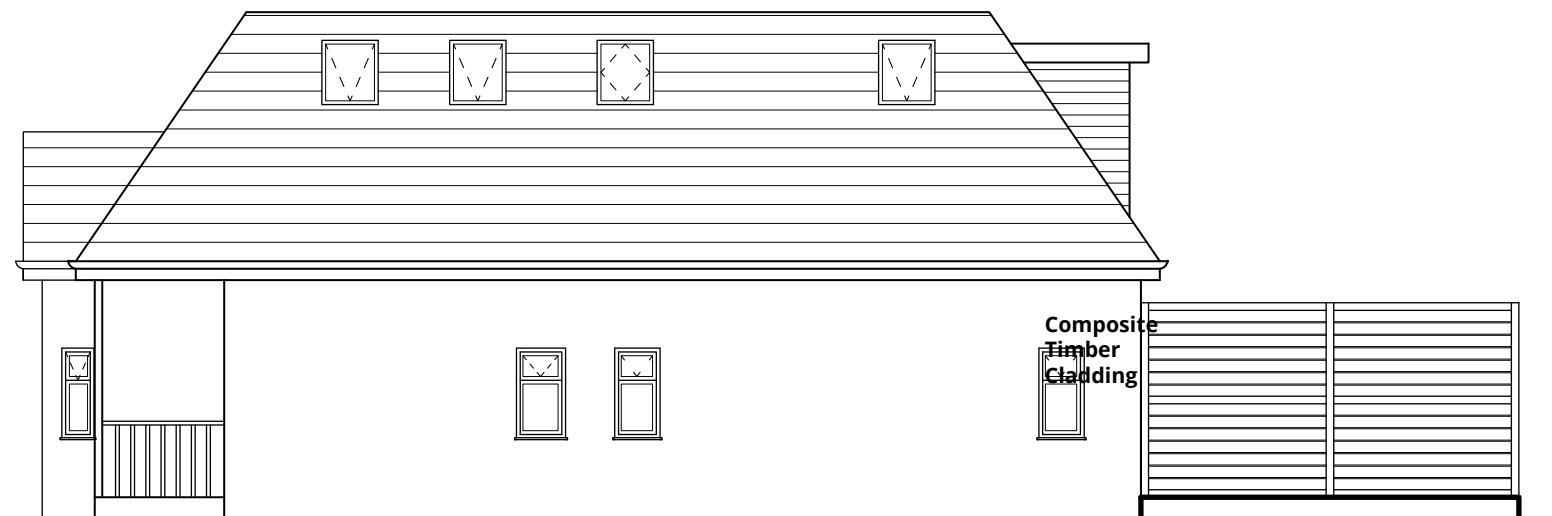

SOUTH ELEVATION  
SCALE 1:100  
PROPOSED - P008