



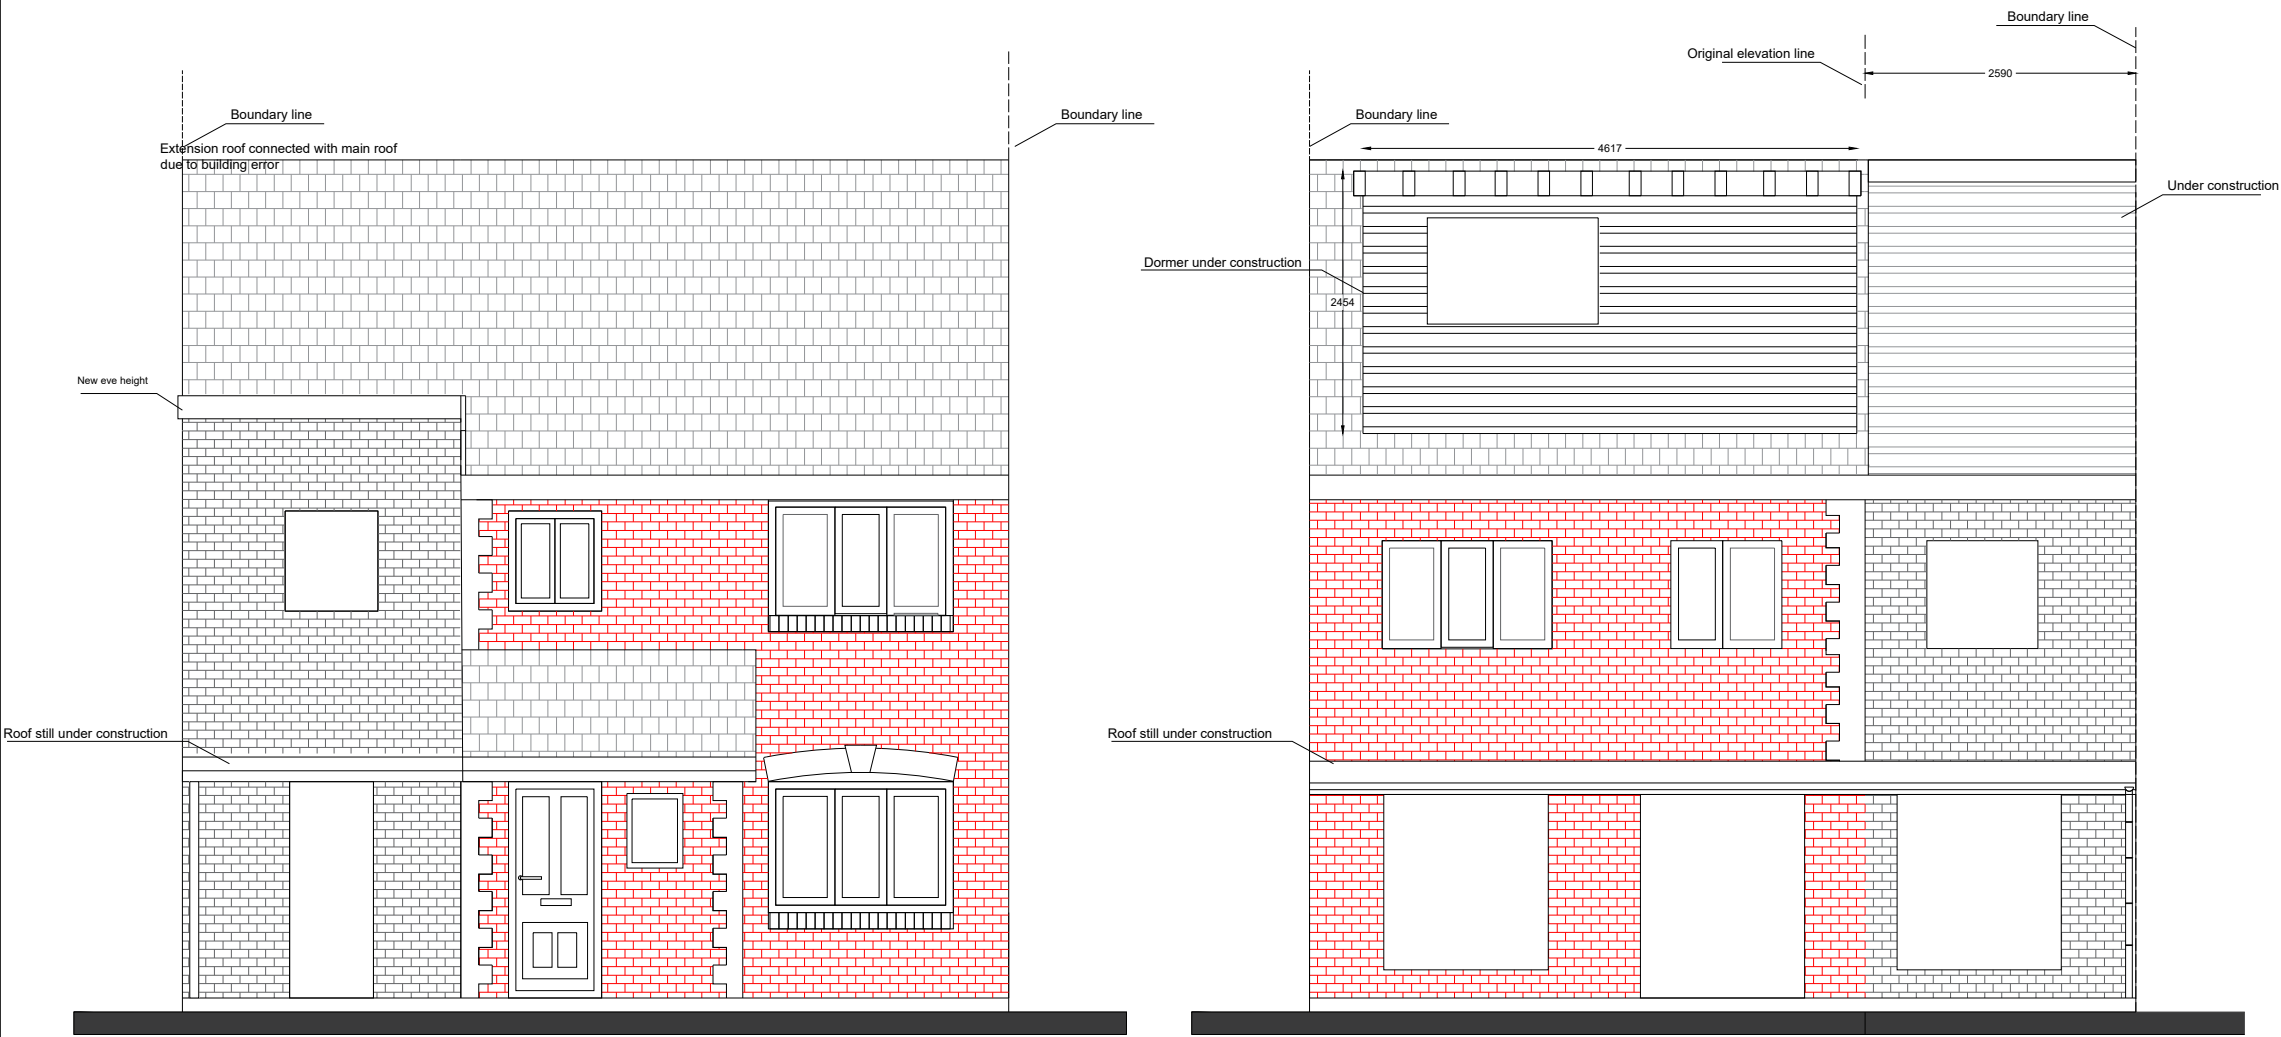


Existing front elevation (under construction)


Existing rear elevation (under construction)

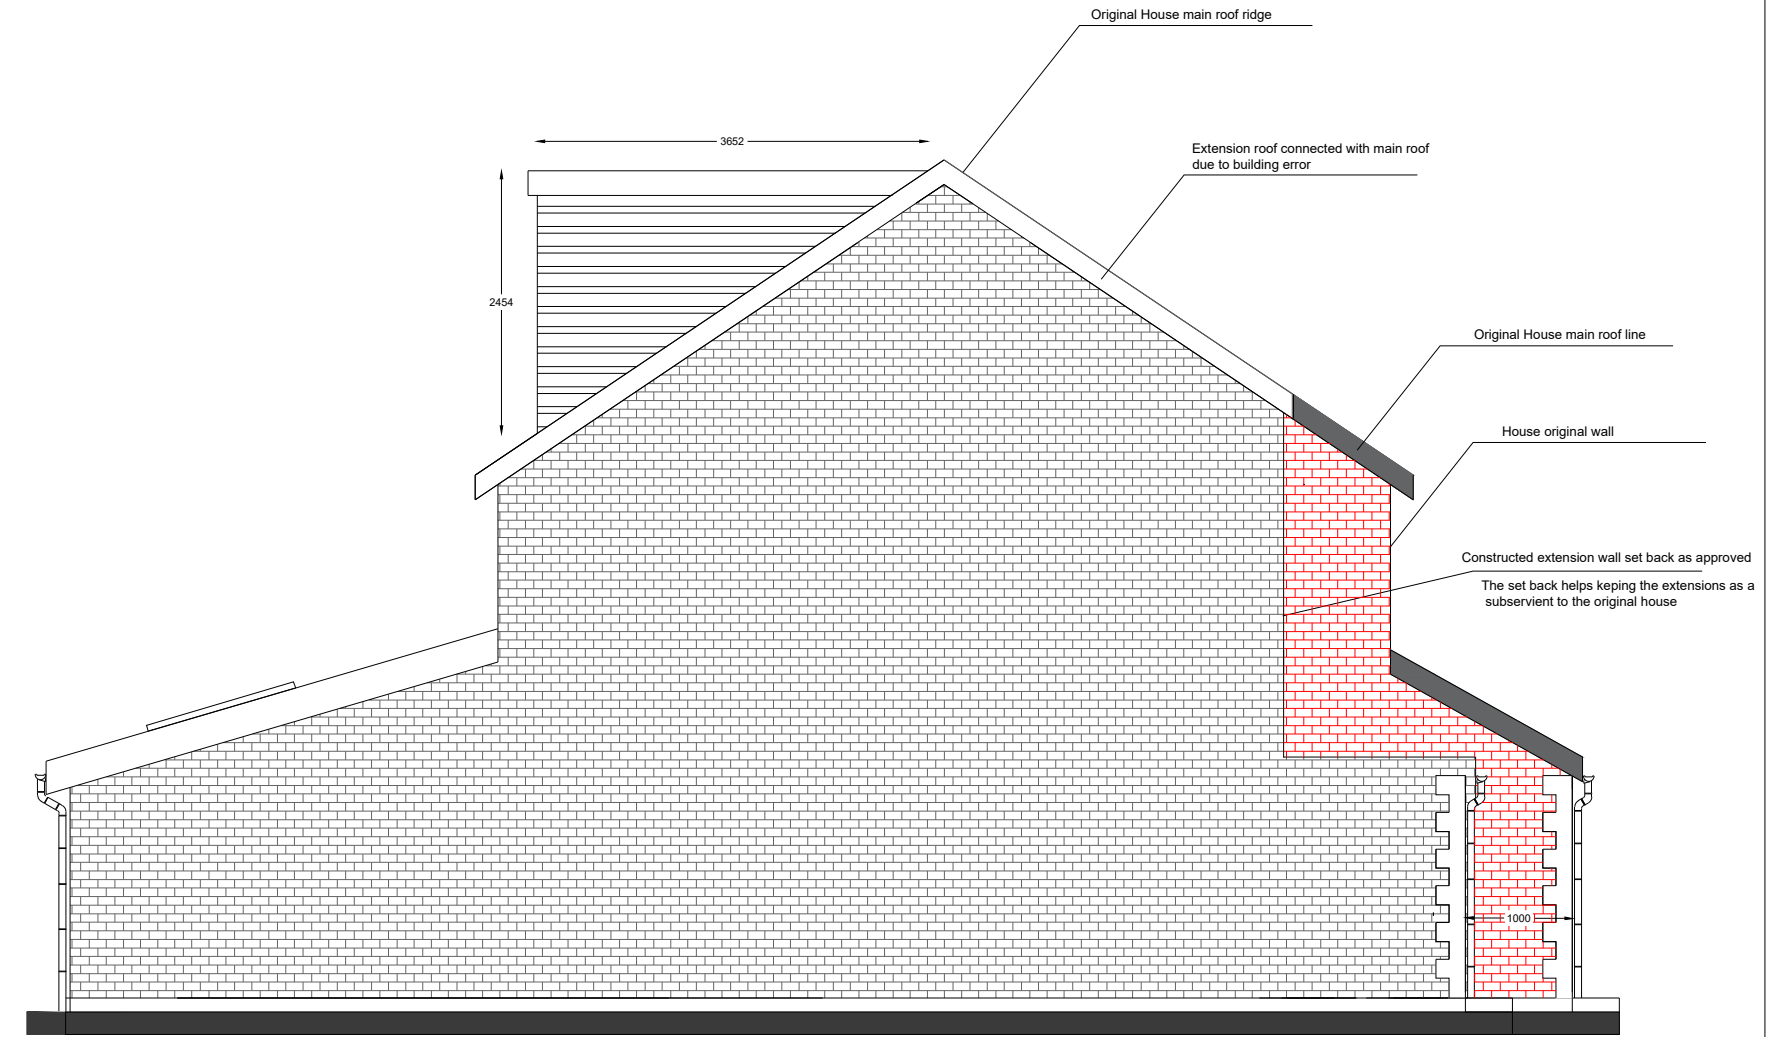


Existing Side elevation (under construction)

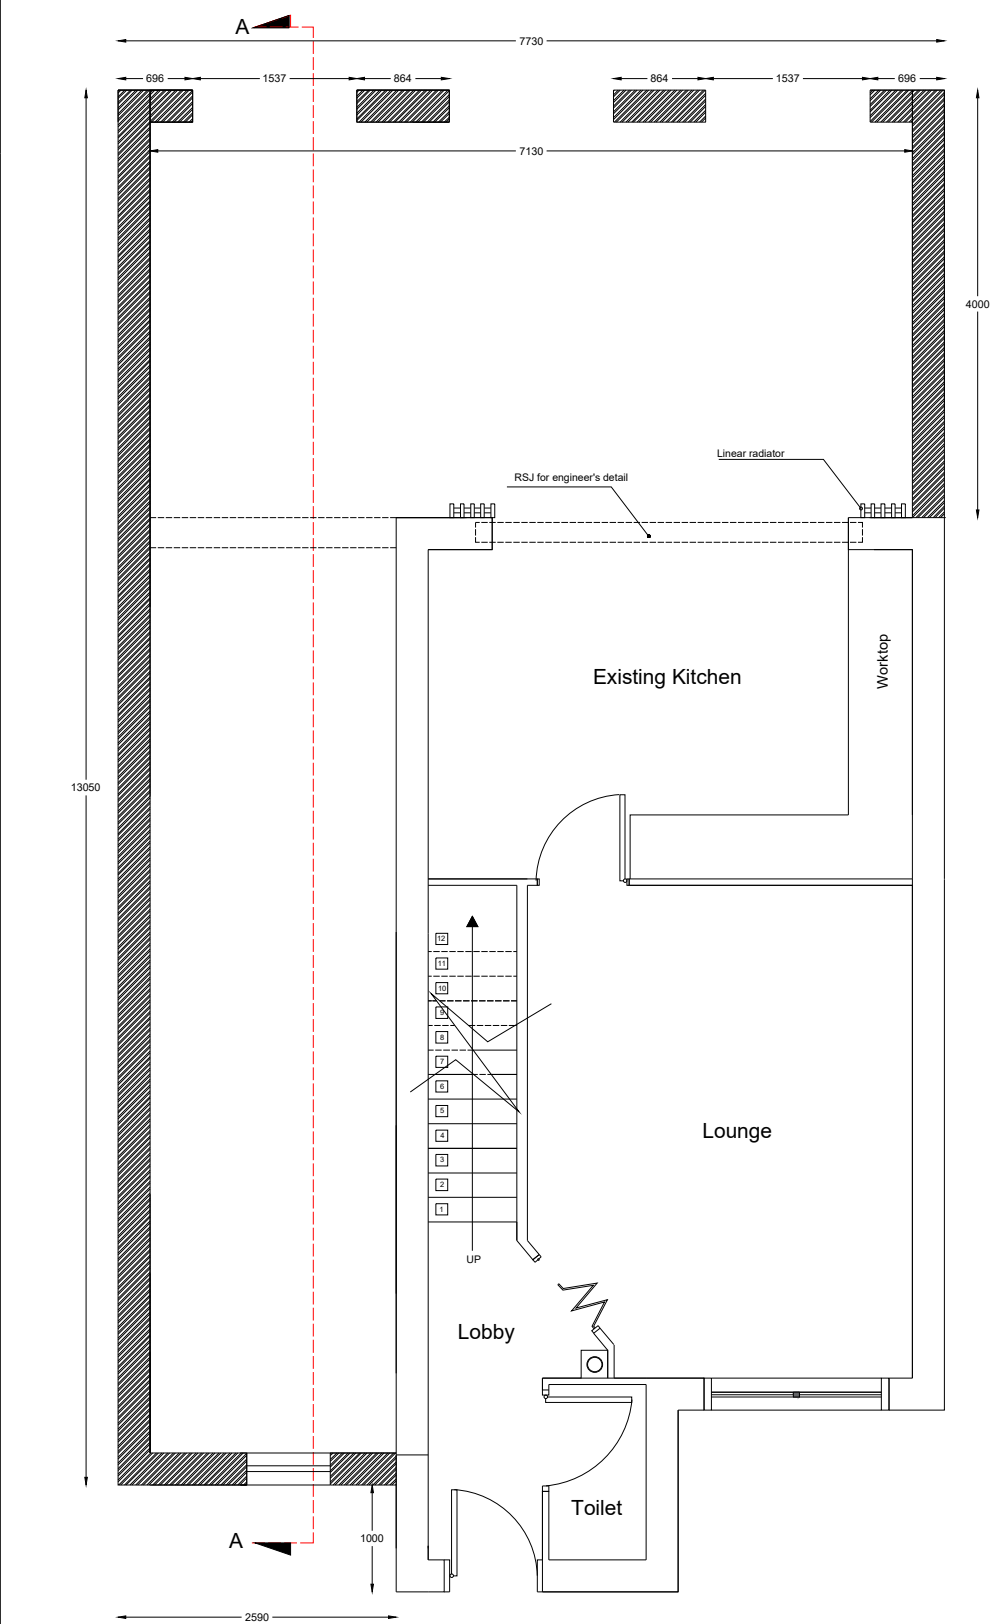


Existing ground floor (under construction)

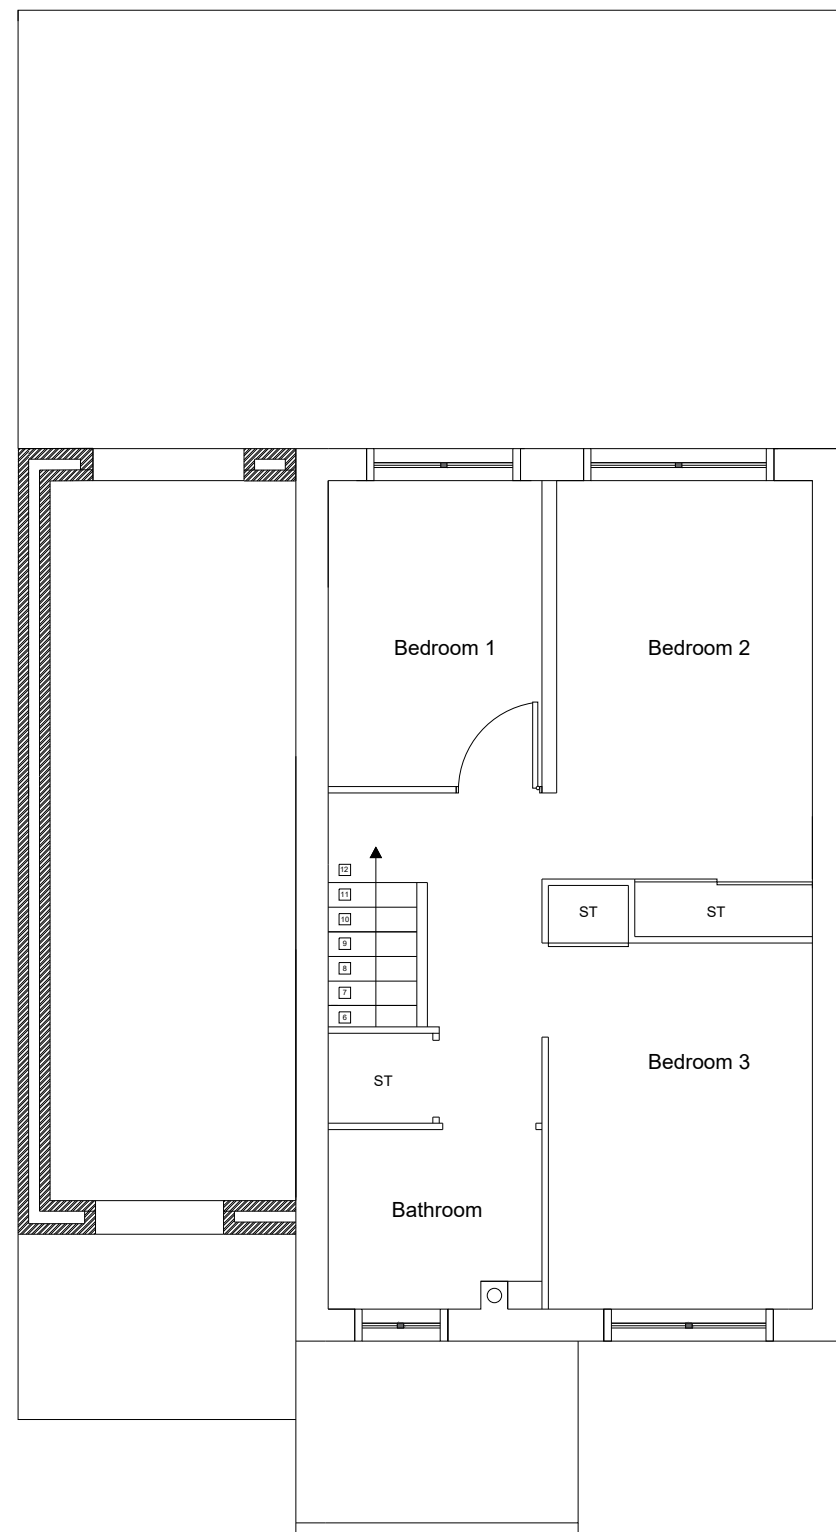


Existing first floor (under construction)

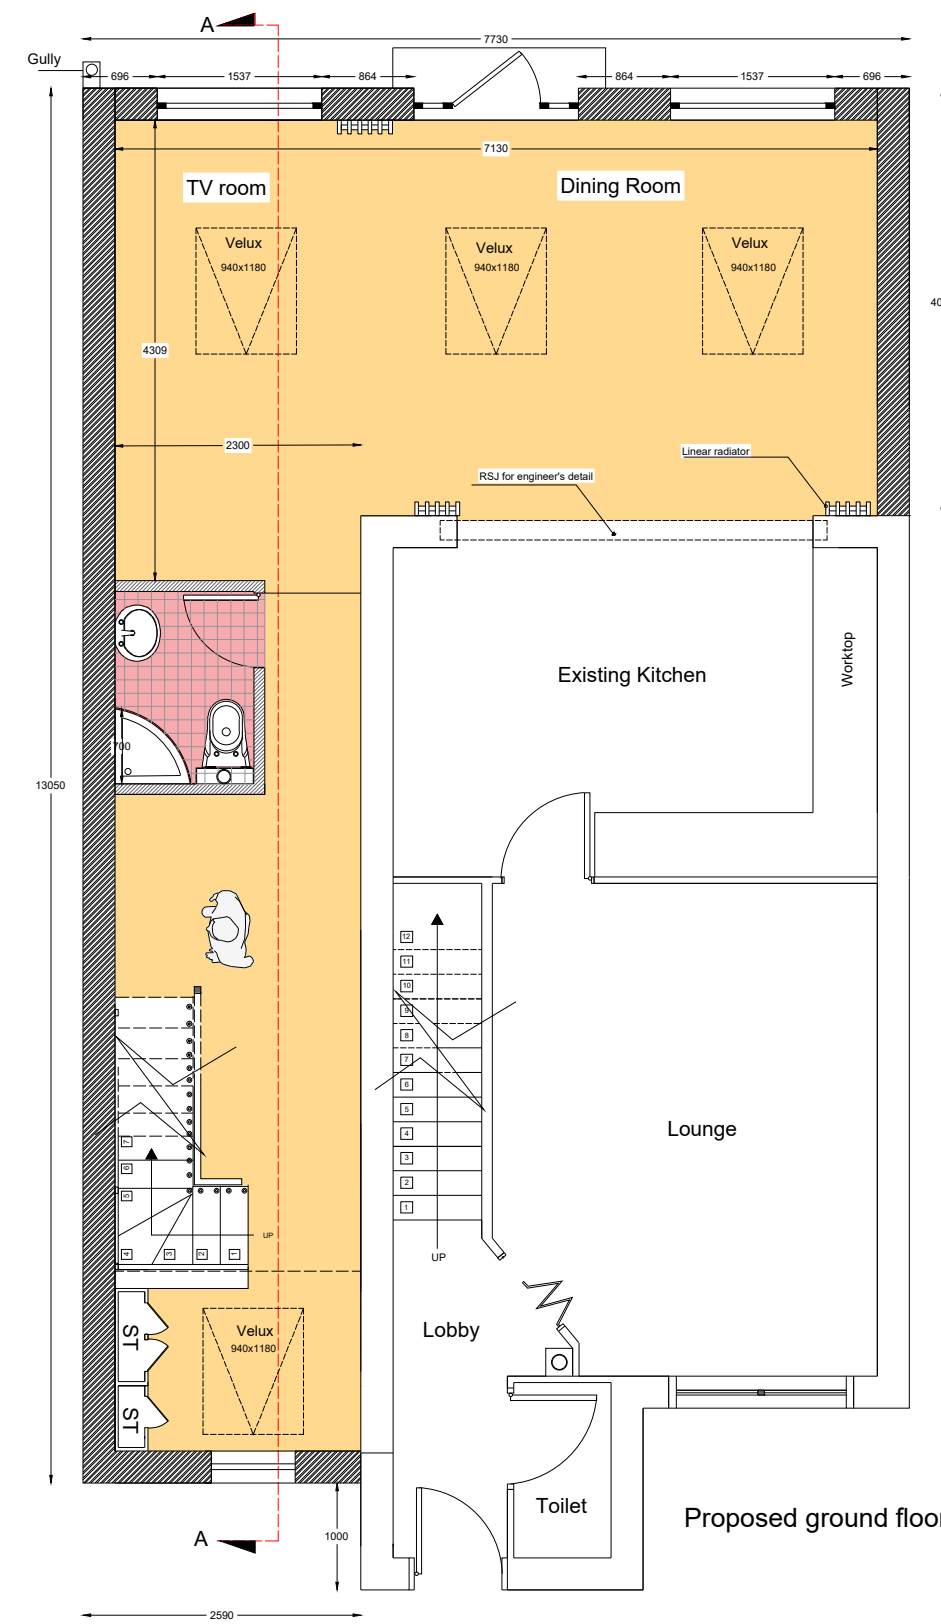

Proposed ground floor

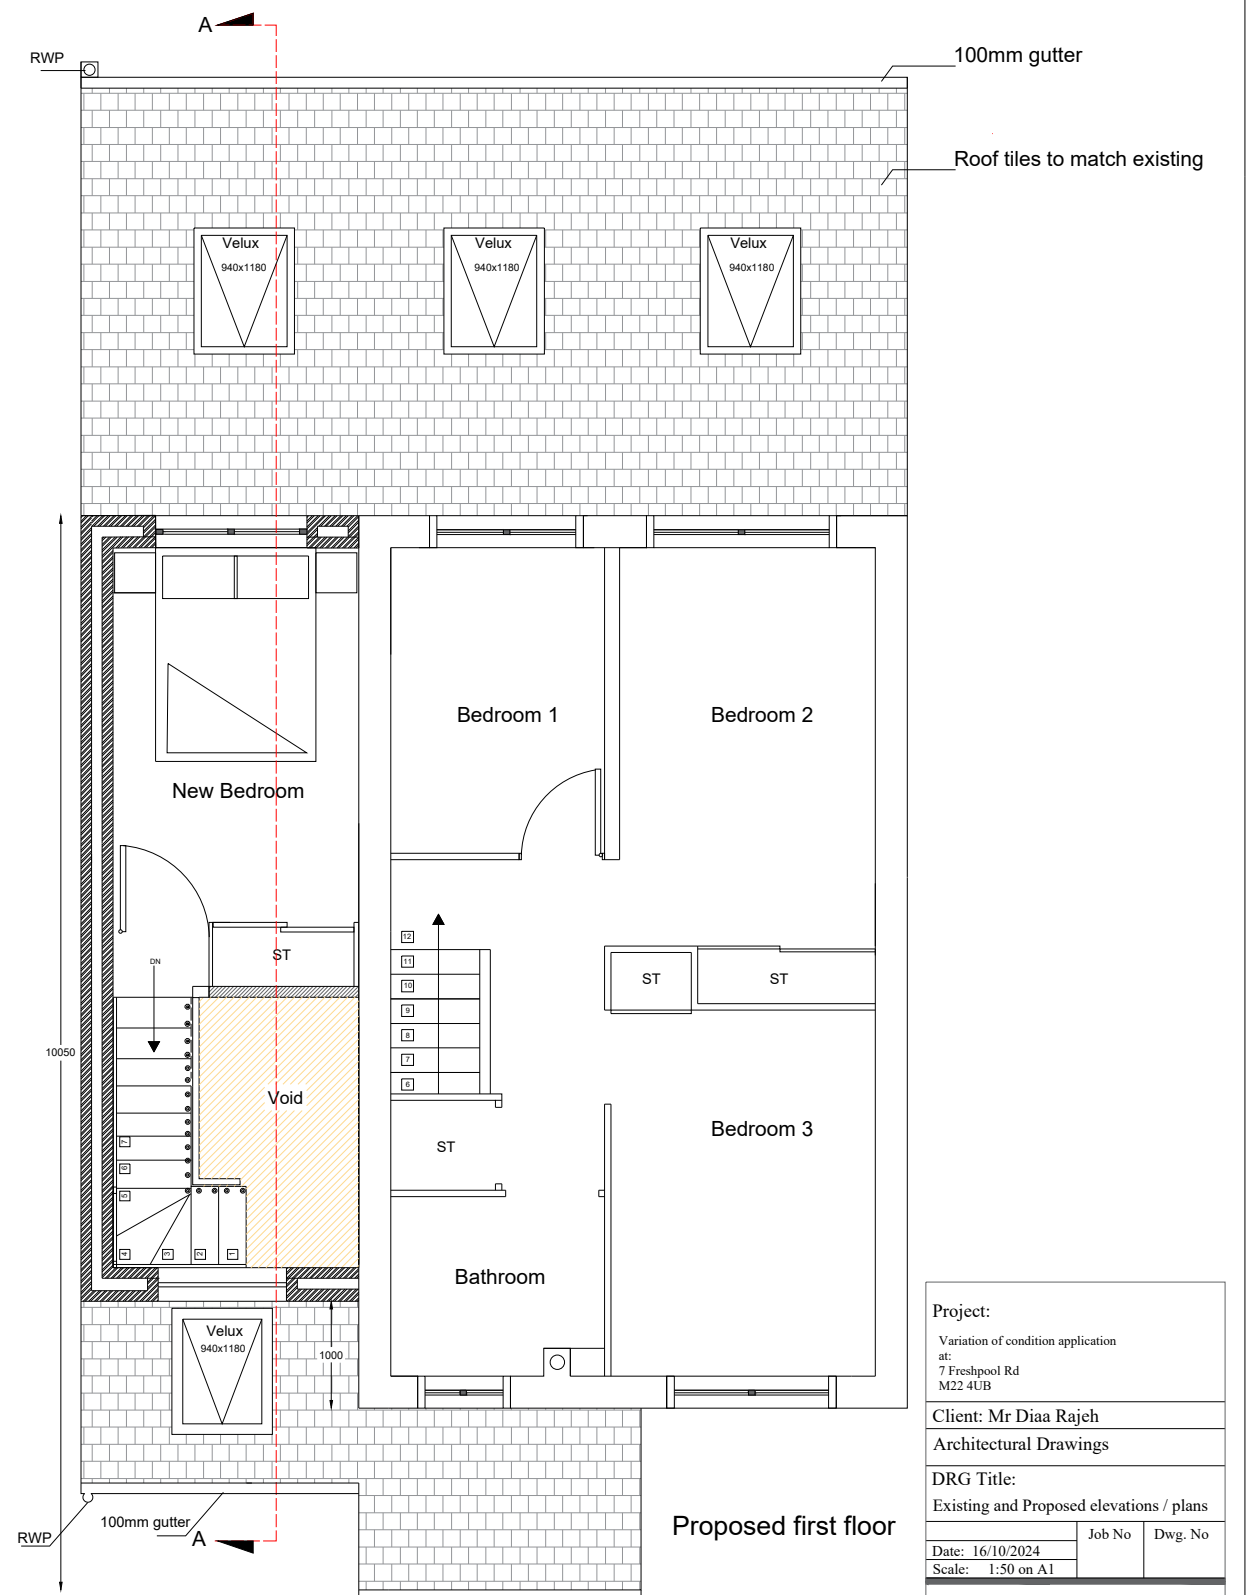

Proposed first floor

 

Project:		
Variation of condition application		
at:		
7 Freshpool Rd		
M22 4L/B		
Client: Mr Diaa Rajeh		
Architectural Drawings		
DRG Title:		
Existing and Proposed elevations / plans		
Date: 16/10/2024	Job No	Dwg. No
Scale: 1:50 on A1		

