



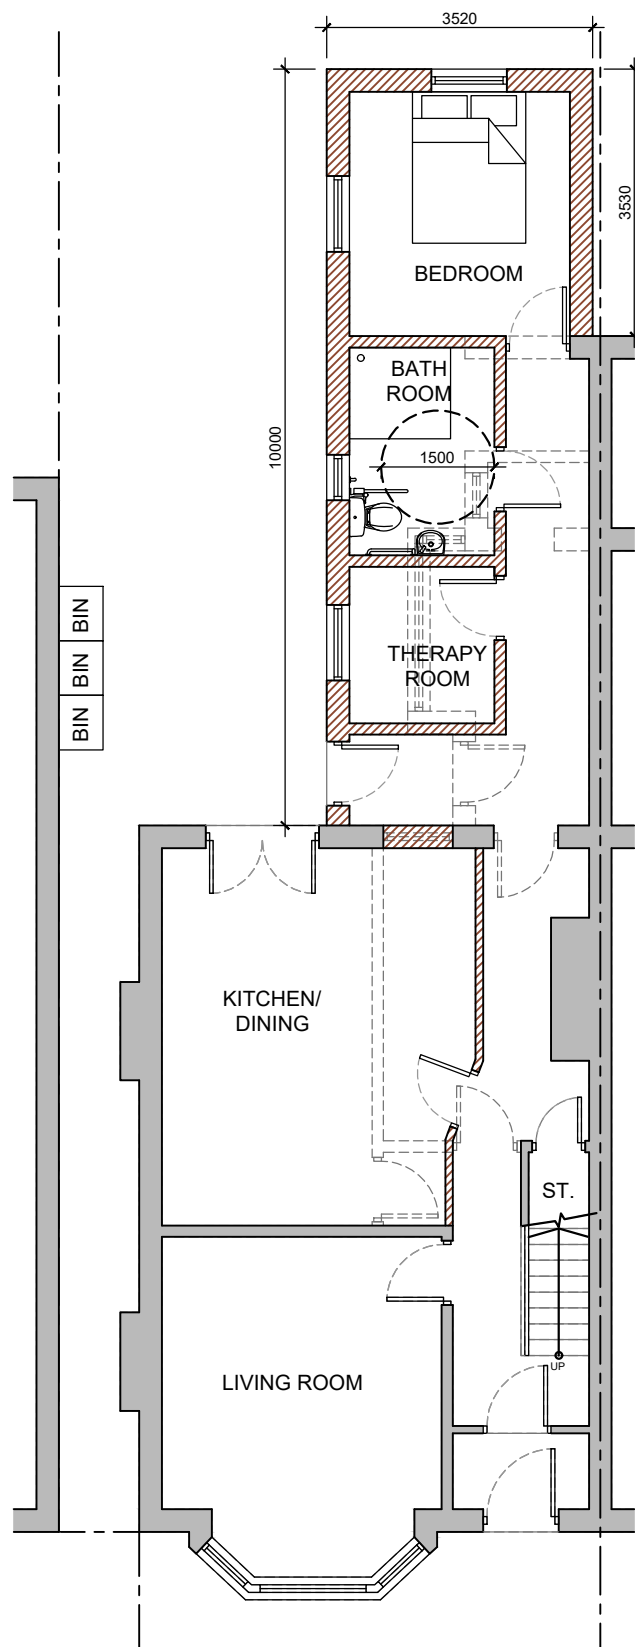


GROUND FLOOR PLAN

1:100

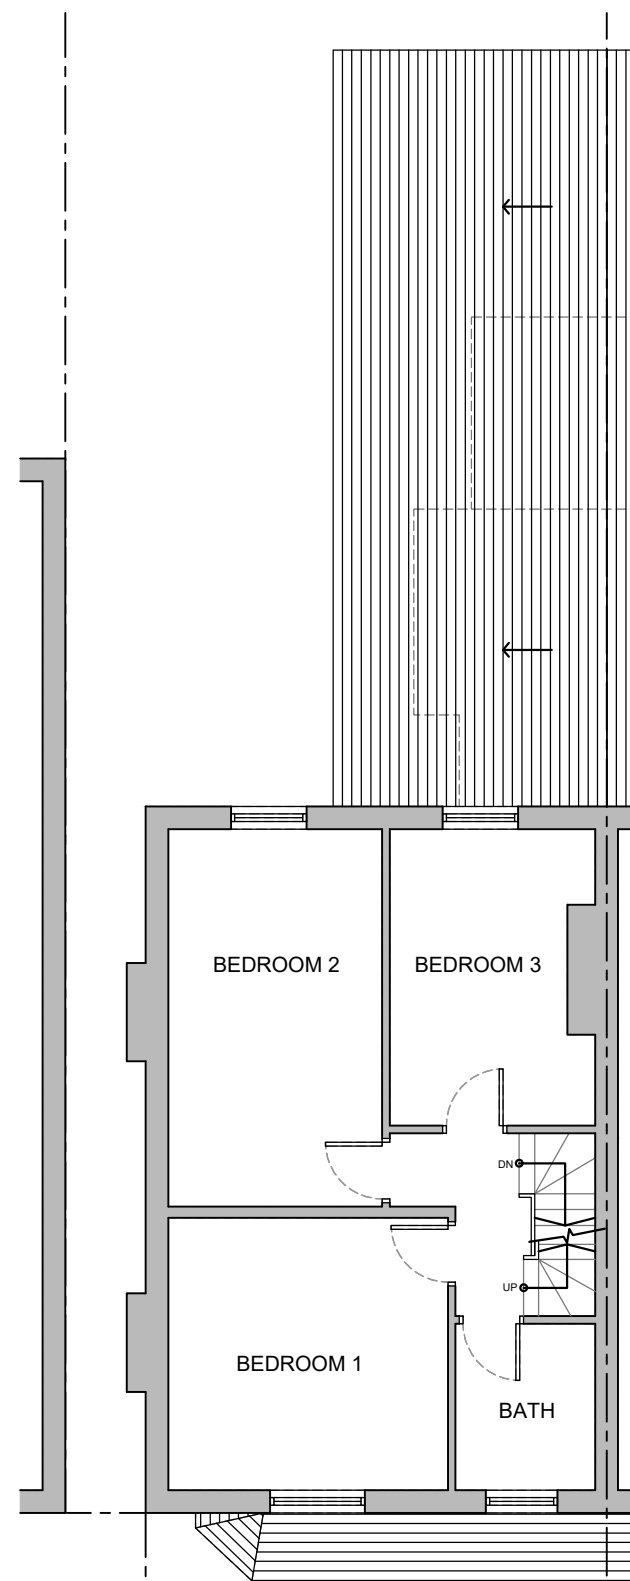

GROUND FLOOR PLAN

1:100

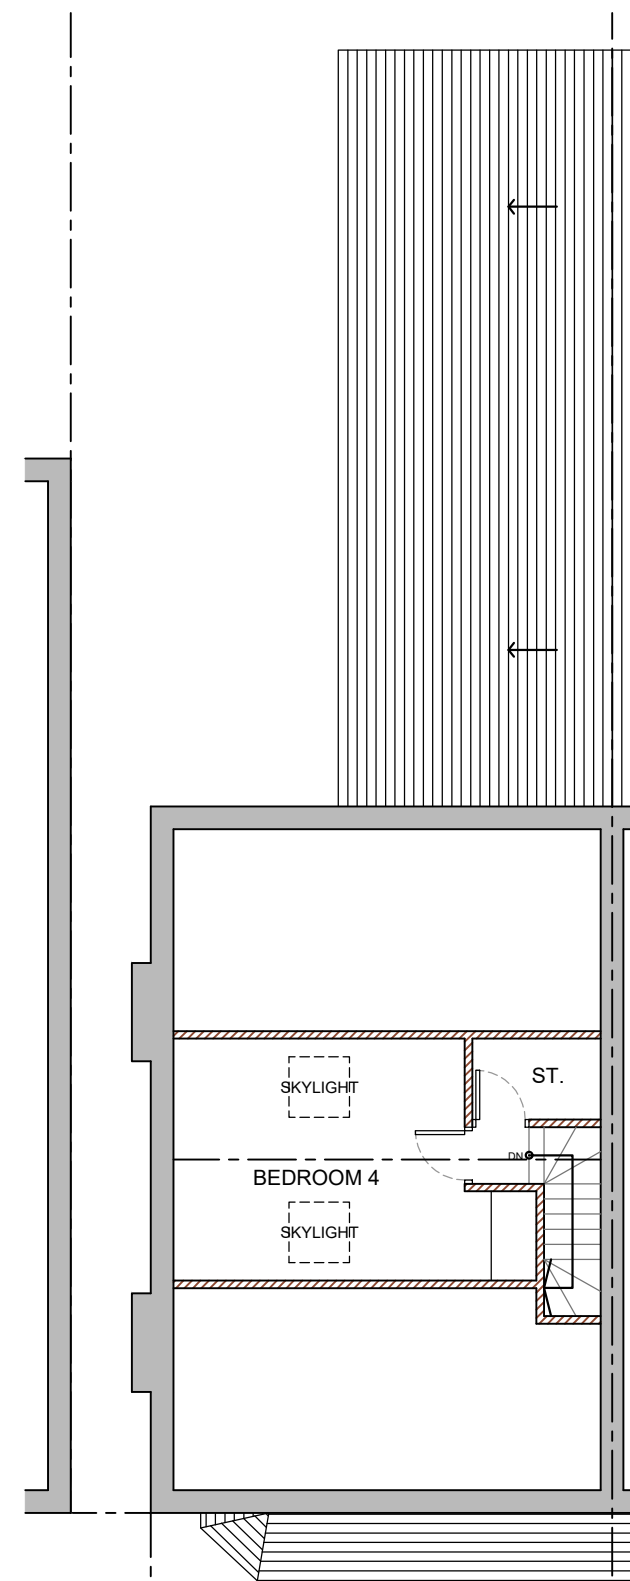

LOFT PLAN

1:100

Scale 1:100



NOTES:

No scaling or dimensions other than those figured are to be taken from this drawing. All dimensions to be checked on site

This drawing is for use at the named location and for Planning Permission purposes only and as such should not be used at any other location or for any other purposes

Project Location:

46 GLEN AVENUE,
MANCHESTER,
M9 4EE

Drawing:

03 Proposed Building
Plan - REV C

Scale:	Size:	Date:
1:100	A3	09/24