


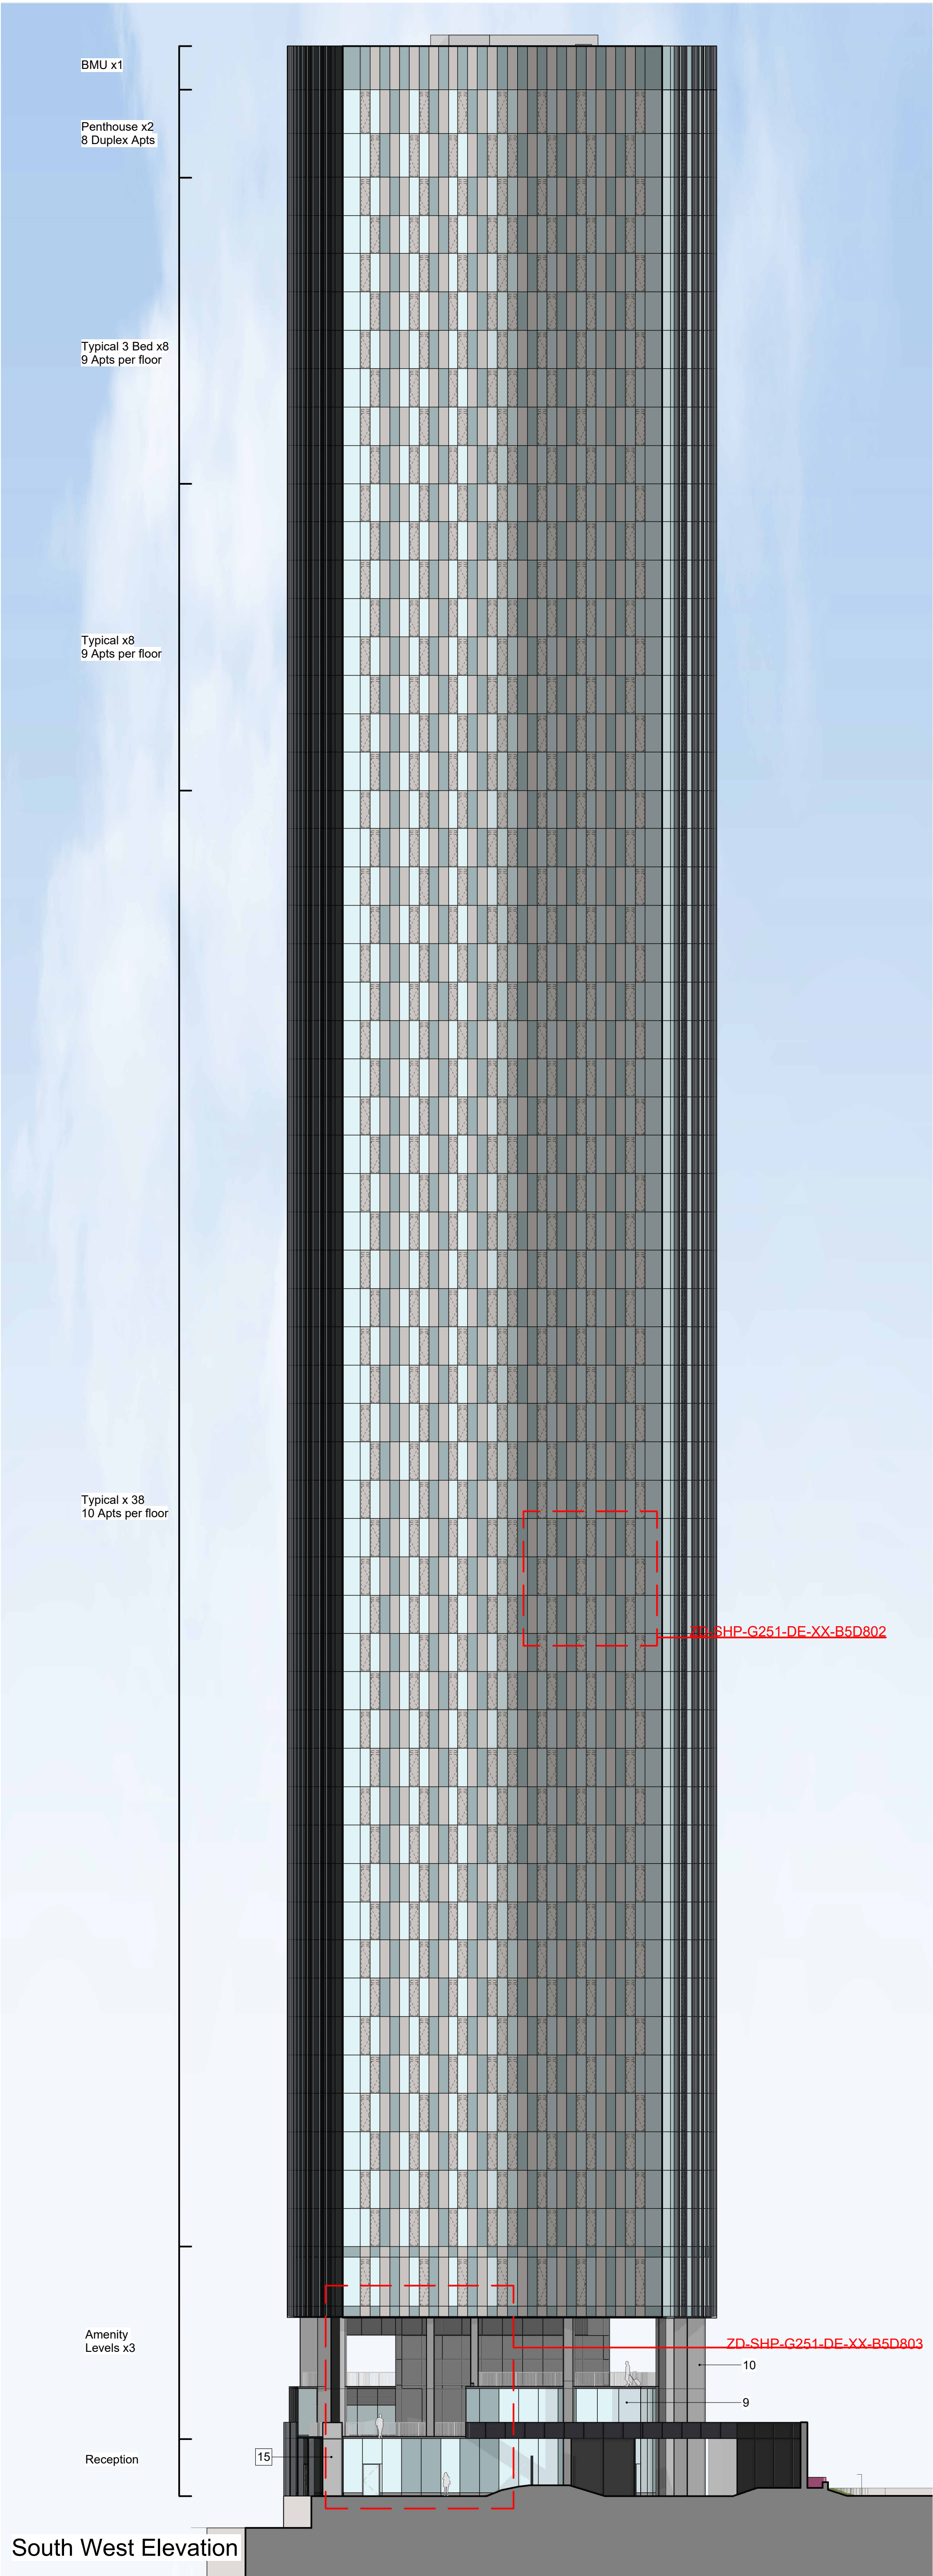

South West Elevation



North West Elevation

This drawing is copyright Do not scale off dimensions. All dimensions to be checked on site by contractor. Contractor to report any dimensional discrepancies, errors or omissions prior to commencing on site.	Rev	Date	Description	For key refer to D2 elevations (10364-D2-SHP-G200-EL-XX-B5D801) 	Project Title Trinity Islands Trinity Way Manchester Status Planning Issue	Drawing Title Building D1 Tower Elevations Sheet 02		simpsonhaugh Manchester +44 (0)161 835 2345 London +44 (0)20 7549 4000	
	P01	2021-10-19	Planning Issue			Project No 10364			Scale 1 : 250 @ A1
	P02	2023-06-23	NMA Issue			Revision P03			
	P03	2024-08-23	Planning NMA Issue			10364-D1-SHP-G200-EL-XX-B5D802			