


DINNCON LTD
ADDRESS/
44 Elwy street,
Liverpool
L8 8BL
CALL / EMAIL/
07828781040
info.dinncon@gmail.com

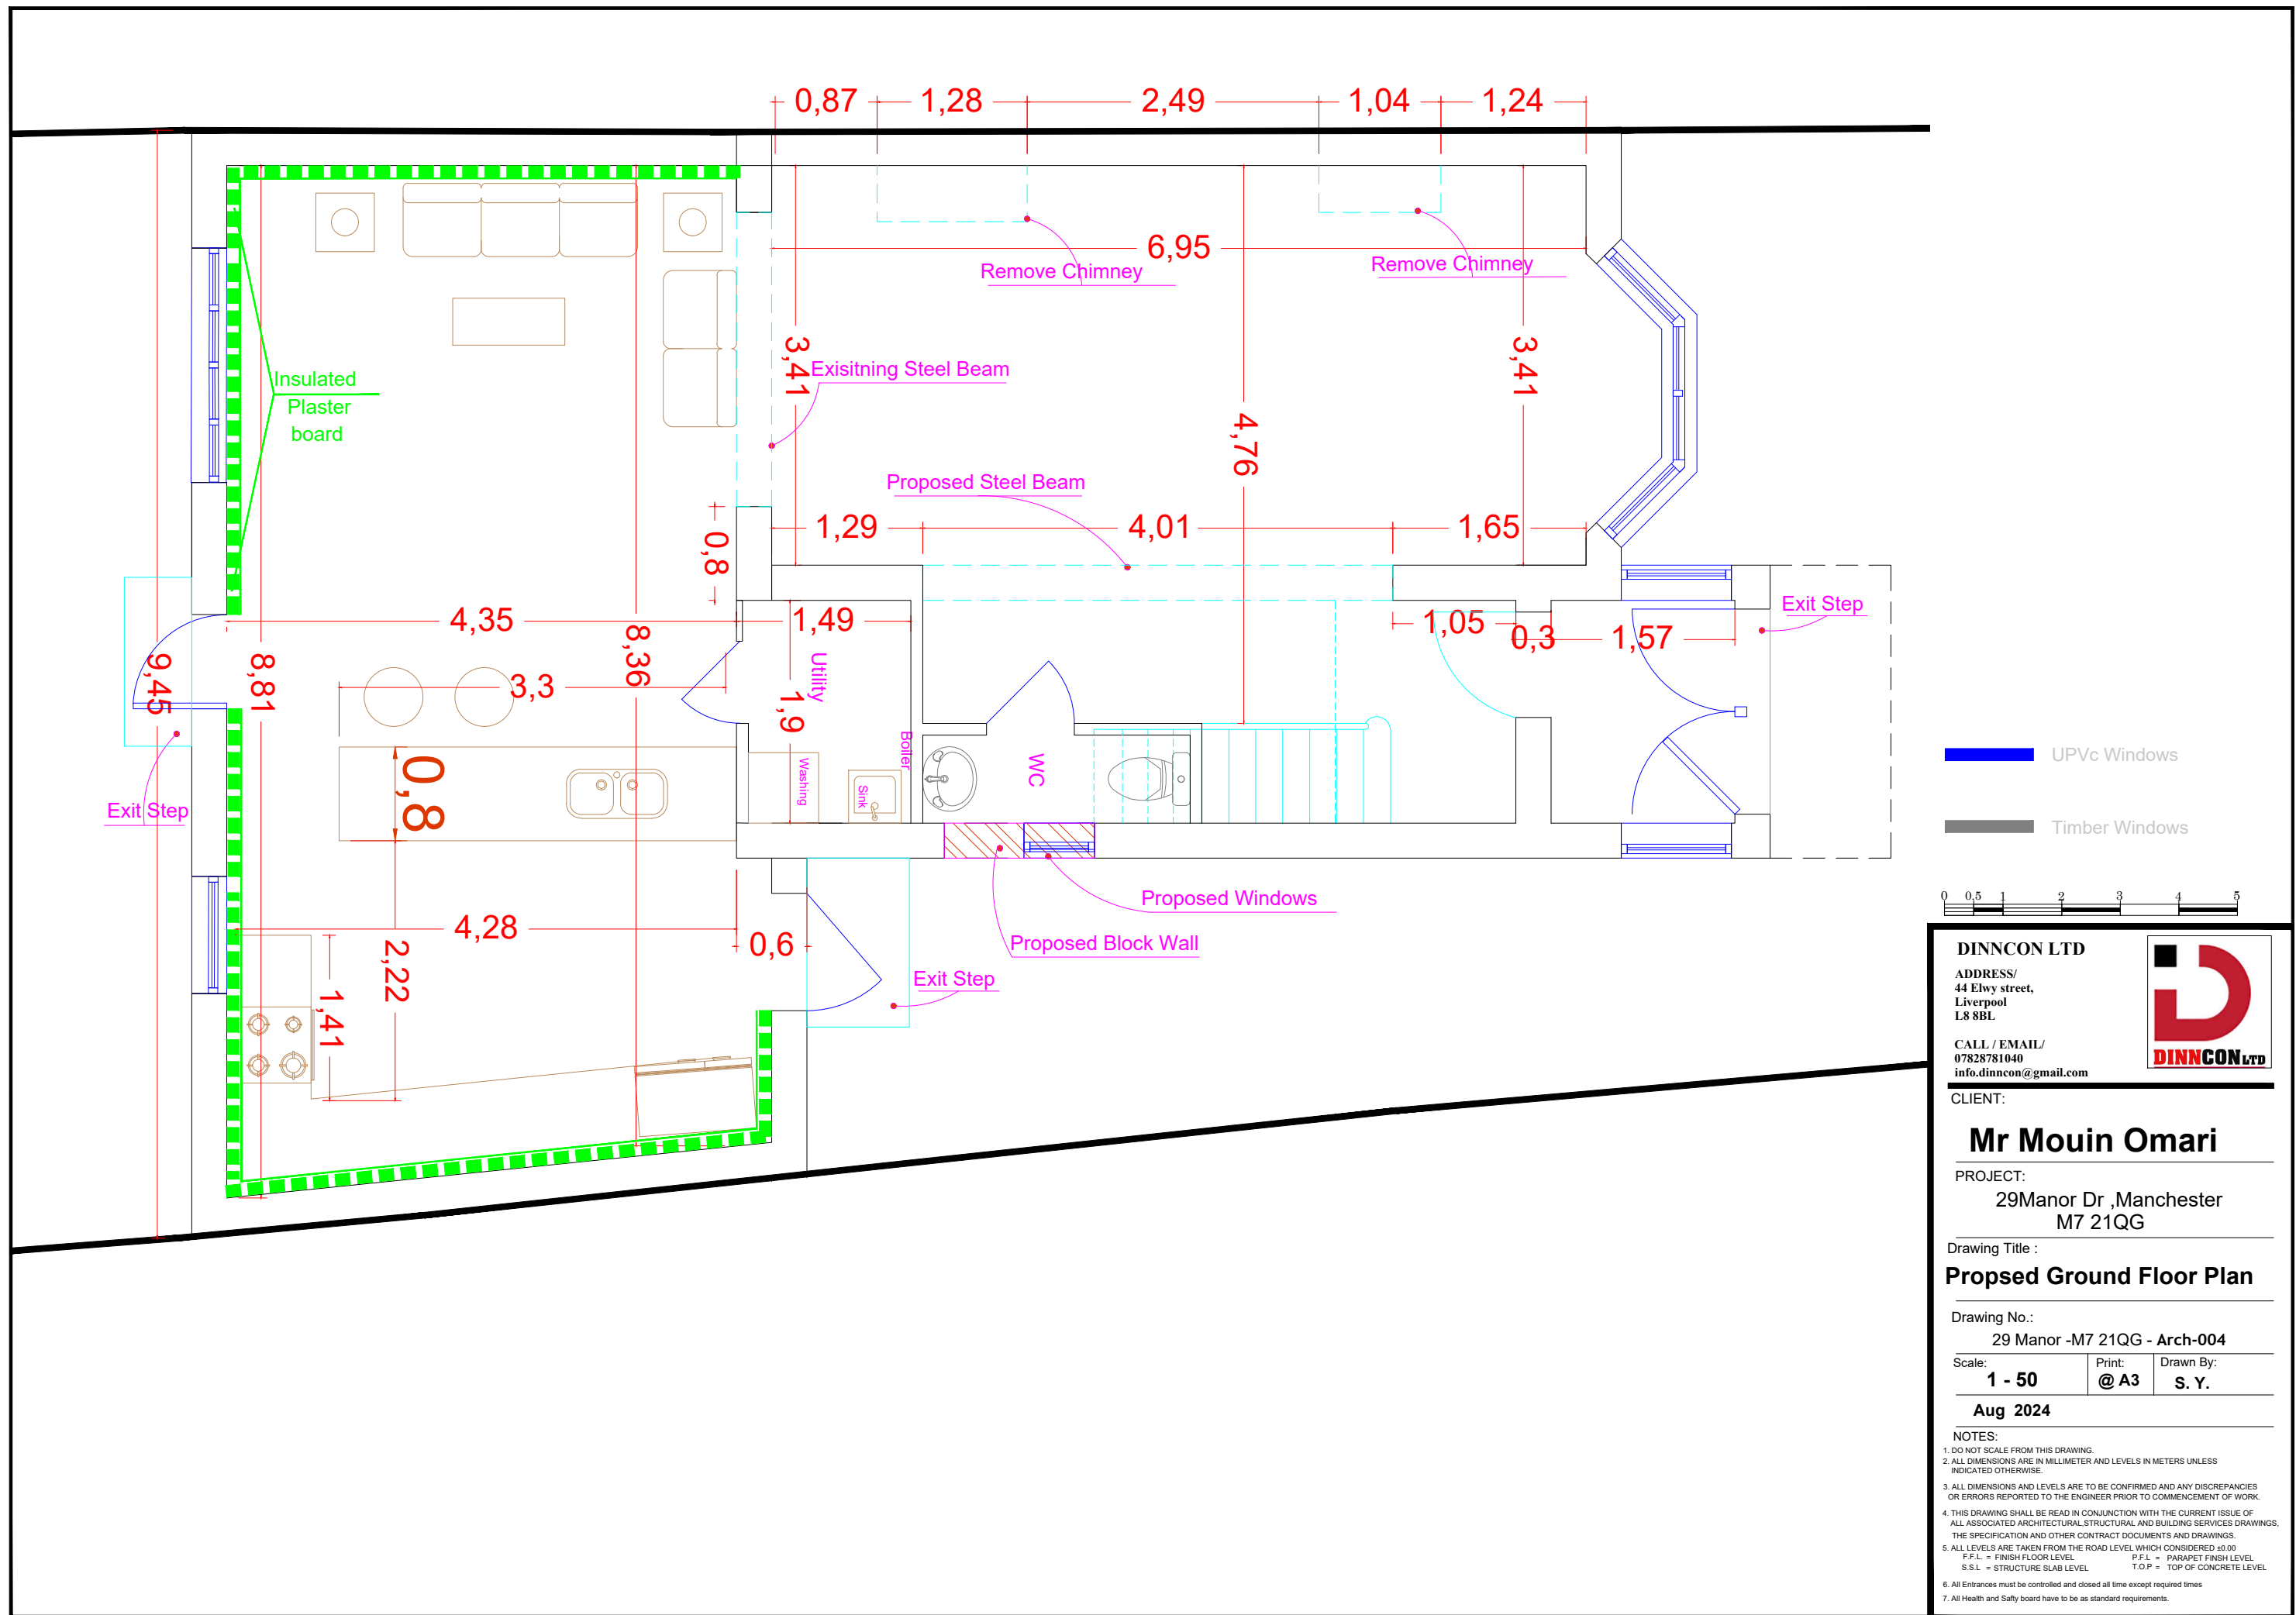

CLIENT:
Mr Mouin Omari
PROJECT:
29 Manor Dr ,Manchester
M7 21QG
Drawing Title :
Proposed Ground Floor Plan
Drawing No.:
29 Manor -M7 21QG - Arch-004
Scale: **1 - 50** Print: **@ A3** Drawn By: **S. Y.**
Aug 2024

- NOTES:
1. DO NOT SCALE FROM THIS DRAWING.
 2. ALL DIMENSIONS ARE IN MILLIMETER AND LEVELS IN METERS UNLESS INDICATED OTHERWISE.
 3. ALL DIMENSIONS AND LEVELS ARE TO BE CONFIRMED AND ANY DISCREPANCIES OR ERRORS REPORTED TO THE ENGINEER PRIOR TO COMMENCEMENT OF WORK.
 4. THIS DRAWING SHALL BE READ IN CONJUNCTION WITH THE CURRENT ISSUE OF ALL ASSOCIATED ARCHITECTURAL STRUCTURAL AND BUILDING SERVICES DRAWINGS, THE SPECIFICATION AND OTHER CONTRACT DOCUMENTS AND DRAWINGS.
 5. ALL LEVELS ARE TAKEN FROM THE ROAD LEVEL WHICH CONSIDERED ± 0.00
F.F.L. = FINISH FLOOR LEVEL P.F.L. = PARAPET FINISH LEVEL
S.S.L. = STRUCTURE SLAB LEVEL T.O.P. = TOP OF CONCRETE LEVEL
 6. All Entrances must be controlled and closed all time except required times
 7. All Health and Safety board have to be as standard requirements.