


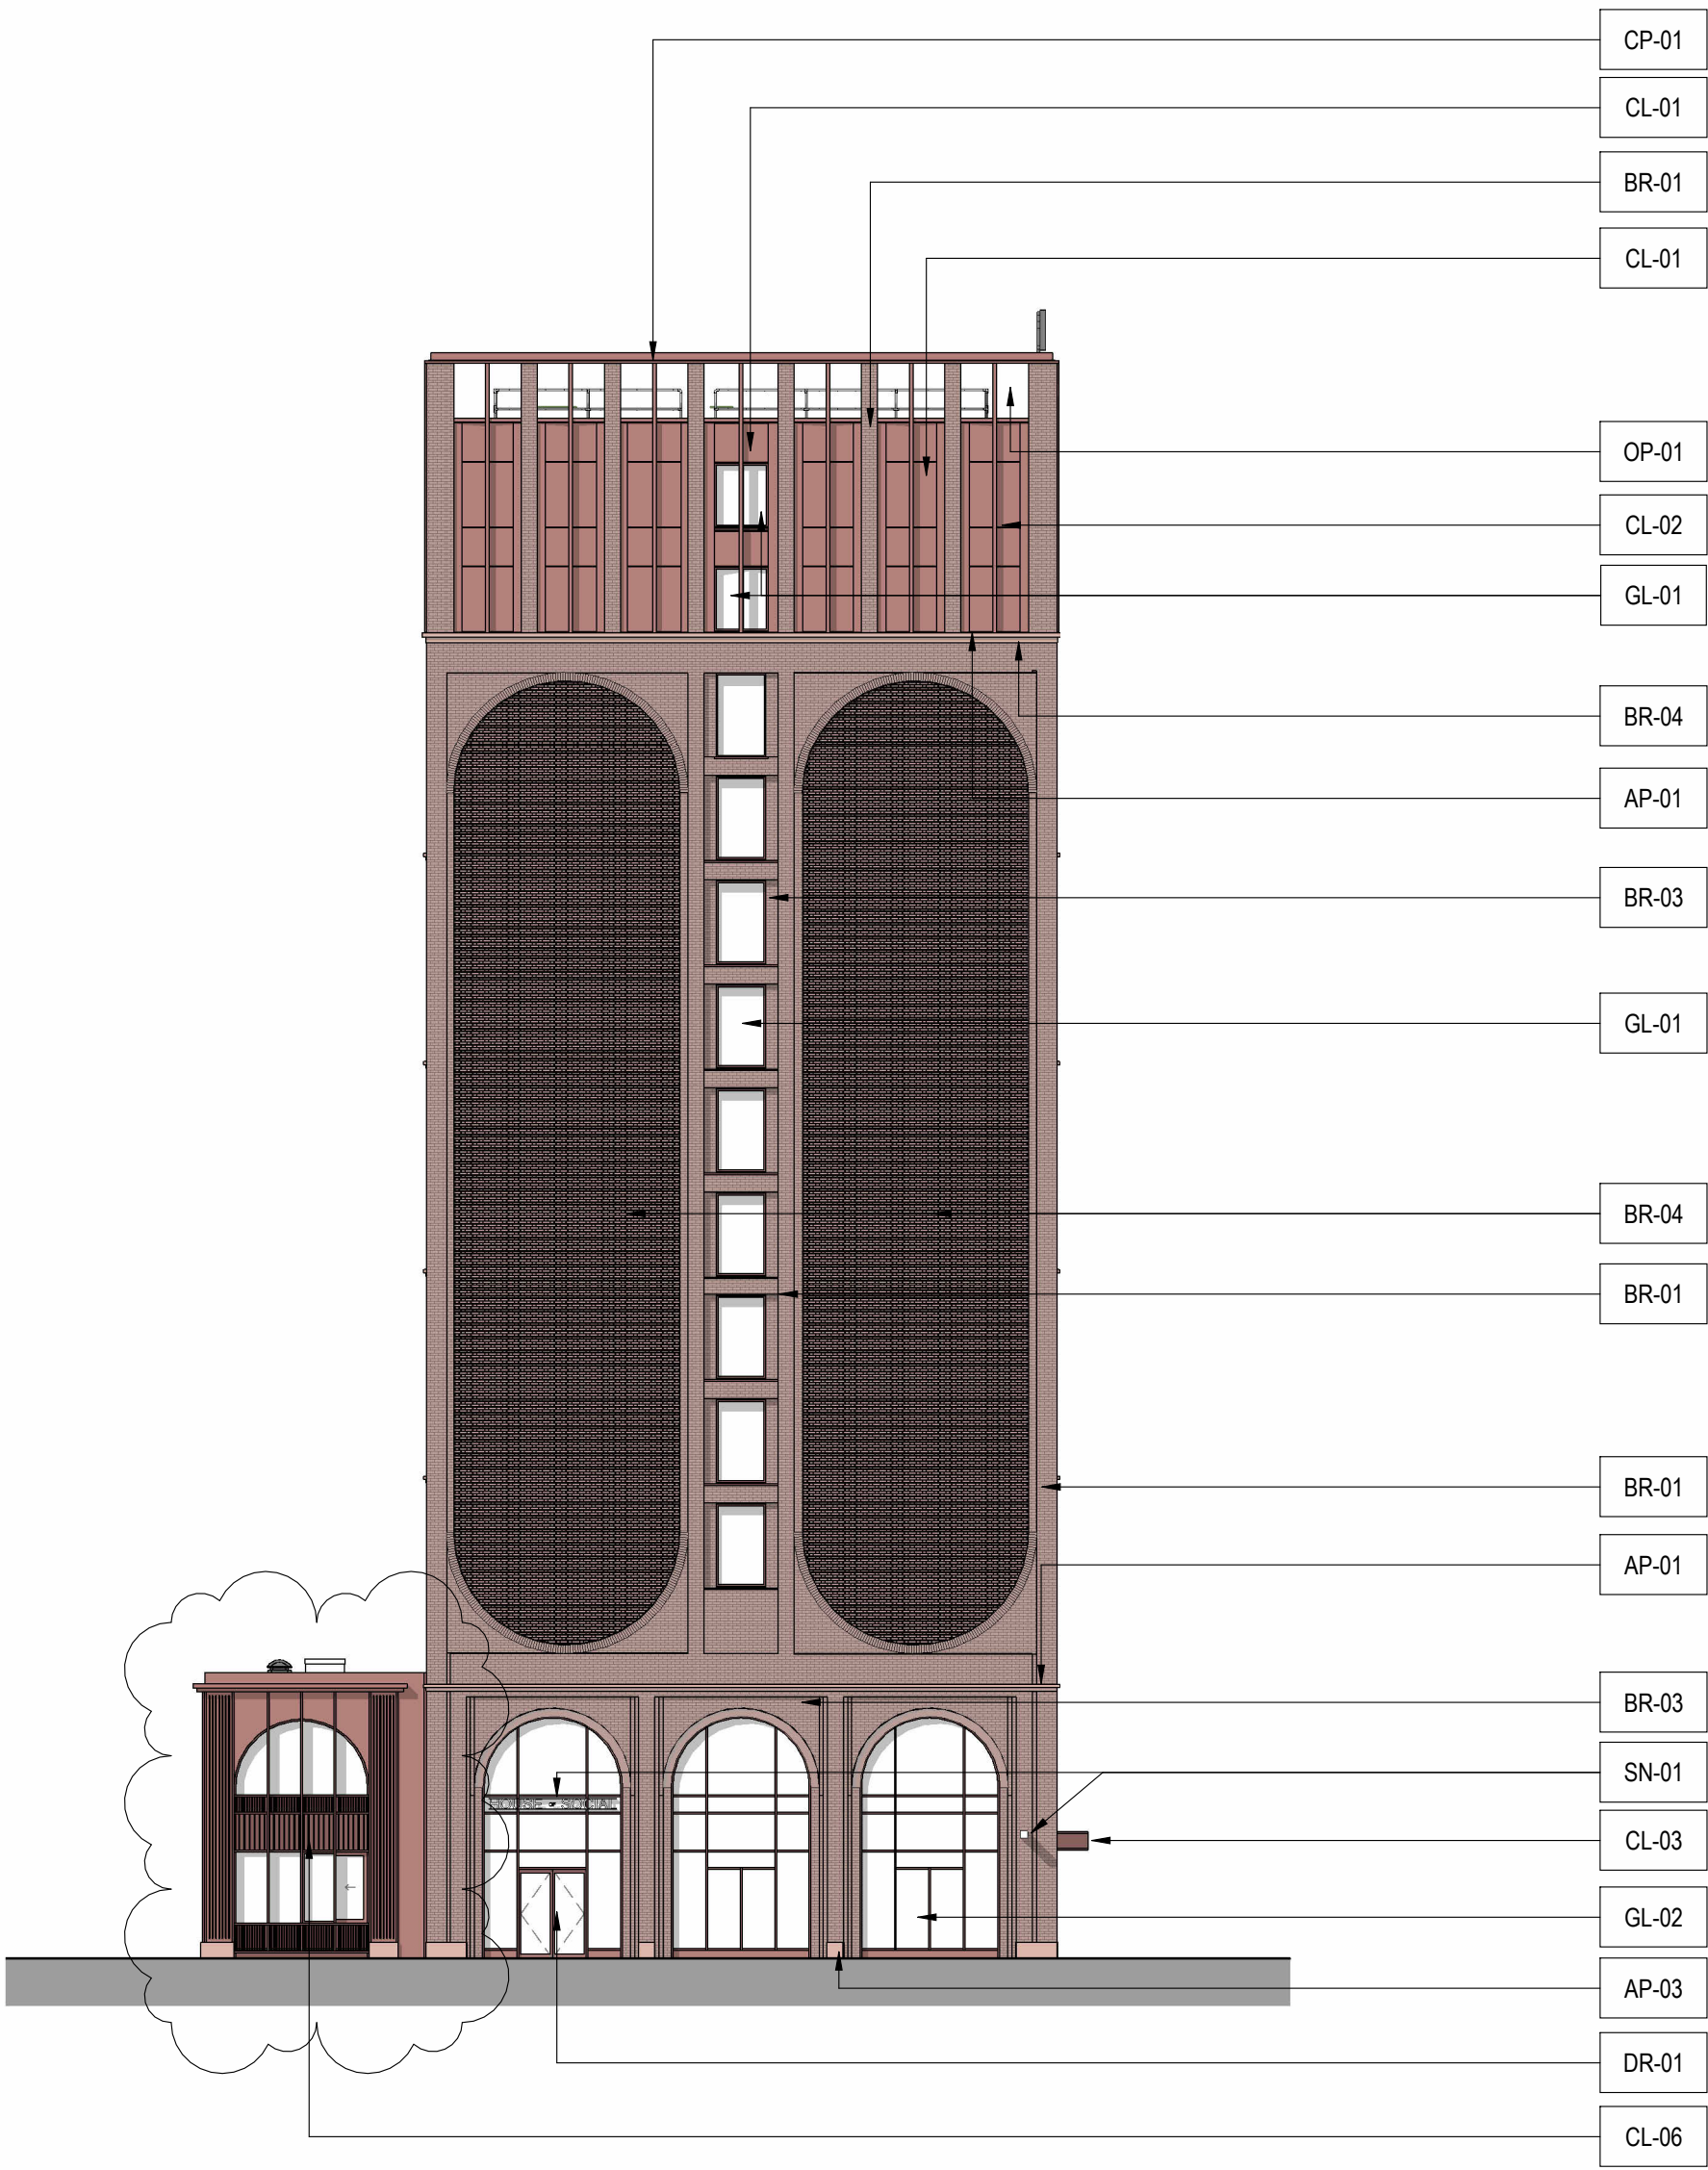

General Notes

Use figured dimensions only. Do not scale off this drawing. All dimensions must be set out and checked by the contractor on site prior to commencement of construction. Any variations between drawings and site must be reported to TGA before work proceeds.

Drawings to be read in conjunction with Architectural Specification, Structural Engineer's Drawings and Specifications, Mechanical & Electrical Engineer's Drawings and Specifications, all Supplemental Information, including but not limited to: Detailed Fire Strategy, Acoustic Report, Thermal Report & Overheating Report.

No portion of the Works to commence without acceptance of the required submittals by the Employer.

Main Contractor to submit relevant documents to building regulation and legislation approval authorities as required to comply with the Specification.

Elevation / Materials Key

AP-01: Cast Stone Cladding - Linear Bands

AP-02: Cast Stone Cladding - Window Head

AP-03: Cast Stone Cladding - Curtain Wall Base

BR-01: Facing Brickwork - Masonry pier

BR-02: Facing Brickwork - Masonry pier with rustication

BR-03: Facing Brickwork - Masonry recess

BR-04: Facing Brickwork - Stepped Flemish Bond

CL-01: Aluminium Rainscreen Cladding - Profiled

CL-02: Aluminium Rainscreen Cladding - Profiled fin vertical

CL-03: Aluminium Clad Canopy

CL-04: Aluminium Rainscreen Cladding - Flat

CL-05: Aluminium decorative bars infront of louvres

CP-01: Aluminium Coping

CP-02: Aluminium Flashing/Trim - Window Head

DR-01: Glazed Doorset (Integrated)

DR-02: Metal Doorset

DR-03: Metal Louvred Doorset

DR-04: Glazed Door Automated Sliding (Integrated)

DR-05: Louvered Aluminium Door (Integrated)

DR-06: Flush Aluminium Door (Integrated)

GL-01: Window - Aluminium/Timber Composite

GL-02: Capped Stick Build Curtain Walling System

GL-03: Aluminium Rainscreen Cladding - Profiled

GL-04: Aluminium Faced Infill Panel - Extruded Ribs

GL-05: Aluminium Flashing/Trim


LF-01: Louvred Infill Panel

LF-02: Louvred Wall

SN-01: Building signage - Location indicative

OP-01: Open void

Key Plan

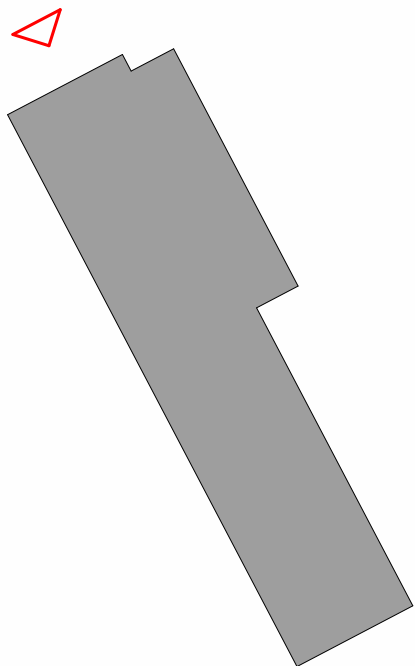

| Rev | Description                                                                     | Date     | By |
|-----|---------------------------------------------------------------------------------|----------|----|
| P01 | Draft planning issue                                                            | 23.01.23 | SD |
| P02 | Issued for Planning                                                             | 03.02.23 | SD |
| P03 | Reissued for planning following split core amendment                            | 31.03.23 | JB |
| P04 | Reissued for planning - Drawings amended to reference anodised aluminium finish | 16.05.23 | RM |
| P05 | Issued for Non-material Amendment Submission                                    | 27.09.24 | SD |
| P06 | Issued for Section 73 Submission - Addition of food hall servrey hatch          | 27.09.24 | SD |

Title

General Arrangement - North Elevation

|                         |          |
|-------------------------|----------|
| Drawing No.             | Revision |
| HS-TGA-XX-XX-DR-A-95050 | P06      |

|                    |                 |
|--------------------|-----------------|
| Status             | Scale           |
| STAGE 2 - PLANNING | As indicated@A1 |

|                     |        |
|---------------------|--------|
| Project             | Client |
| 1172 - First Street | VITA   |

TIM GROOM ARCHITECTS

Eastgate, 2 Castle Street, Manchester, M3 4LZ

0161 870 1152

Copyright © Tim Groom Architects Ltd ( 'TGA' ). All rights reserved. No part of these drawings or designs may be copied, reproduced or stored in any form without written consent. No works of construction relying on these drawings or designs are permitted without the express written consent of TGA.