




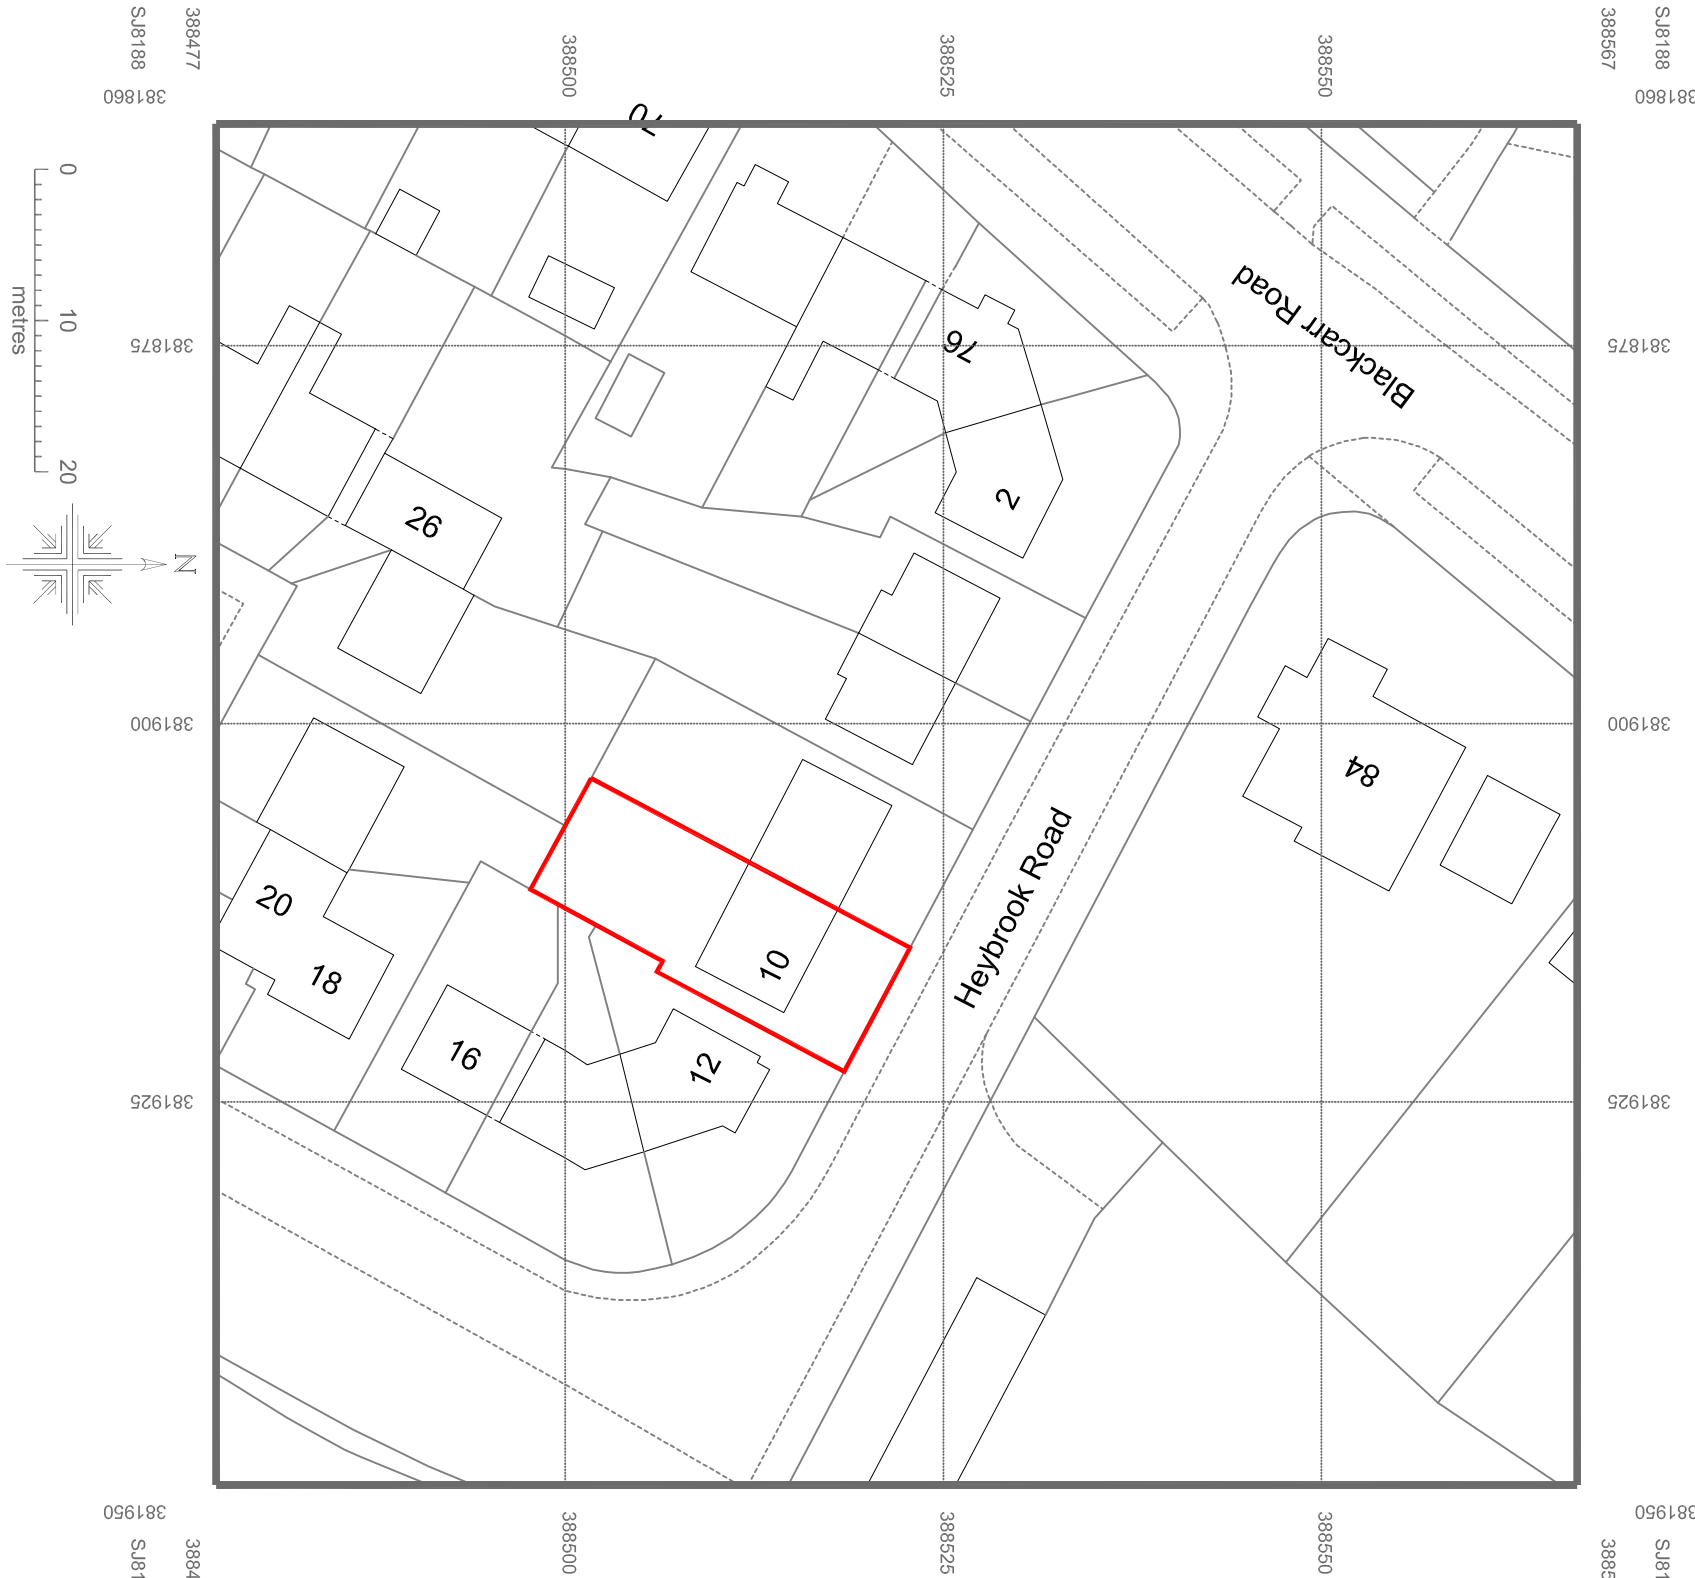


LOCATION PLAN Scale 1:500

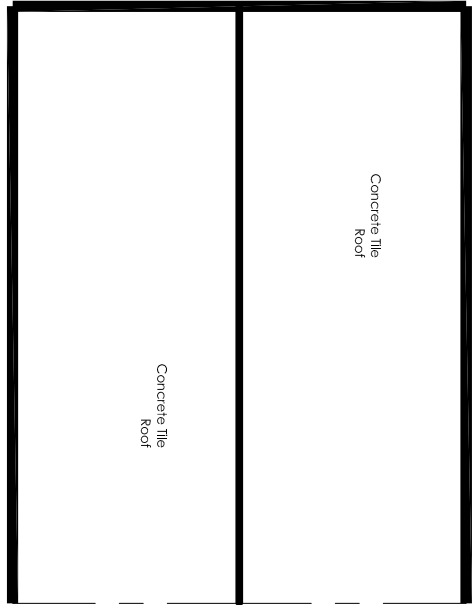


EXISTING ROOF PLAN

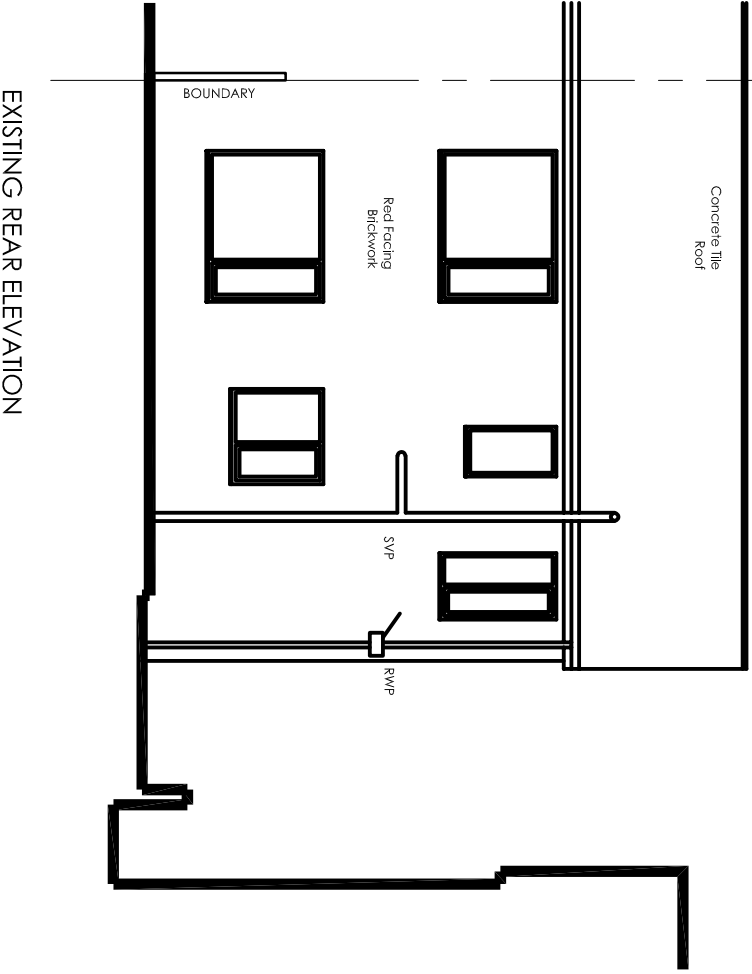


EXISTING REAR ELEVATION

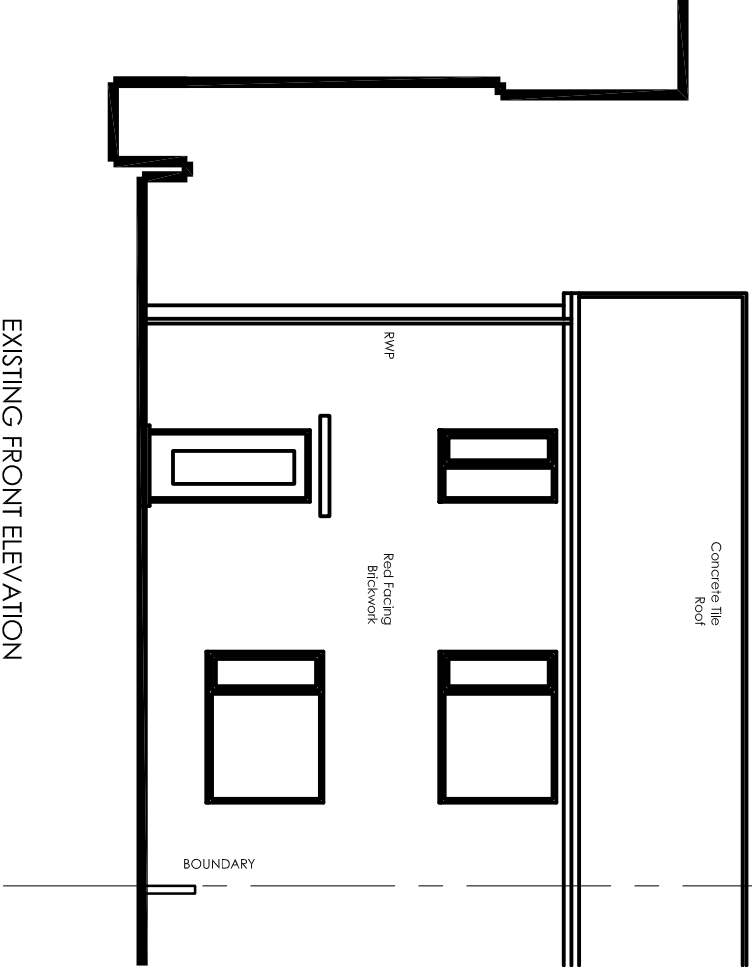


EXISTING FRONT ELEVATION

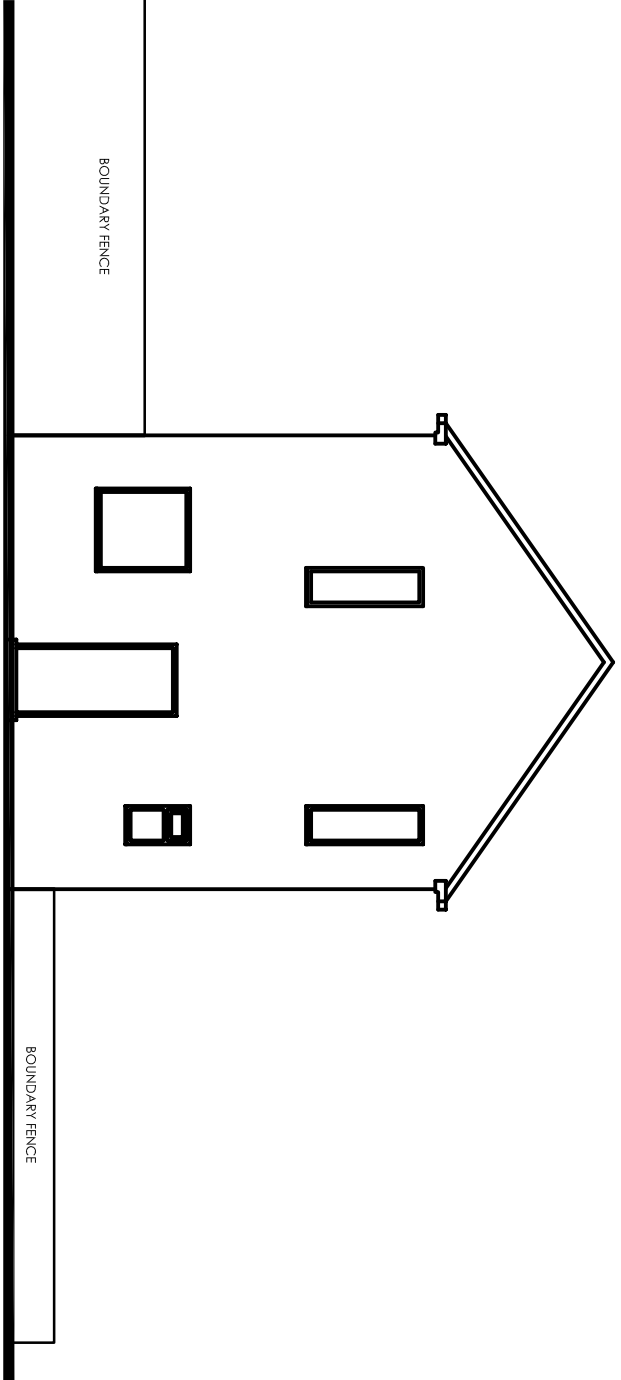

EXISTING GABLE ELEVATION to NR 12

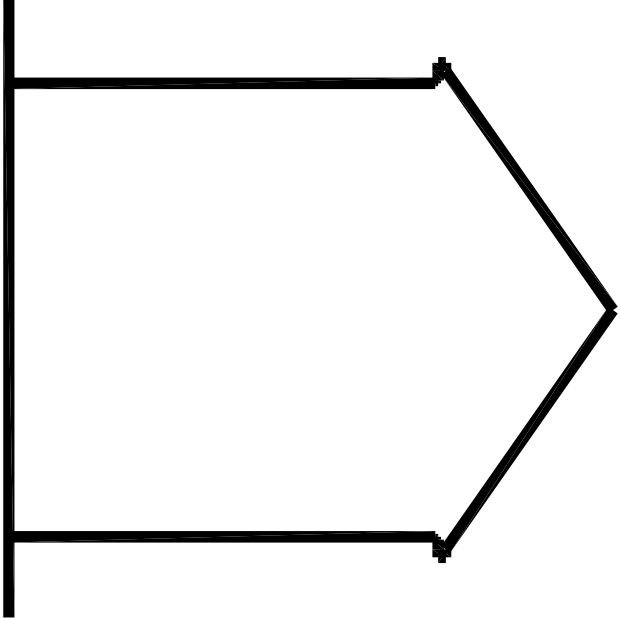

EXISTING GABLE SECTION to NR 8

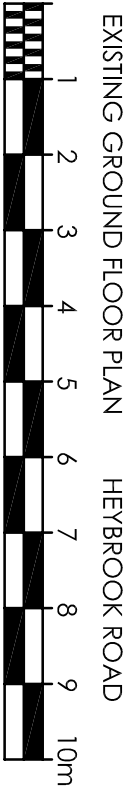

EXISTING GROUND FLOOR PLAN

