



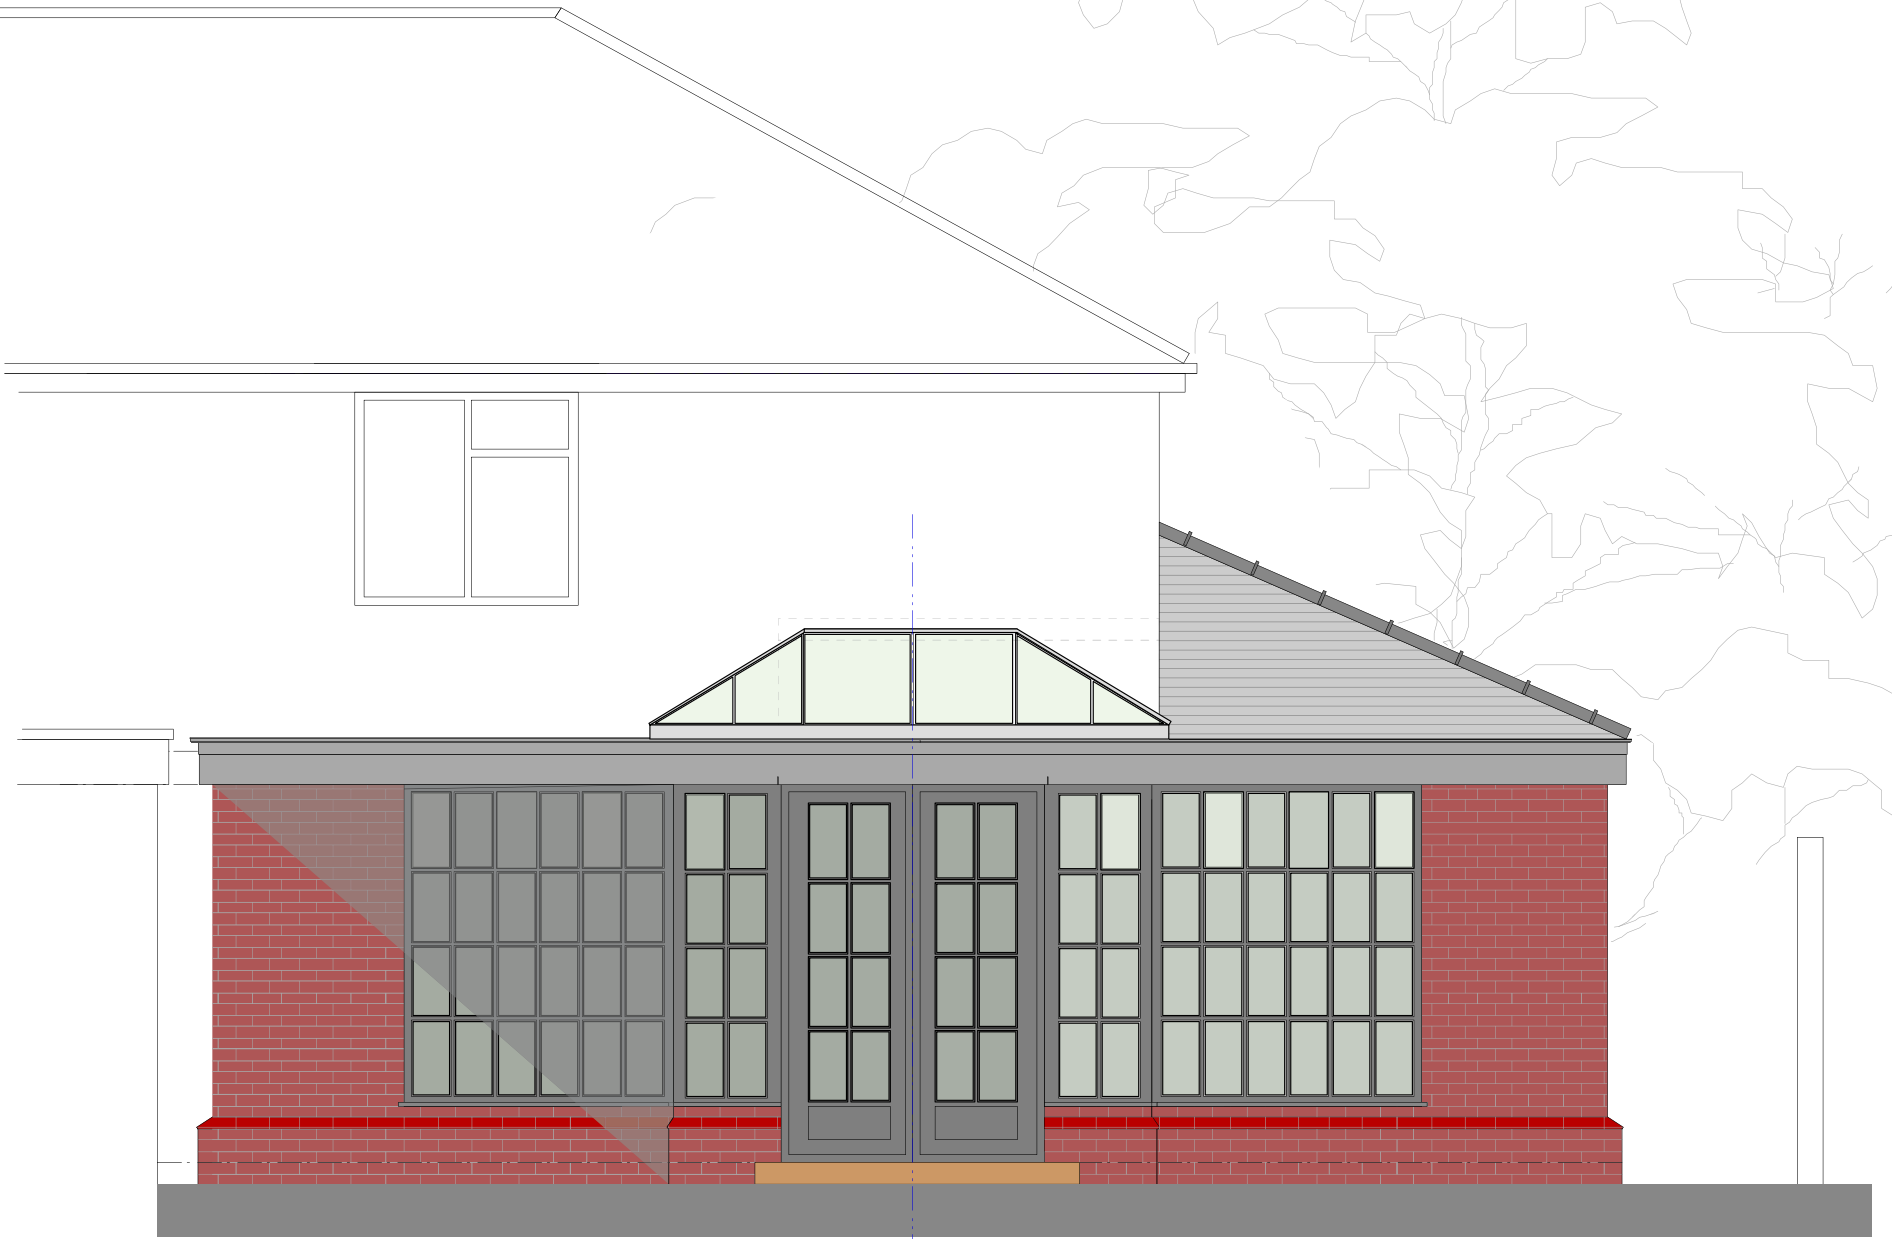

REAR ELEVATION
as proposed
scale 1:50@A3

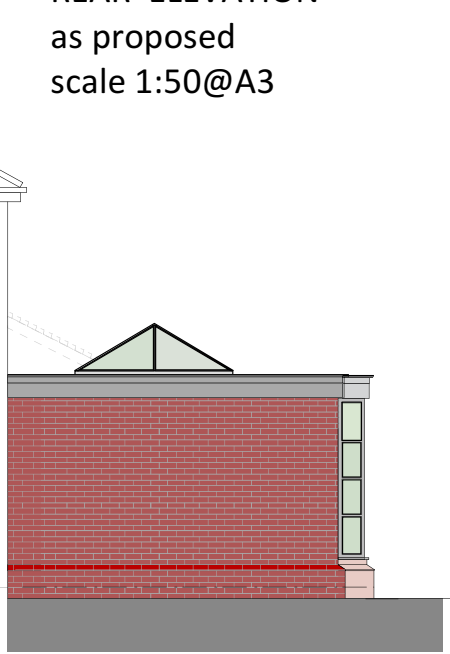

SIDE ELEVATION
as proposed
scale 1:100@A3



FRONT ELEVATION
as proposed
scale 1:100@A3



SIDE ELEVATION
as proposed
scale 1:100@A3

SUBJECT TO
PLANNING APPROVAL
&
BUILDING REGULATIONS APPROVAL
Commencement on site before full
Building Regulation approval at own risk

Revisions		
A	Side elevation added	Sept 24

project
Removal of Existing Kitchen and
Construction of Proposed Single
Storey Side & Rear Extension
at
4 Finchley Grove, Moston.
M40 9PU
client
Mr & Mrs S. Wilding

drawing ELEVATIONS as proposed	date Aug 2024 drawing 5 scale as indicated @ A3
status Planning Submission	rev. A