

This document and its contents are the property of the Purchaser/Employer and Crookes Walker Consulting. They may not be copied or reproduced in any way, in part or whole, without prior written approval of both parties. Violations will result in legal action.
This drawing shall be read in conjunction with the CWC Mechanical and / or Electrical Specification(s).
DO NOT SCALE FROM THIS DRAWING

DESIGNERS RISK ASSESSMENT
REFER TO APPENDIX 1 OF M&E SPECIFICATION FOR
DESIGNERS RISK ASSESSMENT SCHEDULE

- DRAWING BACKGROUND(S):
- GENERAL NOTES:
- DO NOT SCALE FROM THIS DRAWING.
 - THIS DRAWING IS TO BE READ IN CONJUNCTION WITH THE COMPLETE STAGE 4 DOCUMENTATION PROVIDED BY THE ARCHITECTURAL AND ENGINEERING DESIGN TEAMS.
 - ALL DIMENSIONS AND LEVELS SHOULD BE CHECKED ON SITE PRIOR TO COMMENCING INSTALLATION, MANUFACTURE OR FIXINGS.
 - AGREE ALL EQUIPMENT SETTING OUT WITH THE ARCHITECT PRIOR TO CONSTRUCTION.

P1	11.10.24	PRELIMINARY ISSUE	JS	GR
Rev	Date	Description	Eng	CHK

CWC

crookes walker consulting

Suite 9a, Bloc, 17 Marble Street
Manchester M2 3AW
Tel: 0161 834 9999
The Plaza, Old Hall Street,
Liverpool L3 9QU
Tel: 0151 600 5409
E-mail: admin@cwcon.co.uk
Website: www.cwcon.co.uk

Client




Project

EQUANS MCC LONGSIGHT
LIBRARY


Drawing Title

EXISTING ROOF LAYOUT

Status			
STAGE 4 ISSUE			
Project No.	Drawn	Scale / Paper Size	
3389	BW	1:100 @ A1	
Drawing No.	Rev		
3389-CWC-XX-ZZ-DR-XX-4001	P1		

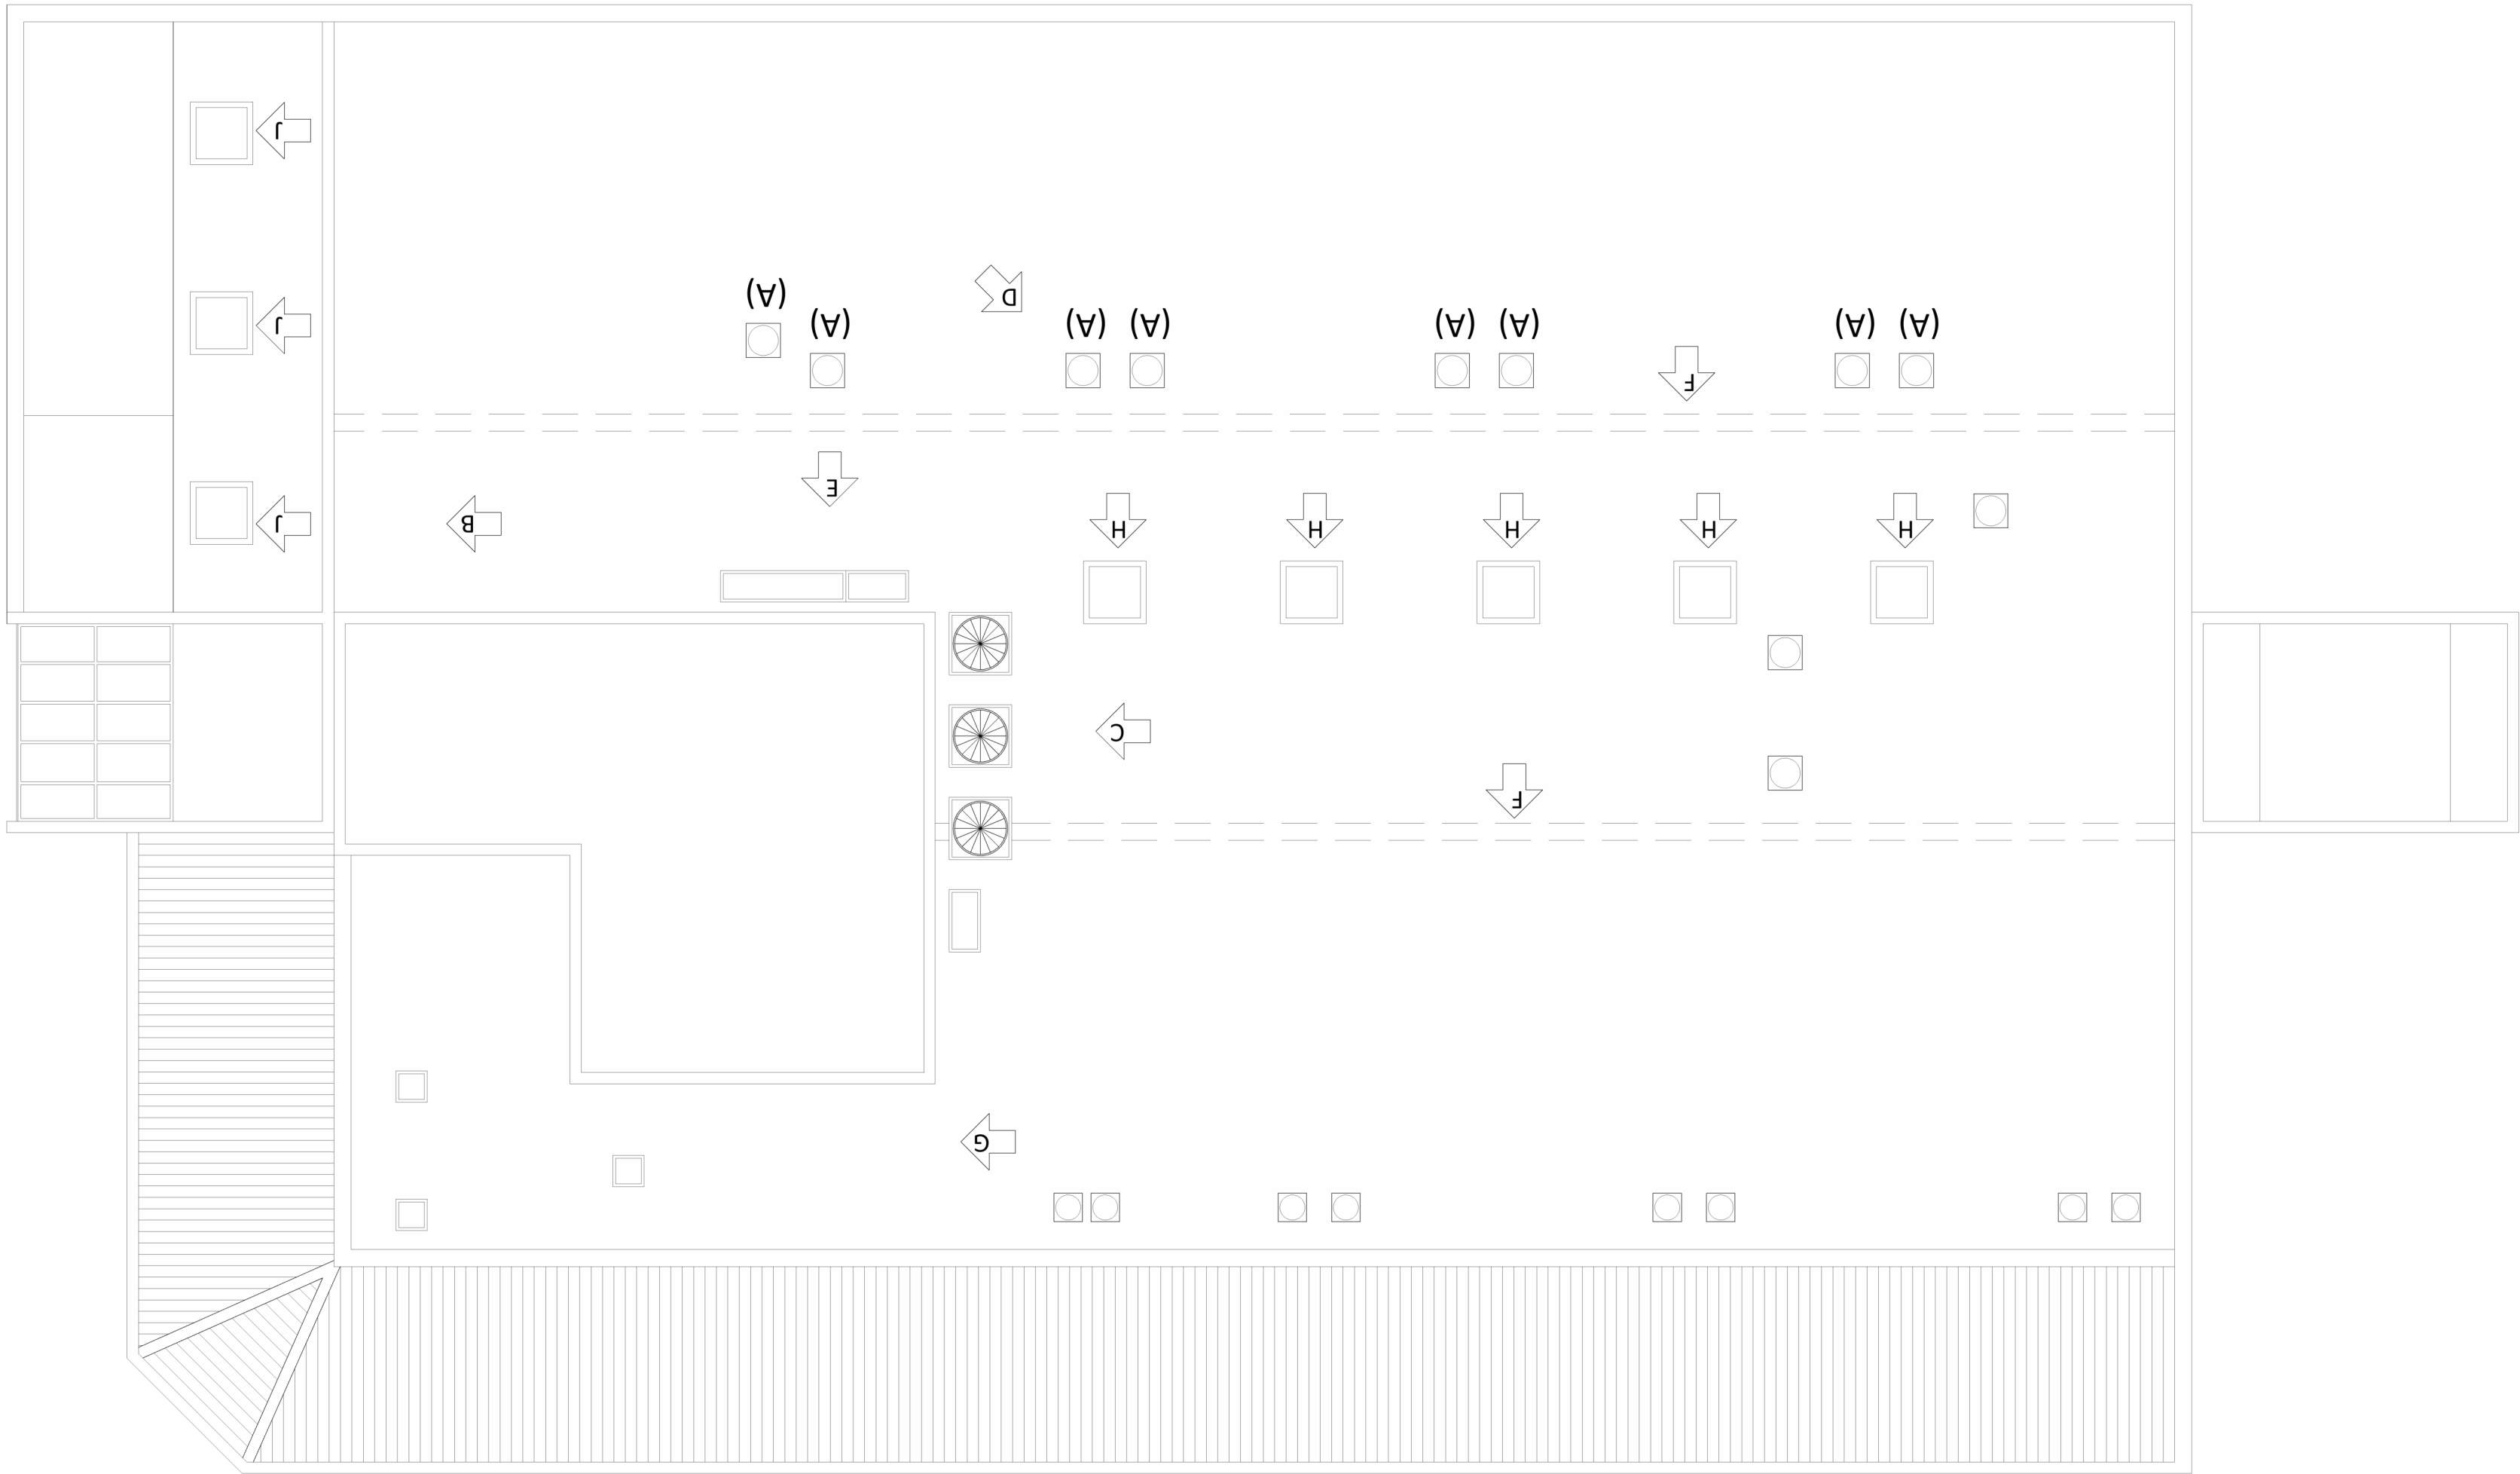

A TYPICAL ROOF PLAN
4001 1:100

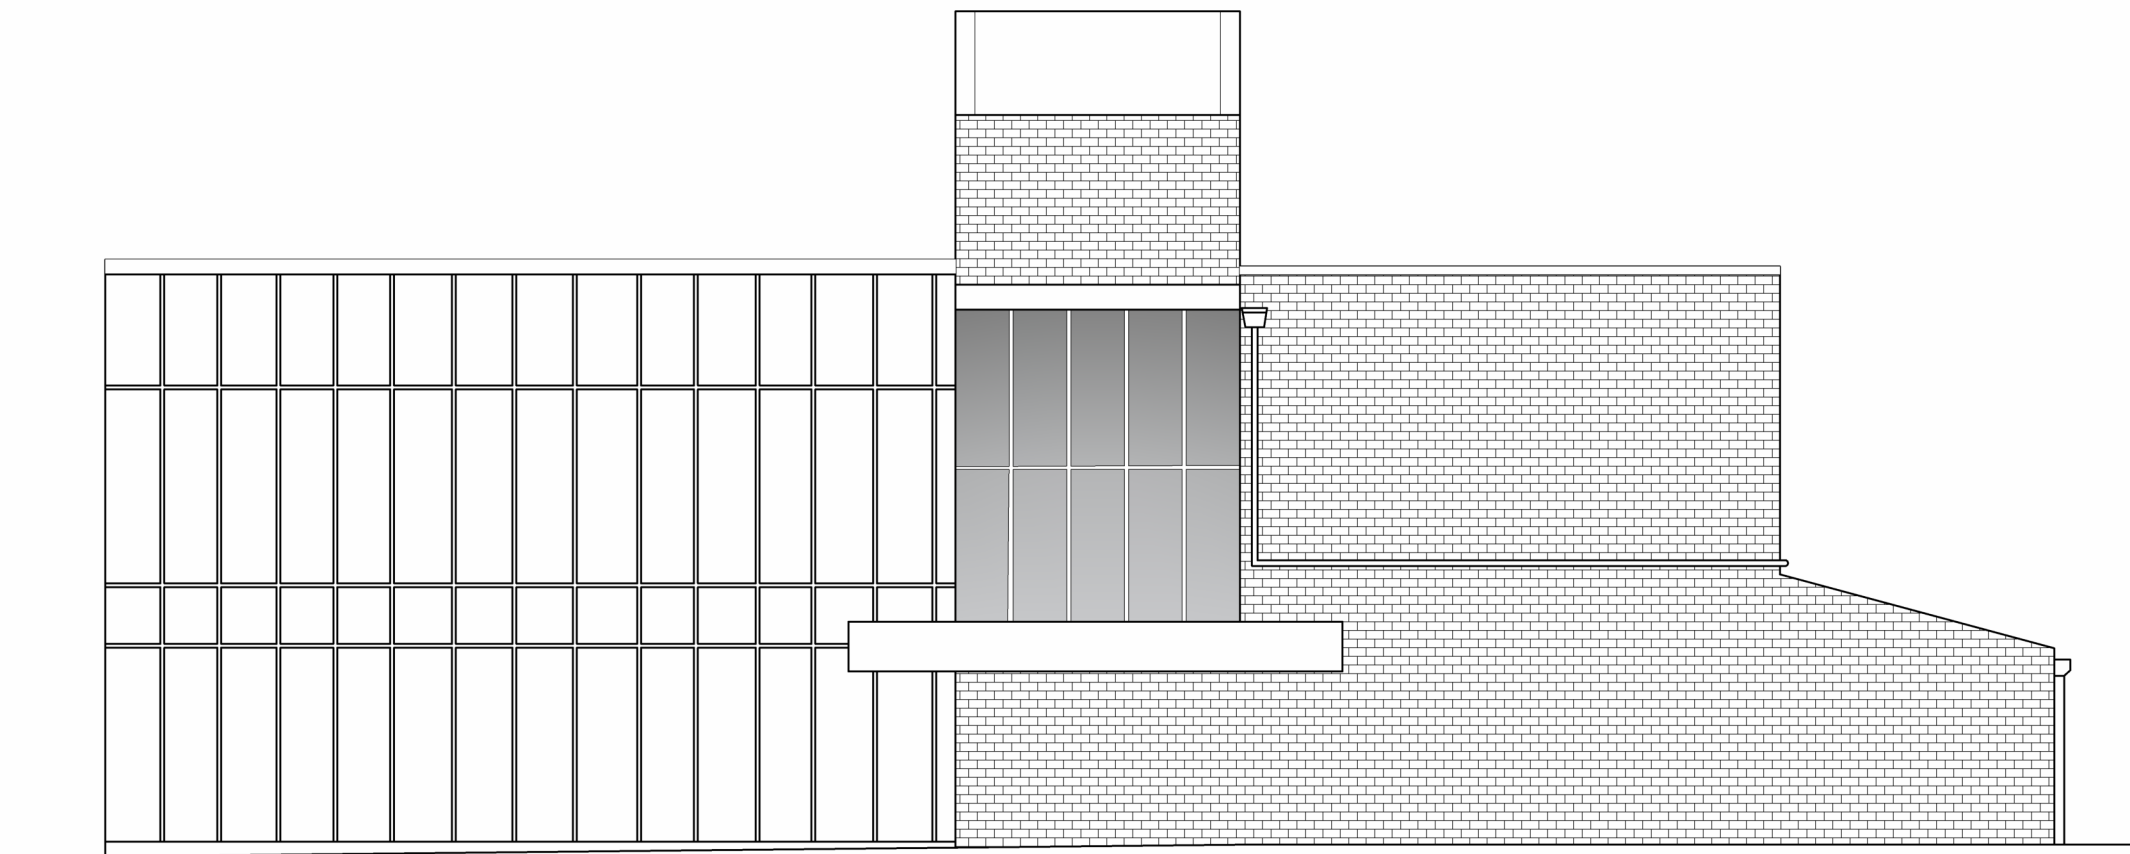

Elevation 2

A ELEVATION A-A
6100 TYPICAL ELEVATION 1:100