



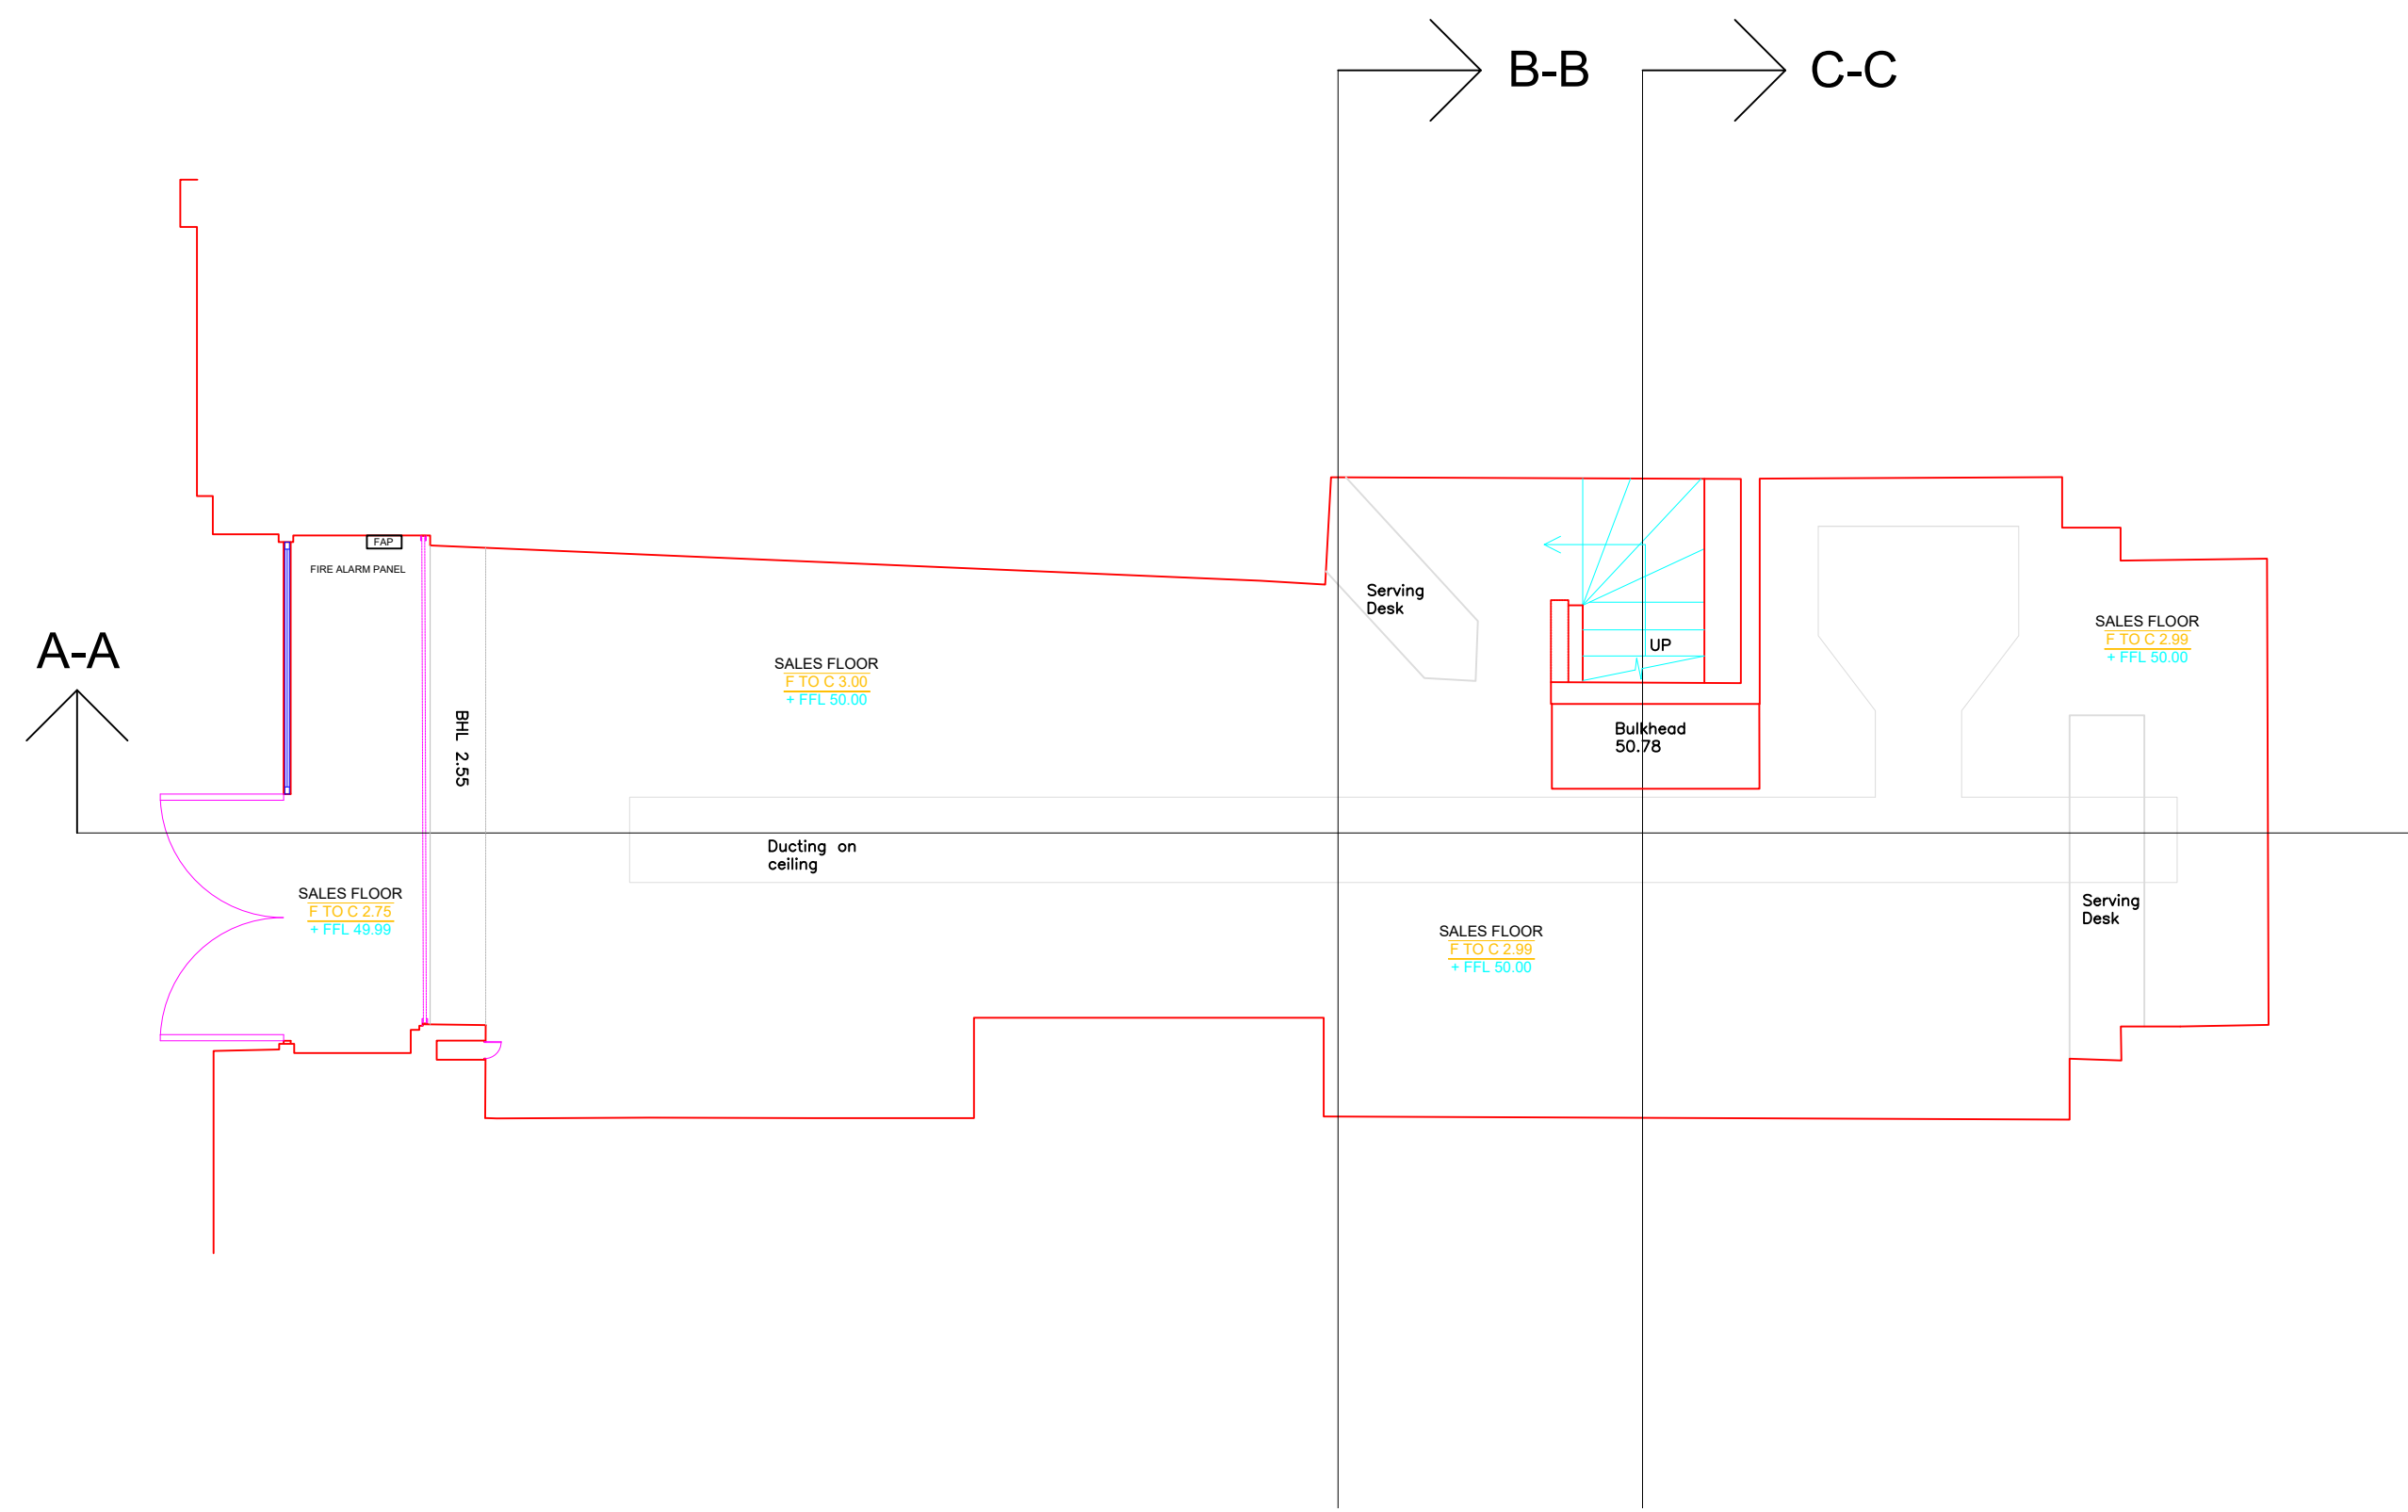


1 Ground Floor
Scale: 1:50

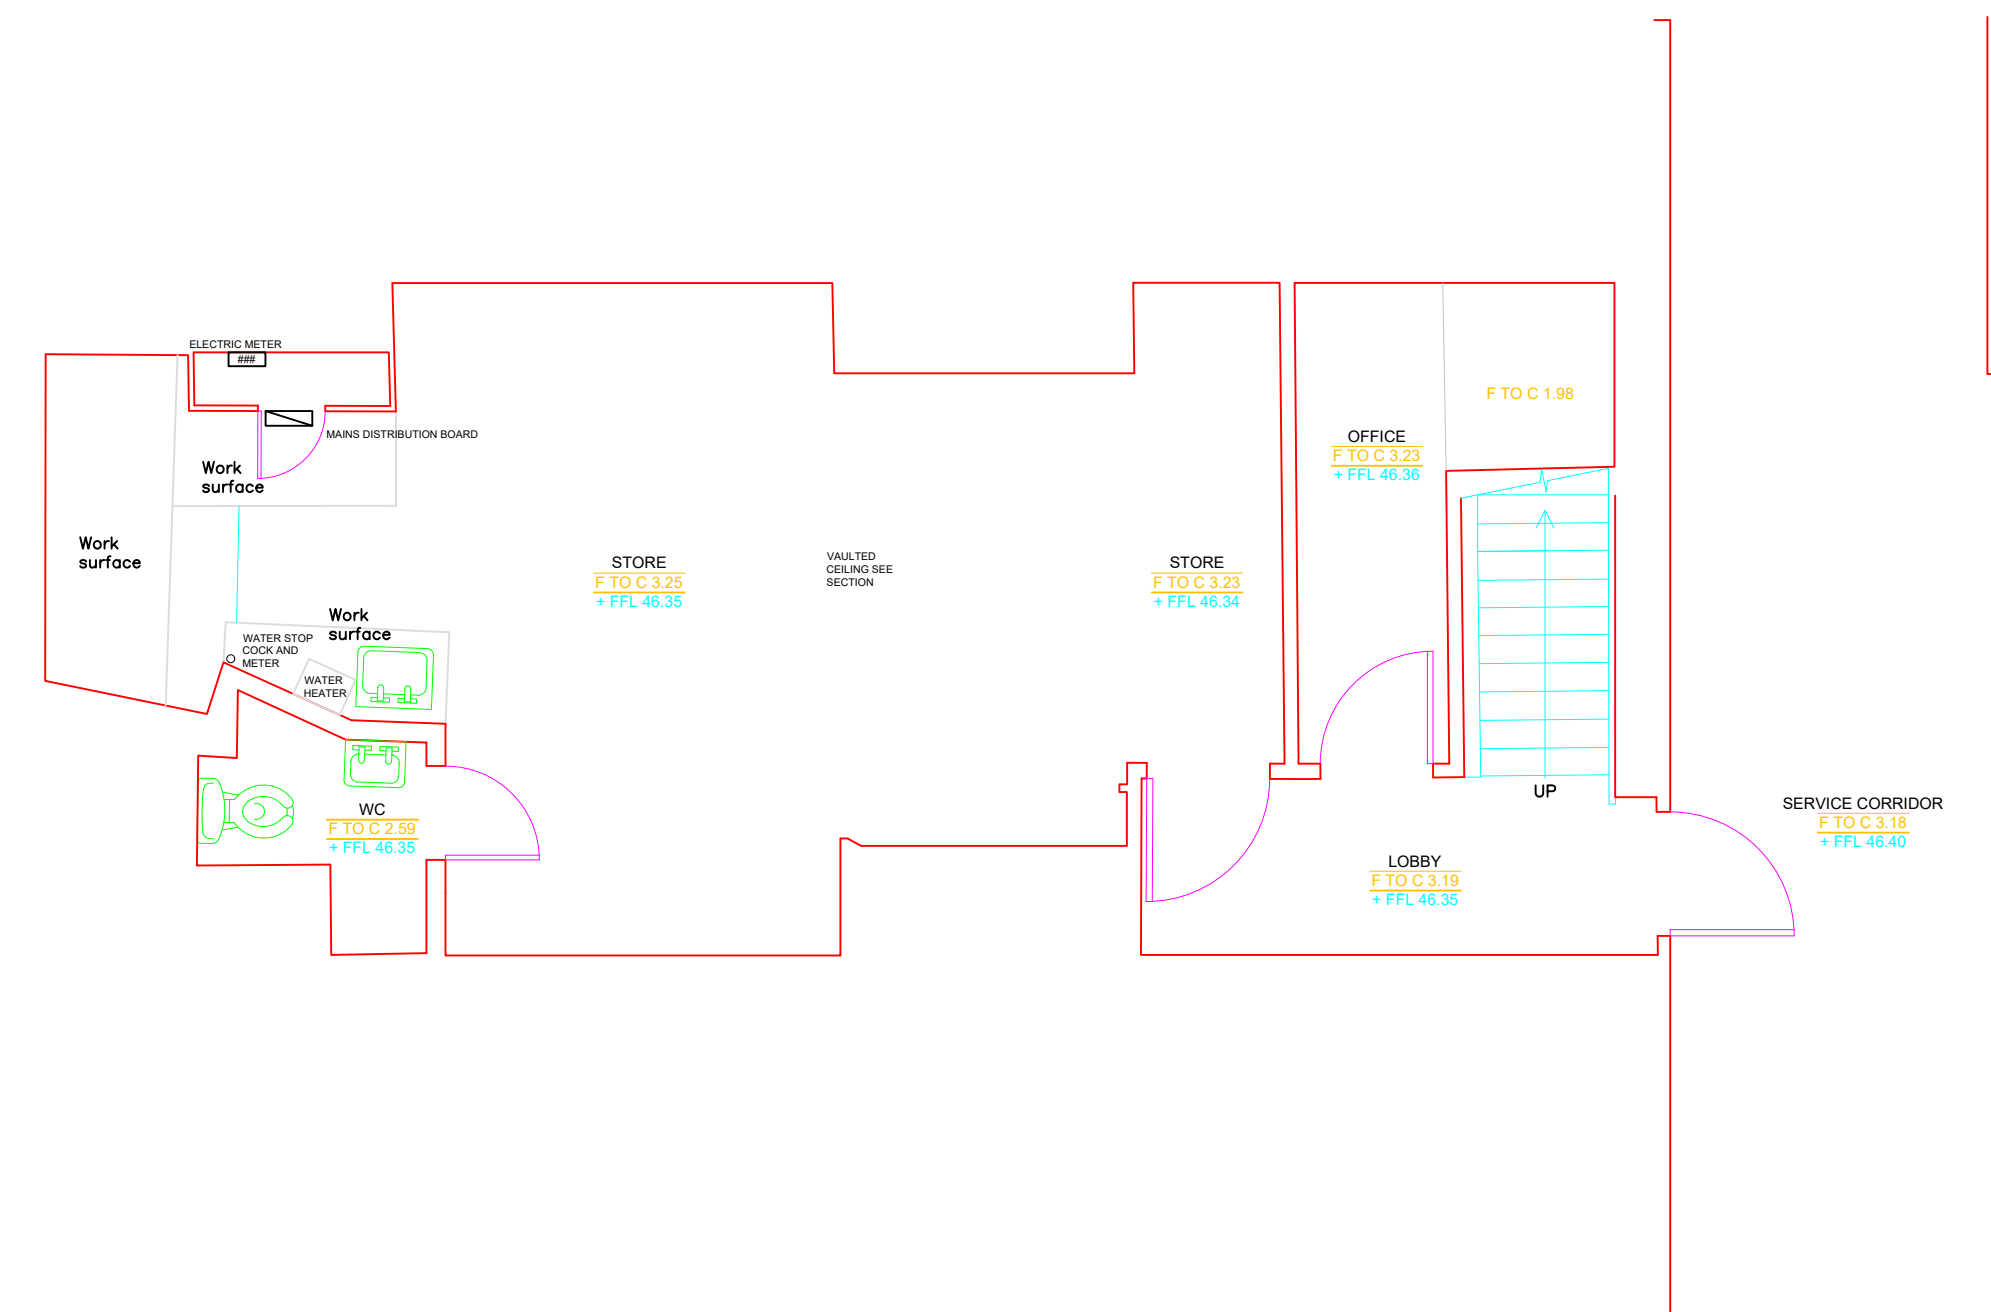

2 Basement
Scale: 1:50



3 Elevation
Scale: 1:50

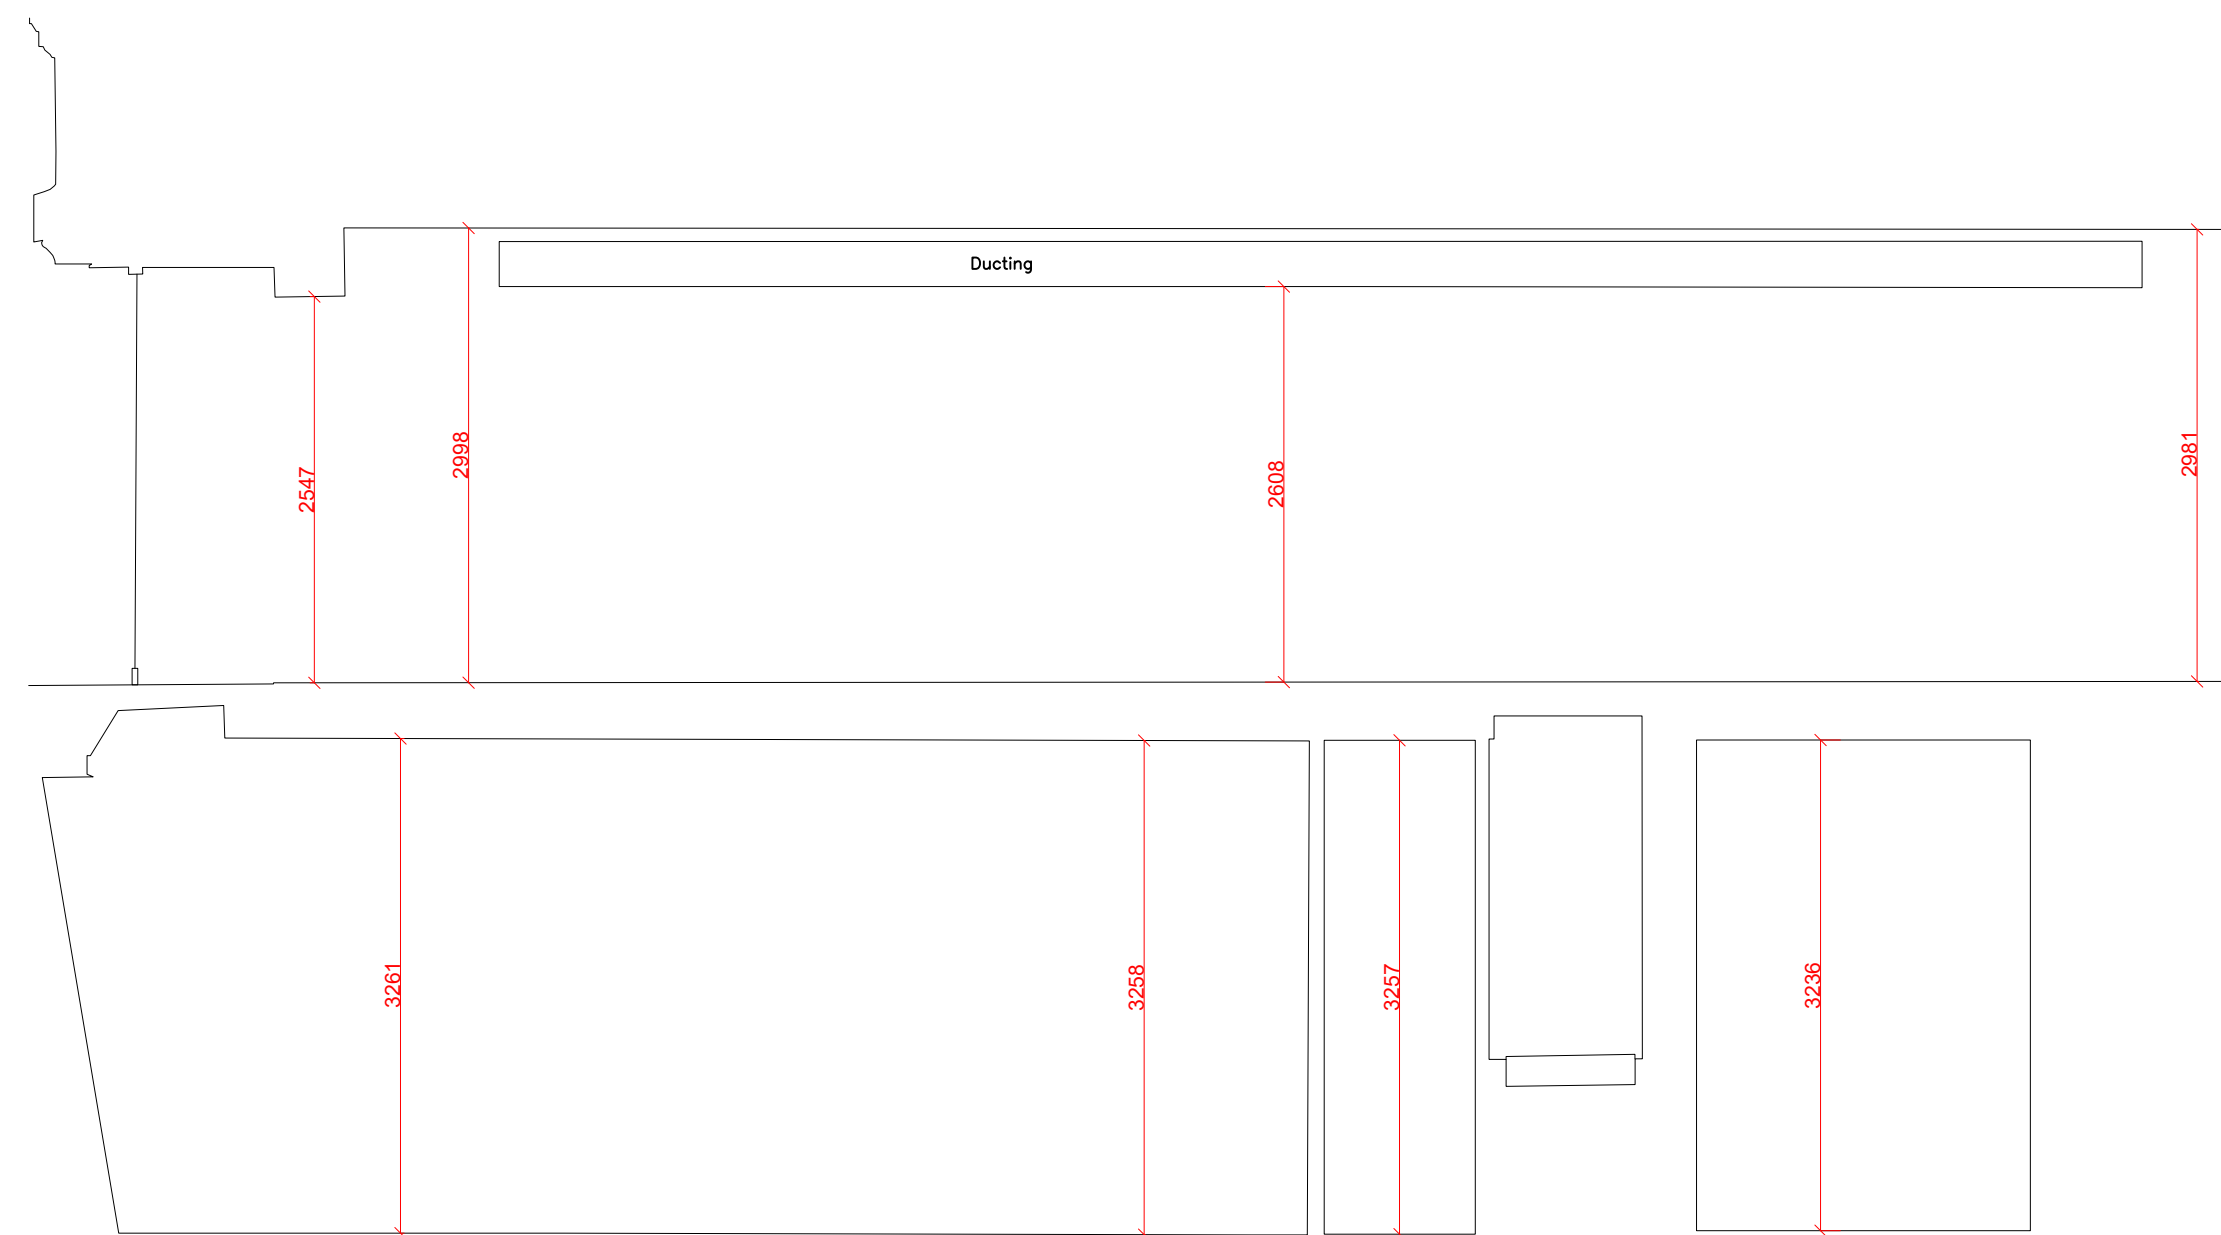

4 Section A
Scale: 1:50

Rev	Notes	Date
-	-	00.00.00

Client
Astrid & Miyu


Project Address
18 Market Street
Manchester
M1 1PT

Drawing Title
Existing Floor Plans, Elevation and Section


Drawing no.	Revision
LGA-965-01	-
Scale	Date
1:50 @ A1	10.07.24



Lime Green Associates Ltd
E-Innovation Centre
University of Wolverhampton
Priorslee
Telford
TF2 9FT
Tel : 01952 288359
www.lga-ltd.co.uk

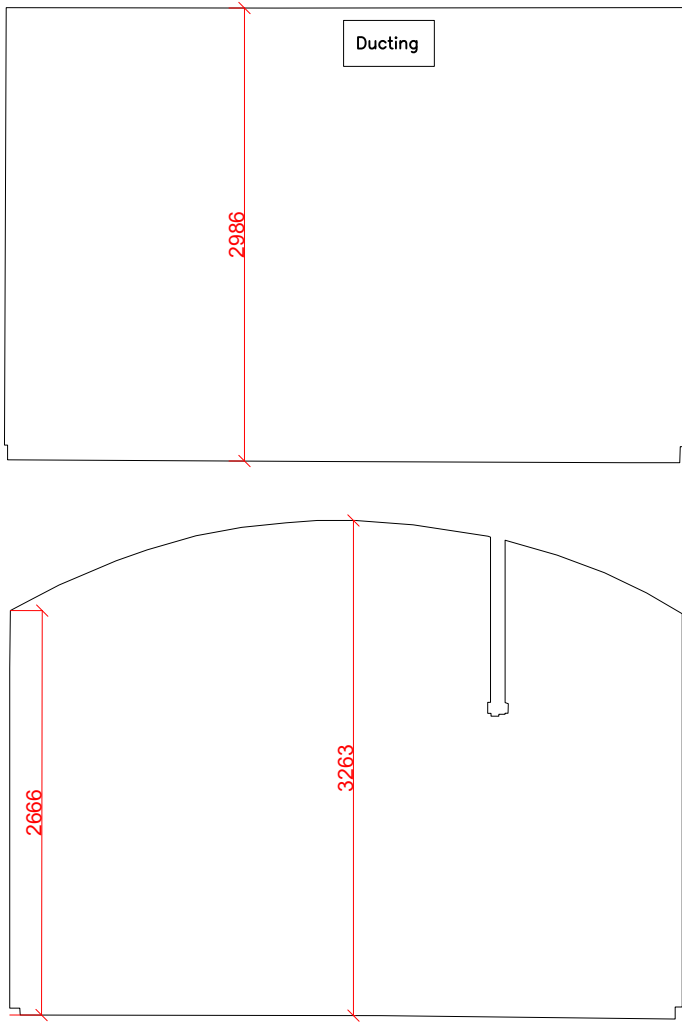

1 Section B
Scale: 1:50

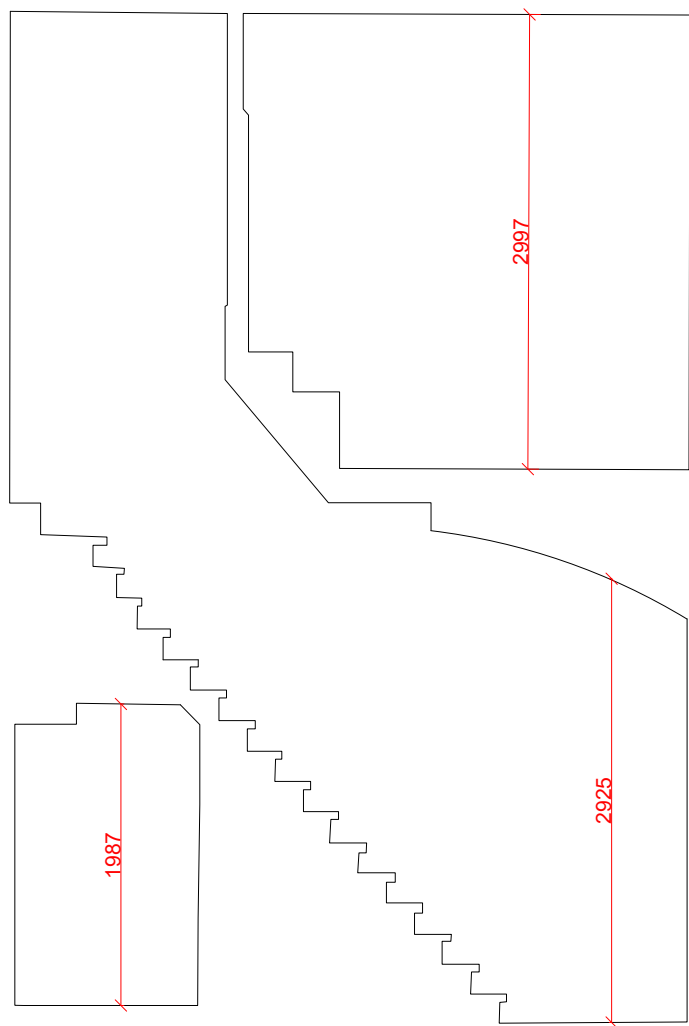

2 Section C
Scale: 1:50

Rev	Notes	Date
-	-	00.00.00

Client
Astrid & Miyu

Project Address
18 Market Street
Manchester
M1 1PT

Drawing Title
Existing Sections

Drawing no.	Revision
LGA-965-02	-
Scale	Date
1:50 @ A1	10.07.24



Lime Green Associates Ltd
E-Innovation Centre
University of Wolverhampton
Priorslee
Telford
TF2 9FT
Tel : 01952 288359
www.lga-ltd.co.uk