


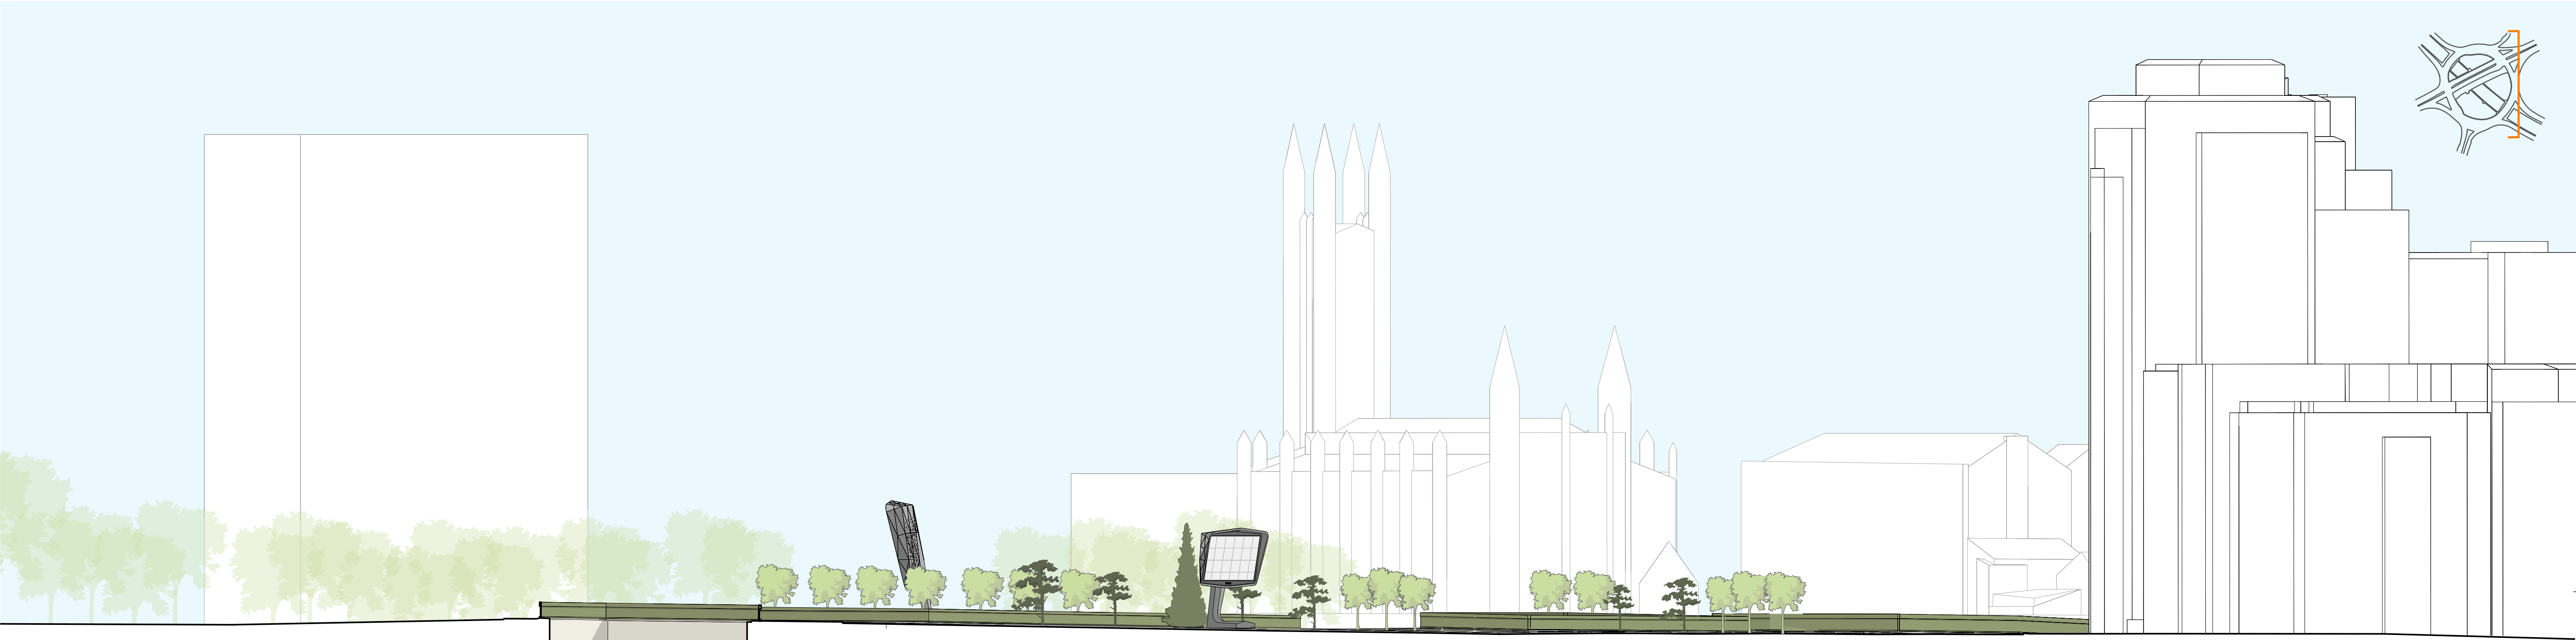

PROPOSED EAST ELEVATION



PROPOSED WEST ELEVATION

This drawing is copyright Do not scale off dimensions. All dimensions to be checked on site by contractor. Contractor to report any dimensional discrepancies, errors or omissions prior to commencing on site. 05101525m	NOTE:	NORTH	<table><tr><th>Rev</th><th>Date</th><th>Description</th></tr><tr><td>P01</td><td>27-01-2023</td><td>Planning Issue</td></tr><tr><td>P02</td><td>12-01-2024</td><td>Planning Issue - Revised Screen Locations</td></tr><tr><td>P03</td><td>22-05-2024</td><td>Planning Issue - Reduced Number of Screens and Revised Display Sizes</td></tr><tr><td>P04</td><td>21-10-2024</td><td>Planning Issue - Reduced Number of Screens</td></tr><tr><td> </td><td> </td><td> </td></tr><tr><td> </td><td> </td><td> </td></tr><tr><td> </td><td> </td><td> </td></tr><tr><td> </td><td> </td><td> </td></tr><tr><td> </td><td> </td><td> </td></tr></table>	Rev	Date	Description	P01	27-01-2023	Planning Issue	P02	12-01-2024	Planning Issue - Revised Screen Locations	P03	22-05-2024	Planning Issue - Reduced Number of Screens and Revised Display Sizes	P04	21-10-2024	Planning Issue - Reduced Number of Screens																<table><tr><td colspan="3">Project Title</td></tr><tr><td colspan="3">Chester Road Roundabout</td></tr><tr><td colspan="3">Status</td></tr><tr><td colspan="3">Planning</td></tr></table>	Project Title			Chester Road Roundabout			Status			Planning			<table><tr><td colspan="3">Drawing Title</td></tr><tr><td colspan="3">Proposed East & West Site Elevations</td></tr><tr><td>Job No</td><td>Scale</td><td>Date</td></tr><tr><td>10293</td><td>1:250@A1 / 1:500@A3</td><td>January 2023</td></tr><tr><td>Drawing No</td><td>Revision</td><td></td></tr><tr><td>10293-SHP-A-B5D7-G100-EL-XX-002</td><td>P04</td><td></td></tr></table>	Drawing Title			Proposed East & West Site Elevations			Job No	Scale	Date	10293	1:250@A1 / 1:500@A3	January 2023	Drawing No	Revision		10293-SHP-A-B5D7-G100-EL-XX-002	P04		simpsonhaugh MANCHESTER Riverside, 4 Commercial St Manchester M15 4RQ +44 (0)161 835 2345 www.simpsonhaugh.com LONDON 5-8 Roberts Place London EC1R 9BQ +44 (0)20 7549 4000 mail@simpsonhaugh.com
	Rev		Date	Description	
	P01		27-01-2023	Planning Issue	
	P02		12-01-2024	Planning Issue - Revised Screen Locations	
	P03		22-05-2024	Planning Issue - Reduced Number of Screens and Revised Display Sizes	
	P04		21-10-2024	Planning Issue - Reduced Number of Screens	
Project Title	
Chester Road Roundabout	
Status	
Planning	
Drawing Title	
Proposed East & West Site Elevations	
Job No	Scale	Date	
10293	1:250@A1 / 1:500@A3	January 2023	
Drawing No	Revision	
10293-SHP-A-B5D7-G100-EL-XX-002	P04	