




2 SITE PLAN
1 : 200

Notes

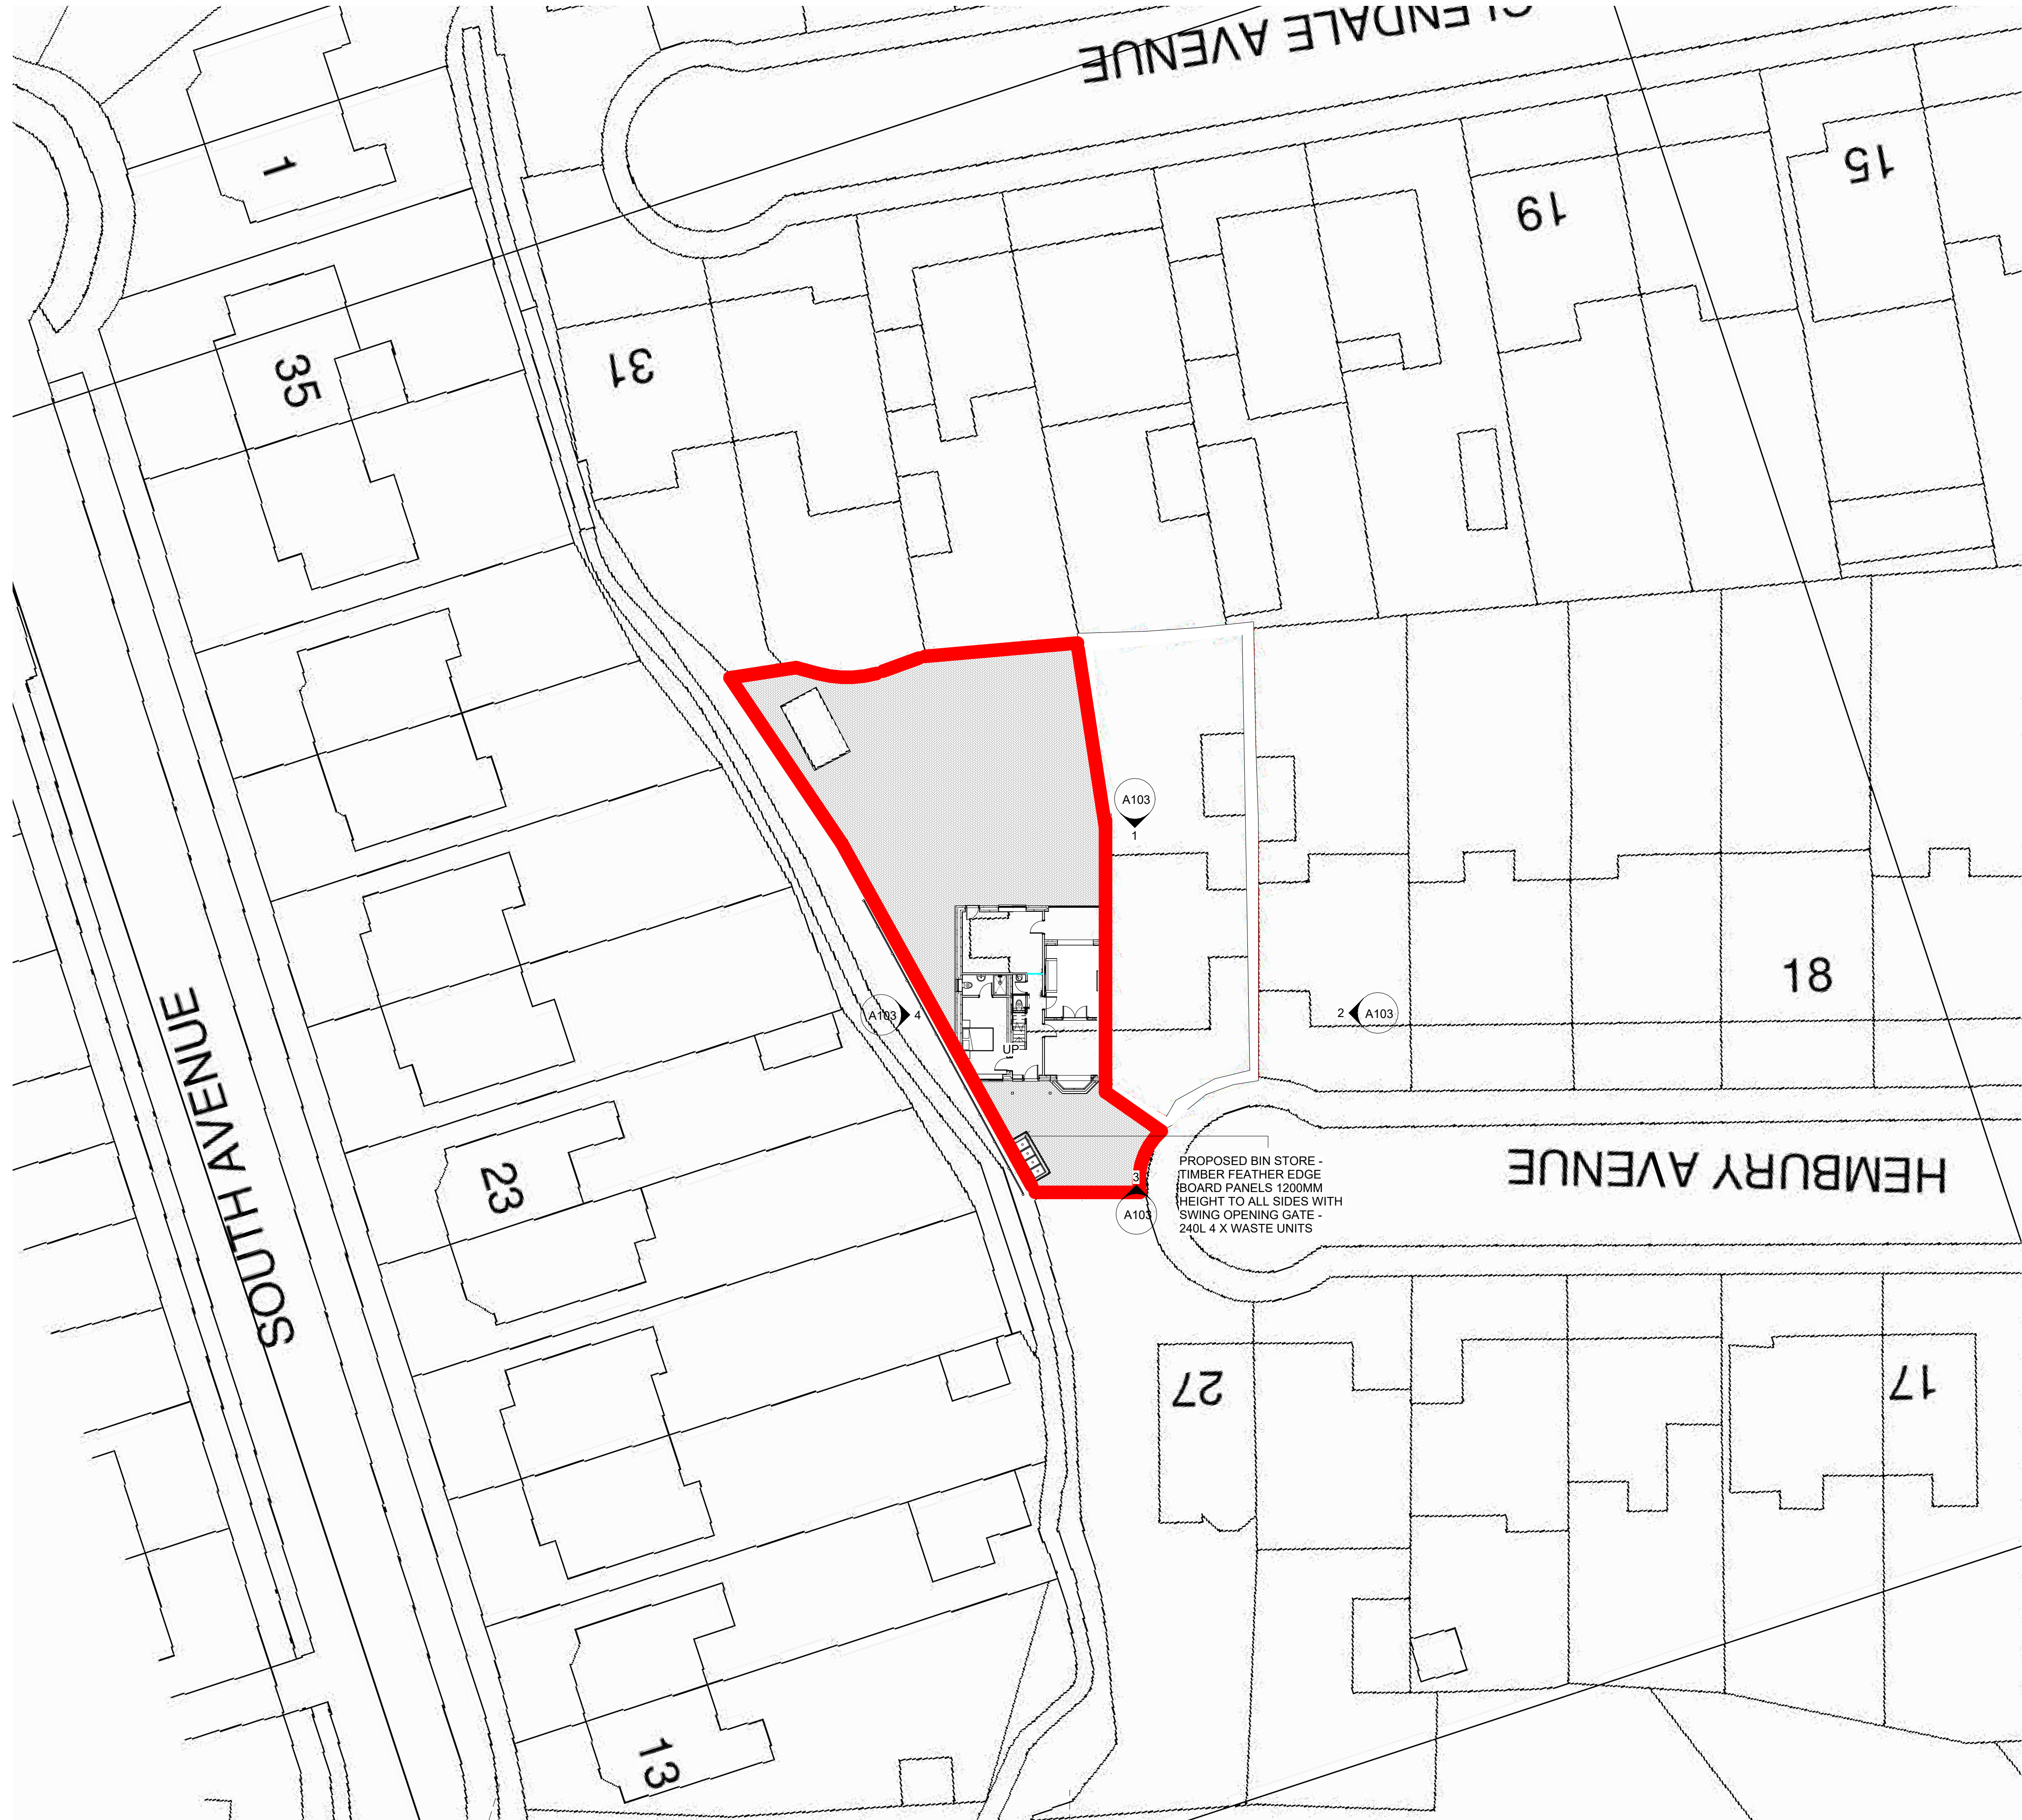

1 LOCATION PLAN
1 : 1250

RED LINE INDICATING SITE BOUNDARY
28 HEMBURY AVENUE BURNAGE
M19 1FH

Rev	Description	Date	Dr by	App by
original by NK		date created 10/06/24		approved by NK



0161 818 4727
www.NKARCHITECTURAL.co.uk
19 HEXAGON CLOSE, MANCHESTER, M19 1BN

client name			
OWNER			
project			
28 HEMBURY AVENUE BURNAGE M19 1FH - SIDE DOUBLE AND PART SINGLE STOREY EXTENSION			
drawing			
SITE AND LOCATION PLAN			
computer file		plot date	
C:\Users\TRADE\Desktop\NK\28 Hembury Avenue, Burnage M19 1FH\28 HEMBURY AVENUE BURNAGE M19 1FH (2).n			
project number	scale		
2021.0042.2247	As indicated	@A1	
drawing number	rev	issue status	
A105	A		
This drawing is to be read in conjunction with all related drawings. All dimensions must be checked and verified on site before commencing any work or producing shop drawings. The originator should be notified immediately of any discrepancy. This drawing is copyright and remains the property of NK Architectural.			