




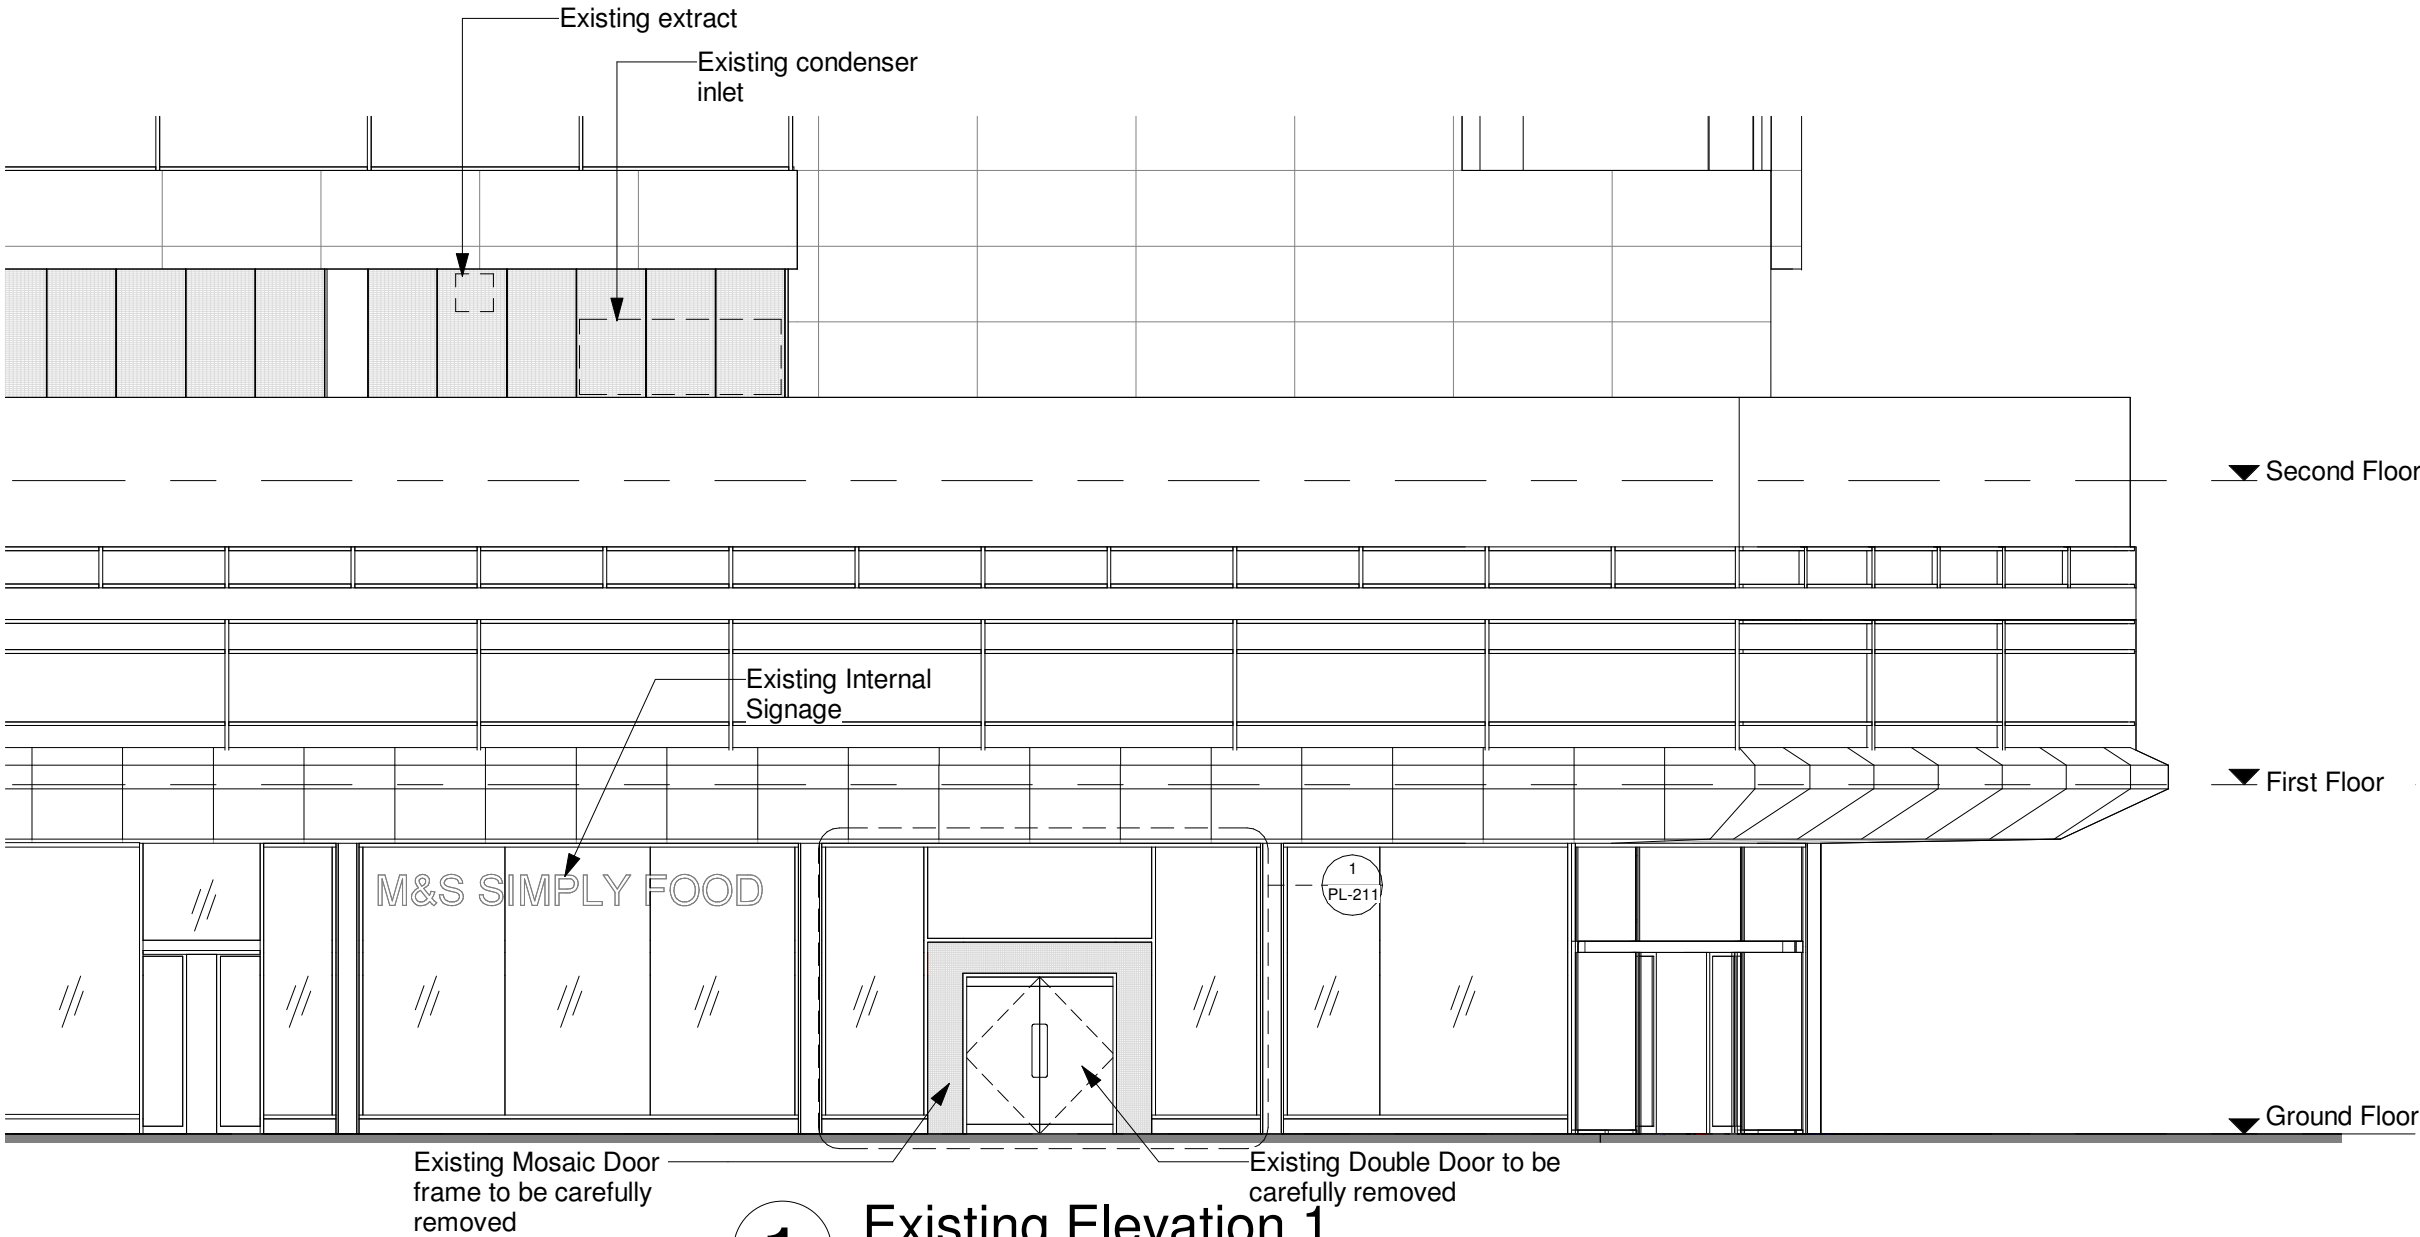


1 Existing Elevation 1.
1:50 @ A1, 1: 100 @ A3

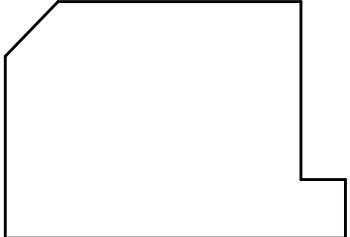

Existing Elevation 2

Existing Elevation 3

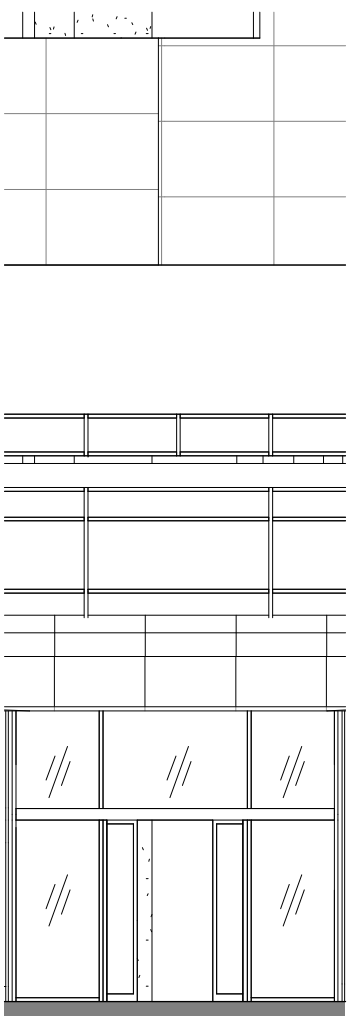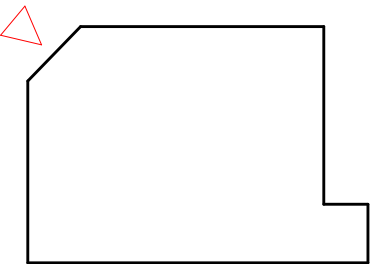

1

Existing Elevation 2.

1:50 @ A1, 1: 100 @ A3

2

Existing Elevation 3.

1:50 @ A1, 1: 100 @ A3



Client

Maguro Group

Project title

Bullgogi, Parker Street

Sheet name

Existing Elevation 2

6A Piccadilly Plaza, Manchester
M1 4AH

Planning

Project number 231017

Date 16/SEP/24

Drawn by CK

Checked by JL

PL-061



Scale 1:50 @ A1

Revision

A

1 : 100 @ A3

© JAIA
www.jai-a.com

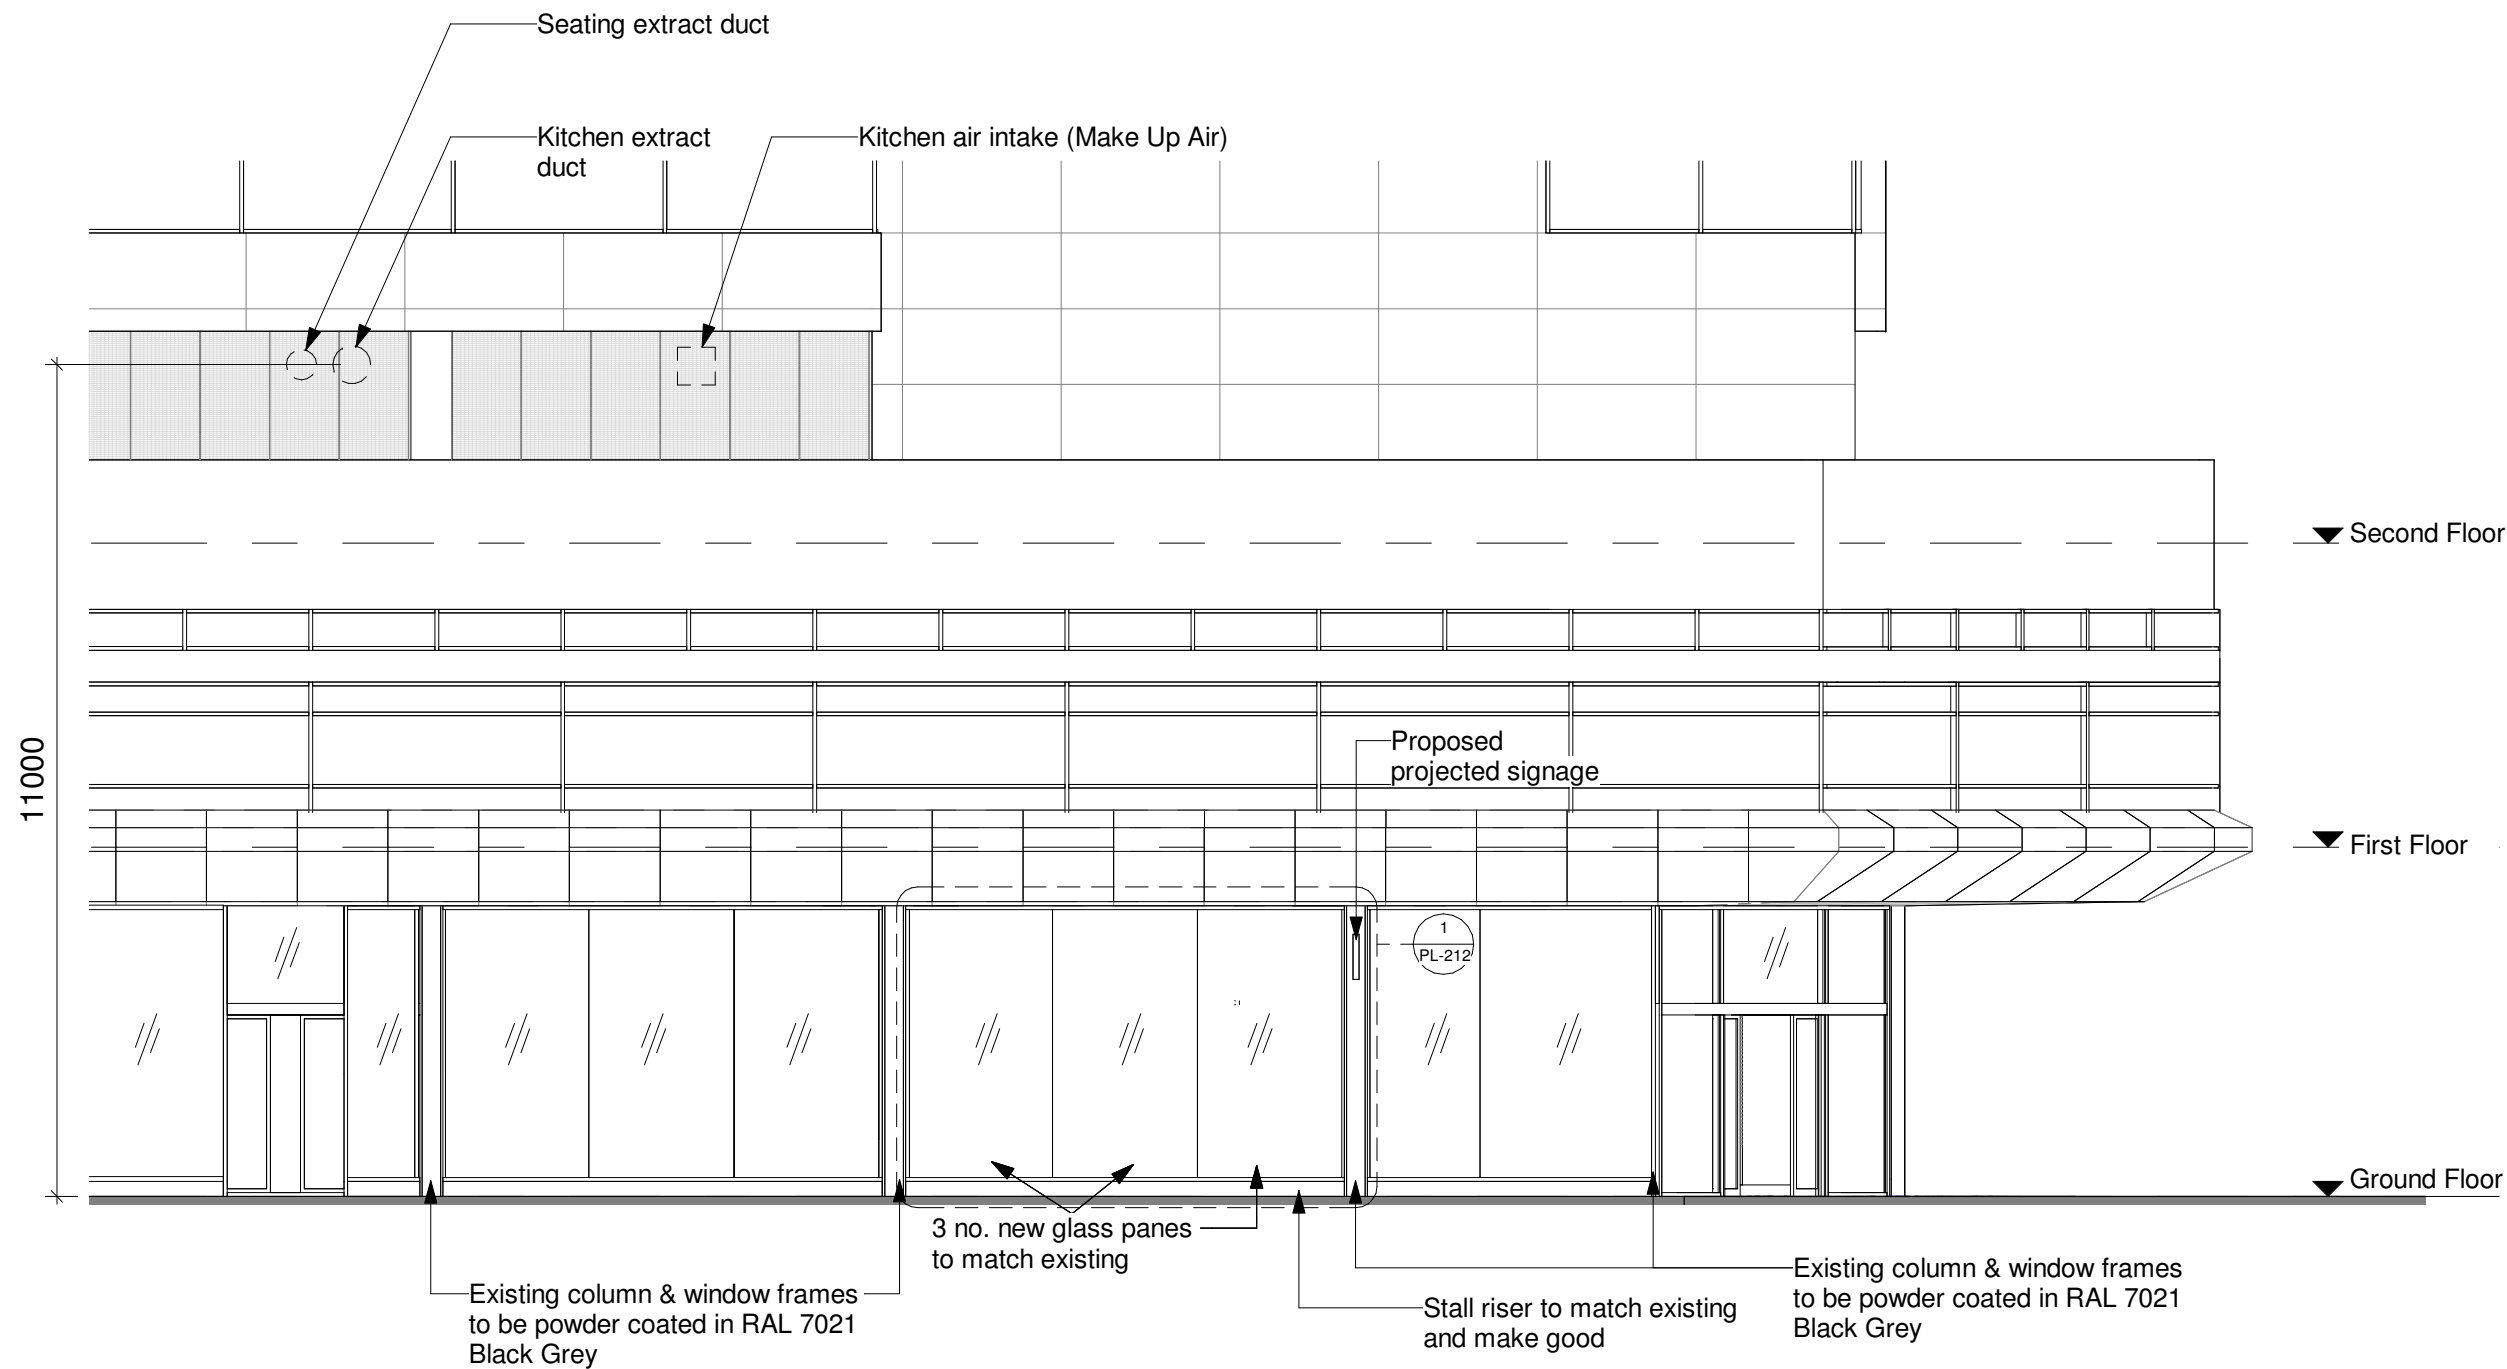
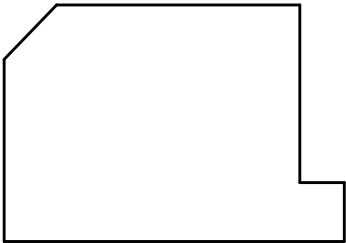


1 Proposed Elevation 1.
1:50 @ A1, 1: 100 @ A3





Proposed Elevation 2

Proposed Elevation 3

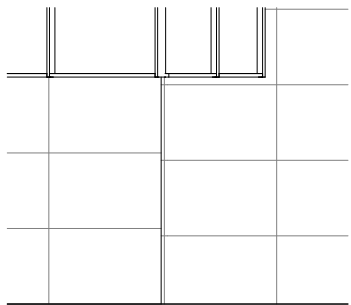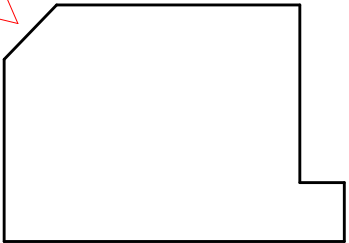

Existing frames to be powder coated in RAL 7021 Black Grey

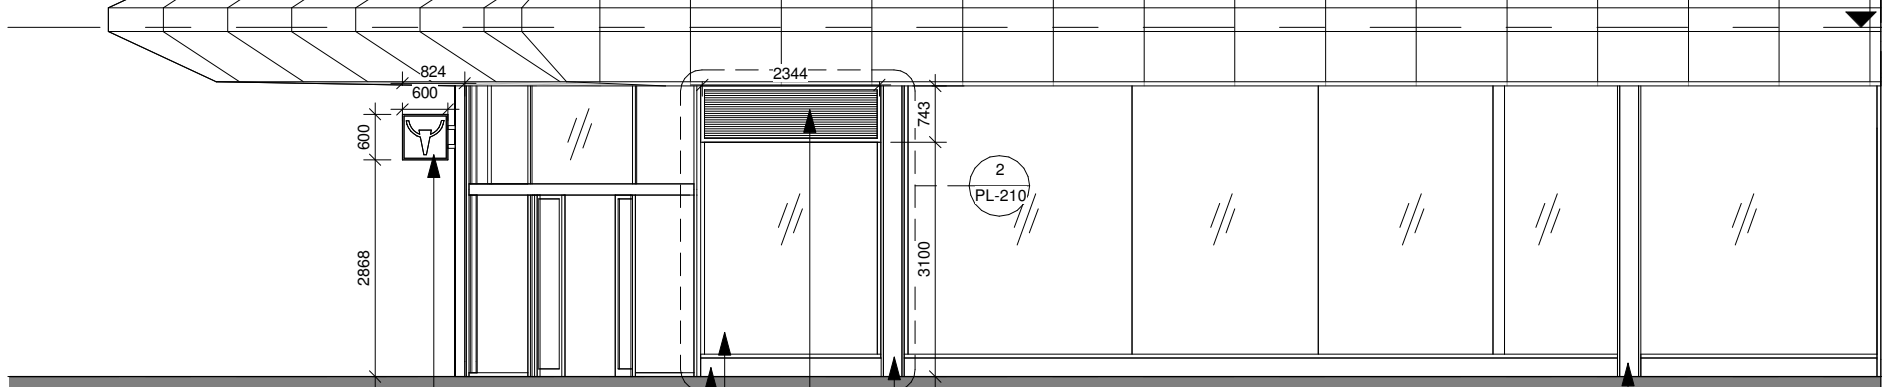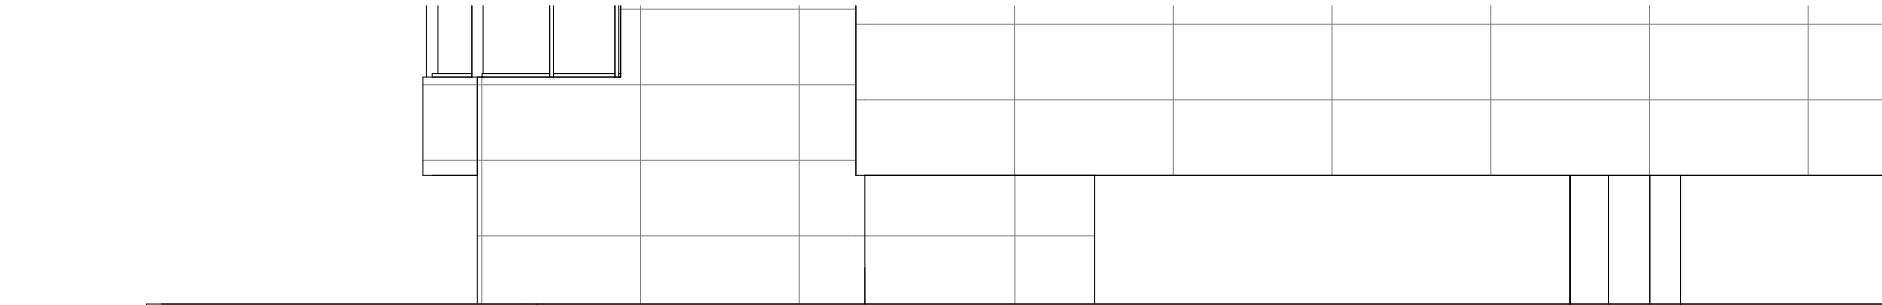

Proposed Projected Signage

Stall riser to match existing and make good

New glass pane to match existing

Air Intake Aluminum grill powder coated in RAL 7021 Black Grey

Existing column & window frames to be powder coated in RAL 7021 Black Grey

Second Floor

First Floor

Ground Floor

1

Proposed Elevation 2.

1:50 @ A1, 1: 100 @ A3

2

Proposed Elevation 3.

1:50 @ A1, 1: 100 @ A3

0 5M

Client

Maguro Group

Project title

Bullgogi, Parker Street

Sheet name

Proposed Elevation 2

6A Piccadilly Plaza, Manchester
M1 4AH

Planning

Project number

231017

Date

16/SEP/24

Drawn by

CK

Checked by

JL

PL-203

Scale


1:50 @ A1

Revision

B

1: 100 @ A3

© JAIA
www.jai-a.com

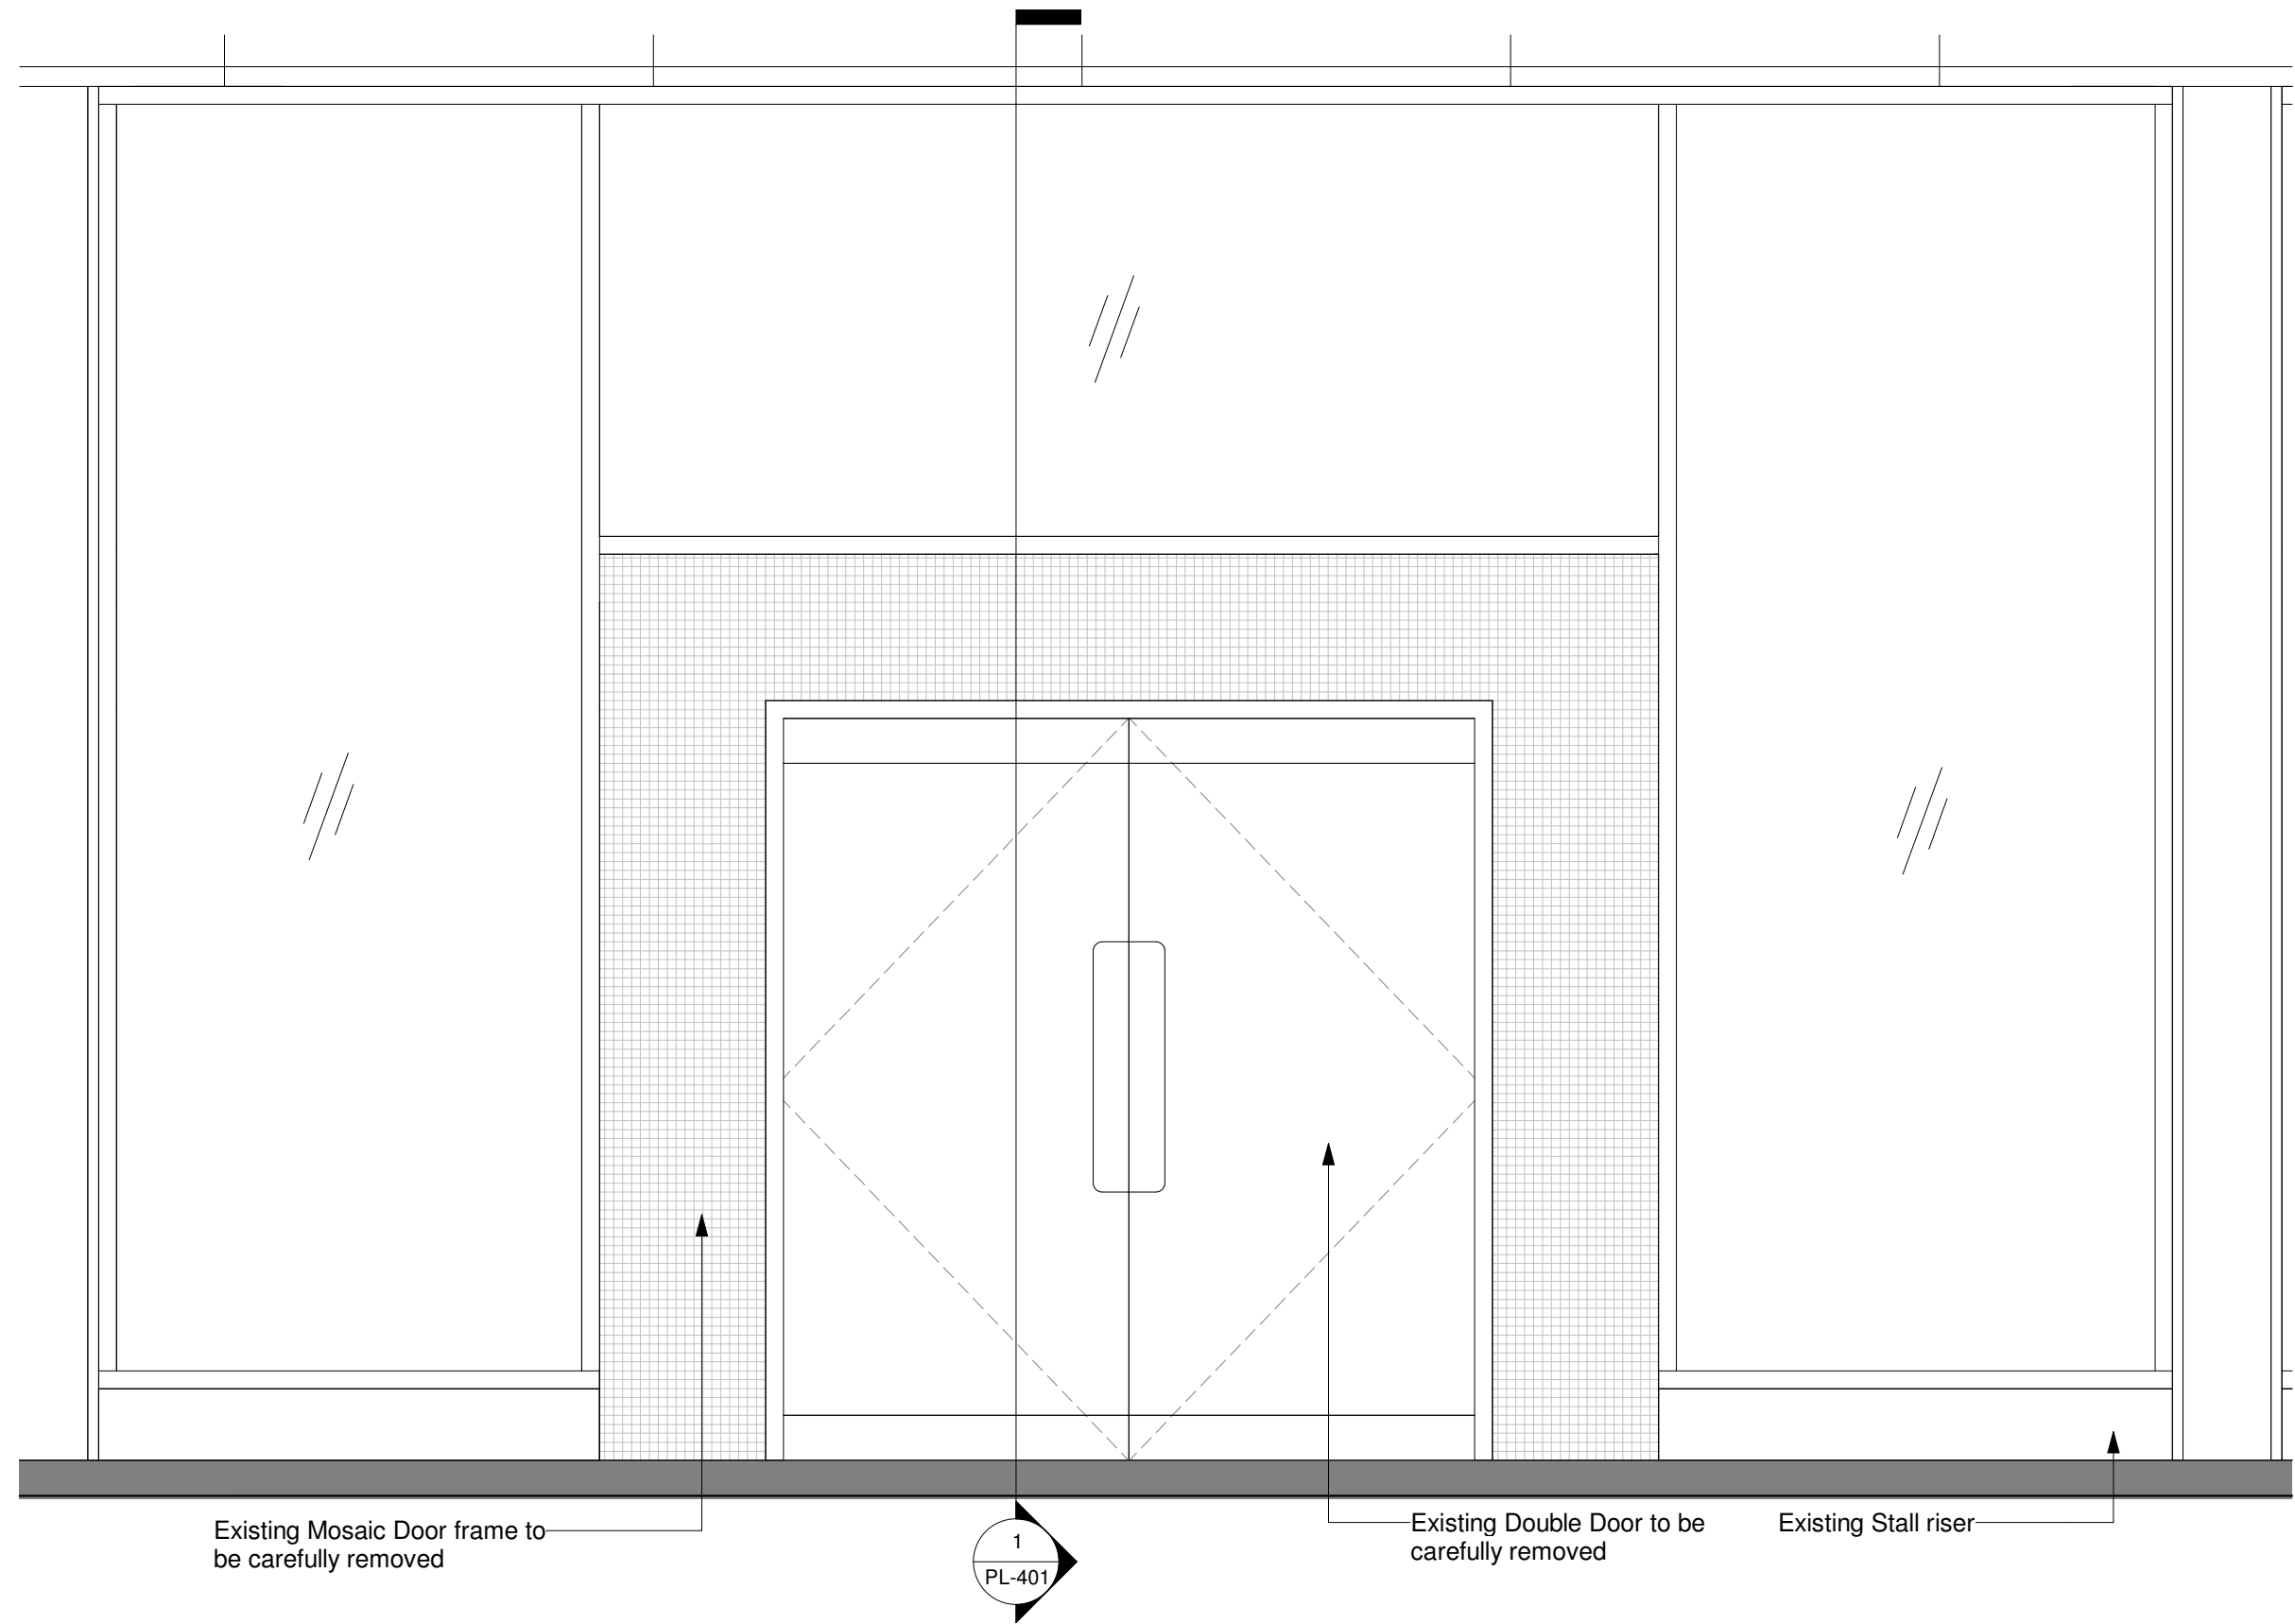

1 Existing Shopfront Elevation.

1:10 @ A1, 1: 20 @ A3

Scale 1:10 @ A1 Scale 1:20 @ A3

0 2.0M

Client

Maguro Group Bullgogi, Parker Street

Project title

Sheet name

Existing Shopfront Detailed Elevation

6A Piccadilly Plaza, Manchester M1 4AH

Stage 4

Project number 231017

Date 16/SEP/24

Drawn by CK


Checked by JL

Revision


PL- 210

Scale 1:10 @ A1 1: 20 @ A3


© JAIA
www.jai-a.com

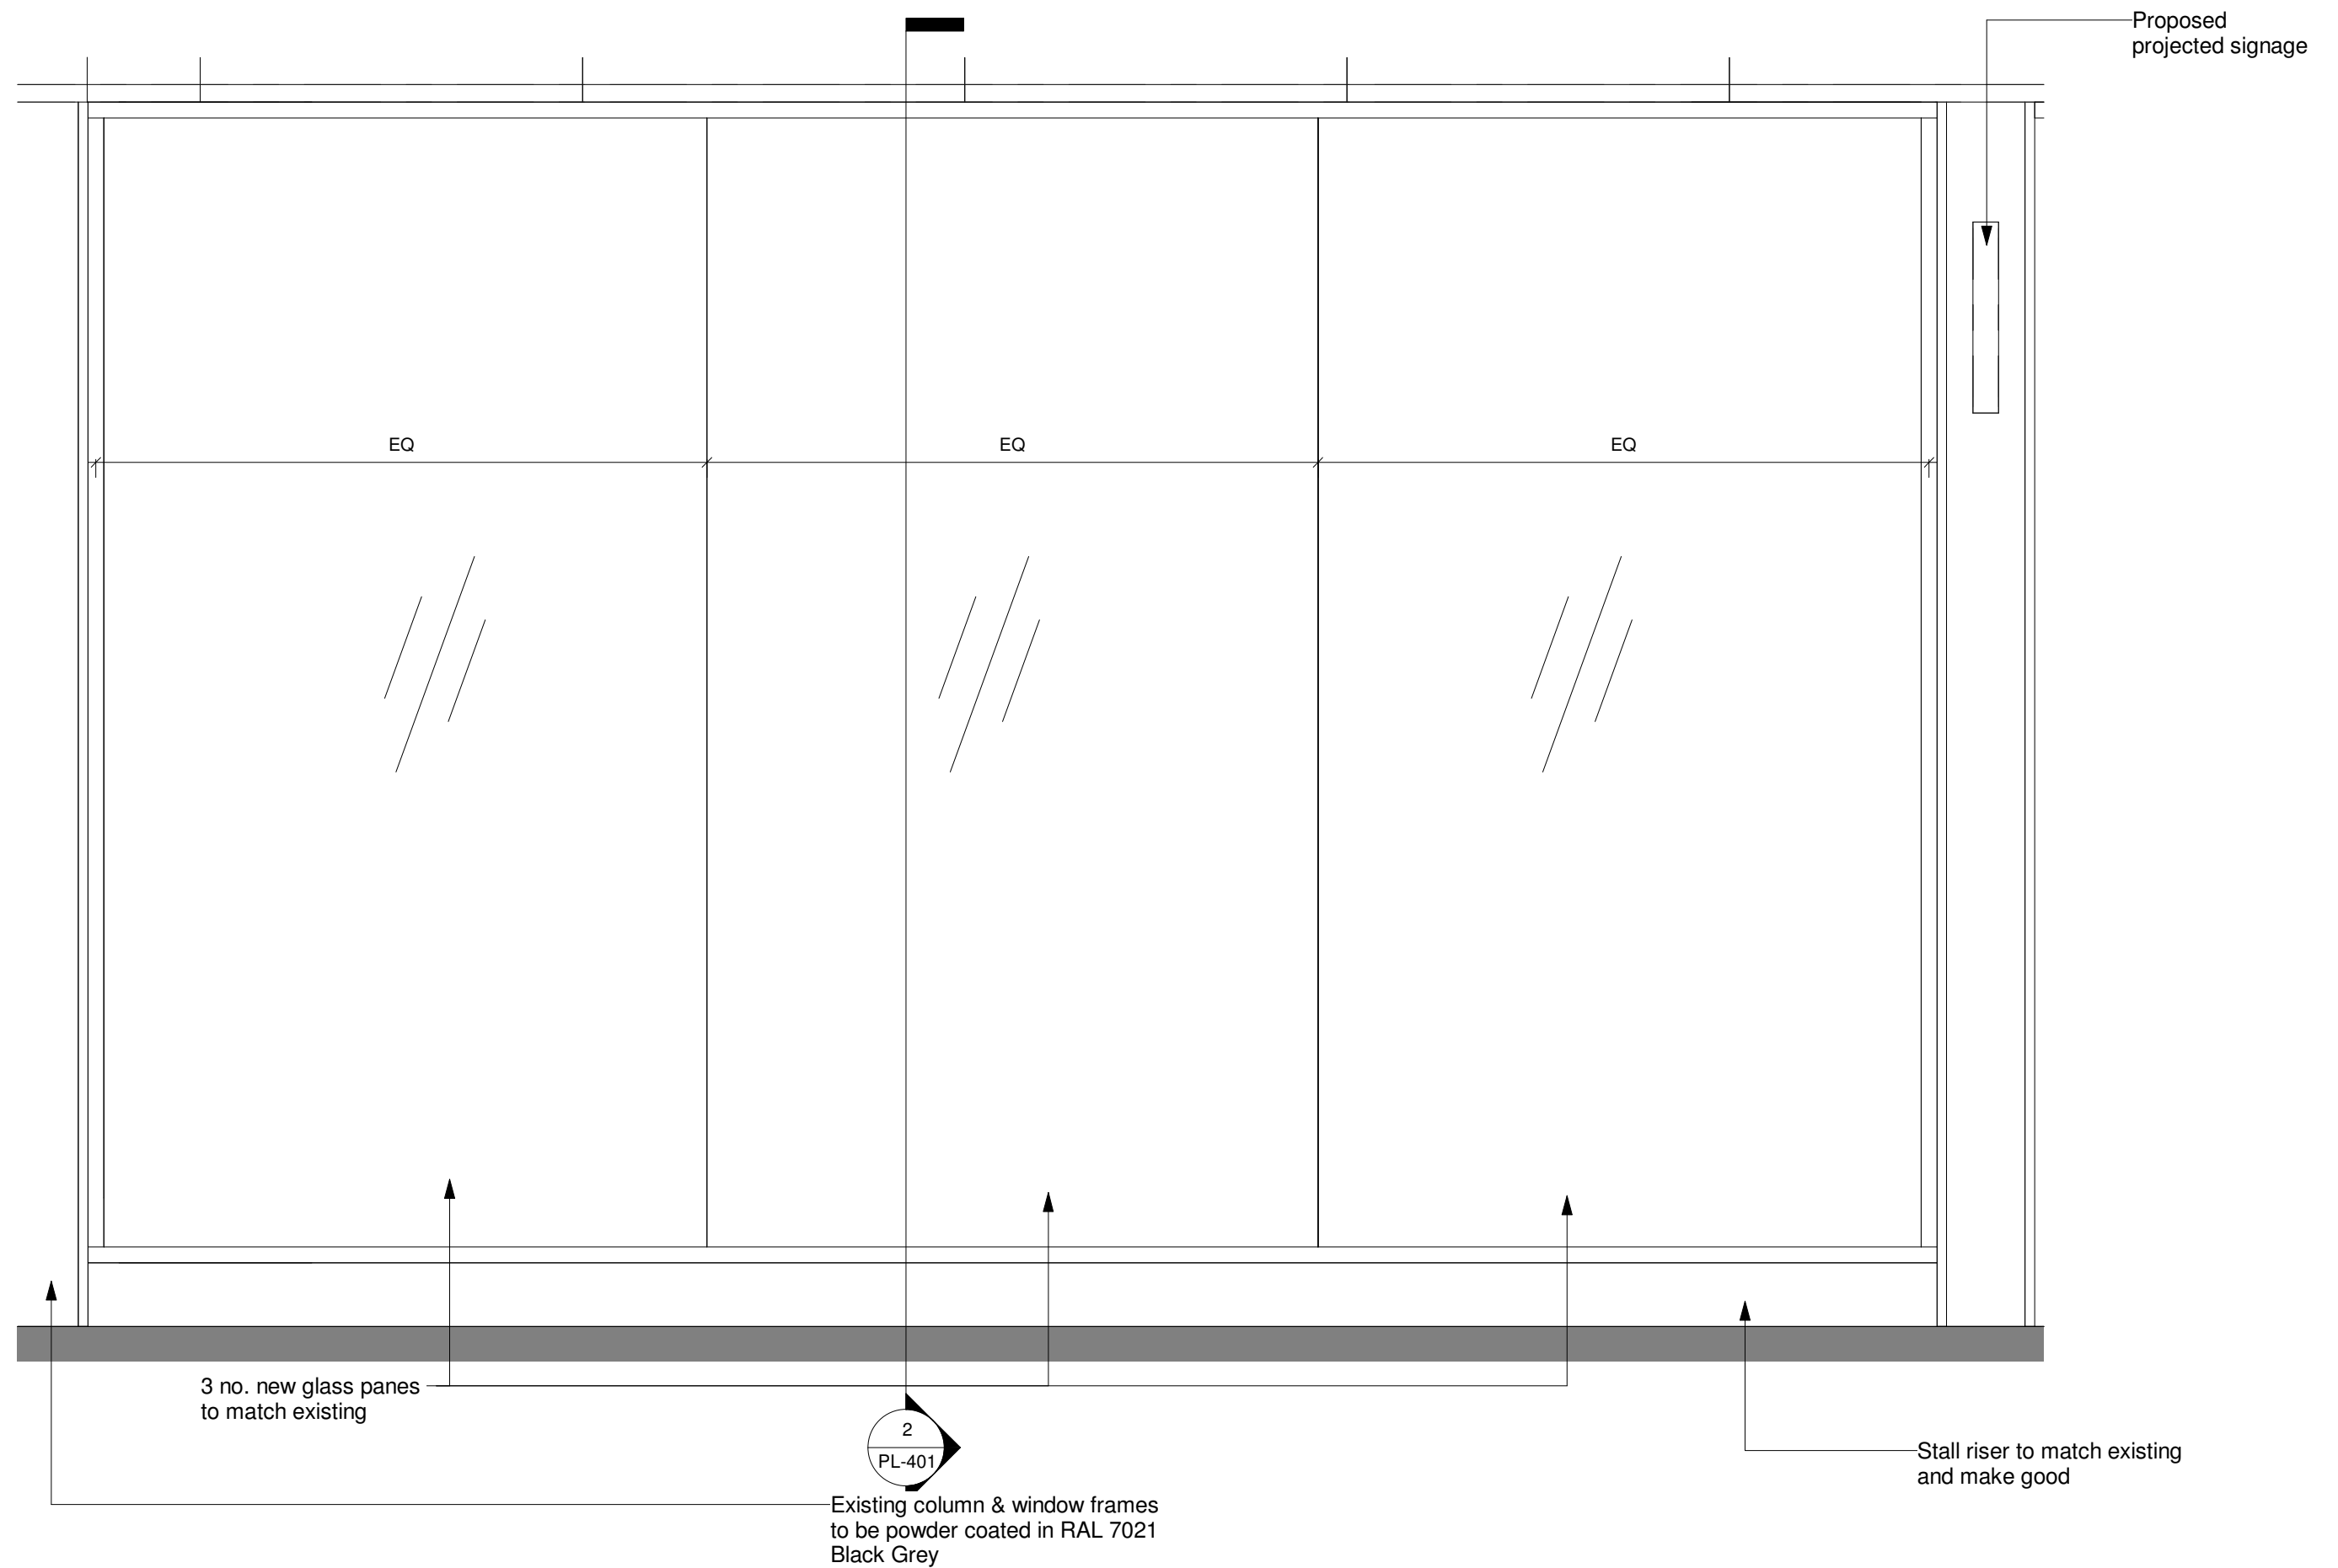

1 Proposed Shopfront Elevation 1
1:10 @ A1, 1: 20 @ A3

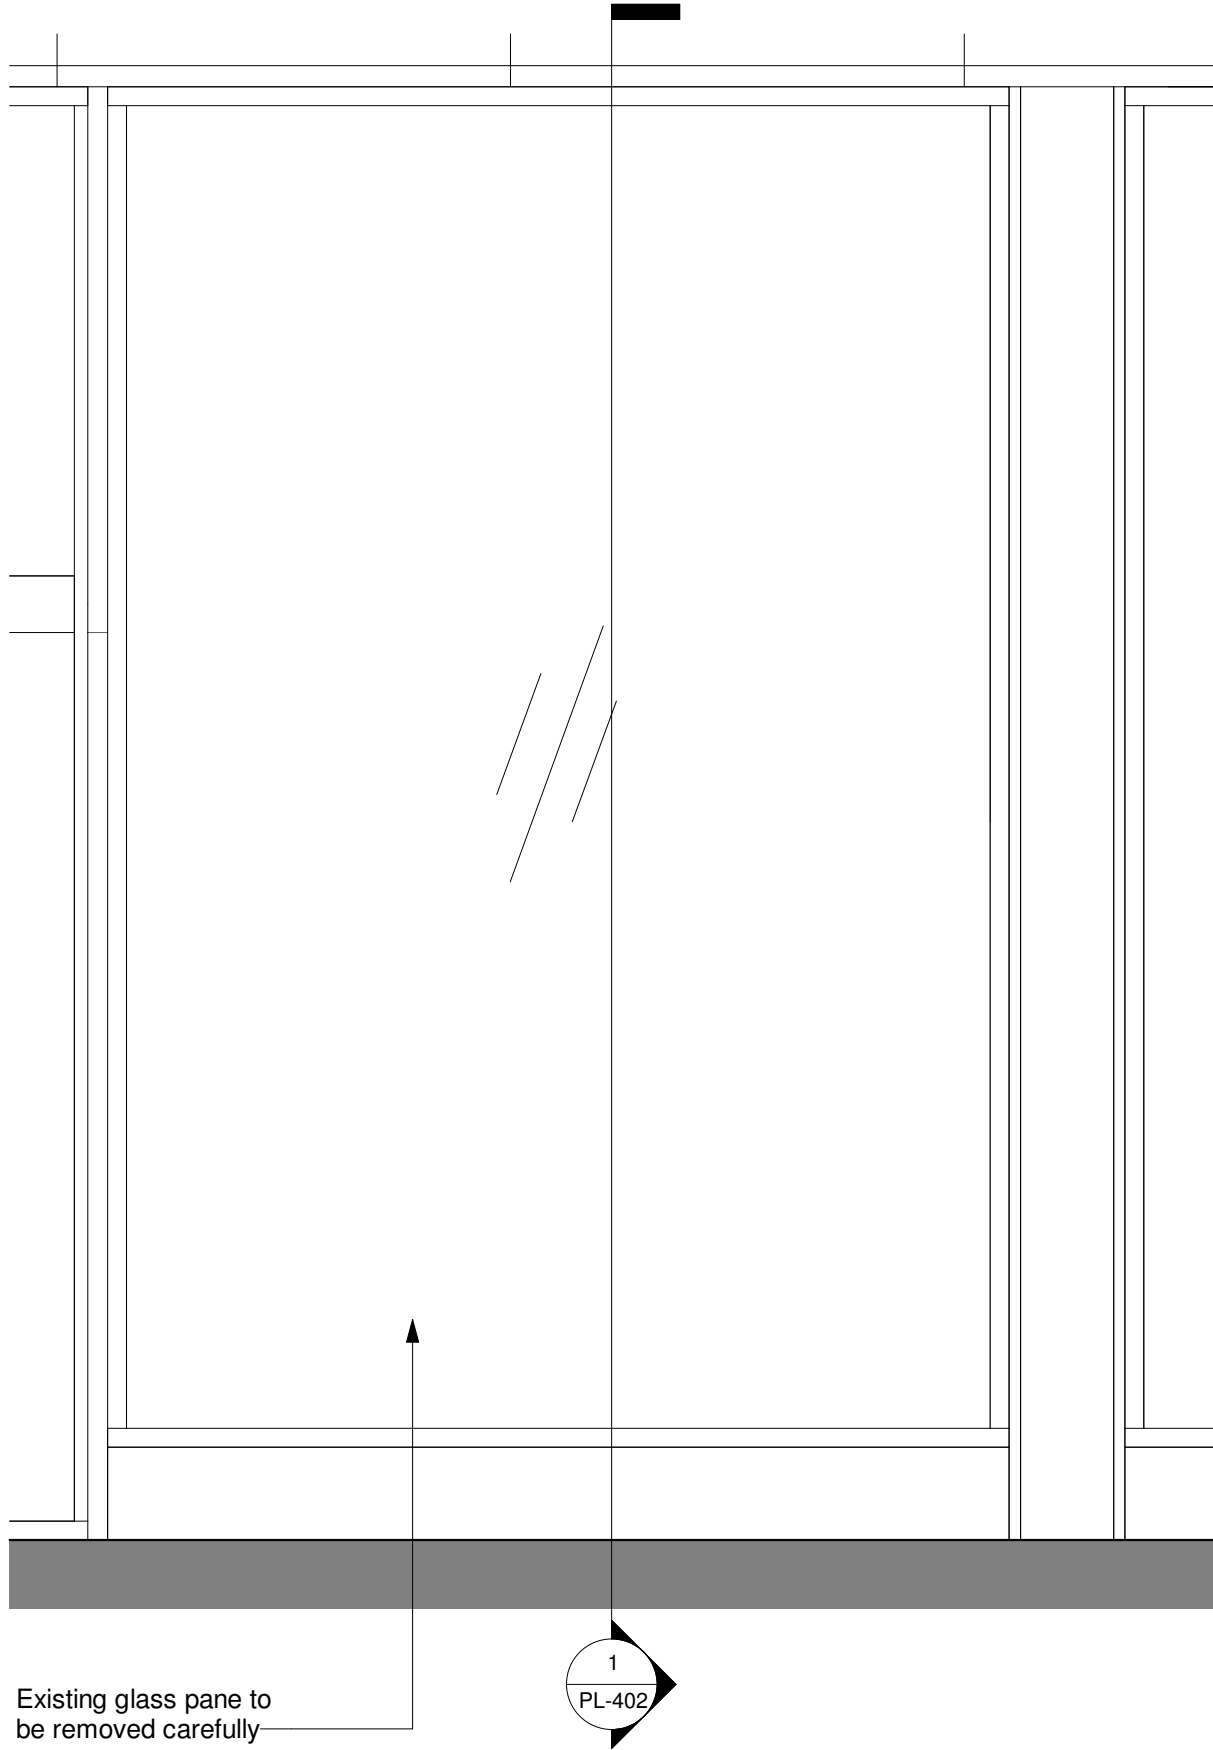


1 Existing Shopfront Elevation 2
1 : 20 @ A3 1:10 @ A1

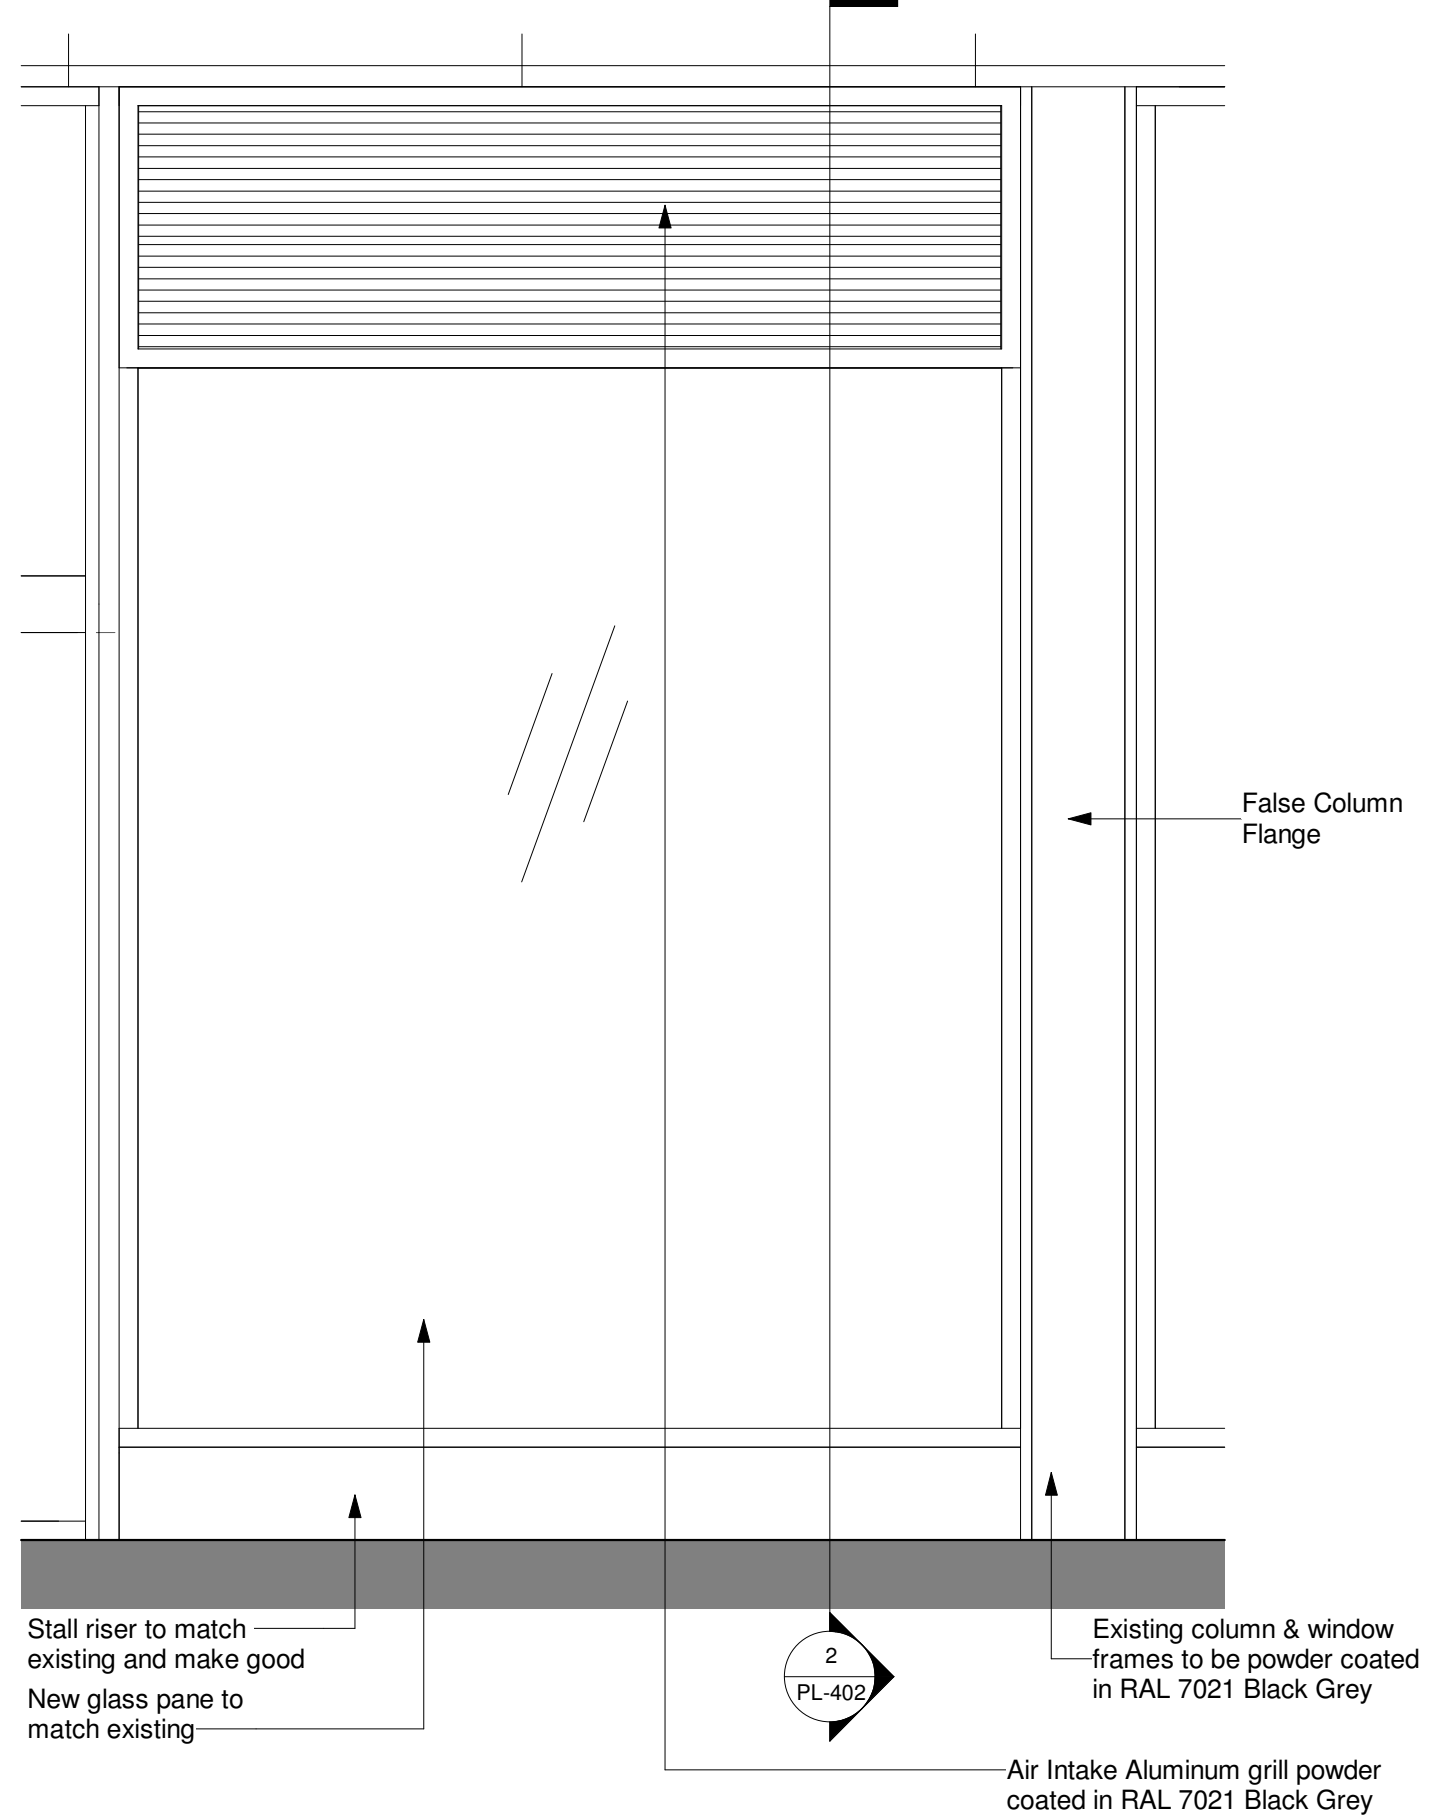


2 Proposed Shopfront Louvre Elevation 2
1 : 20 @ A3 1:10 @ A1
Scale 1:10 @ A1 Scale 1:20 @ A3



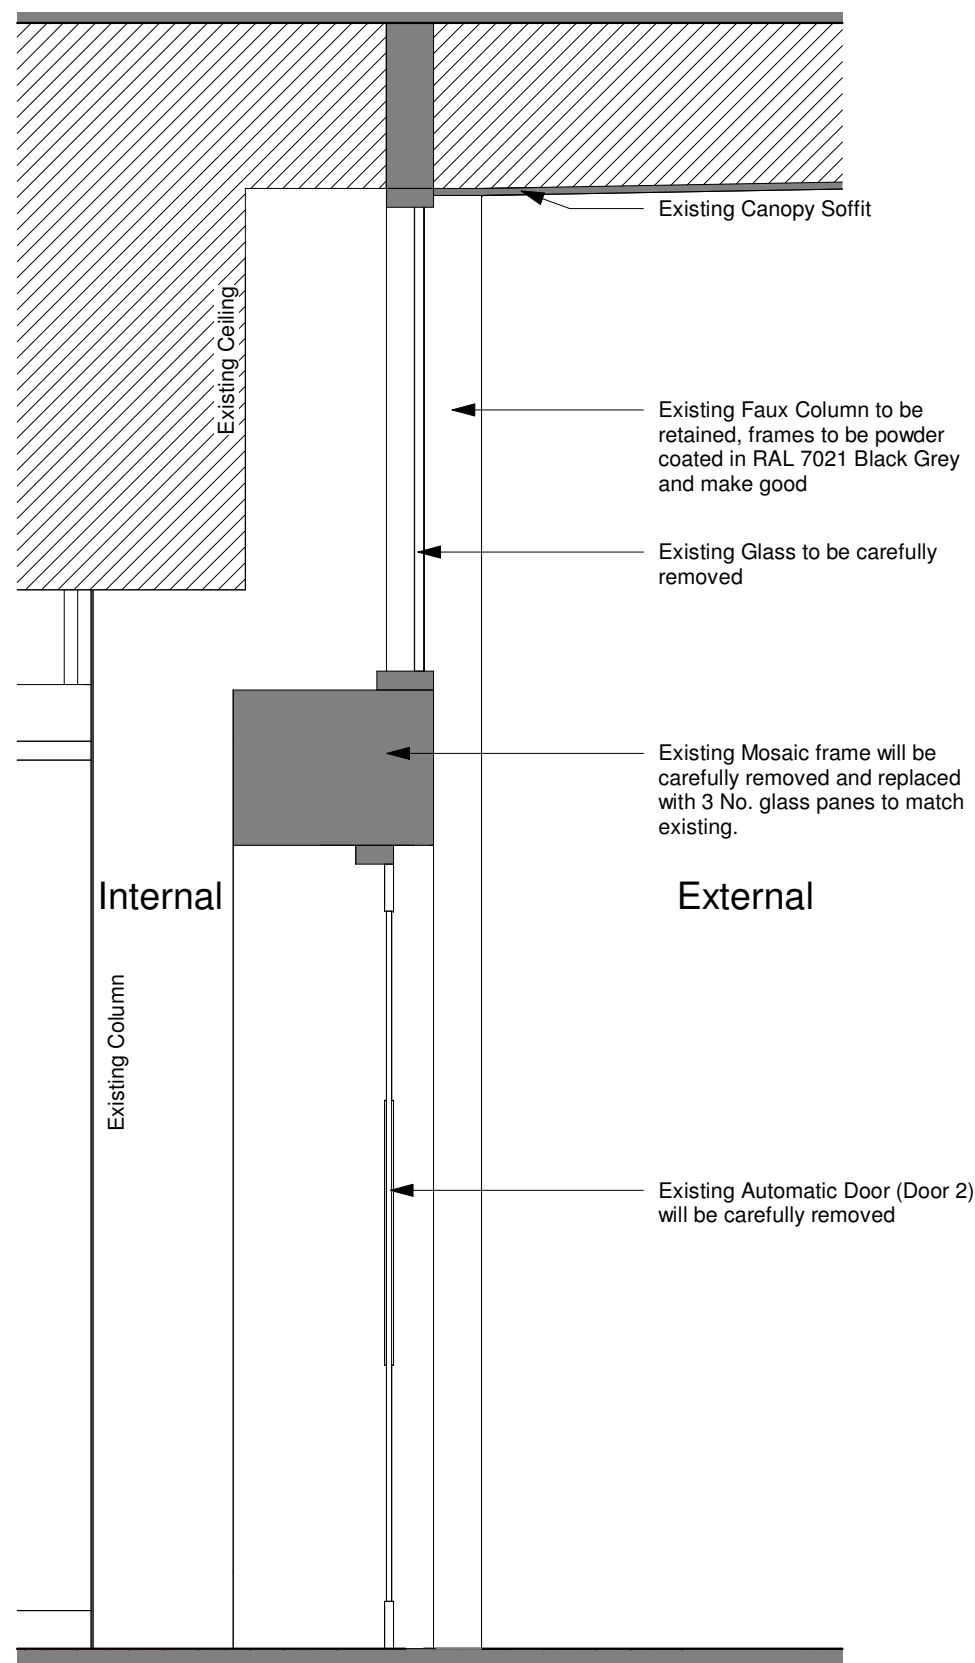


1 Existing Shopfront Section 1
1:10 @ A1, 1:20 @ A3

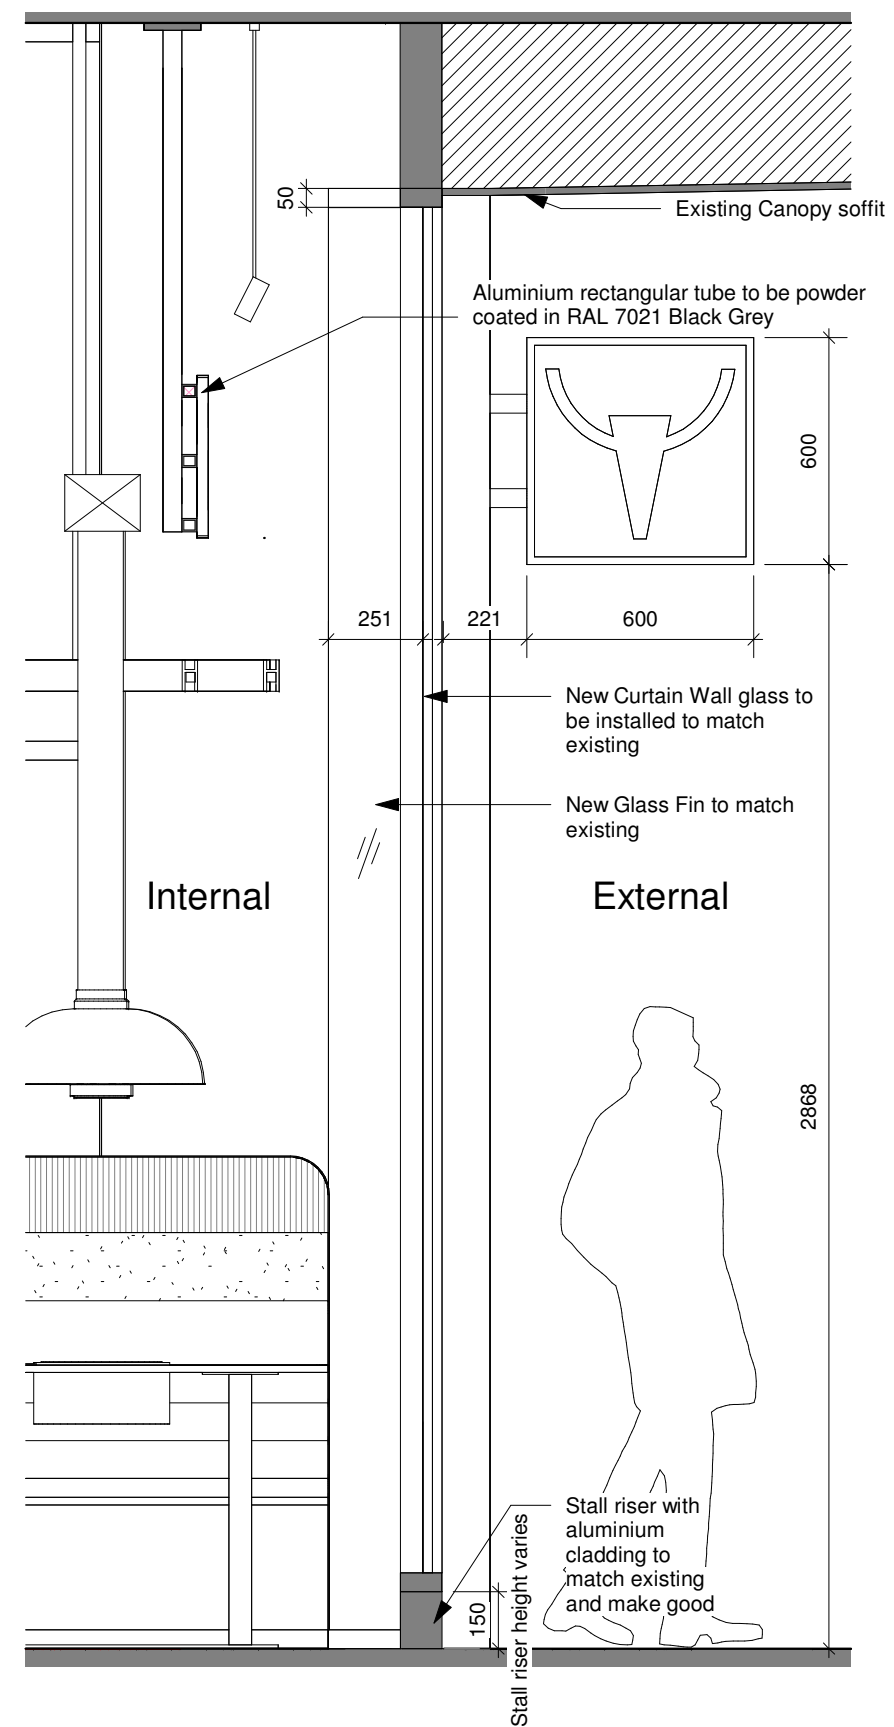


2 Proposed Shopfront Section
1:10 @ A1, 1:20 @ A3

Key plan for Shopfront Control Section

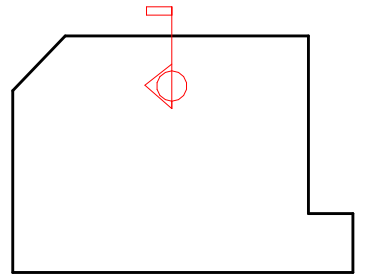


Scale 1:10 @ A1 Scale 1:20 @ A3

0 2.0M

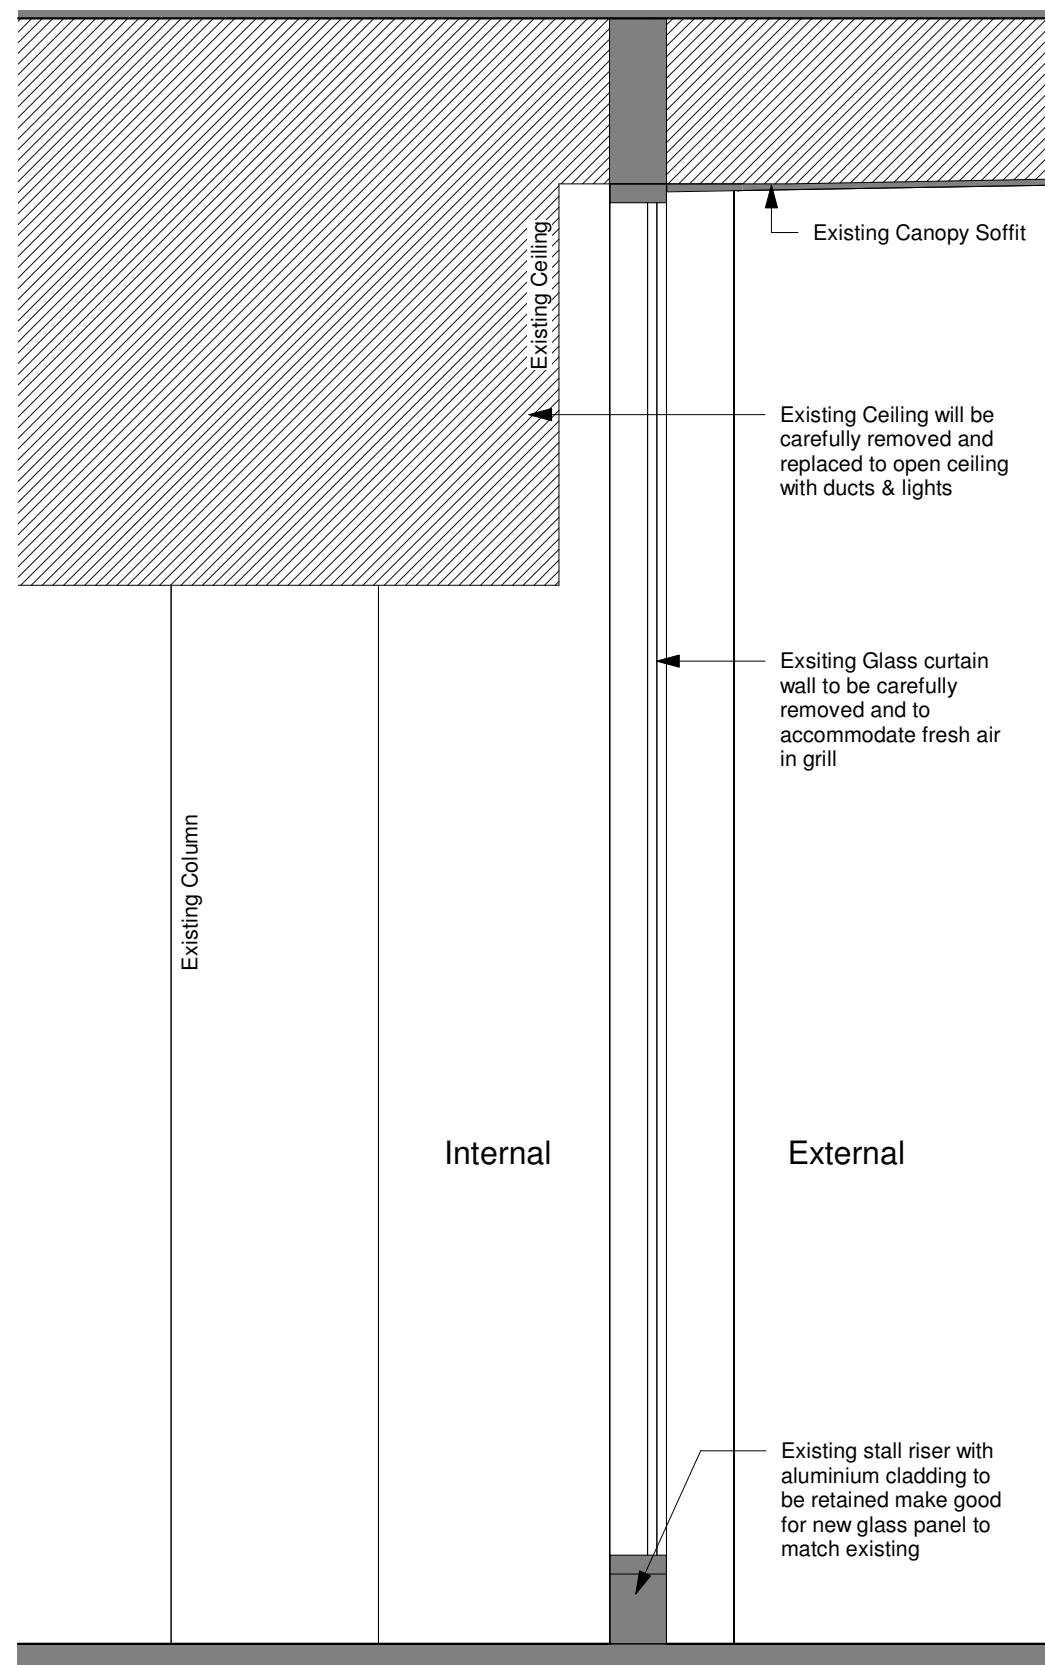


1 Existing shopfront section 2
1:10 @ A1, 1:20 @ A3

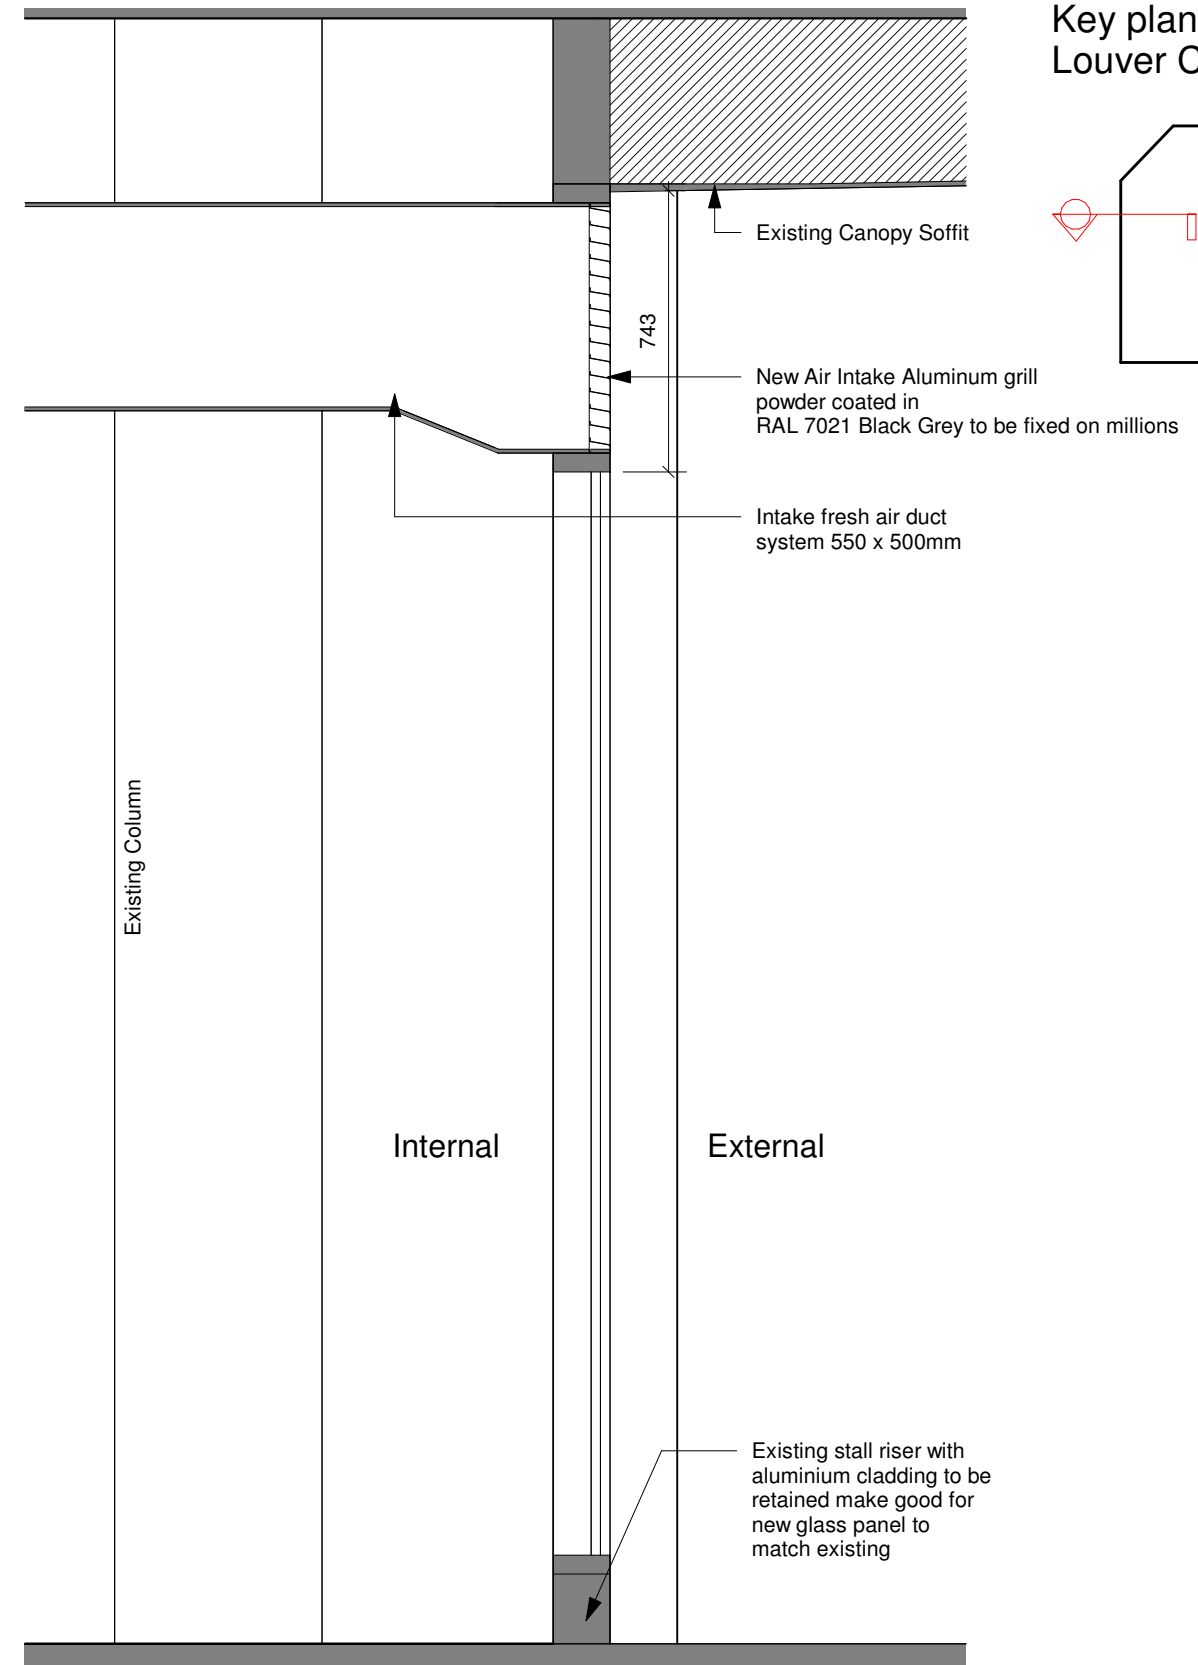

2 Proposed Shopfront Louver Section 2
1:10 @ A1, 1:20 @ A3

Key plan for Louver Control Section

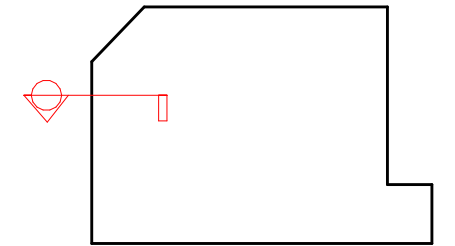

Scale 1:10 @ A1 Scale 1:20 @ A3

