


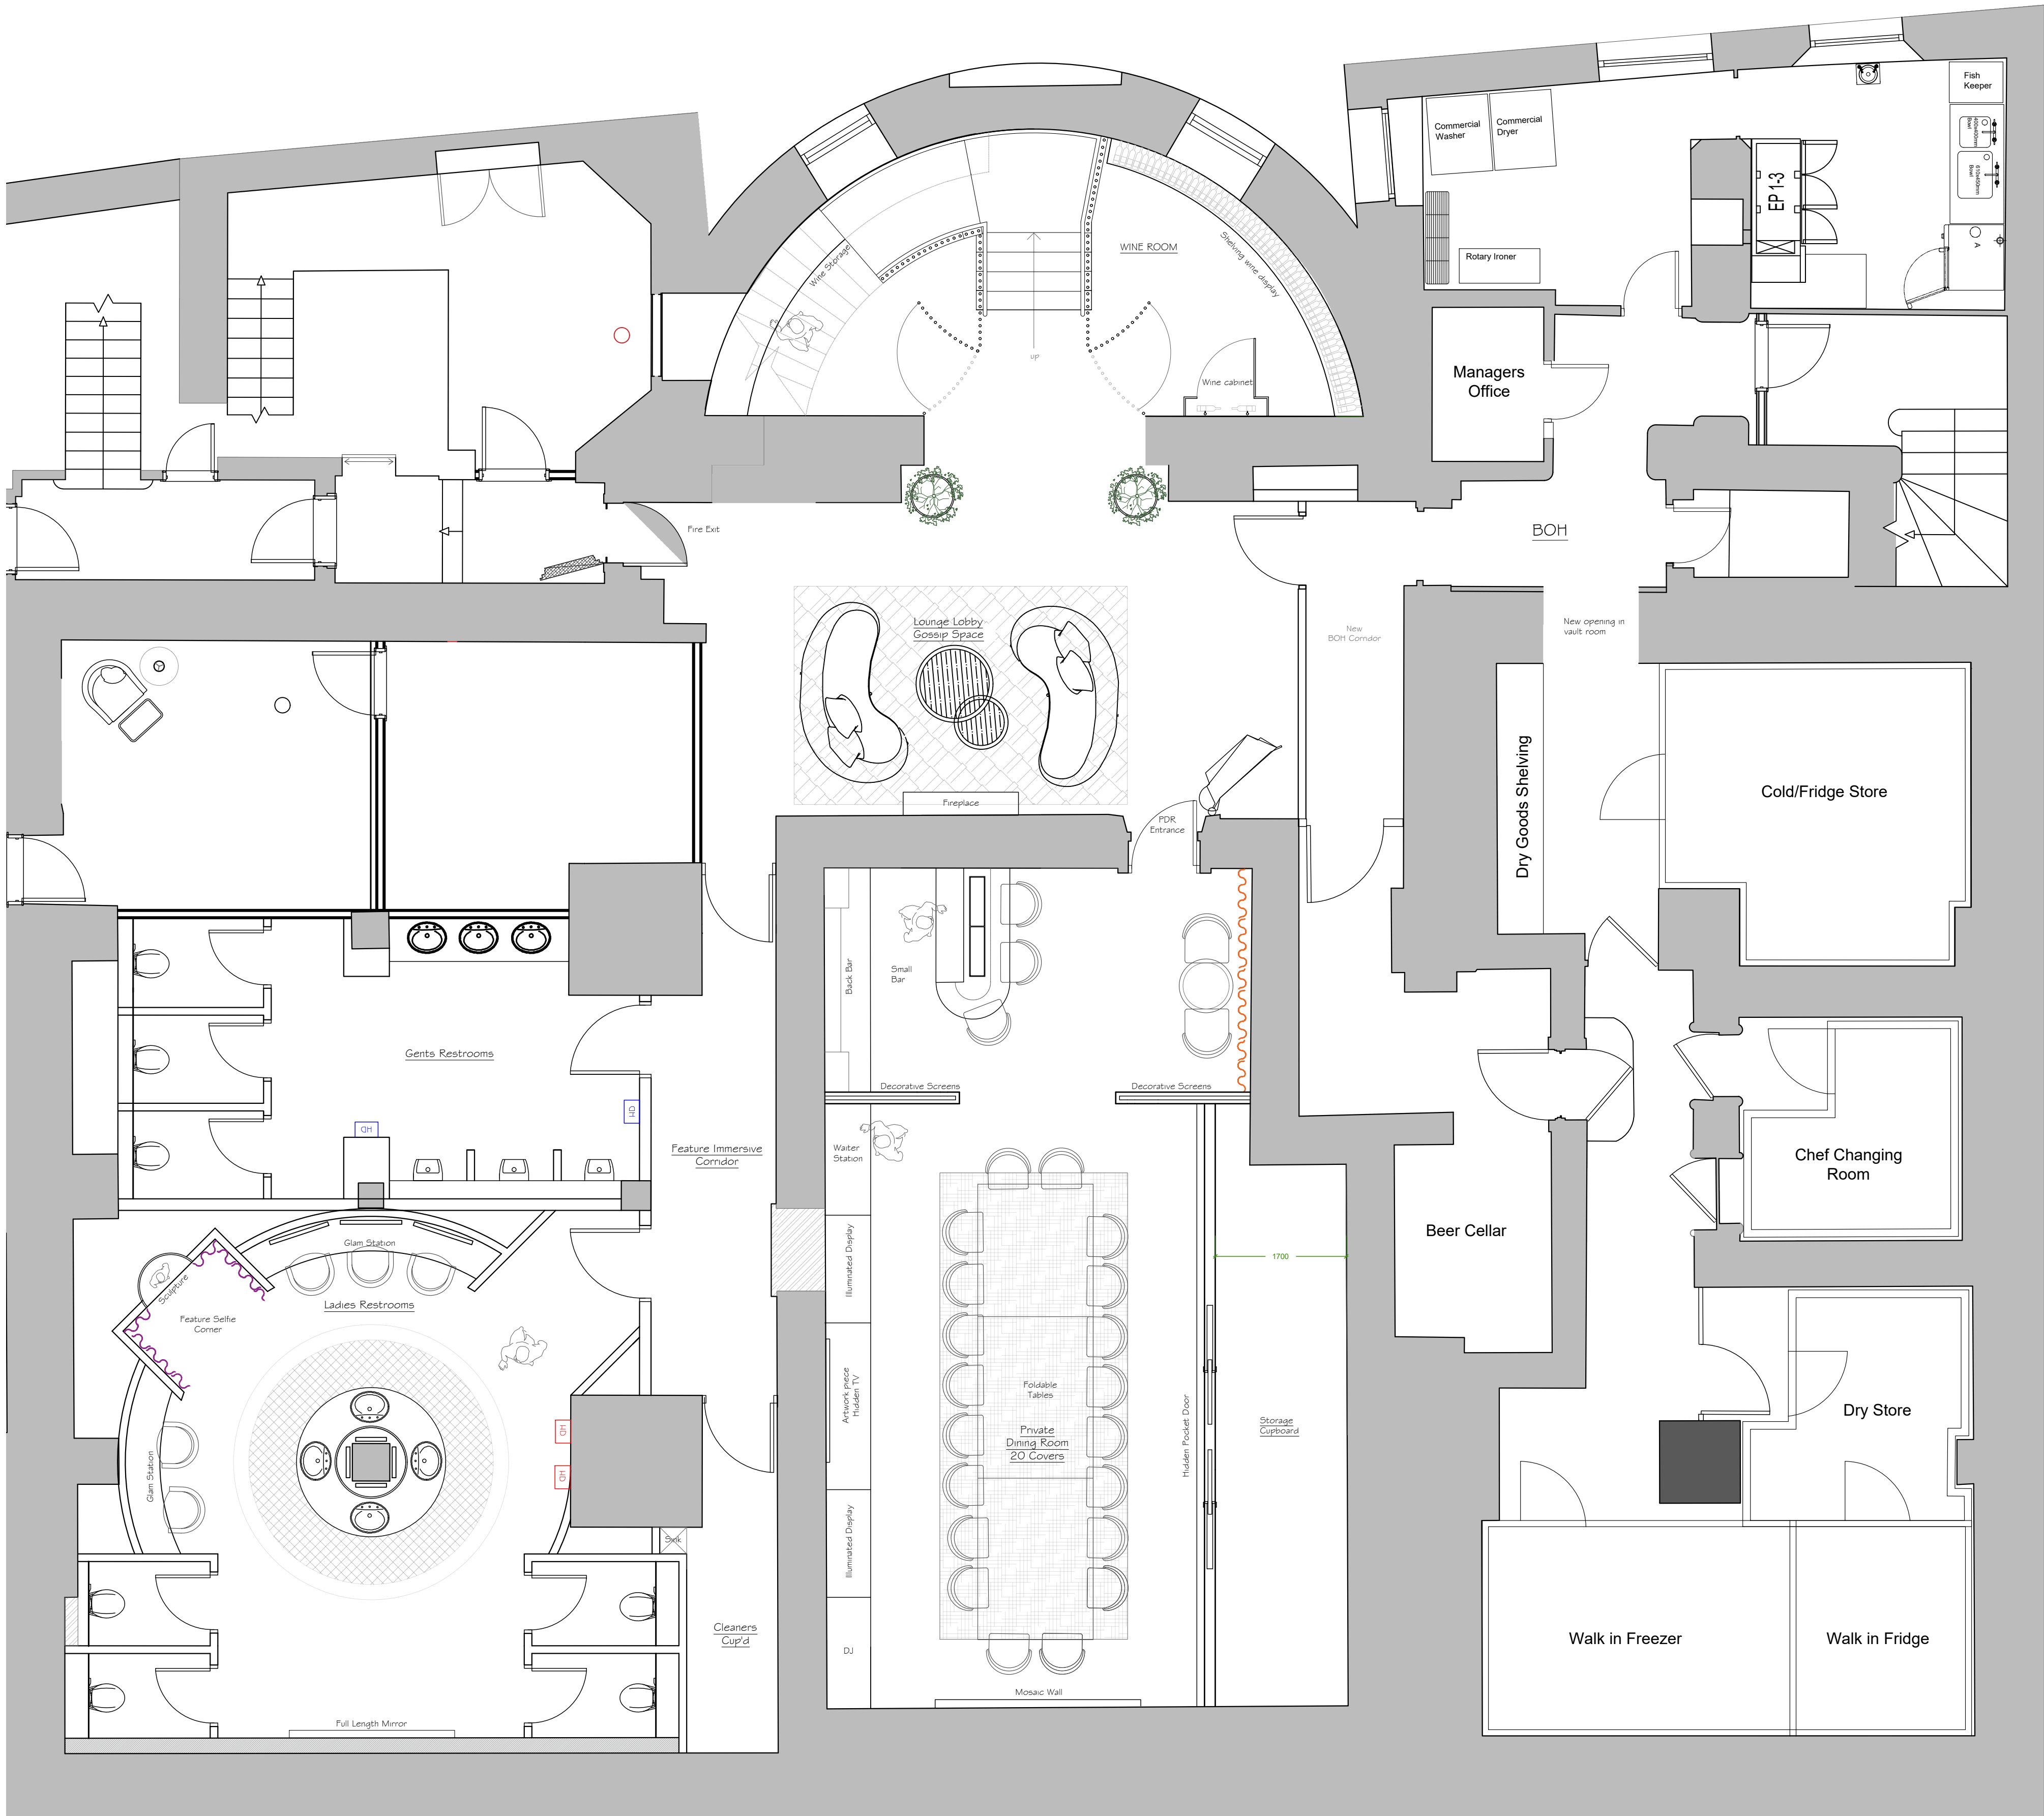

PROPOSED LOWER GROUND FLOOR PLAN

C	AMENDMENTS TO INTERNAL STUDWORK LAYOUT TO BOH AREA AND ROOM LOCATIONS	10.10.24	MM
B	INTERNAL STUDWORK ADDED TO BOH AREA TO PROTECT ASHAR STONE AND ENSURE HYGIENE STANDARDS ARE MET FOR FOOD STORAGE	18.09.24	ZCW
A	INTERNAL DOORS ADDED TO PDR FOR FIRE STOPPING	15.07.24	ZCW



JOB TITLE
Cut & Craft Manchester

DRAWING TITLE
Proposed Lower Ground Floor Plan

SCALE 1: 50 @ A1	DRAWING No
DATE October 2024	AC23- P03C

DO NOT SCALE. ALL DIMENSIONS TO BE CHECKED ON SITE BY CONTRACTOR. ALL MEASUREMENTS ARE IN MM UNLESS OTHERWISE SPECIFIED. WRITTEN DIMENSIONS TO BE USED IN PREFERENCE TO SCALED DIMENSIONS & ALL DISCREPANCIES TO BE REPORTED TO STUDIO TWO. THE DESIGN SHOWN ON THIS DRAWING IS THE PROPERTY OF STUDIO TWO AND IS NOT TO BE USED OR ITS CONTENTS COPIED, COMMUNICATED OR DISCLOSED, IN WHOLE OR IN PART.