



2B 4P - Block Type G - Blocks 4,7



Proposed Front Elevation Block 7

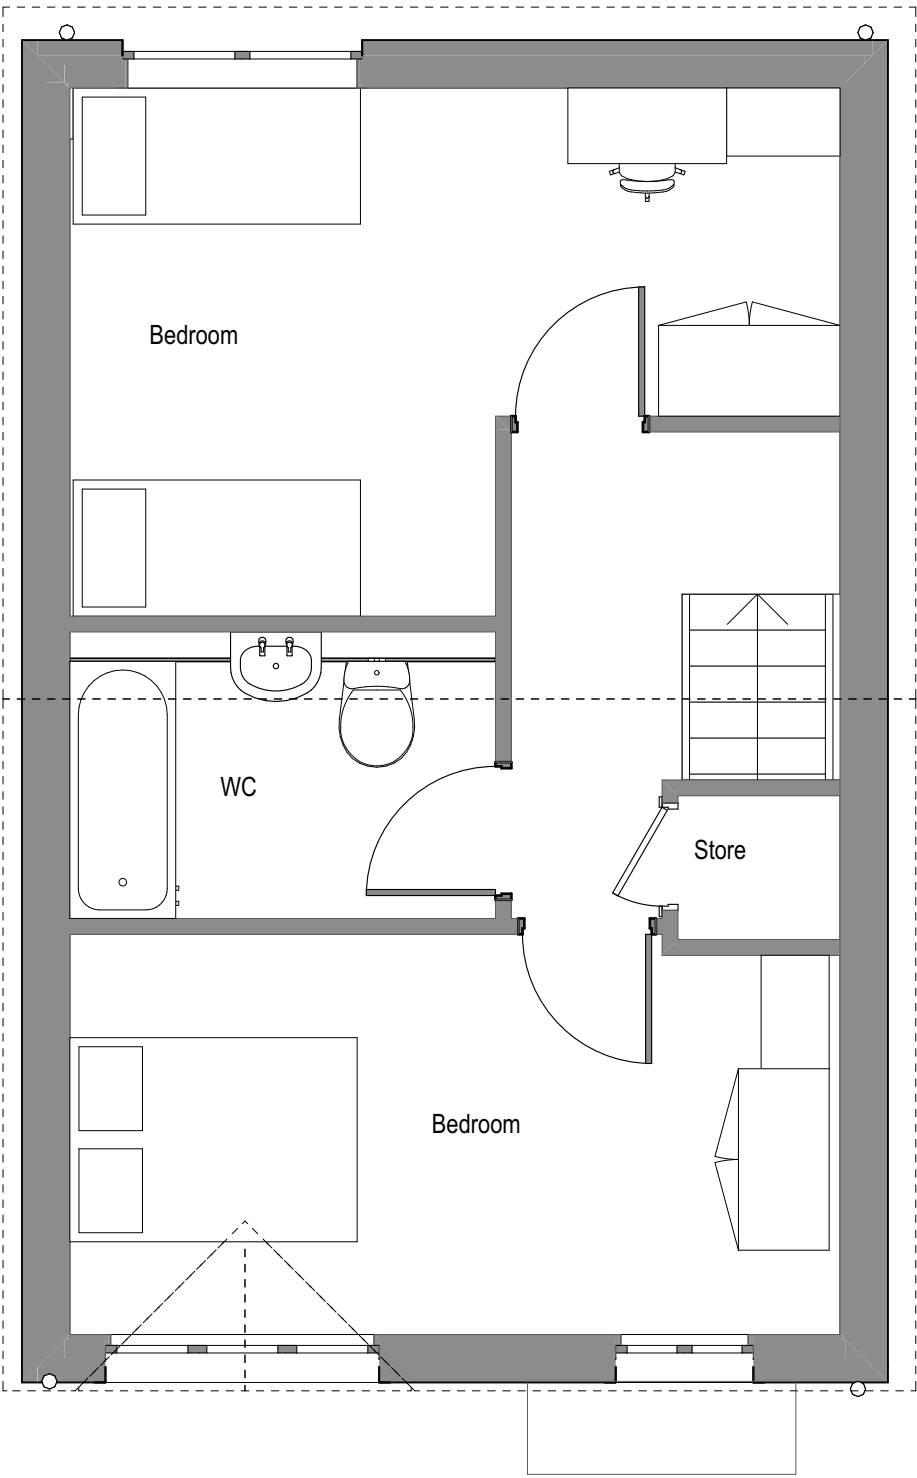

First Floor 1:50

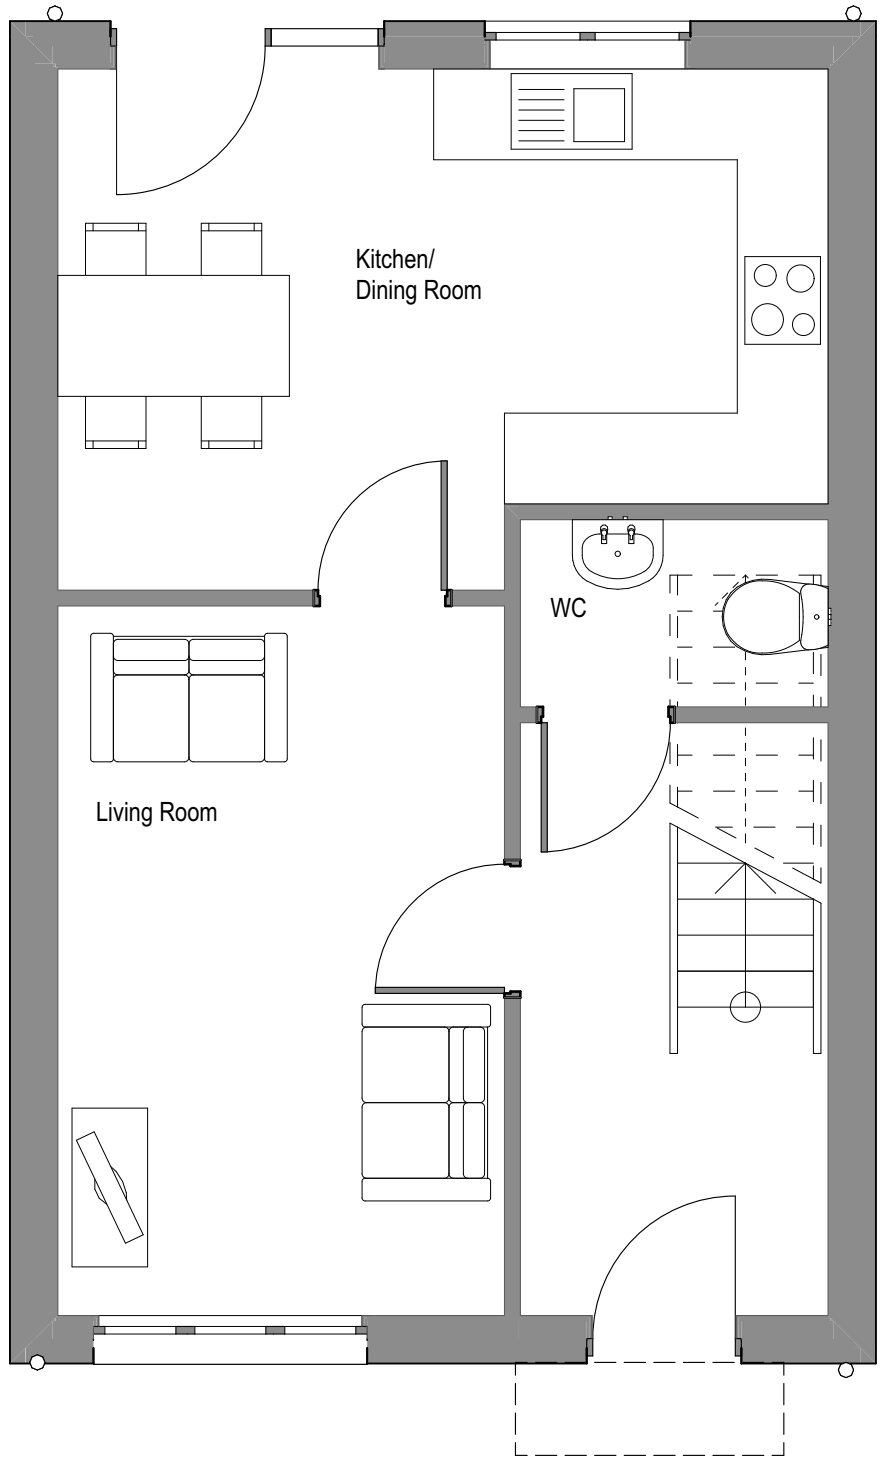

Ground Floor 1:50

B A		Revisions updated to reflect changes to external works		170924 C.M	
A		Revisions updated to reflect site plan changes		03/11/23 C.M	
Description		Detail of Revision		Date	Initials
PROJECT		TITLE		STATUS	
Charlestown, White Moss Road and Dam Head Drive - P500 Phase 1 Site		2B 4P - Block Type G - Blocks 4,7		PLANNING	
PROJECT No.		DRAWING No.		1785 PL.015B	
DRAWN by		CHECKED		CM DS	
DATE		SCALE (u.a.d)		NOV 22 1:50, 1-1-67	
4a Rock Mill Lane, New Mills, SK22 3BN		e-mail: admin@John McCall.co.UK			