


- GENERAL NOTES:
- DO NOT SCALE FROM THIS DRAWING
 - THIS DRAWING IS TO BE READ IN CONJUNCTION WITH THE COMPLETE STAGE 4 DOCUMENTATION
 - ALL DIMENSIONS AND LEVELS SHOULD BE CHECKED AGAINST THE SUPPLIER'S DRAWINGS AND MANUFACTURE OR FINISHED INSTALLATION
 - AGREE ALL EQUIPMENT SETTINGS OUT WITH THE APPLICABLE PERSON TO SANITISATION

DESIGNER'S SIGNATURE: _____


DESIGNER'S NAME: _____

DESIGNER'S POSITION: _____

DESIGNER'S COMPANY: _____

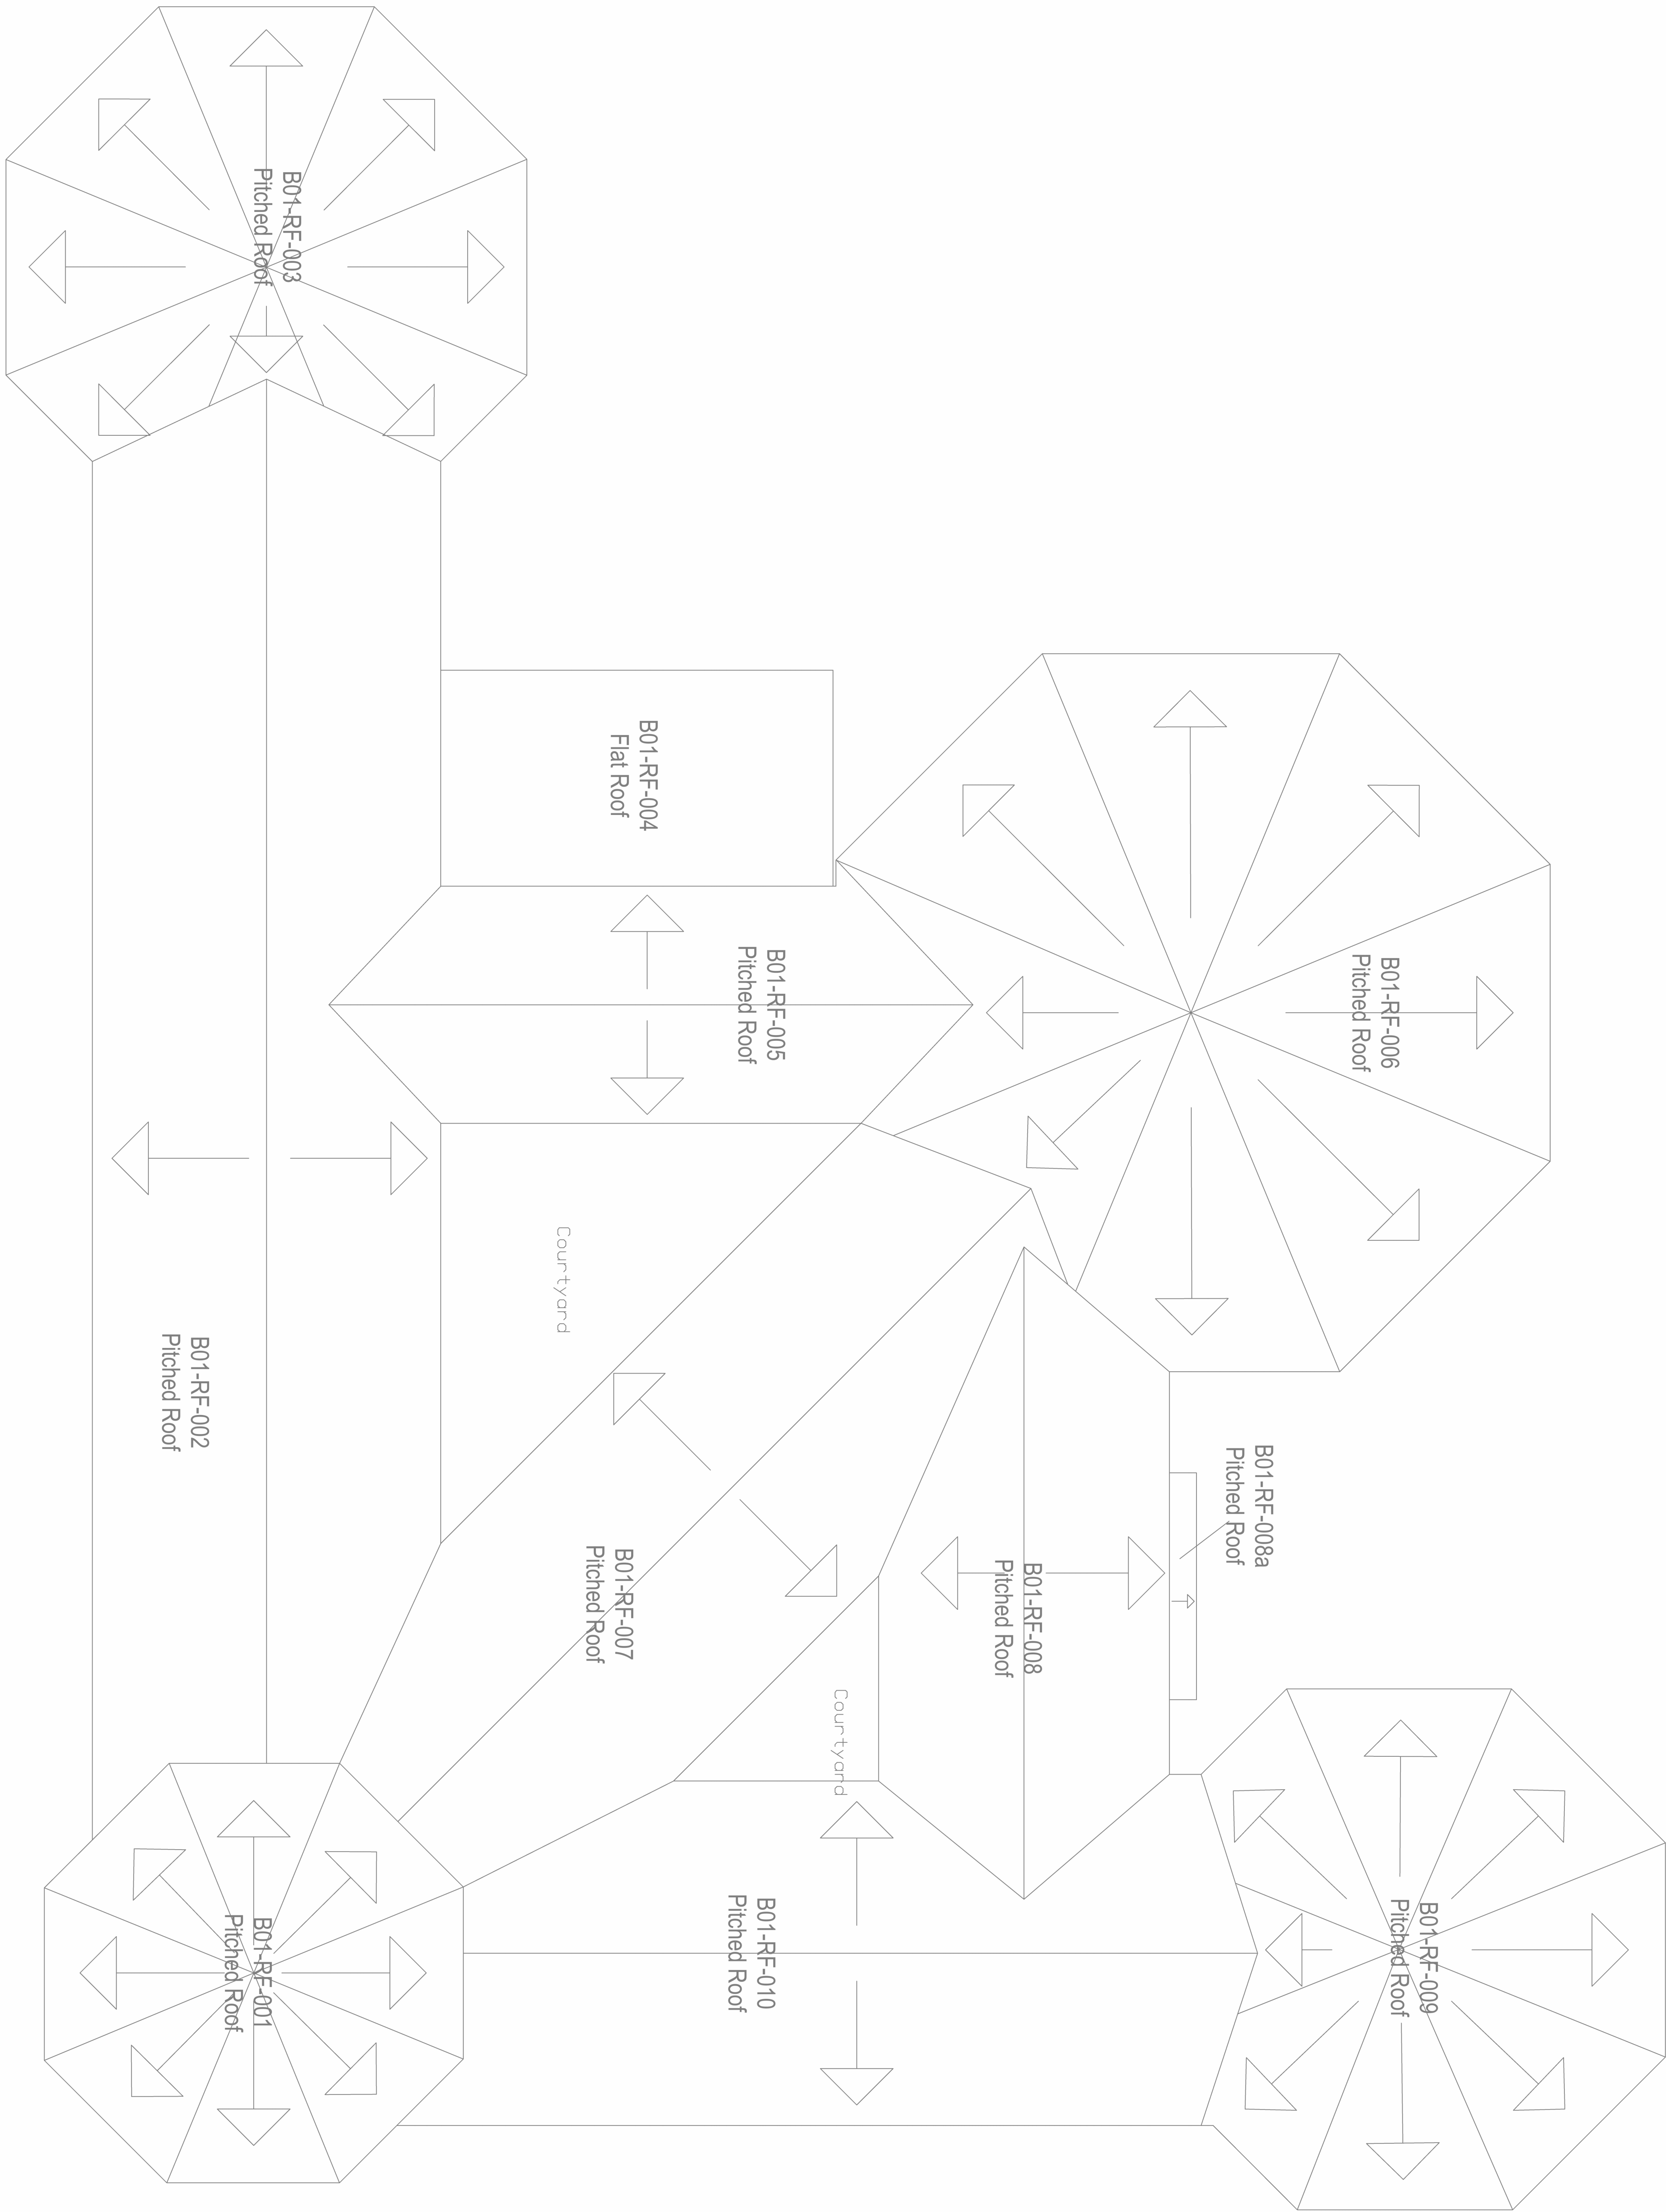

A EXISTING ROOF PLAN 1:100

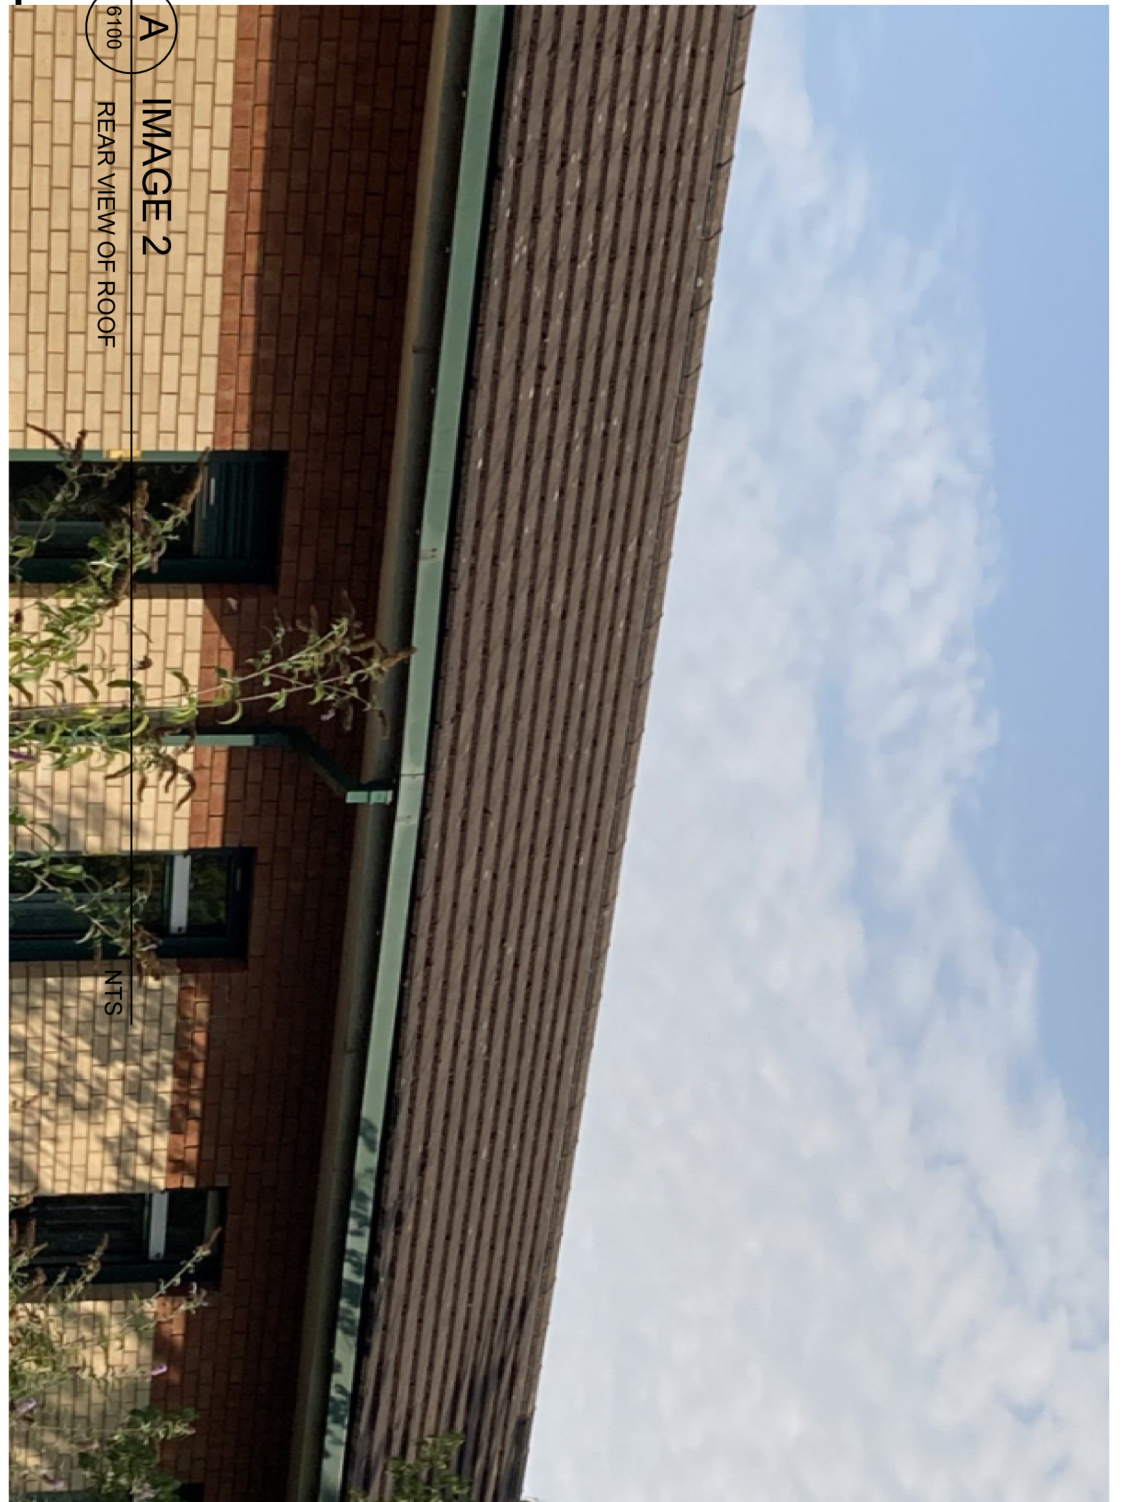

Rev	Date	Description	By	CHK
1	01/01/2023	Issue for construction	Equans	Equans

Scale: As Shown, 1:100 (Architectural)

The Equans MCC Wells Centre

Equans

Equans



Project: EQUANS MCC WELLS CENTRE

STAGE 4
EXISTING ROOF LAYOUT

Scale	STAGE 4
Project No.	3385
Drawn	BW
Scale / Paper Size	1:100 @ A0
Drawing No.	3385-CWC-XX-EX-DR-XX-4001
Rev	P1