




SCALE
1: 100
0
1
2
4
5
m.

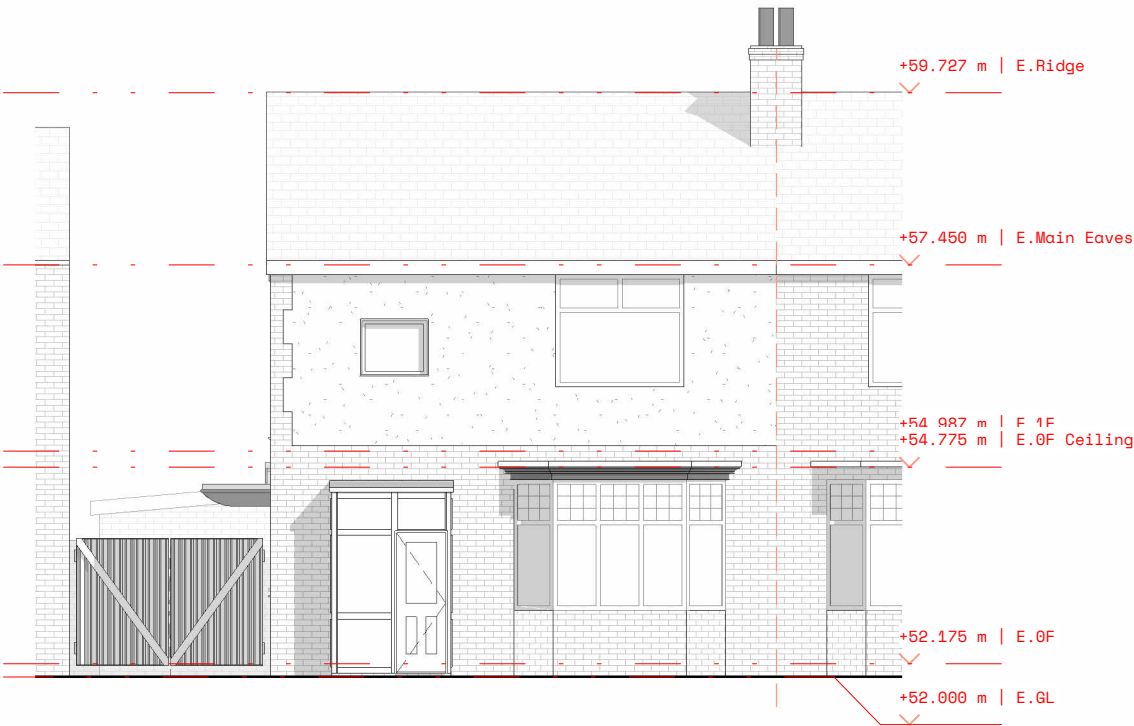

Existing Front Elevation
1 : 100

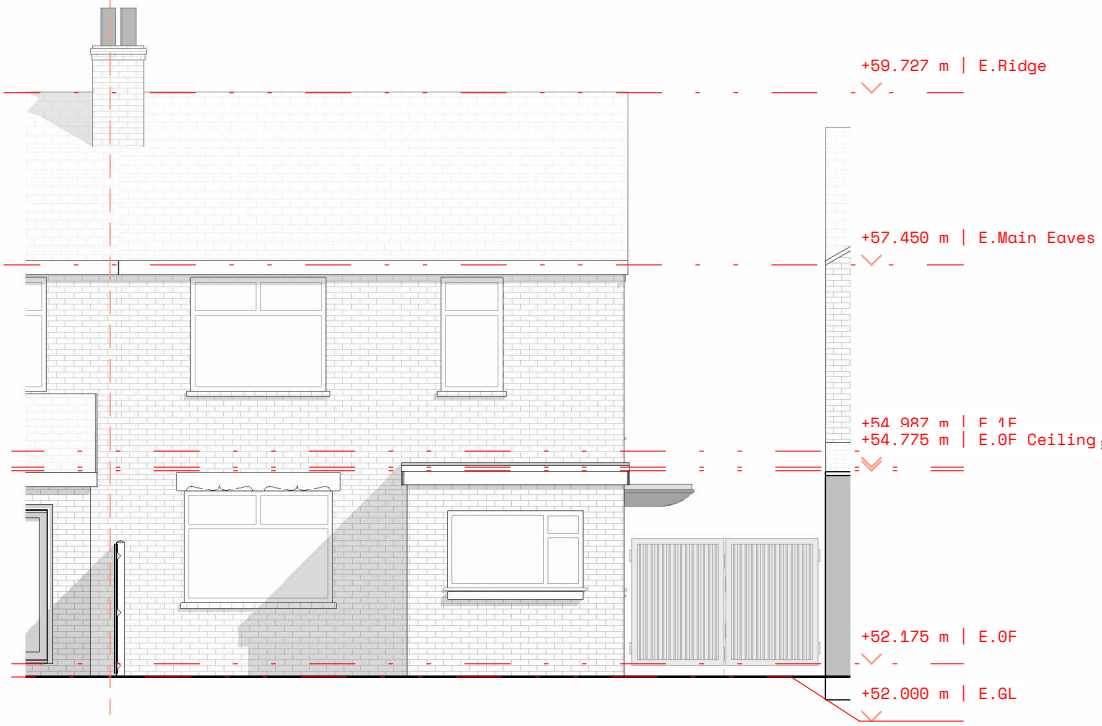

Existing Rear Elevation
1 : 100

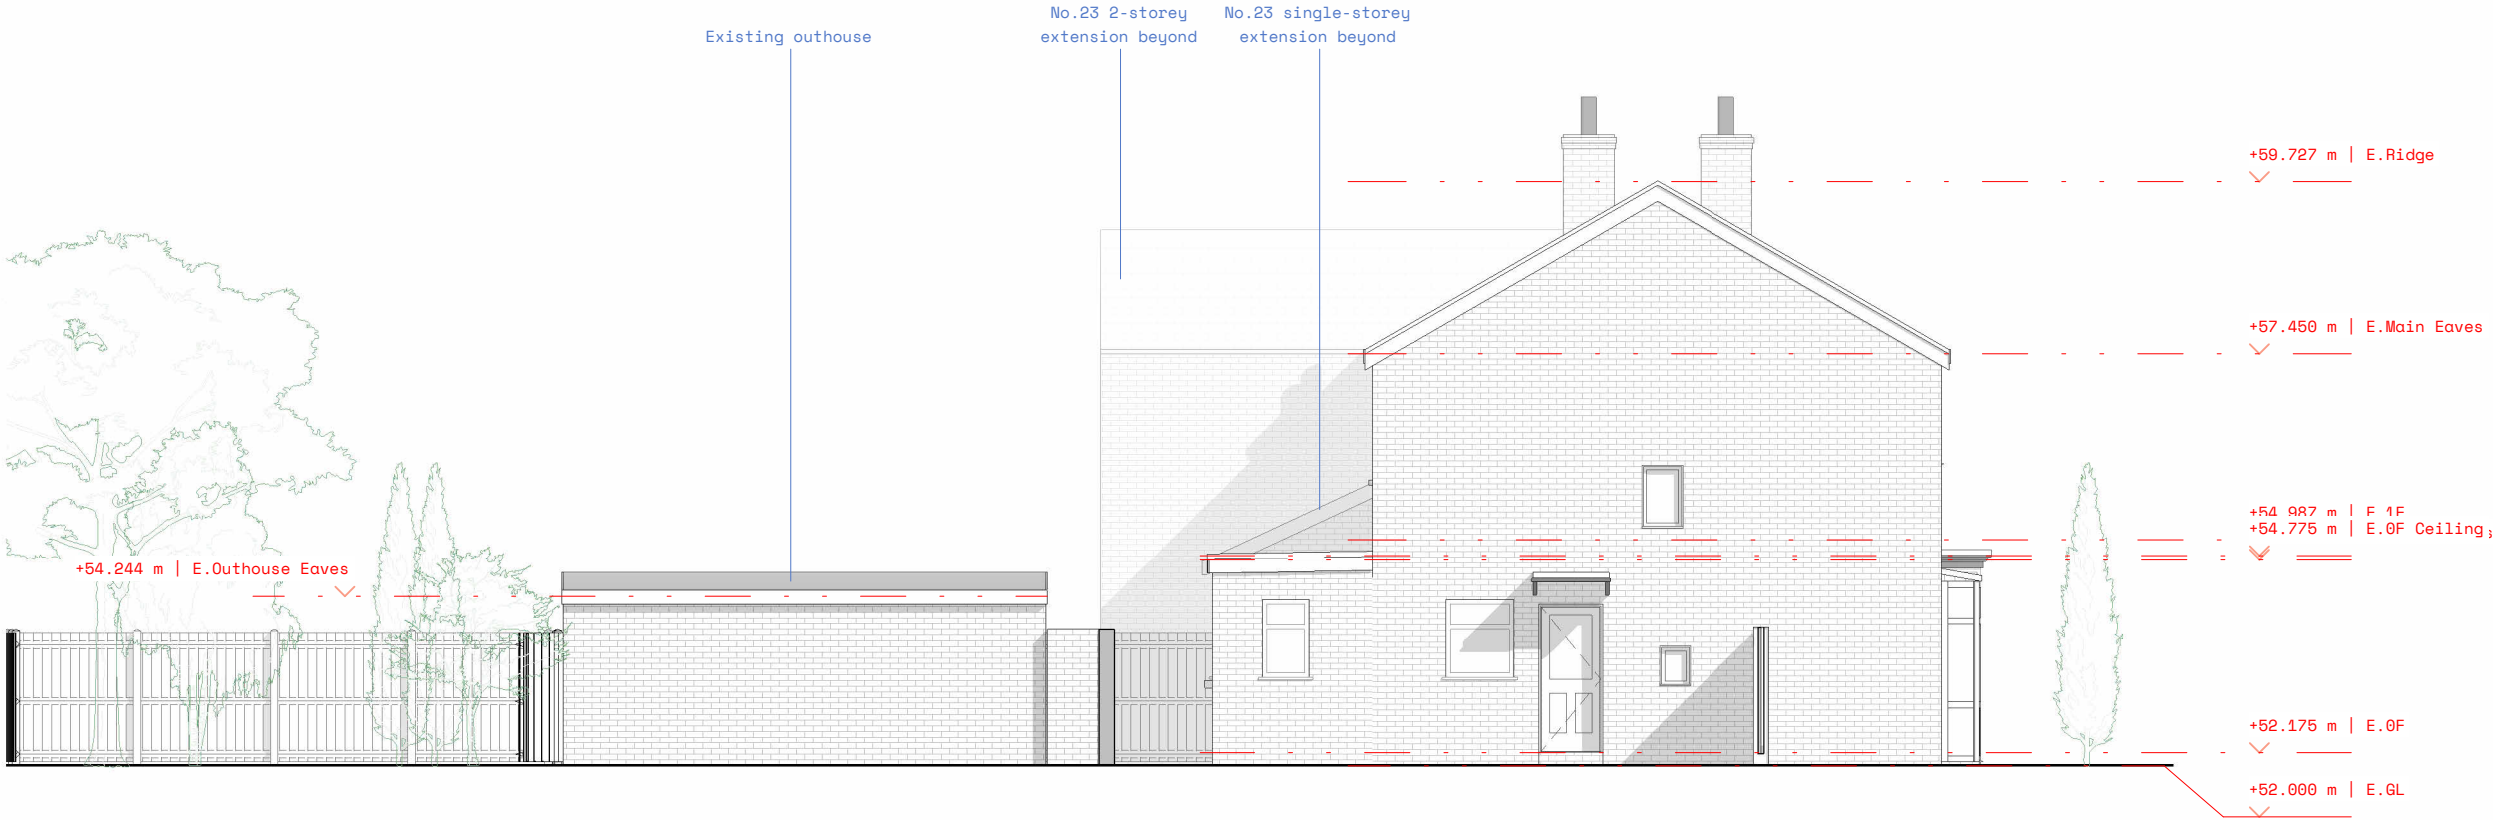

Existing Side Elevation
1 : 100

common practice

86 Princess Street, Manchester M1 6NG
hello@commonpractice.studio
0161 531 1471

NOTE
All dimensions to be checked on site prior to construction, or prior to manufacture of any fitted elements. Any discrepancies to be brought to the attention of the Architect.

ranford road

GENERAL NOTES
Given dimensions to be taken in preference to measured. Any discrepancies to be brought to the attention of the Architect/Designer. Survey drawings are intended for schematic purposes only, all measurements to be checked on site prior to construction.
©Common Practice Studio Ltd. t/a Common Practice, 2024.

NORTH

LOCATION
21 Ranford Road
Levenshulme
Manchester M19 2QN

PROJECT REFERENCE
418
SHEET REFERENCE
E.210 /B

SHEET NAME
Existing Elevations

SURVEY
REVISIONS
A First issue 22 05 24
B For planning 01 10 24