


Notes

GENERAL NOTES

THE CONTRACTOR IS ADVISED TO VISIT THE SITE PRIOR TO ALL LOCAL CONDITIONS & RESTRICTIONS LIKELY TO AFFECT THE EXECUTION OF THE WORKS. NO CLAIMS ARISING FROM FAILURE TO DO SO WILL BE CONSIDERED.

THIS DRAWING IS TO BE READ IN CONJUNCTION WITH ALL OTHER DRAWINGS, SCHEDULES & SPECIFICATIONS RELATING TO THE PROJECT AND ANY DISCREPANCIES NOTIFIED TO THE CONTRACT ADMINISTRATOR IMMEDIATELY.


THE CONTRACTOR IS TO CHECK ALL DIMENSIONS ON SITE PRIOR TO COMMENCING WORKS OR ORDERING ANY MATERIALS. DO NOT SCALE OFF DRAWINGS.

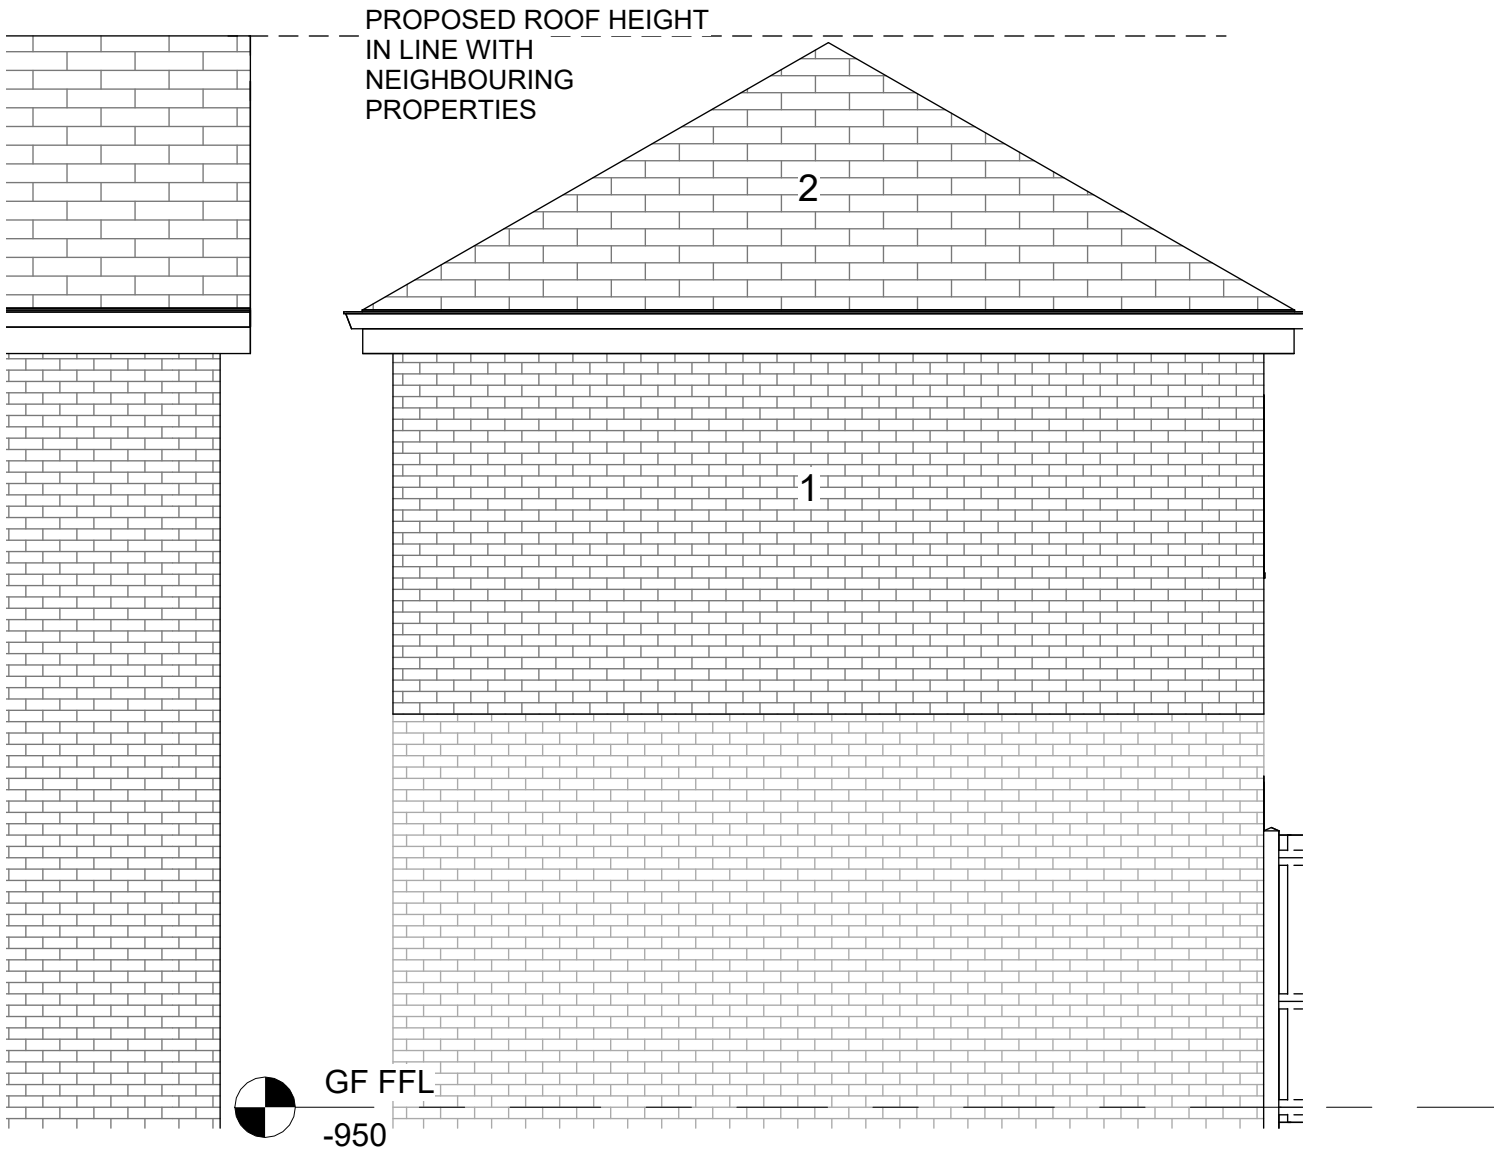


1 PROPOSED NORTH ELEVATION
1 : 50



2 PROPOSED WEST 1
1 : 50

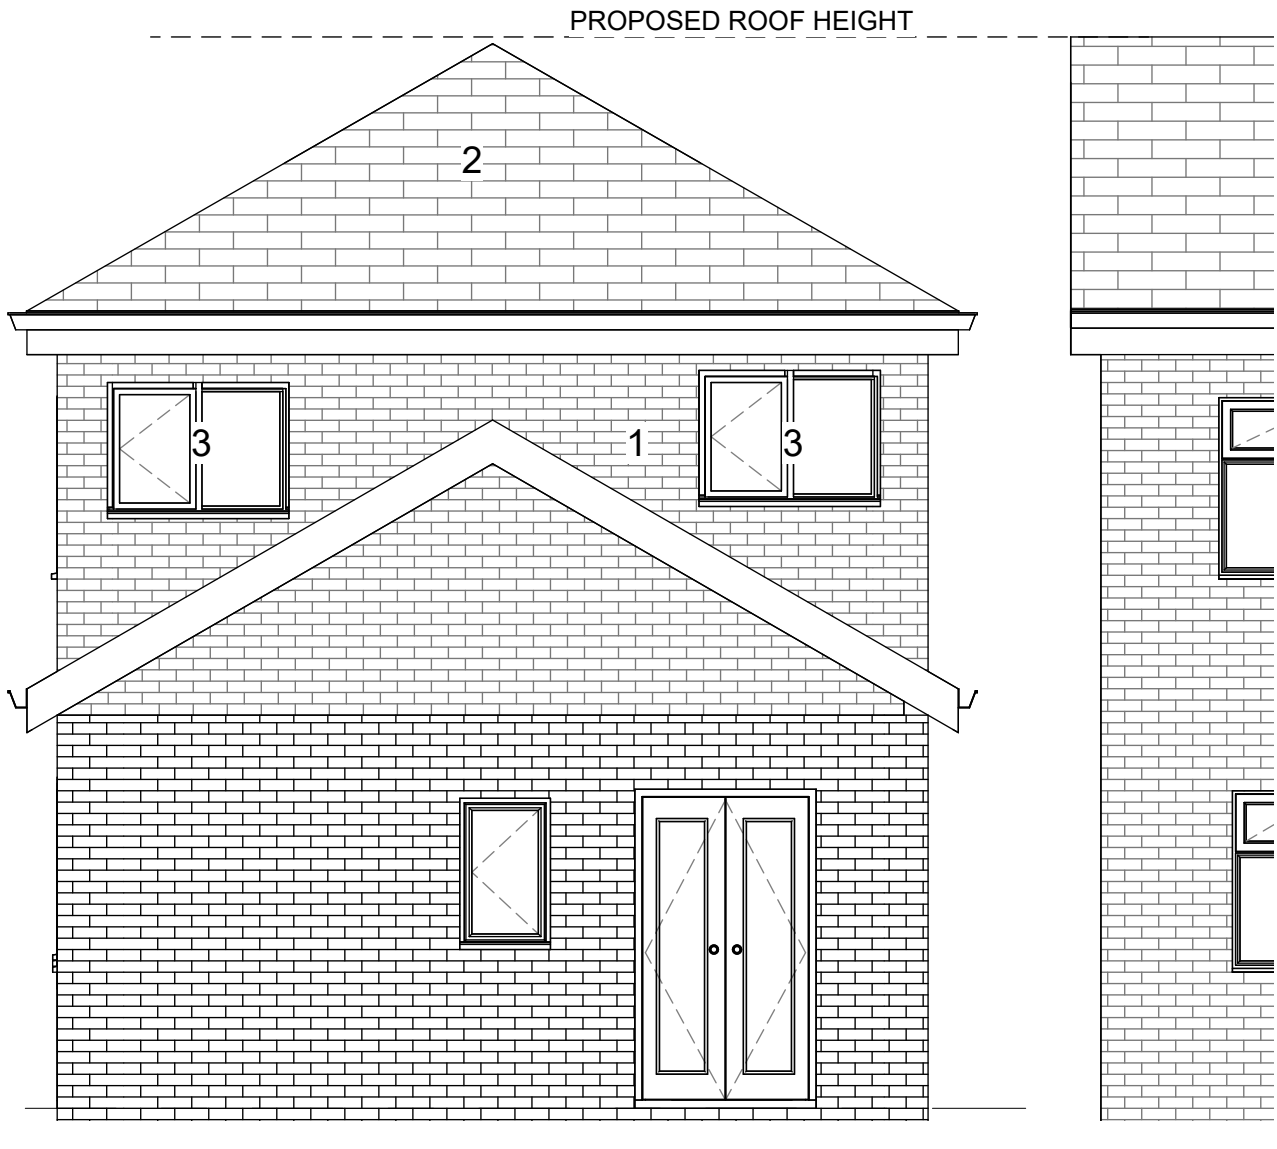

3 PROPOSED SOUTH ELEVATION
1 : 50

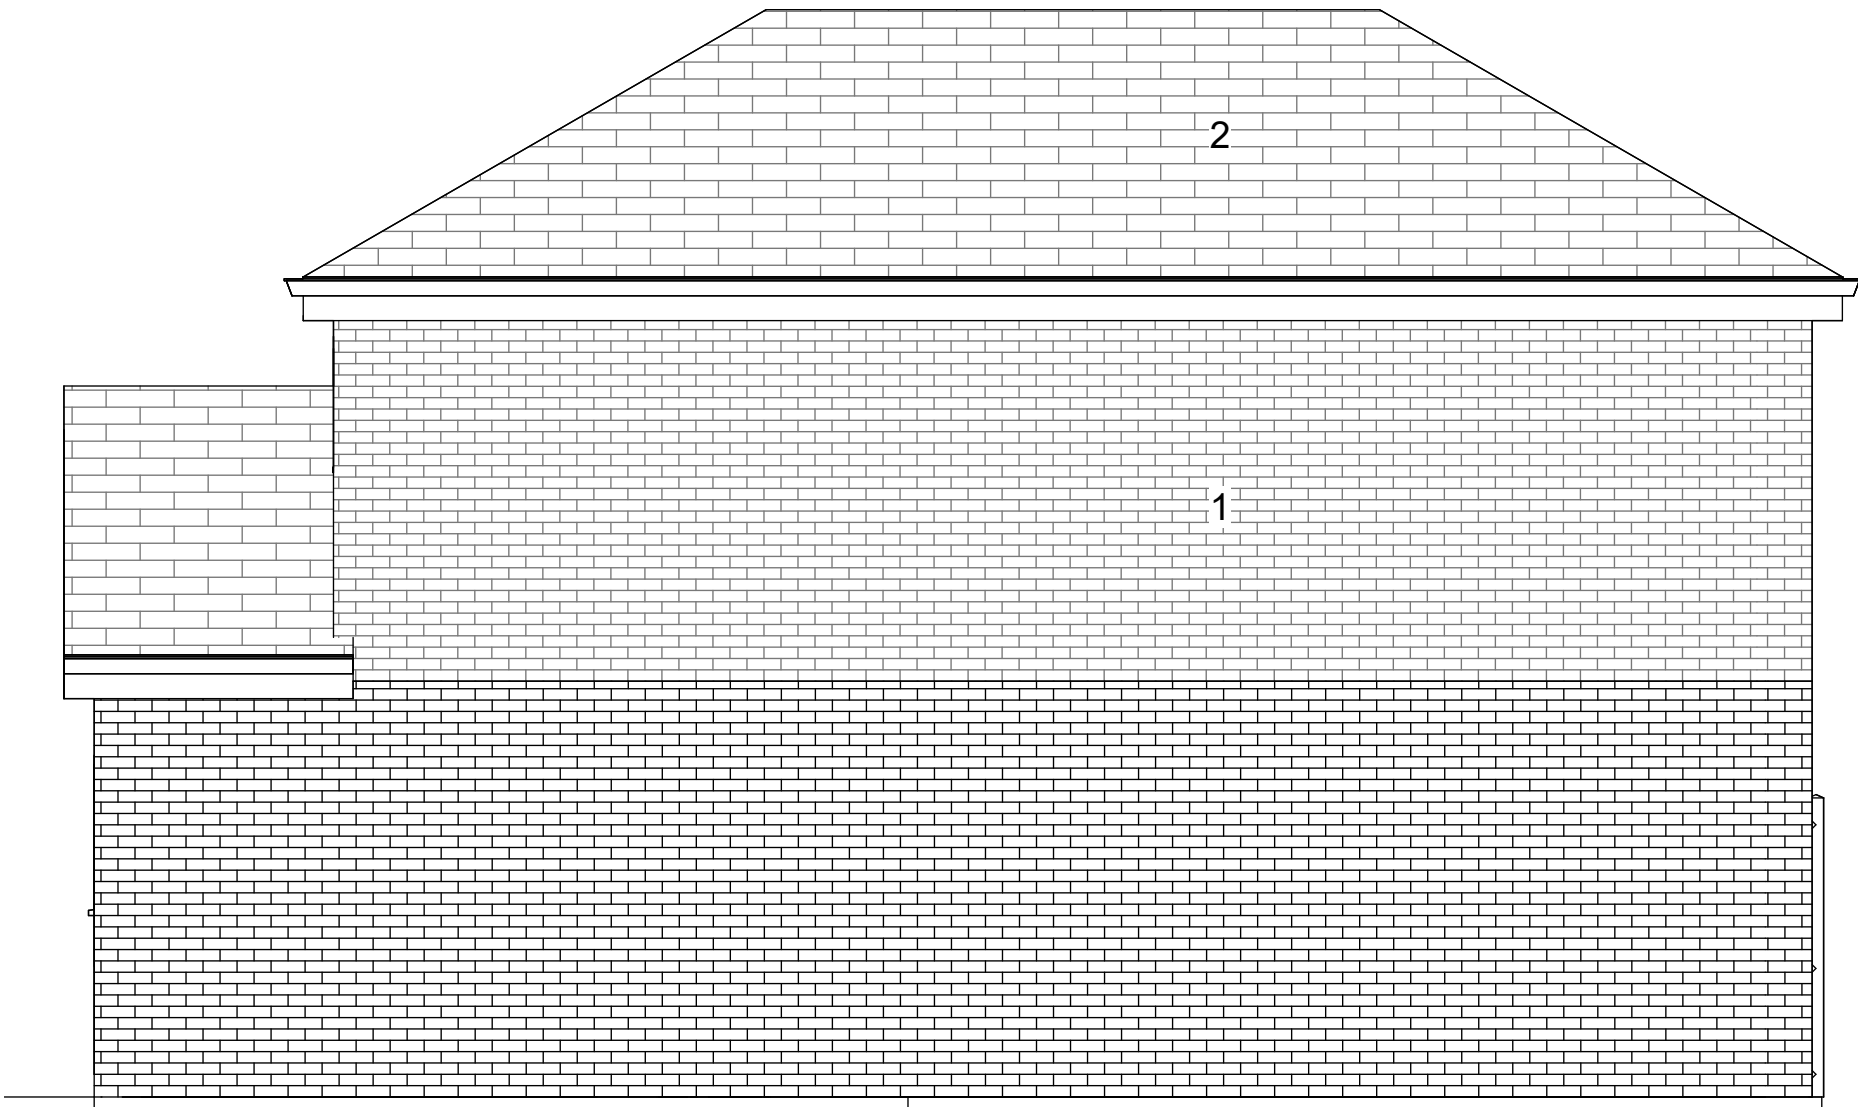

4 PROPOSED EAST ELEVATION
1 : 50

Text Key

1. Proposed Facing Brickwork to match existing
2. Proposed Roof finish to match existing roofing tiles
3. Proposed uPVC White Double Glazed Windows
4. Proposed White PVCu Obscured Double Glazed Windows
5. Proposed Bi-Fold or sliding Double Glazed Windows
6. Velux Double Glazed roof / sky light

Dashed Green line indicating -
Proposed Structural Elements defined by Structural
Engineer - refer to Engineers Documentation



Rev	Description	Date	Dr by	App by
original by	date created	28/06/24	approved by	NK



Enquiries@nkarchitectural.co.uk

0161 818 4727

www.NKARCHITCTURAL.co.uk

client name			
MR ASGHAR BUTT			
project			
2 Totland Close Manchester M12 5RY - 2 STOREY NEW FLOOR EXTENSION			
drawing			
PROPOSED ELEVATIONS			
computer file		plot date	
C:\Users\NKARCD\1\Dropbox\NKARCD\2 Totland Close Manchester M12 5RY\2 Totland Close Manchester M12 5RY.rvt			
project number		scale	
2024.10001.672		1 : 50 @A1	
drawing number		rev	
A107		PLANNING	

This drawing is to be read in conjunction with all related drawings. All dimensions must be checked and verified on site before commencing any work or producing shop drawings. The originator should be notified immediately of any discrepancy. This drawing is copyright and remains the property of NK Architectural.