


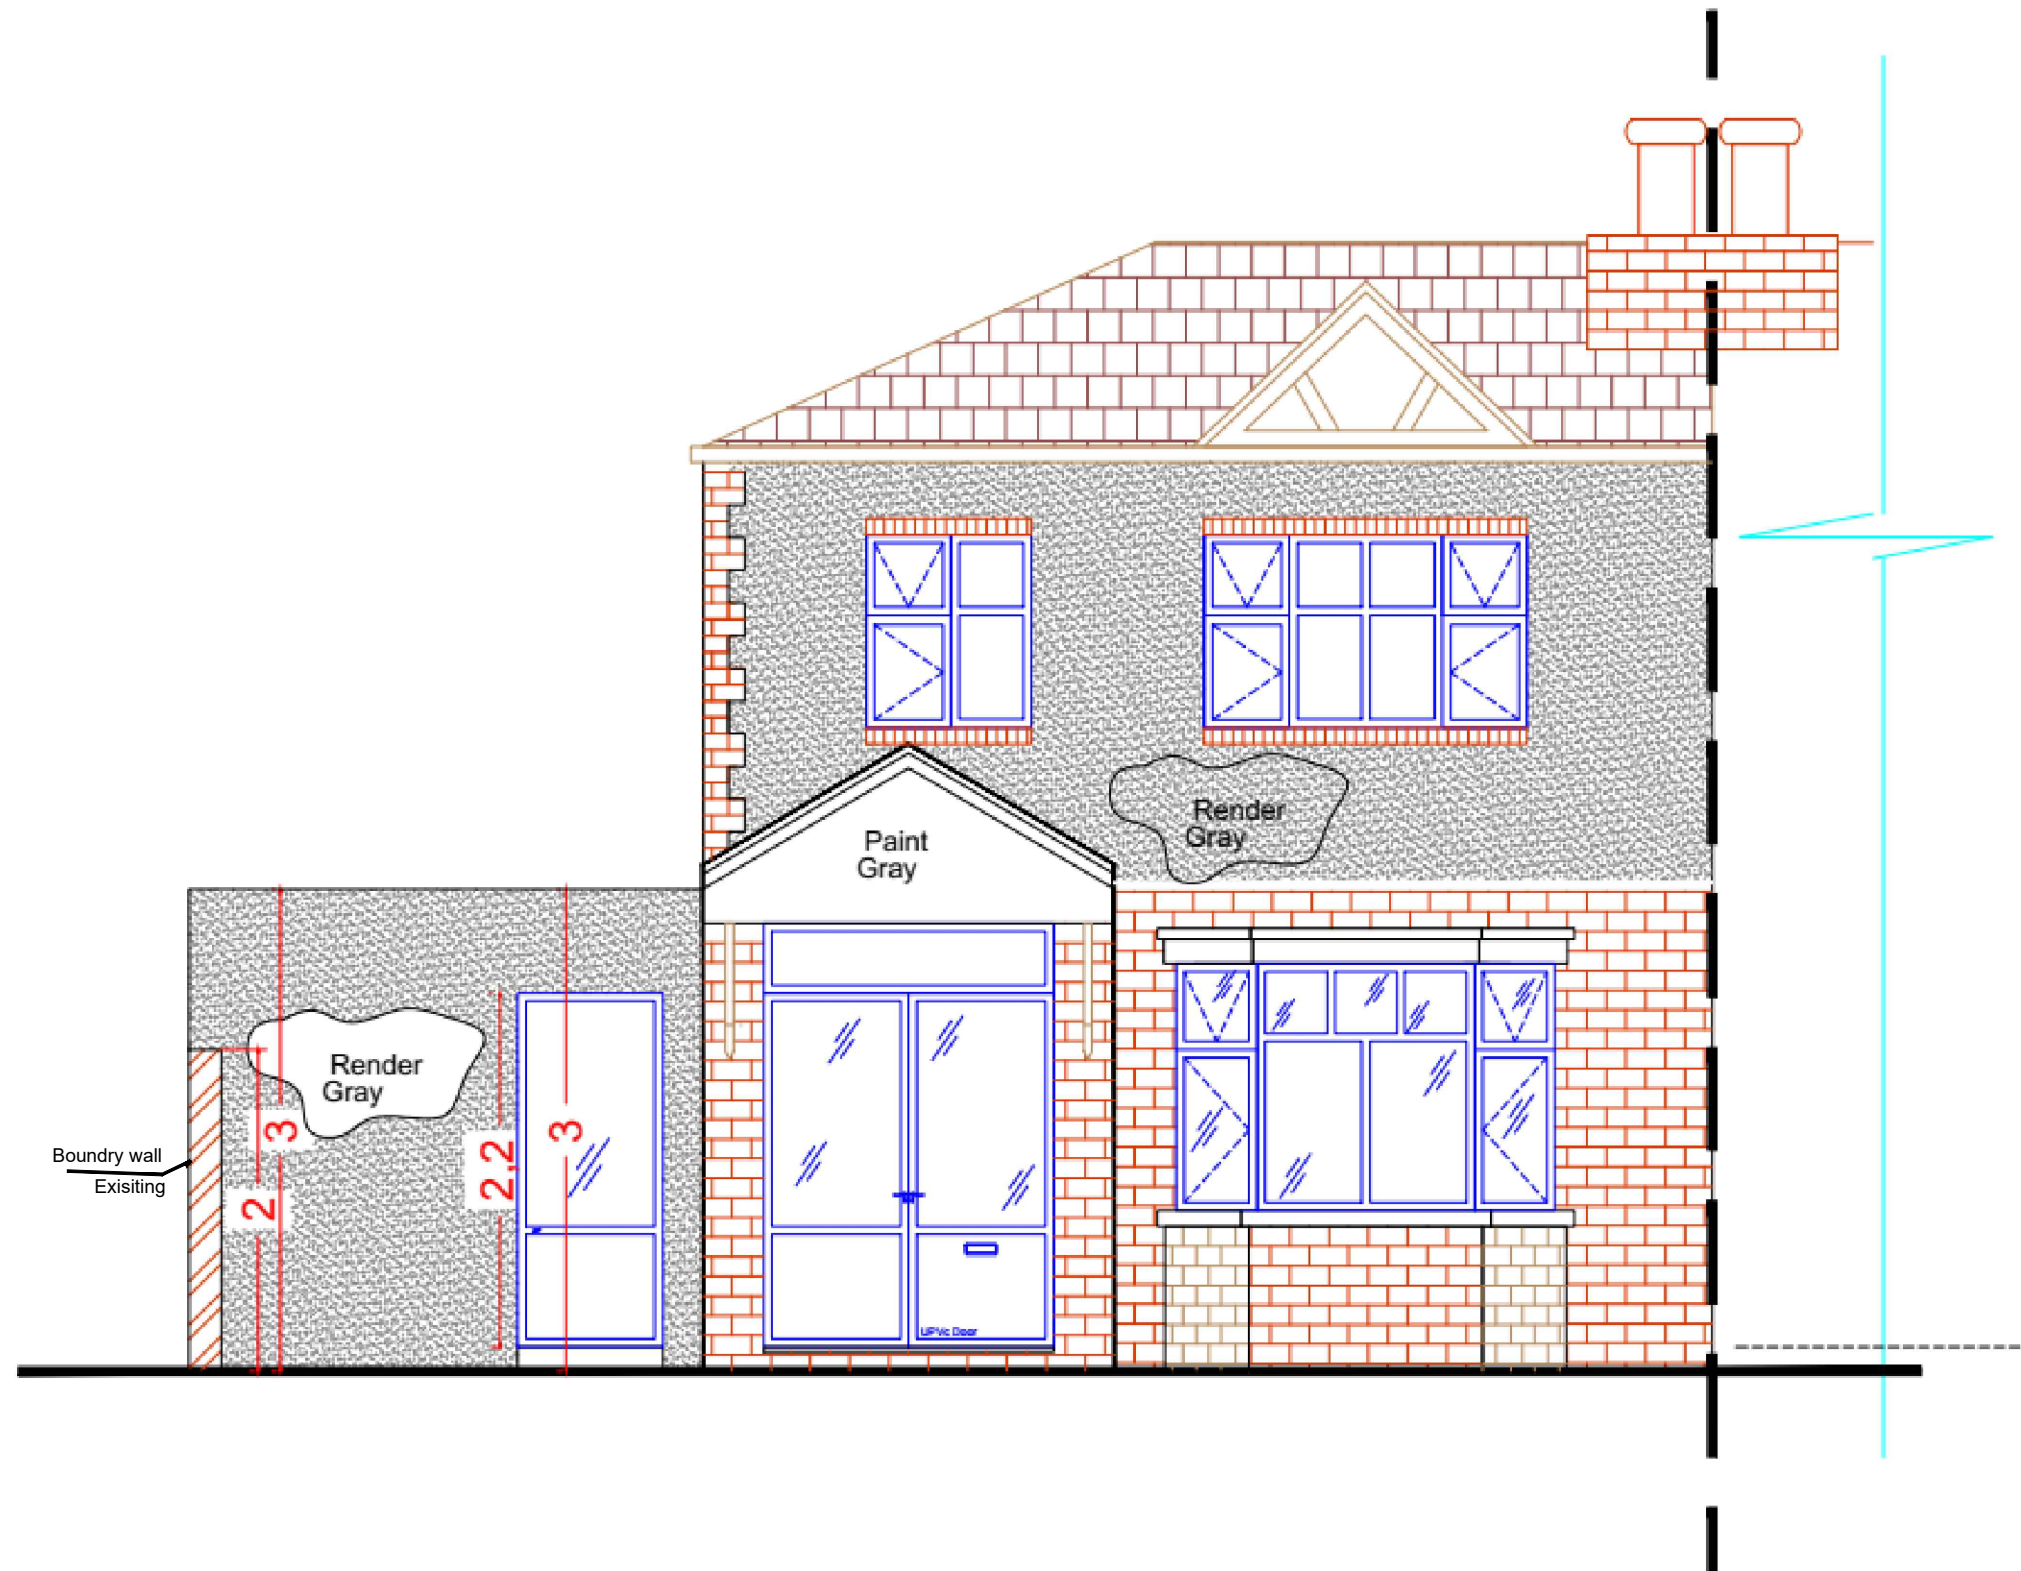

UPVc Windows

Timber Windows

0 0.5 1 2 3 4 5

DINNCON LTD
ADDRESS/
44 Elwy street,
Liverpool
L8 8BL.
CALL / EMAIL/
07828781040
info.dinncon@gmail.com

DINNCON LTD

CLIENT:
Mr Mouin Omari

PROJECT:
29 Manor Dr ,Manchester
M7 21QG

Drawing Title :
Proposed Front Elevation

Drawing No.:
29 Manor -M7 21QG - Arch-007 A

Scale: 1 - 50	Print: @ A3	Drawn By: S. Y.
-------------------------	-----------------------	---------------------------

Aug 2024

- NOTES:
- DO NOT SCALE FROM THIS DRAWING.
 - ALL DIMENSIONS ARE IN MILLIMETER AND LEVELS IN METERS UNLESS INDICATED OTHERWISE.
 - ALL DIMENSIONS AND LEVELS ARE TO BE CONFIRMED AND ANY DISCREPANCIES OR ERRORS REPORTED TO THE ENGINEER PRIOR TO COMMENCEMENT OF WORK.
 - THIS DRAWING SHALL BE READ IN CONJUNCTION WITH THE CURRENT ISSUE OF ALL ASSOCIATED ARCHITECTURAL, STRUCTURAL AND BUILDING SERVICES DRAWINGS, THE SPECIFICATION AND OTHER CONTRACT DOCUMENTS AND DRAWINGS.
 - ALL LEVELS ARE TAKEN FROM THE ROAD LEVEL WHICH CONSIDERED +6.00
F.F.L. = FINISH FLOOR LEVEL P.F.F.L. = PARAPET FINISH LEVEL
S.S.L. = STRUCTURE SLAB LEVEL T.O.P. = TOP OF CONCRETE LEVEL
 - All Entrances must be controlled and closed all time except required times.
 - All Health and Safety board have to be as standard requirements.