


19/09/2024 14:01:37

C:\Users\MTwigg\Documents\5801-HMA-HC-ZZ-M3-A-00001_P01 - Henry Royce_mtwigg\APCPG.rvt

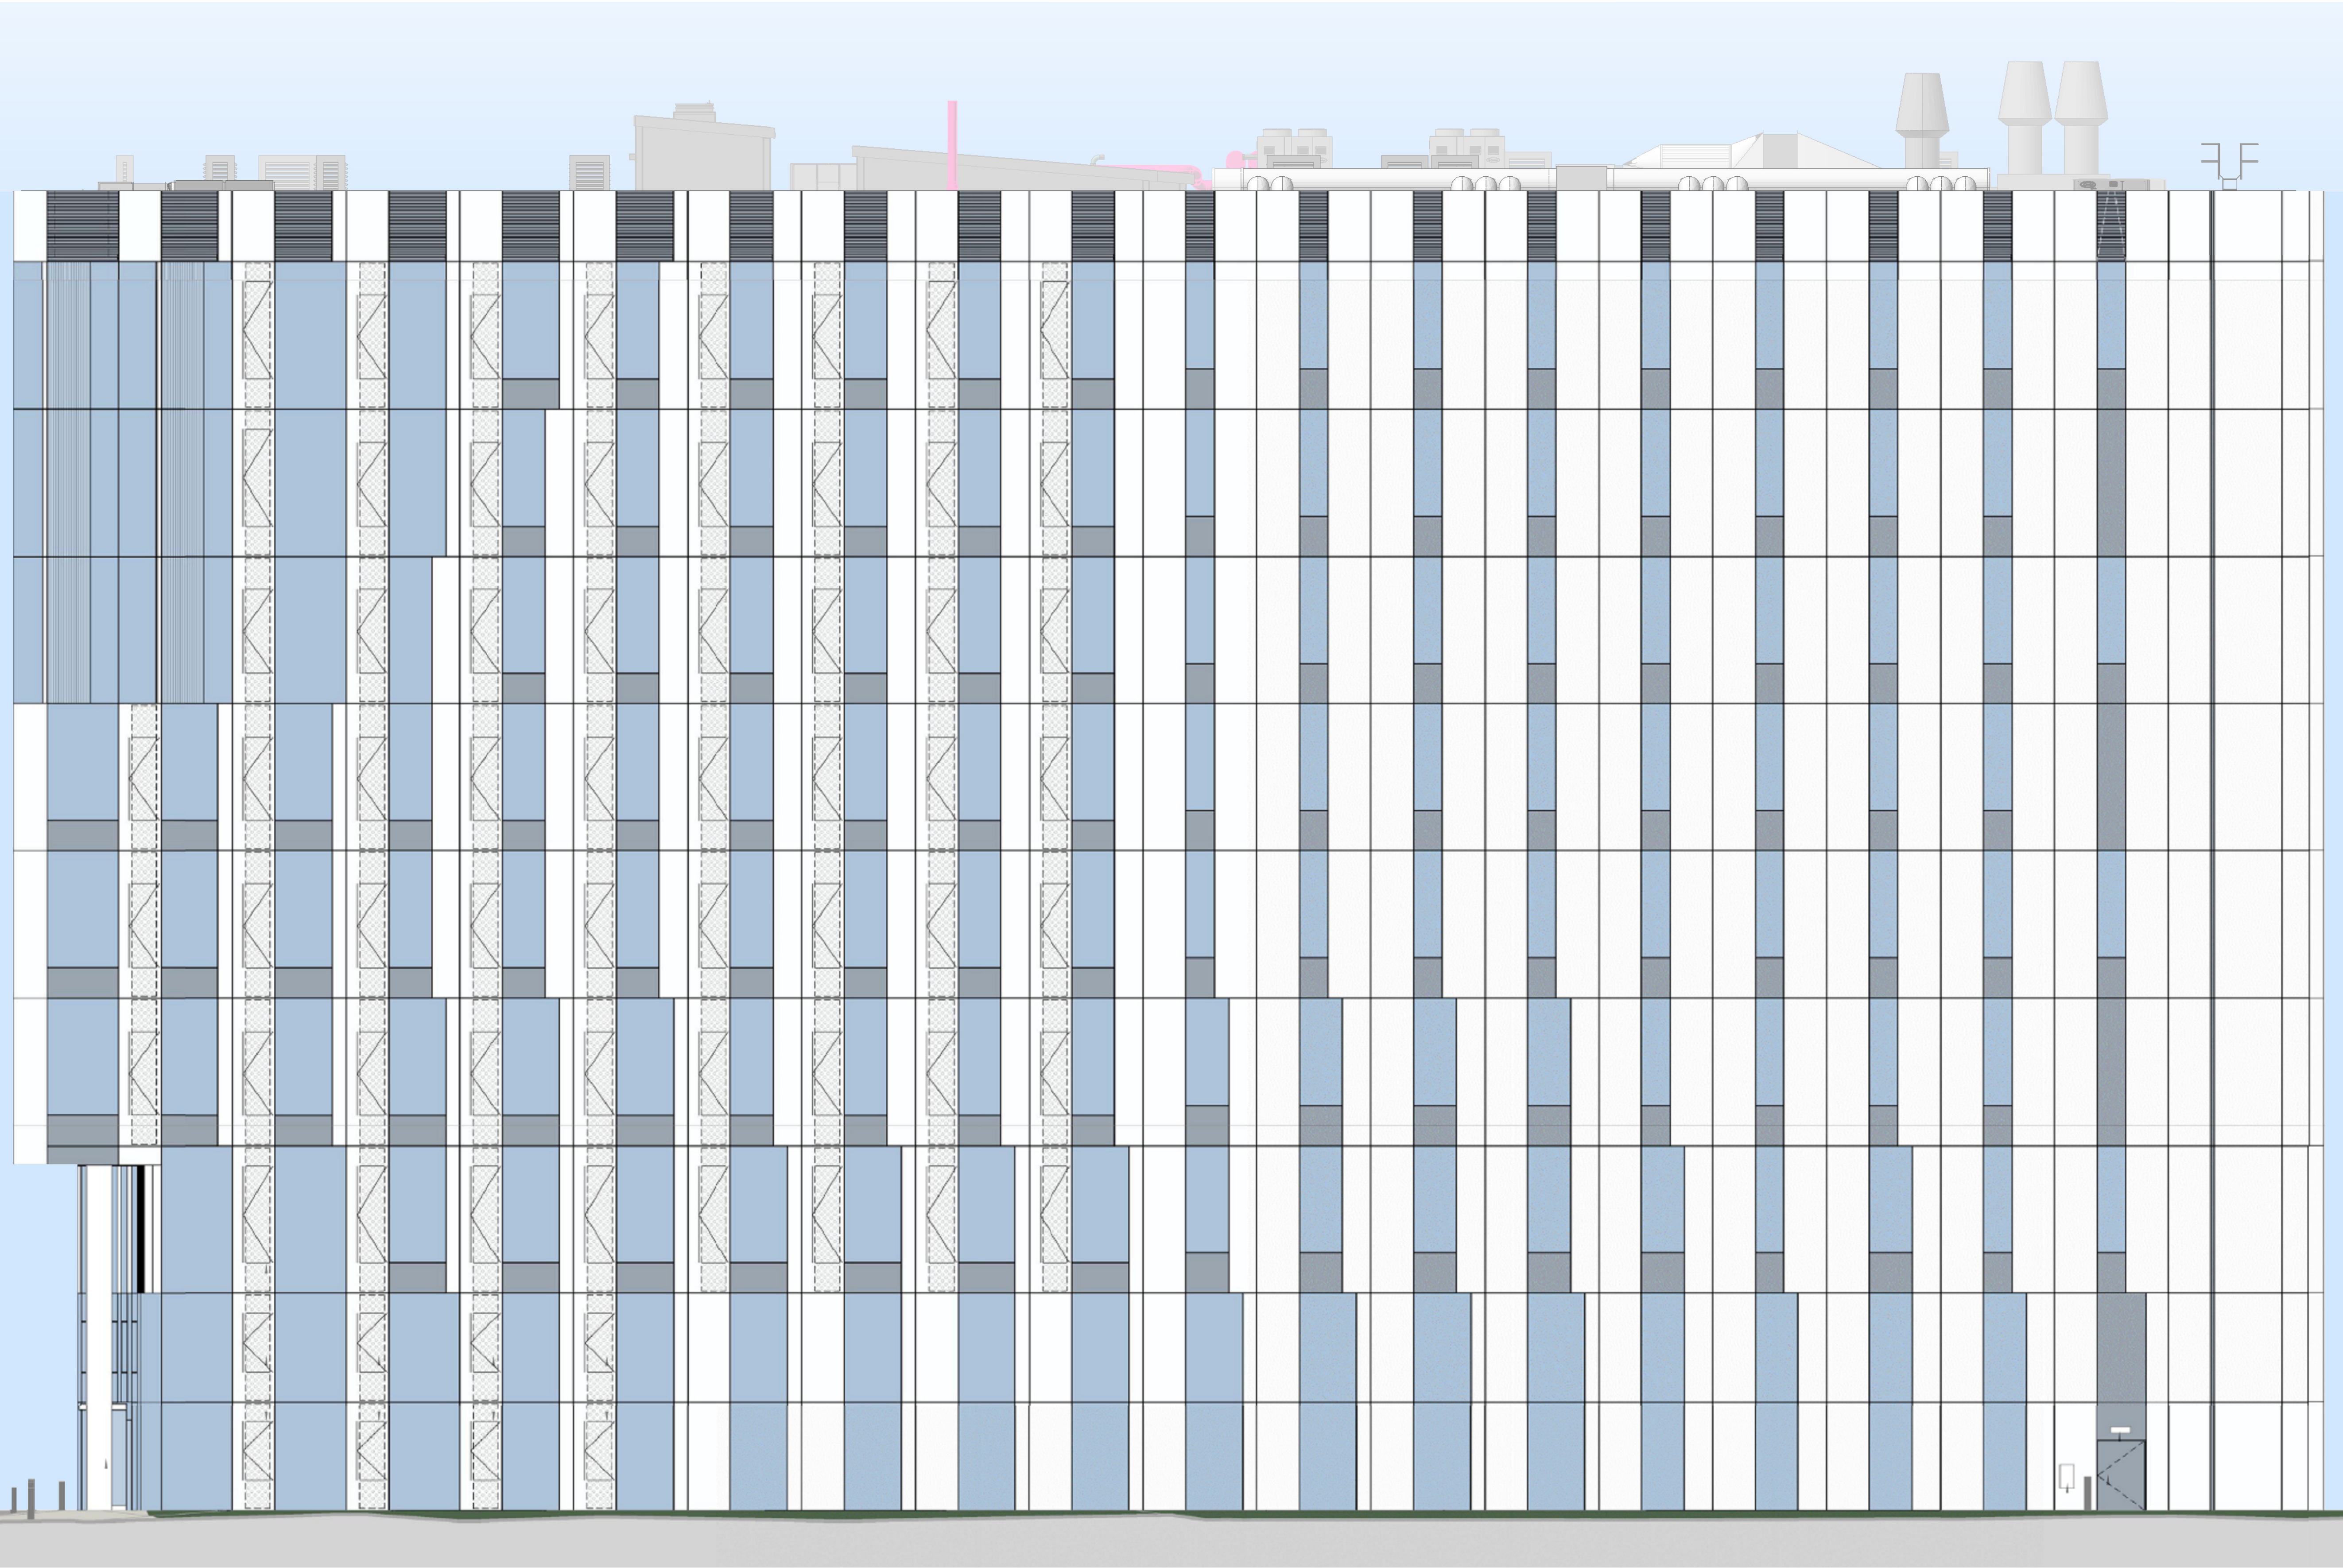

Proposed South Elevation
1 : 100

NOTES

1. Do not scale from this drawing.
2. All measurements are in millimetres unless stated otherwise.
3. This drawing is to be read in conjunction with the specification and all relevant Architectural, Electrical, Mechanical and Structural drawings.
4. (c) University of Manchester this drawing must not be reproduced without permission.
5. Directorate of Estates and Facilities to be notified of any discrepancies.

Royce Building

0 4m 8m 12m
1:200 @ A3

0 2m 4m 8m
1:100 @ A1

Key Plan_South Elevation
1 : 1000

Proposed Vent

P1	First Issue for Planning	11/09/24	MT	TF
Rev	Description	Date	By	Auth

MANCHESTER
1824

The University of Manchester

Directorate of Estates and Facilities
Beyer Building
The University of Manchester
Oxford Road
Manchester
M13 9PL

**HALLIDAY
MEECHAM
ARCHITECTS**

Halliday Meecham Architects Limited
111 Piccadilly Manchester M1 2HY
+44 (0)161 461 5565
4 Devonshire Street London W1W 5DT
+44 (0)203 440 5175
hma@hallidaymeecham.com
www.hallidaymeecham.com

Drawing Status

PLANNING

Project
Royce Roof Plant - 5801

Building Name	Building No.
Henry Royce Building	345AA

Site Name
Oxford Road

Sub Site Name
-

Drawing Title
Royce Proposed South Elevation

PM	Drawn	Checked	Authorised
TF	MT	TF	HMA

Scale @A1	Date	Date	Date
1:100	19-09-24	19-09-24	19-09-24

Drawing Number	Revision
5801-HMA-RB-ZZ-DR-A-0203	P1