



NOTE TO ALL CONTRACTORS: DO NOT SCALE FROM THIS DRAWING

Elevation B


BASEMENT
FLOOR PLAN
1:50 @ A1

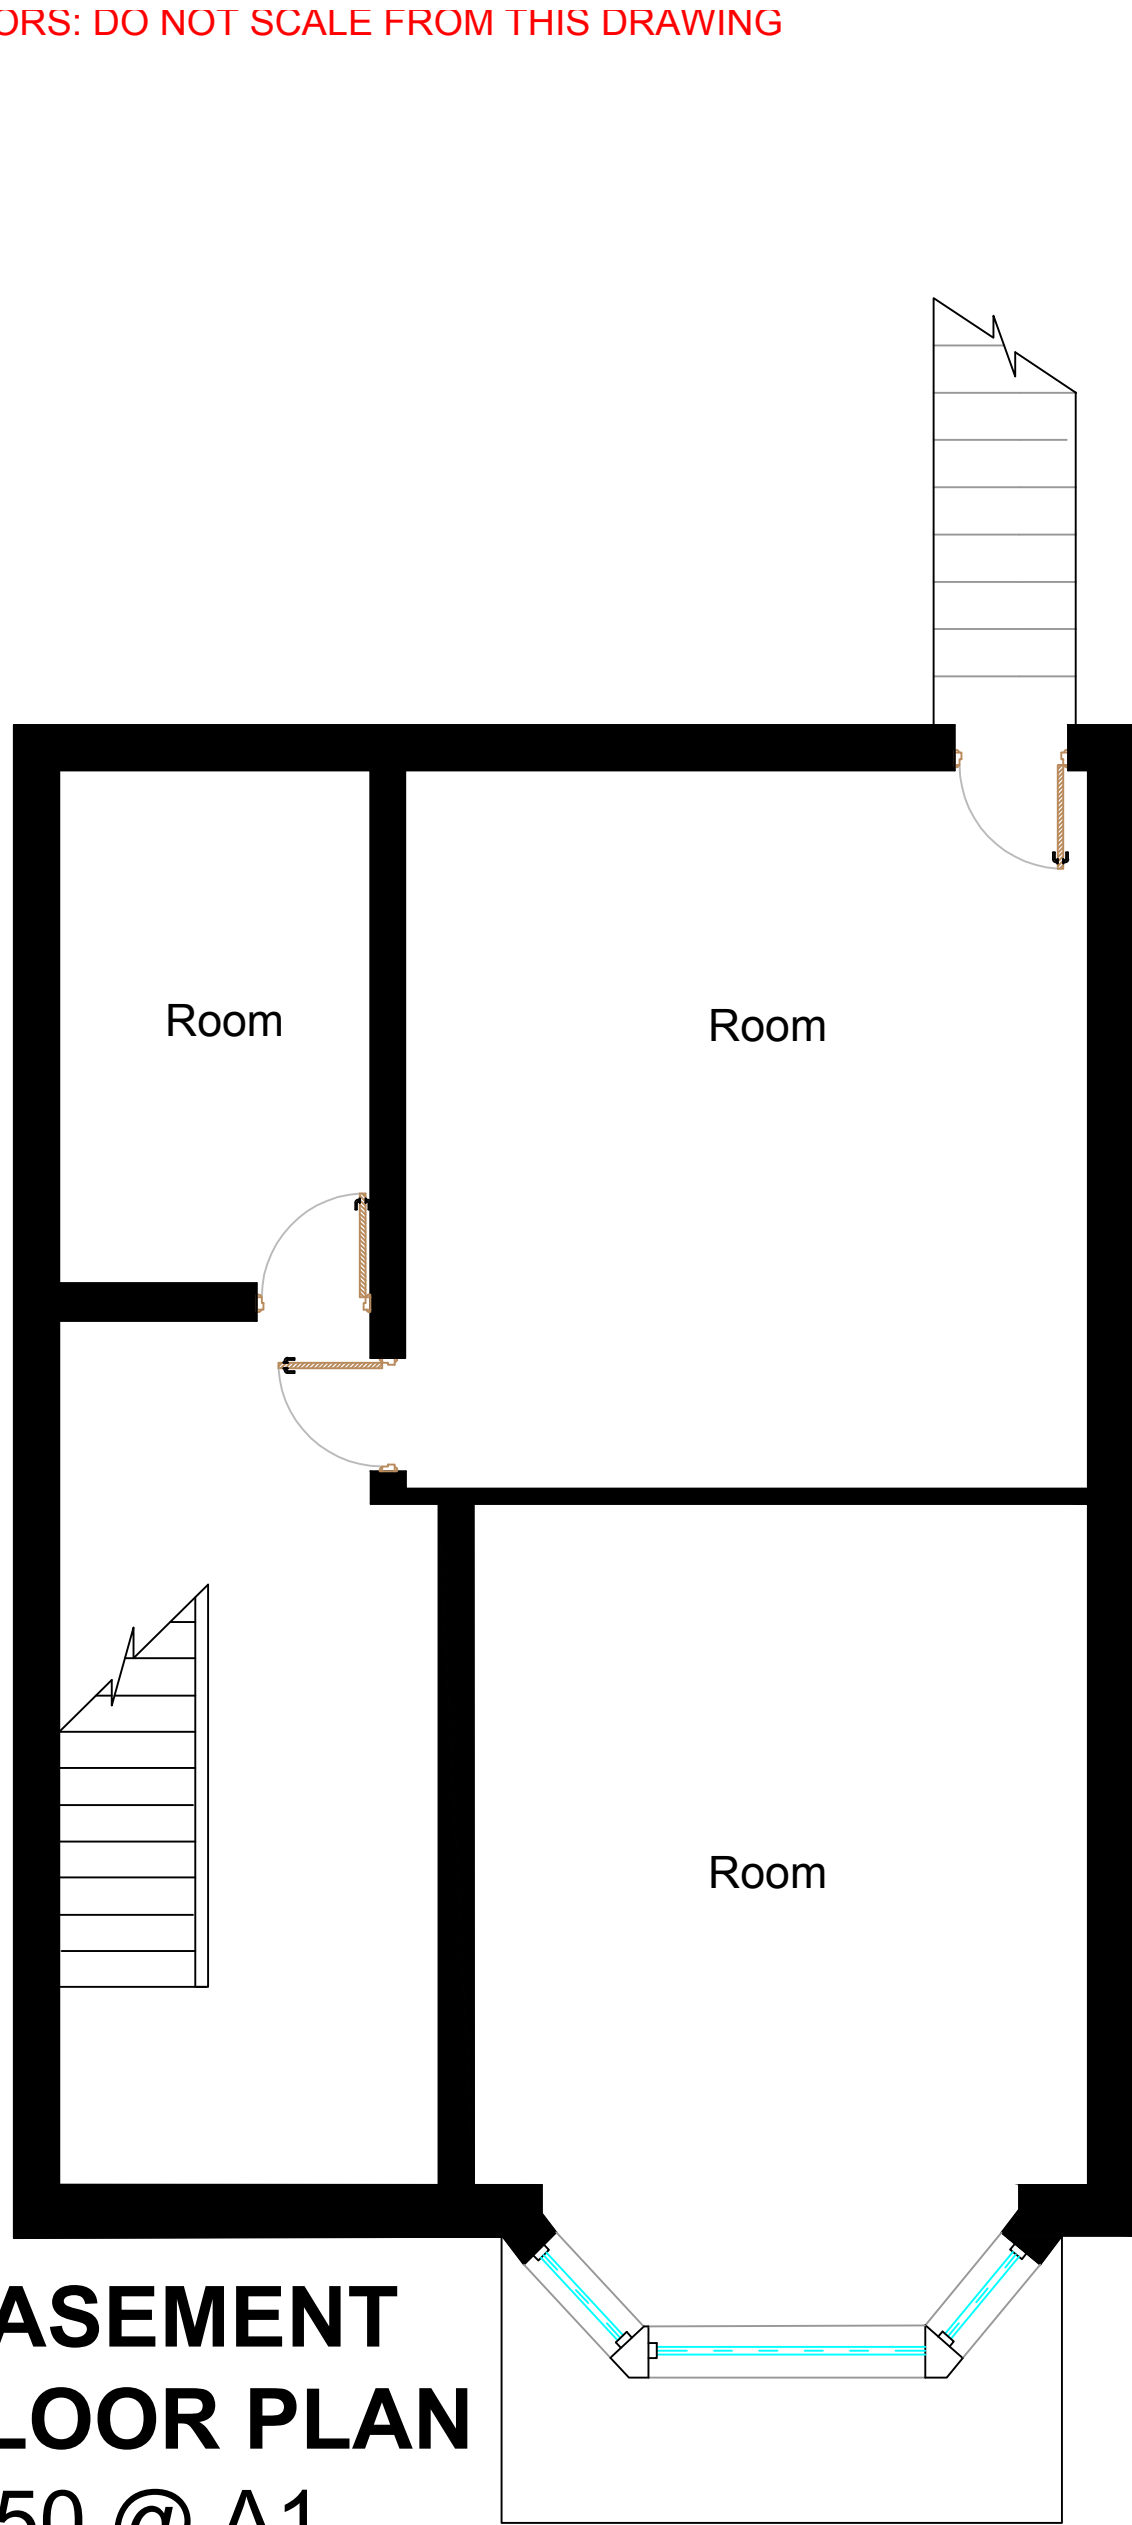


EXISTING GROUND
FLOOR PLAN
1:50 @ A1

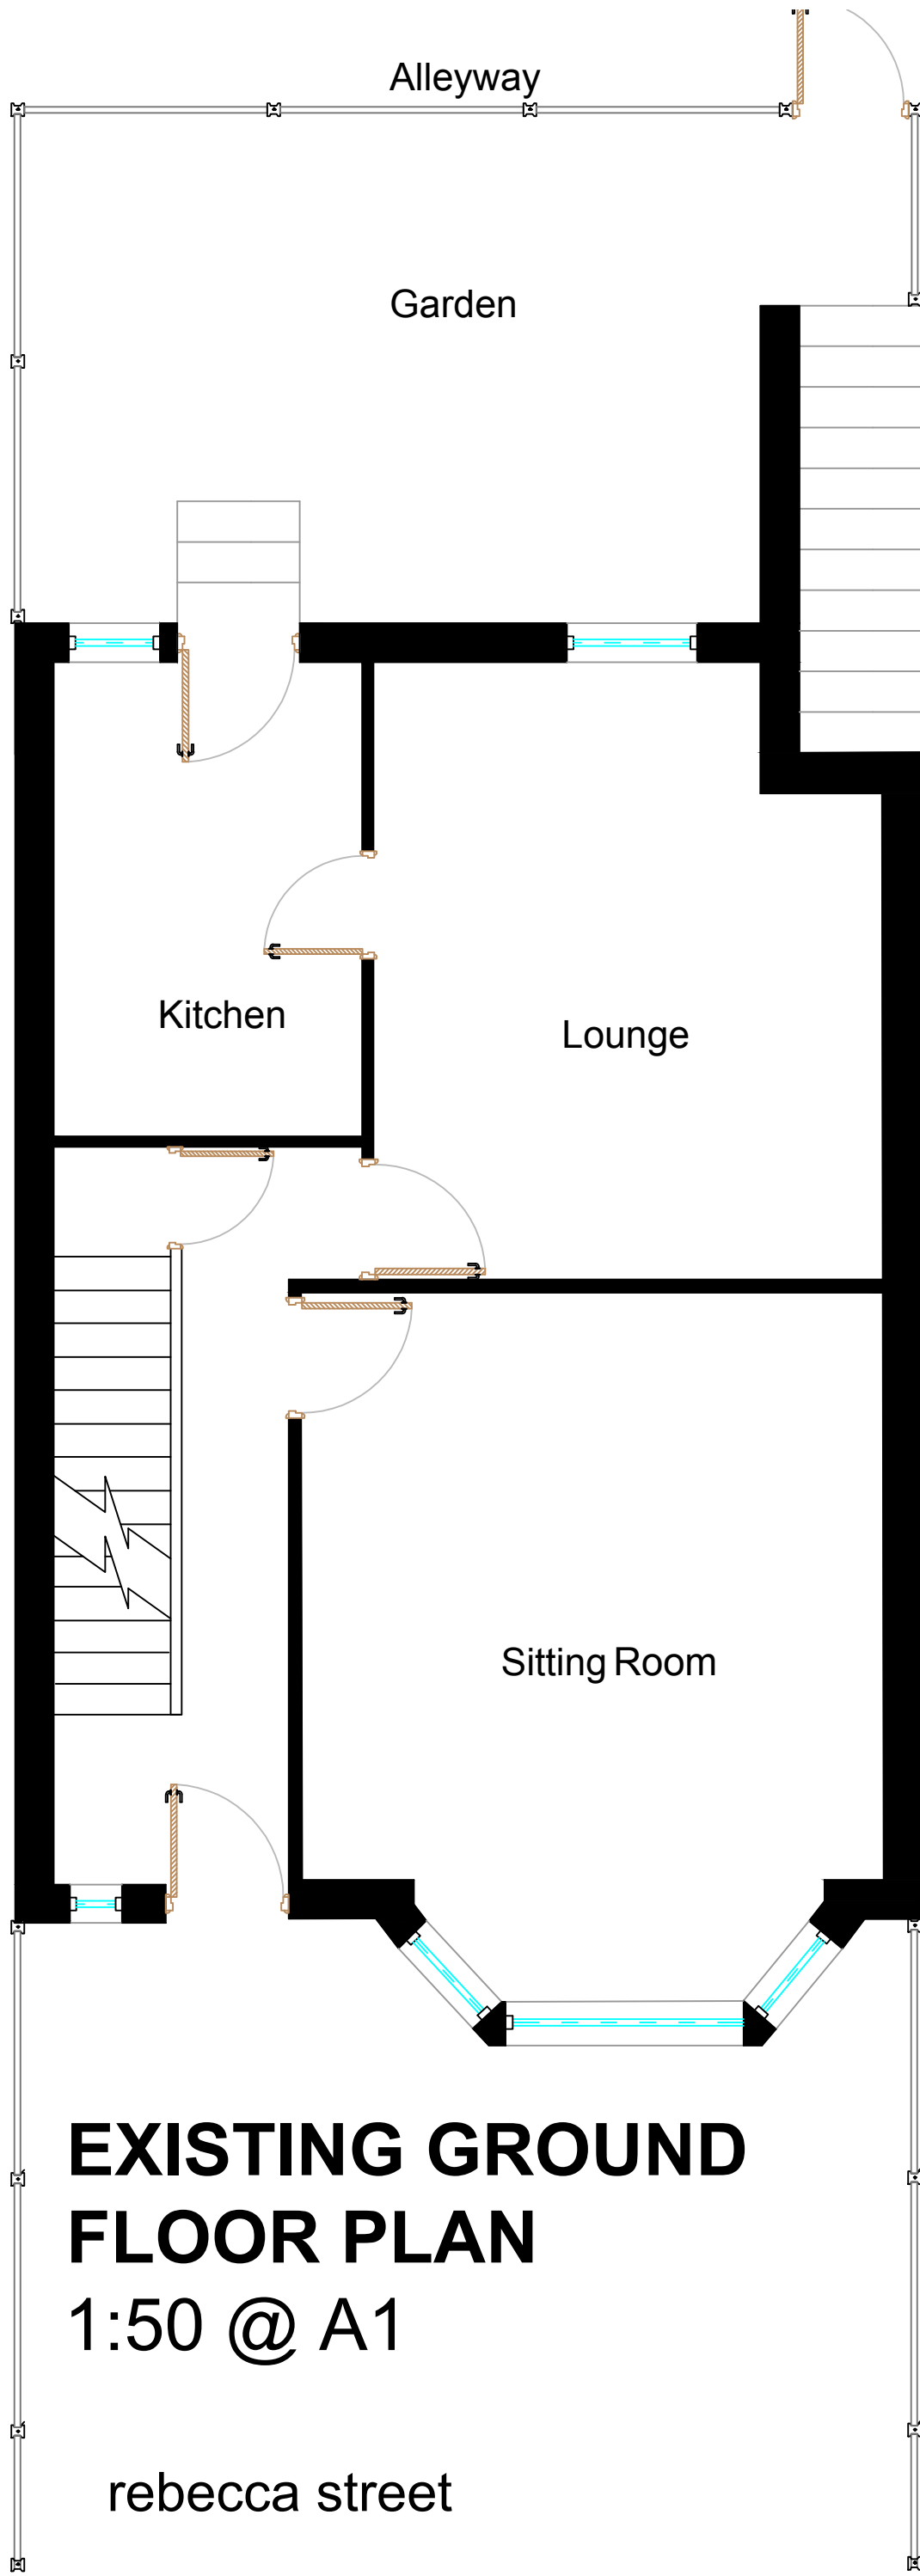

EXISTING FIRST
FLOOR PLAN
1:50 @ A1

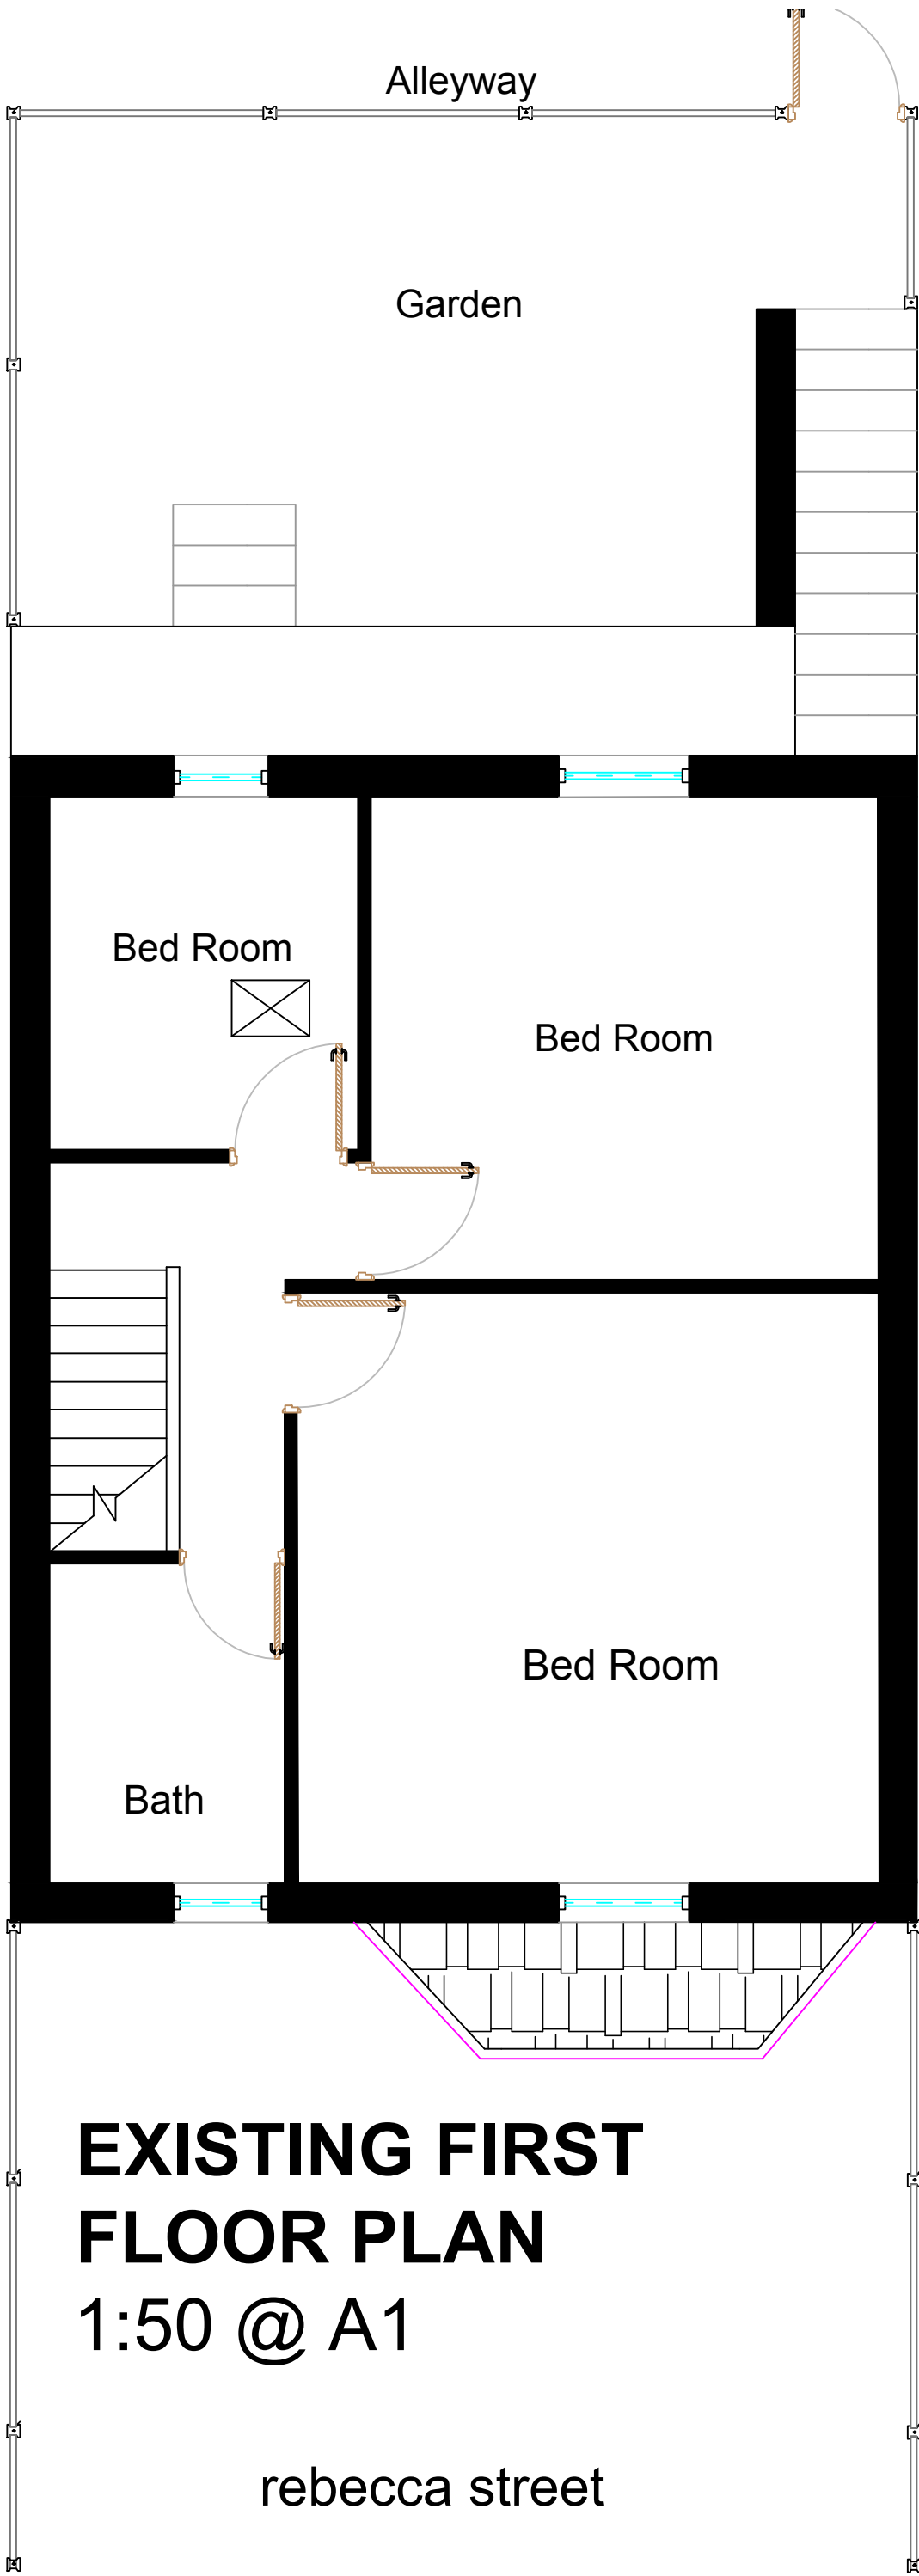

EXISTING LOFT
FLOOR PLAN
1:50 @ A1

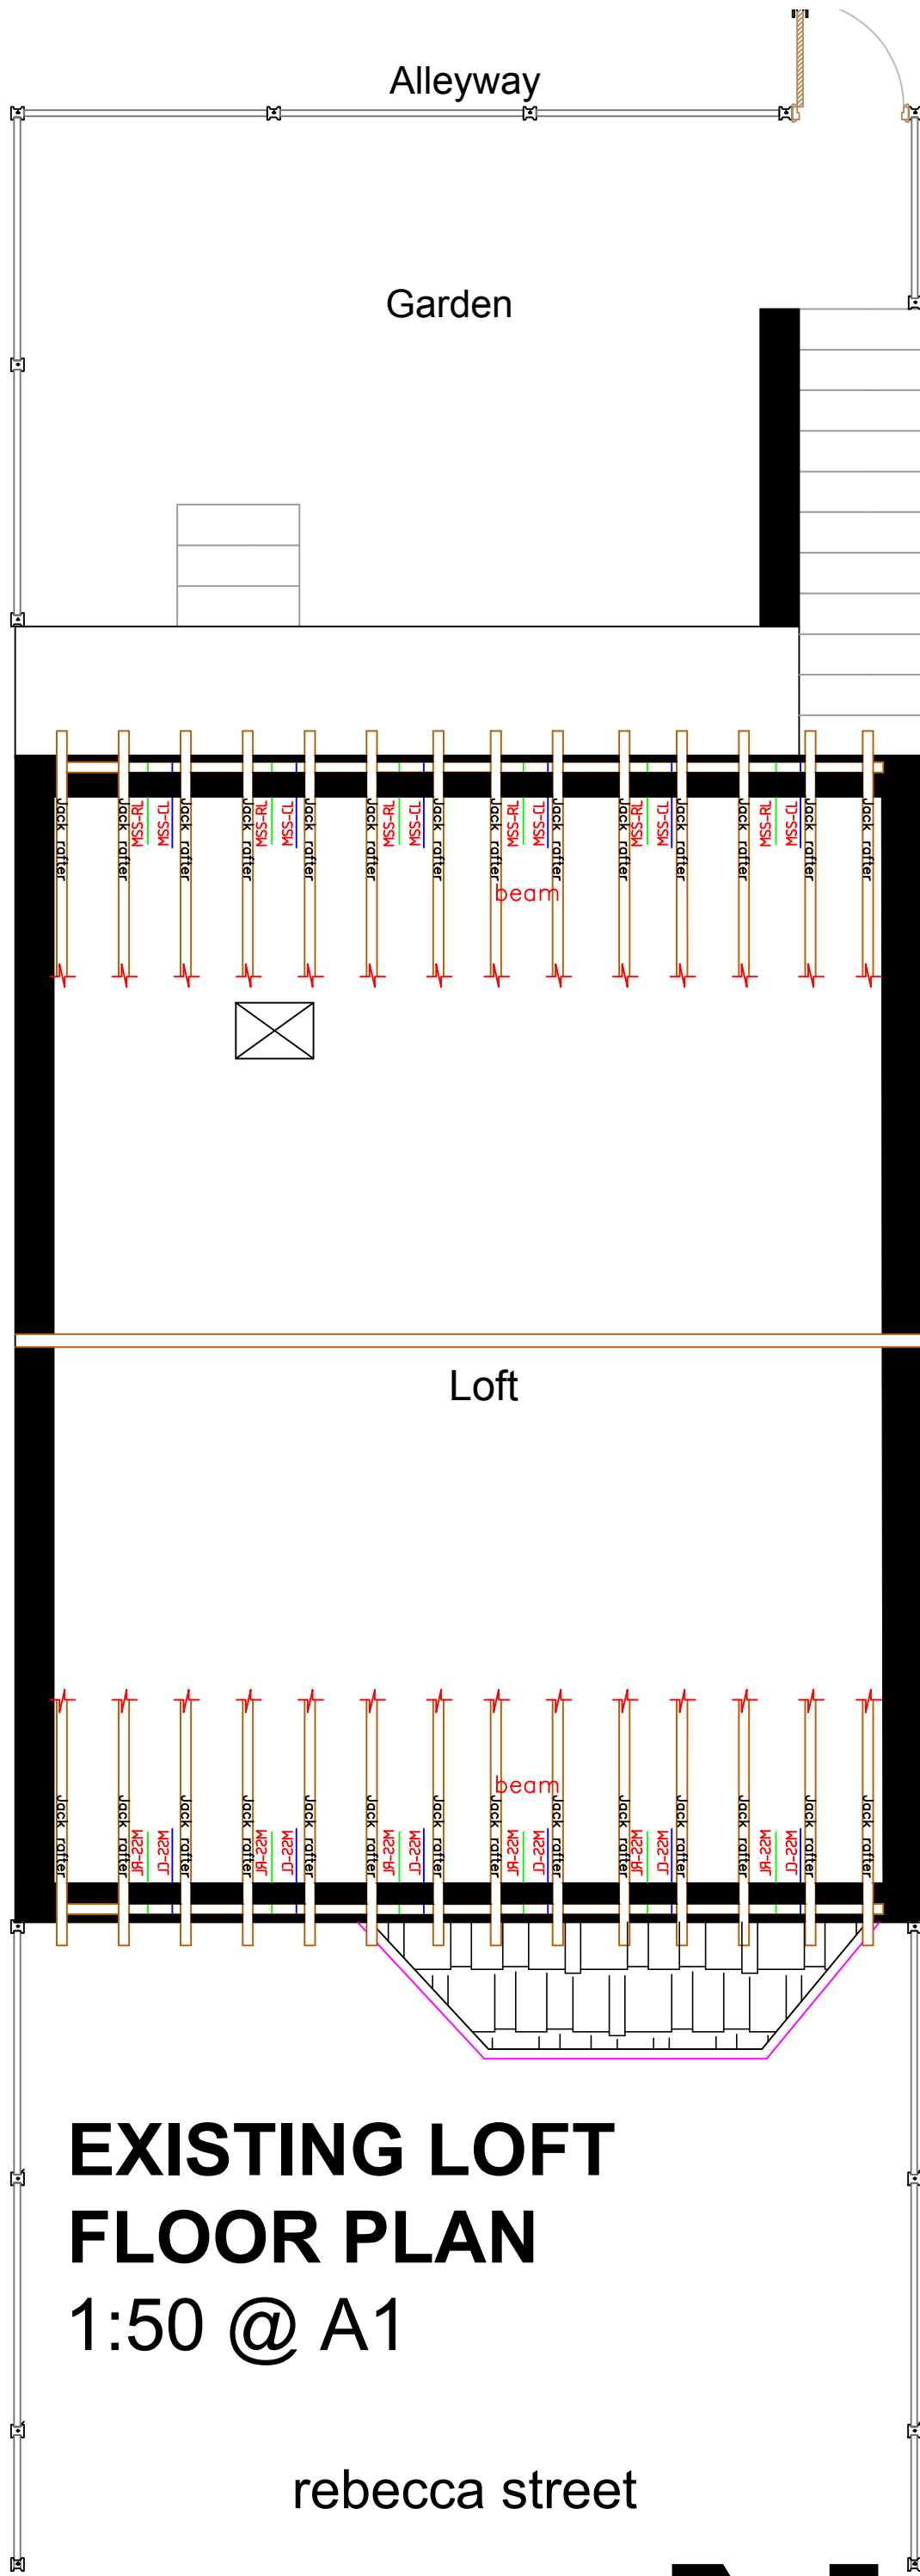

Elevation A

NU-FIT
ARCHITECTURAL DESIGN LTD

NOTE TO CONTRACTOR: DO NOT SCALE FROM THIS DRAWING

Client
9 REBECCA STREET, CRUMPSALL

Project
CONVERSION OF HOUSE INTO 2
SEPERATE DWELLINGS

Title

EXISTING PLANS

Drawn by	Date	Purpose of issue	Scale
	Aug.	PLANNING.	1:50 @ A1
Checked by	Date	Drawing No.	
Approved by	Date	PLANNING/26158192-A	