


This drawing is protected by copyright and the information contained therein is the property of William McCall.
The drawing must not be copied and the information contained therein may not be used or disclosed without written permission of and in the manner permitted by William McCall.

0 1 2 3 4 5M

Scale 1:50@ A1


0 1 2 3 4 5 6 7 8 9 10M

Scale 1:100@ A1

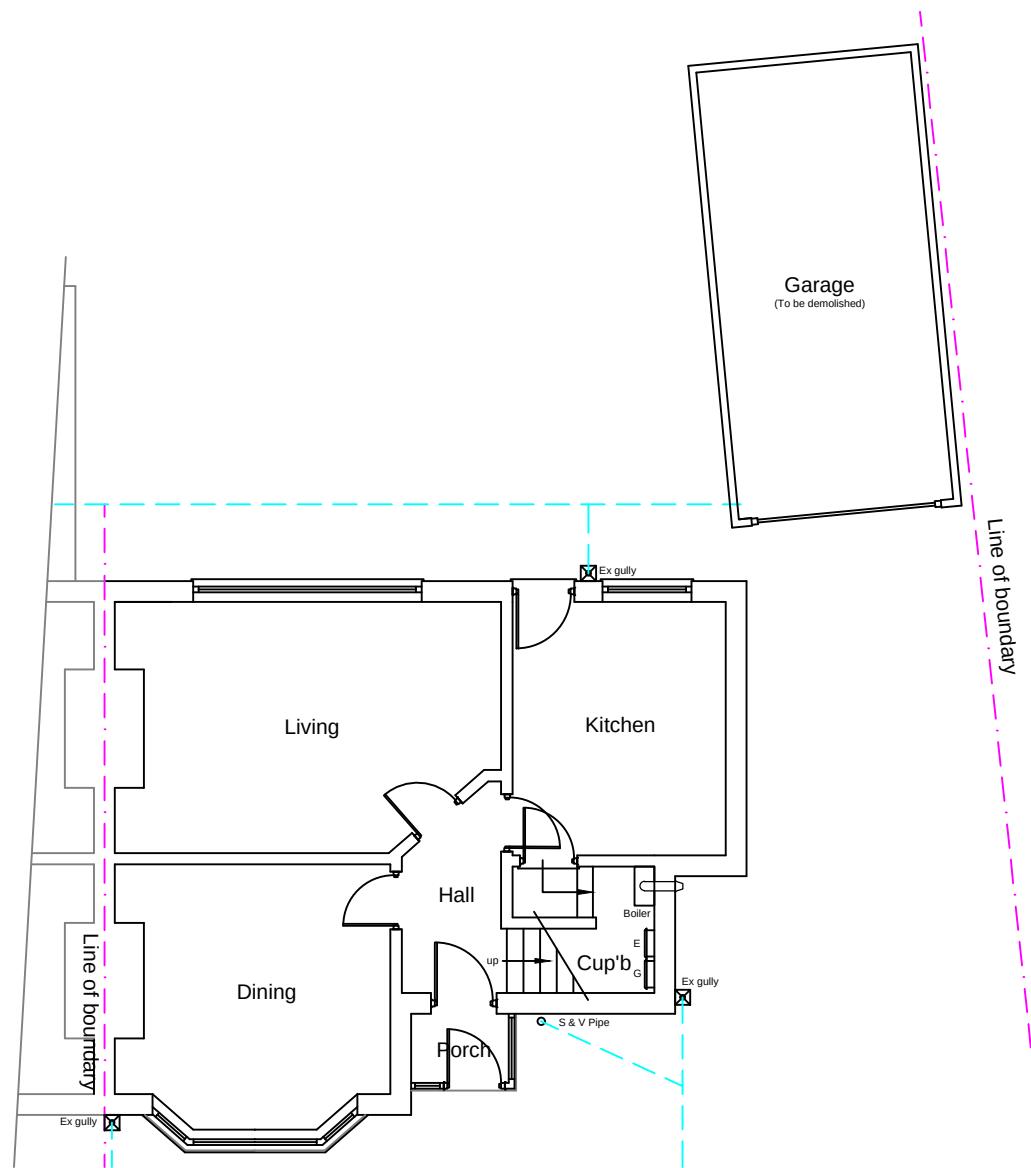

Existing Ground Floor Plan

1:100

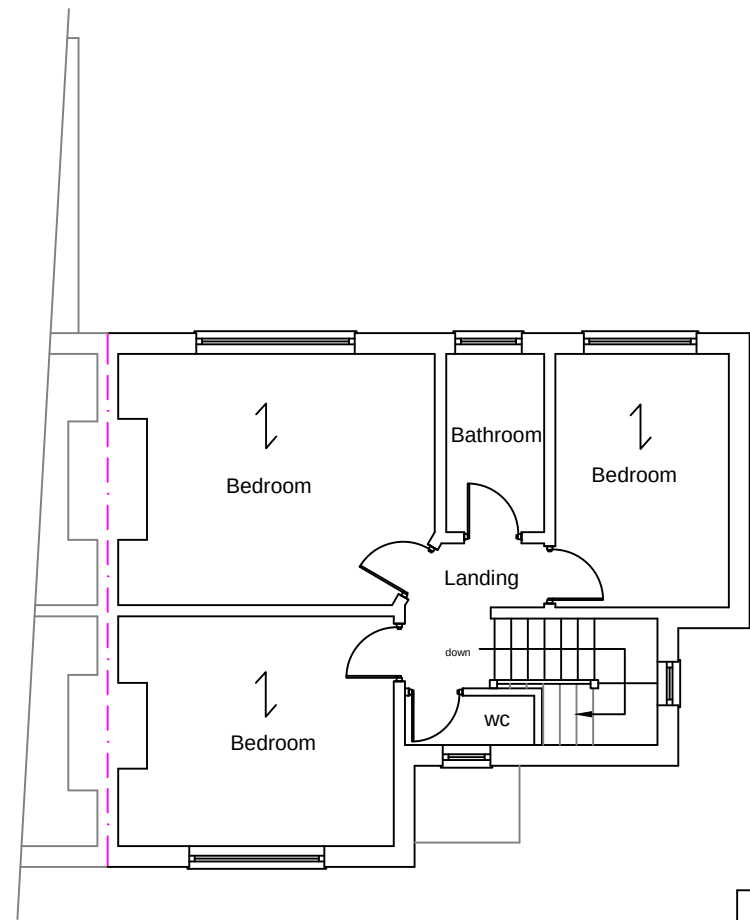

Existing First Floor Plan



Existing Front Elevation




Existing Side Elevation


1:100




Existing Rear Elevation

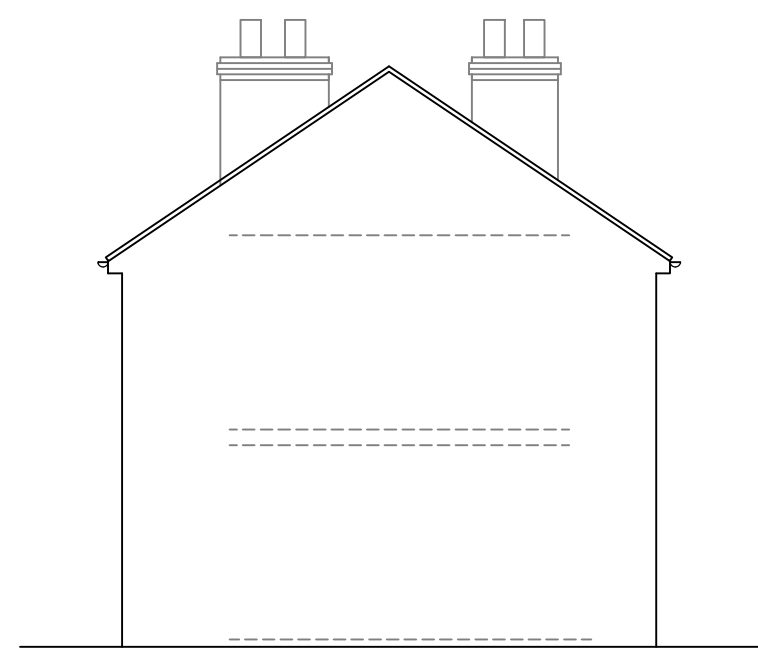

Existing Side Elevation

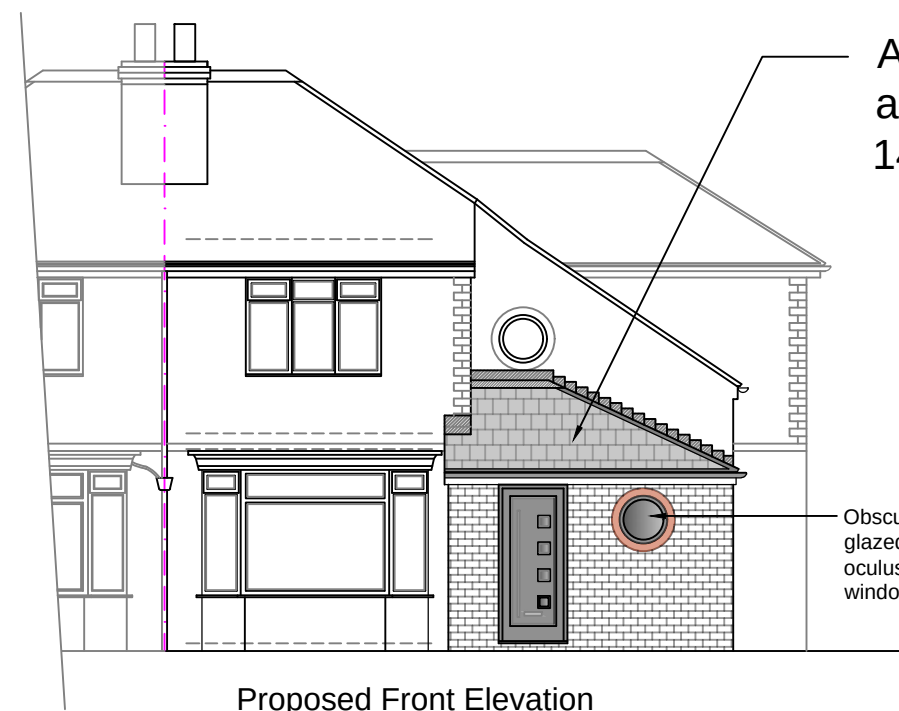


Proposed Front Elevation

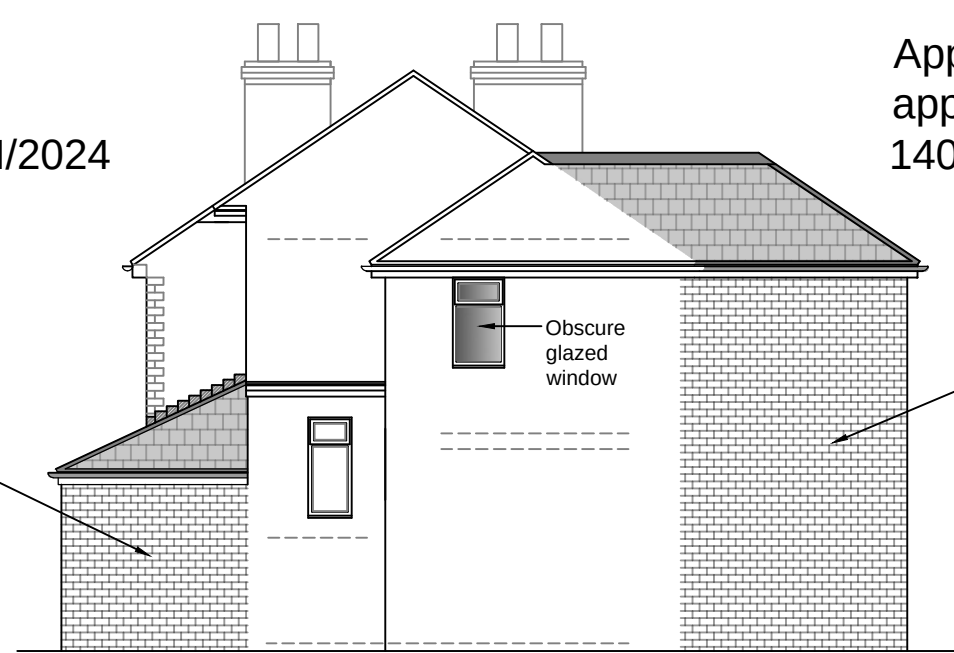


Proposed Side Elevation


1:100

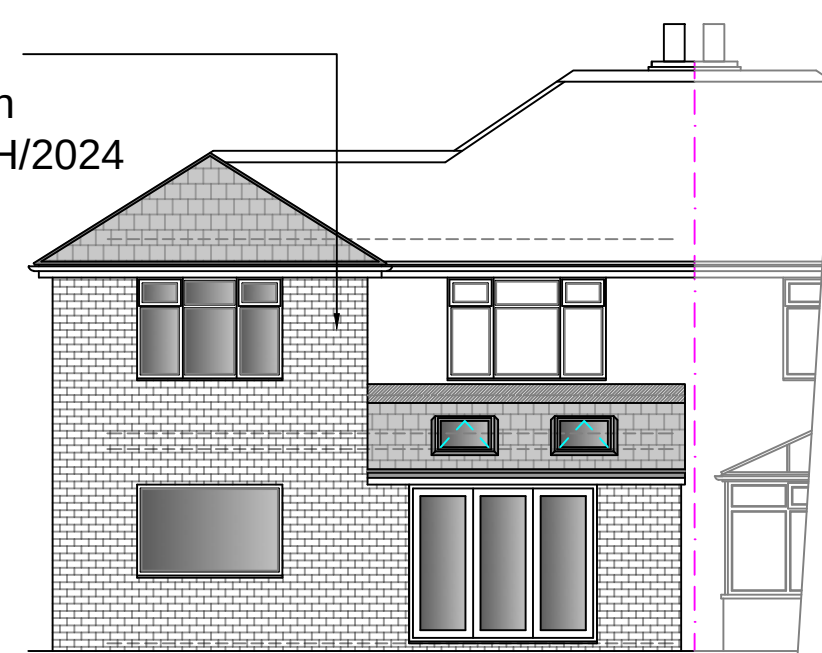

Proposed Rear Elevation

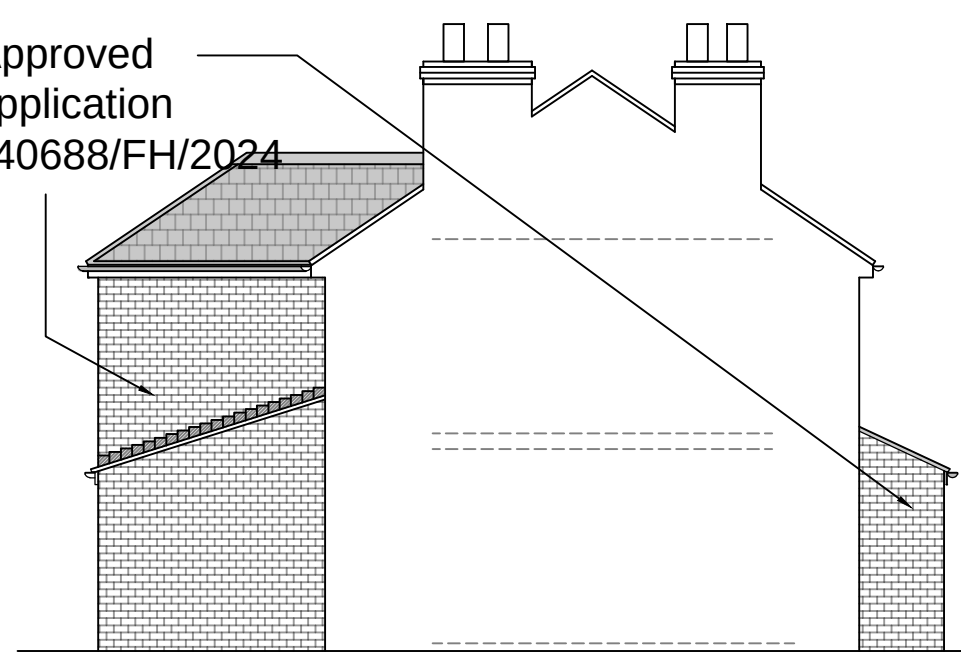


Proposed Side Elevation

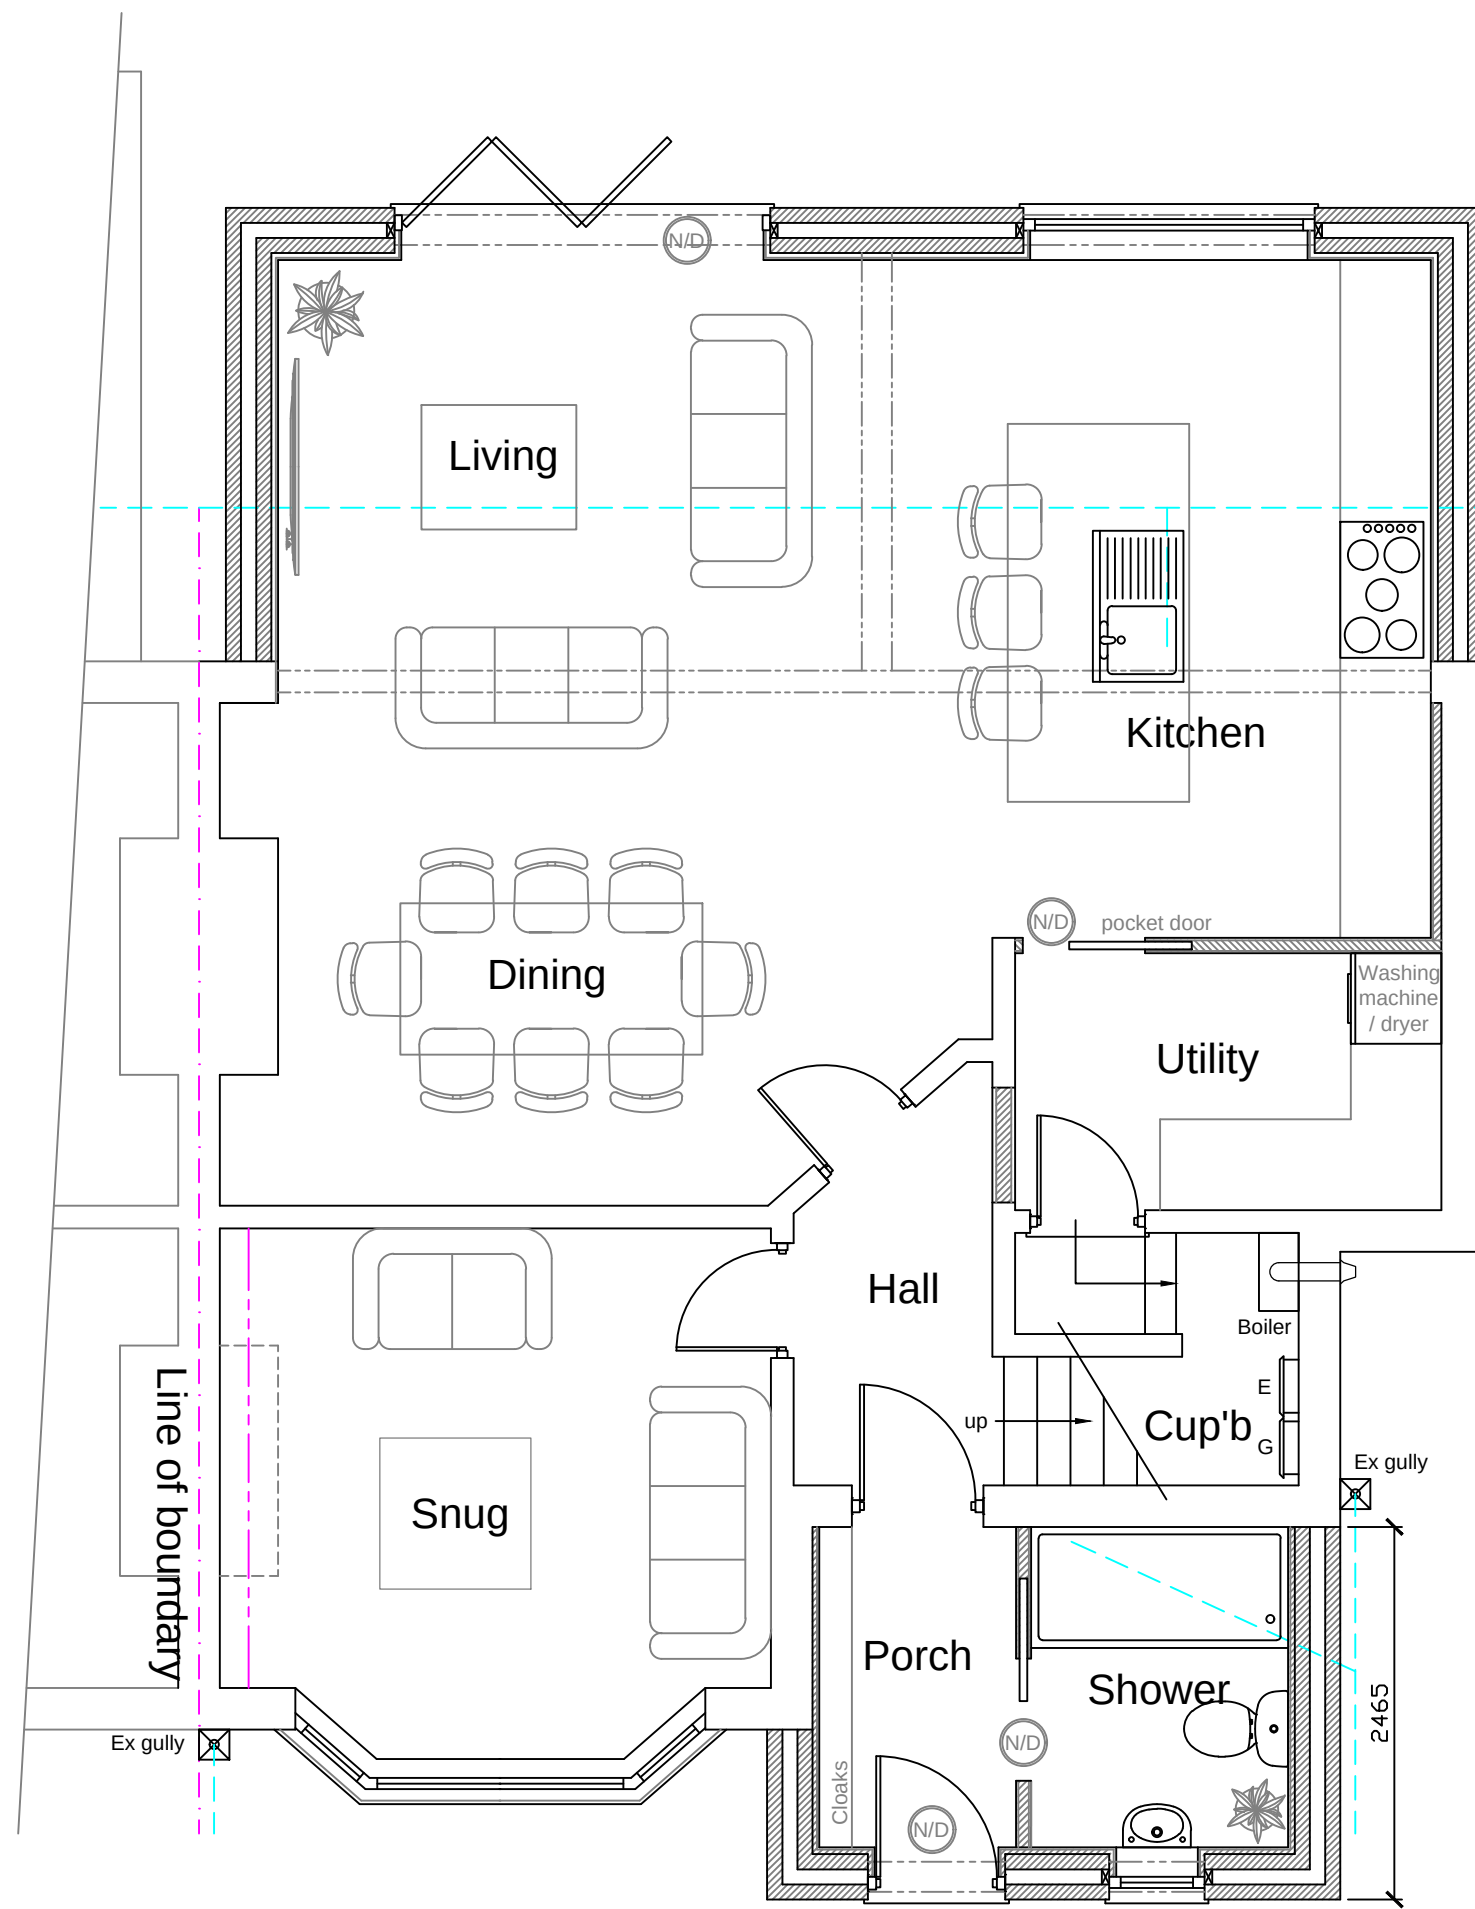

Proposed Ground Floor Plan

1:50

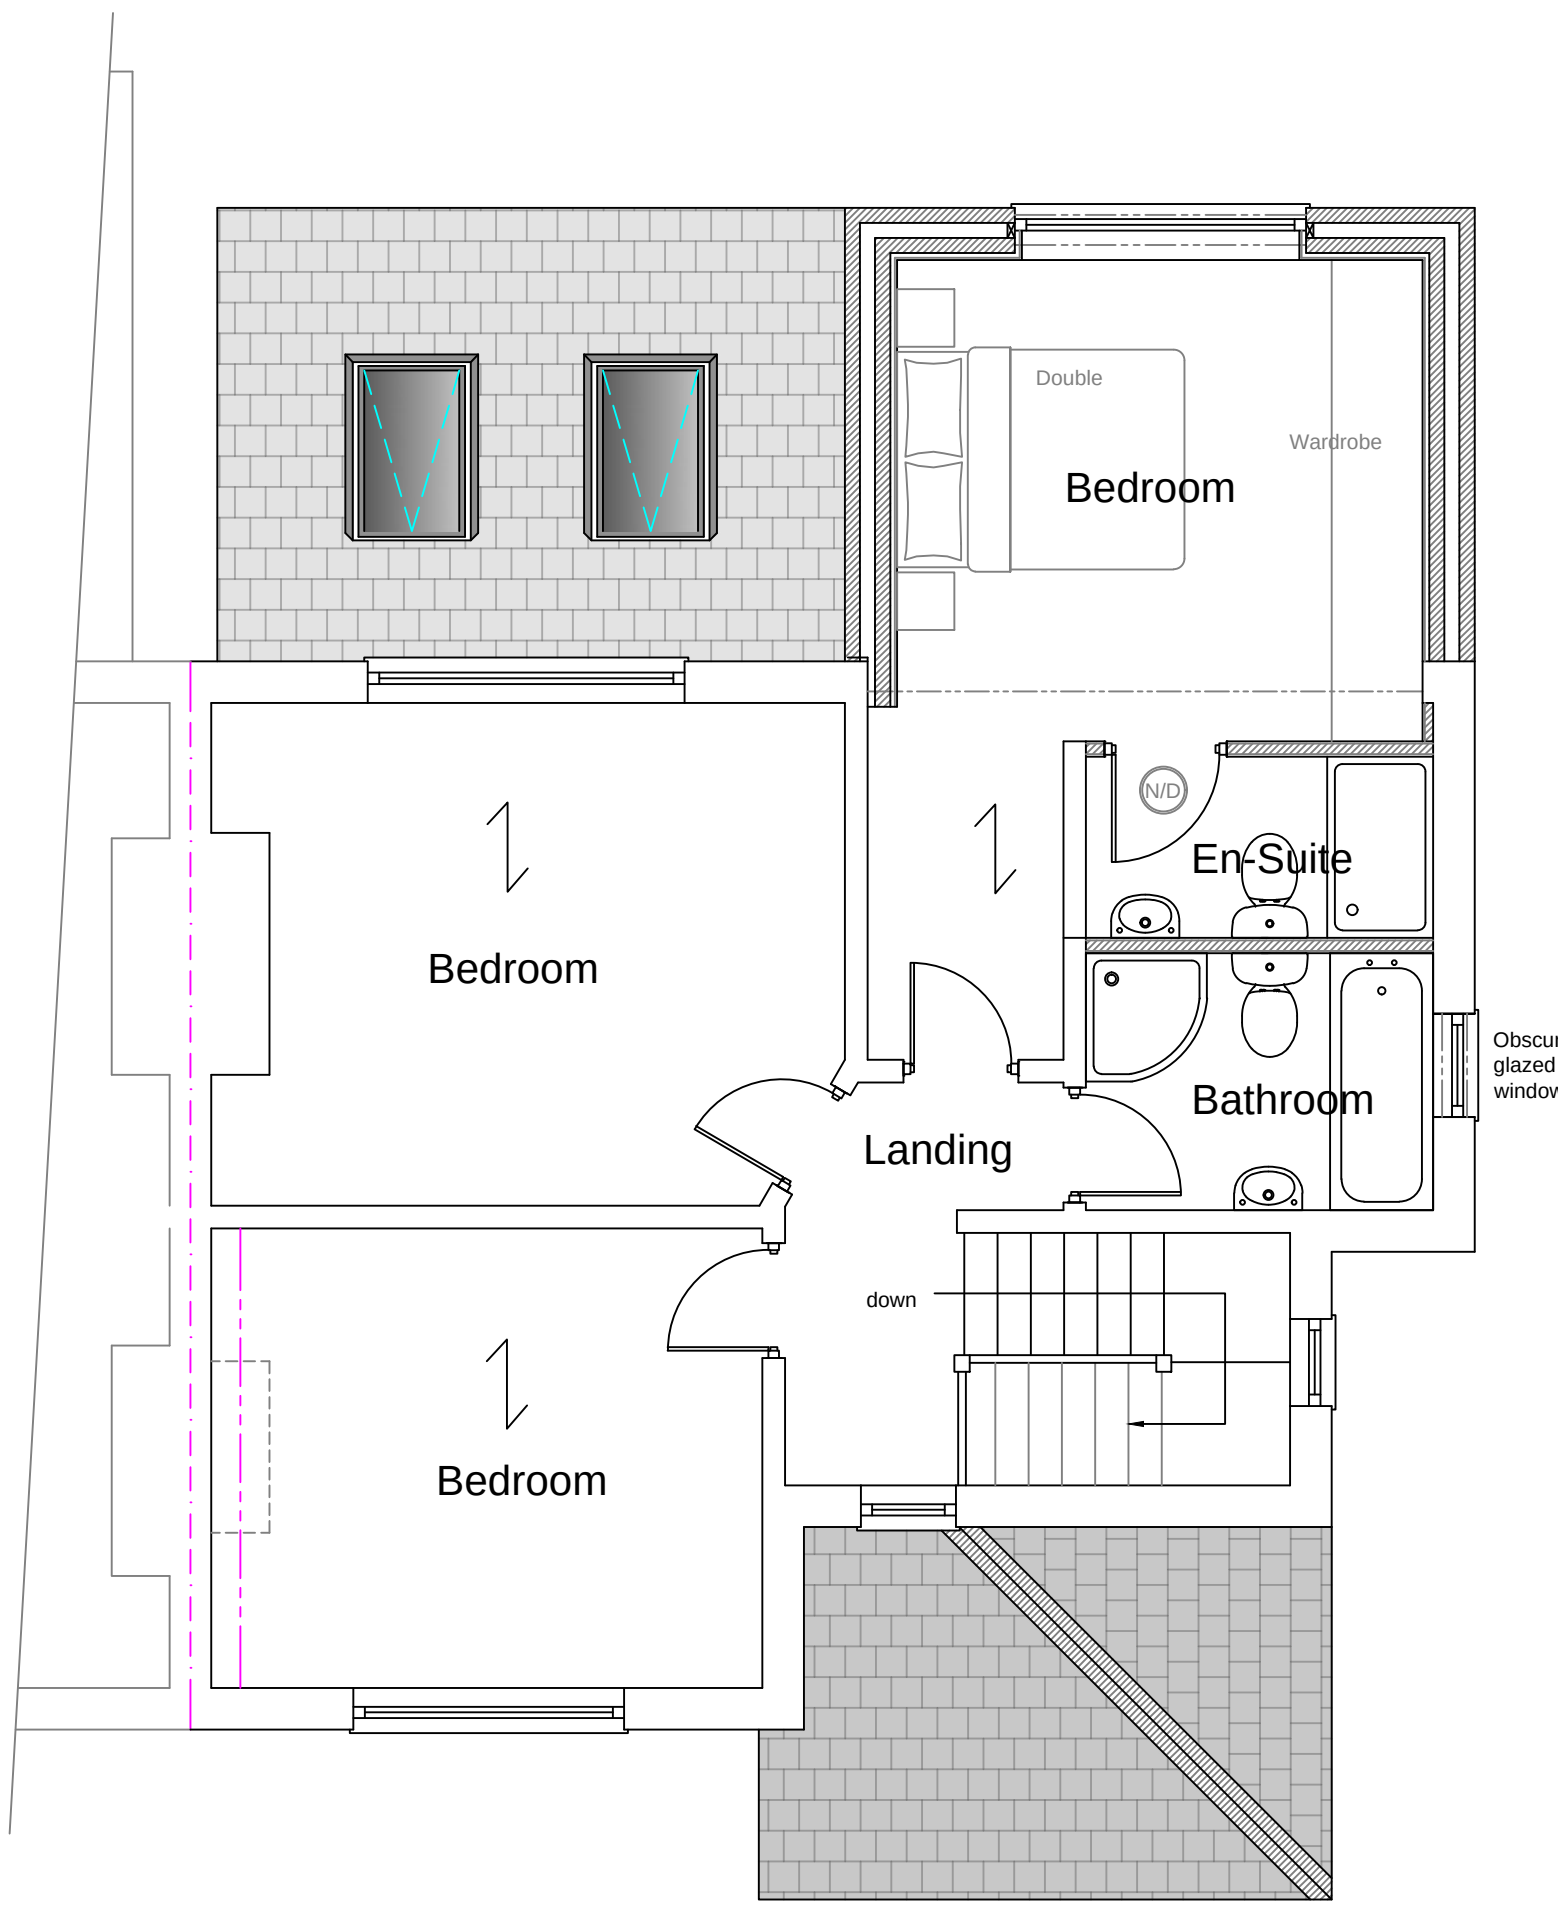

Proposed First Floor Plan

Stage :-		NMA Application	
Project Title :-		Proposed addition of obscure glazed bathroom window to the side elevation and oculus window to the front elevation	
Drawing Title :-		Existing & Proposed Plans & Elevations	
Client :-		Mr Shuttleworth	
Drwg No :- 06/24/62a		Date :- June '24	Rev :-
Scale :- 1:100 & 1:50@A1		Drawn:- SCM	Checked :-
Site Address :-		93 Dalston Drive, Didsbury, Manchester, M20 5LQ	