

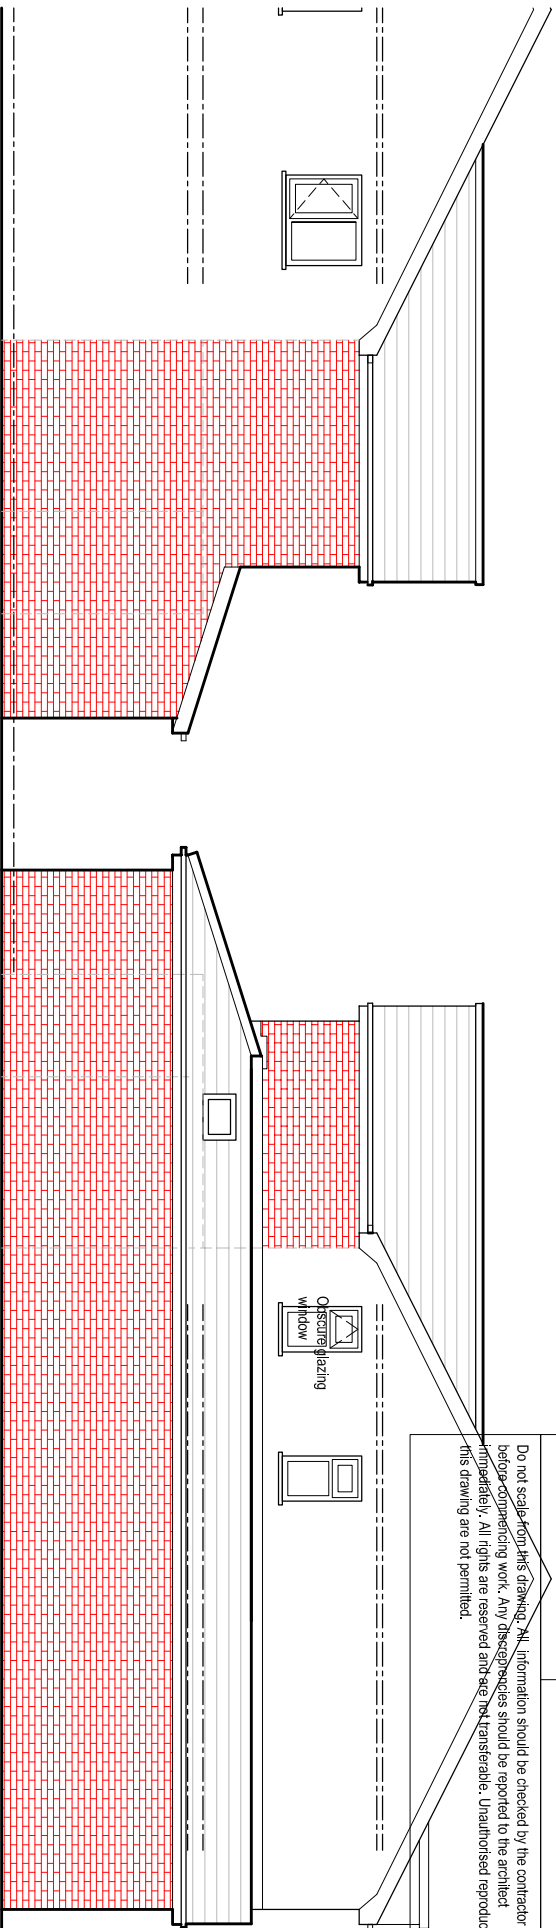


Do not scale from this drawing. All information should be checked by the contractor on site before commencing work. Any discrepancies should be reported to the architect immediately. All rights are reserved and are not transferable. Unauthorised reproductions of this drawing are not permitted.

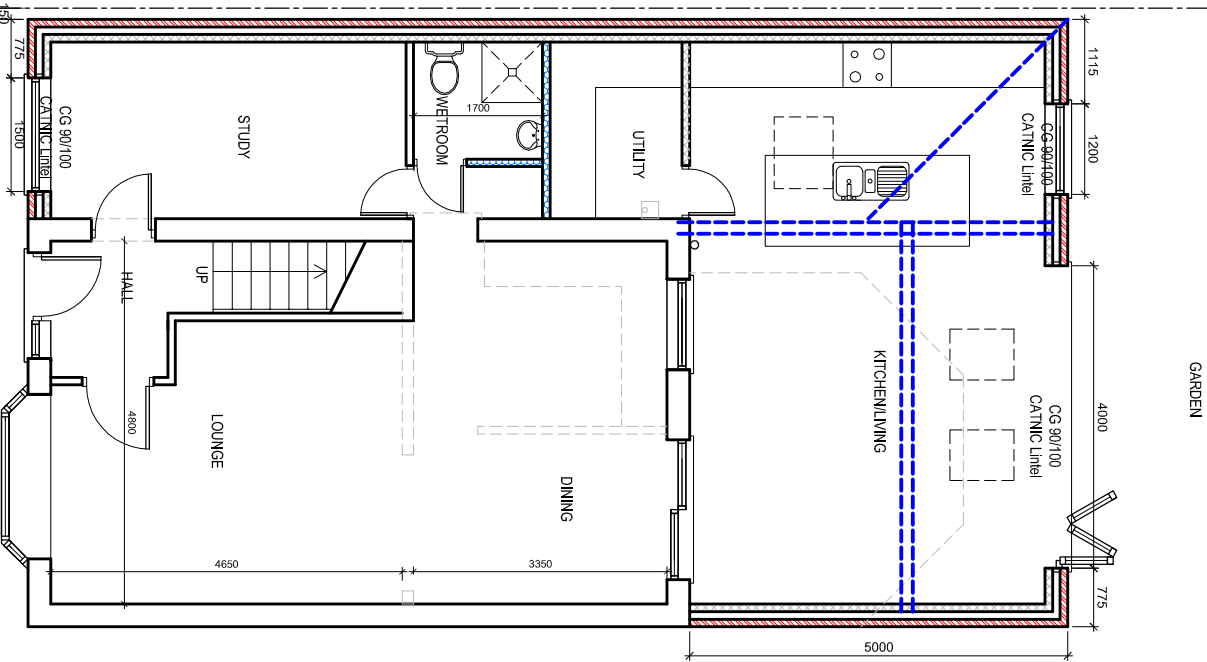


PROPOSED SIDE ELEVATION


PROPOSED SIDE ELEVATION

 


PROPOSED GROUND FLOOR PLAN

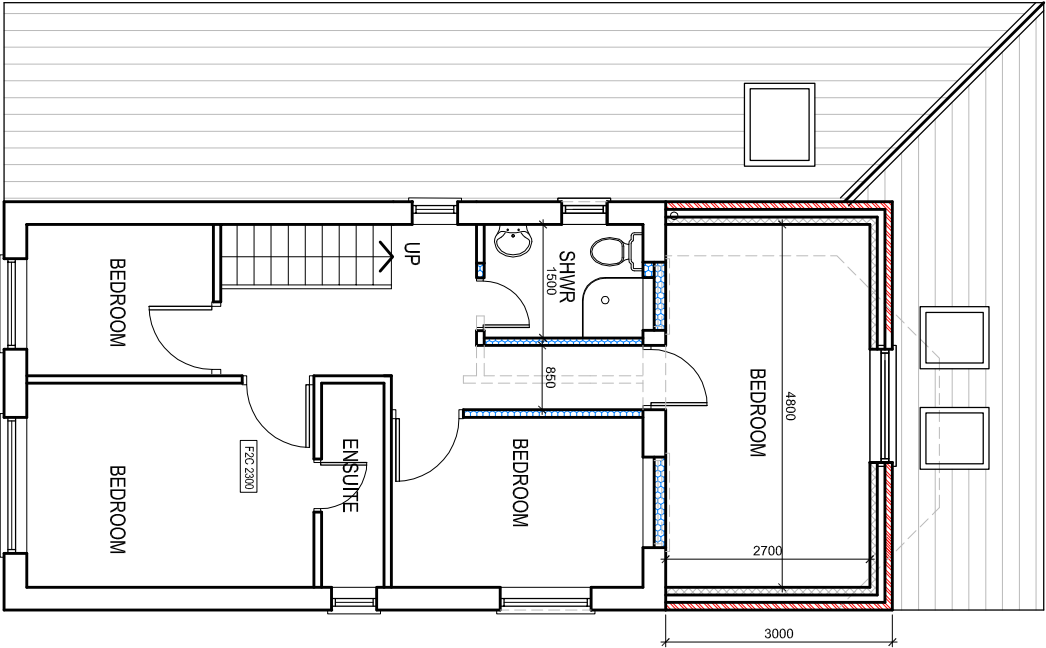

PROPOSED FIRST FLOOR PLAN

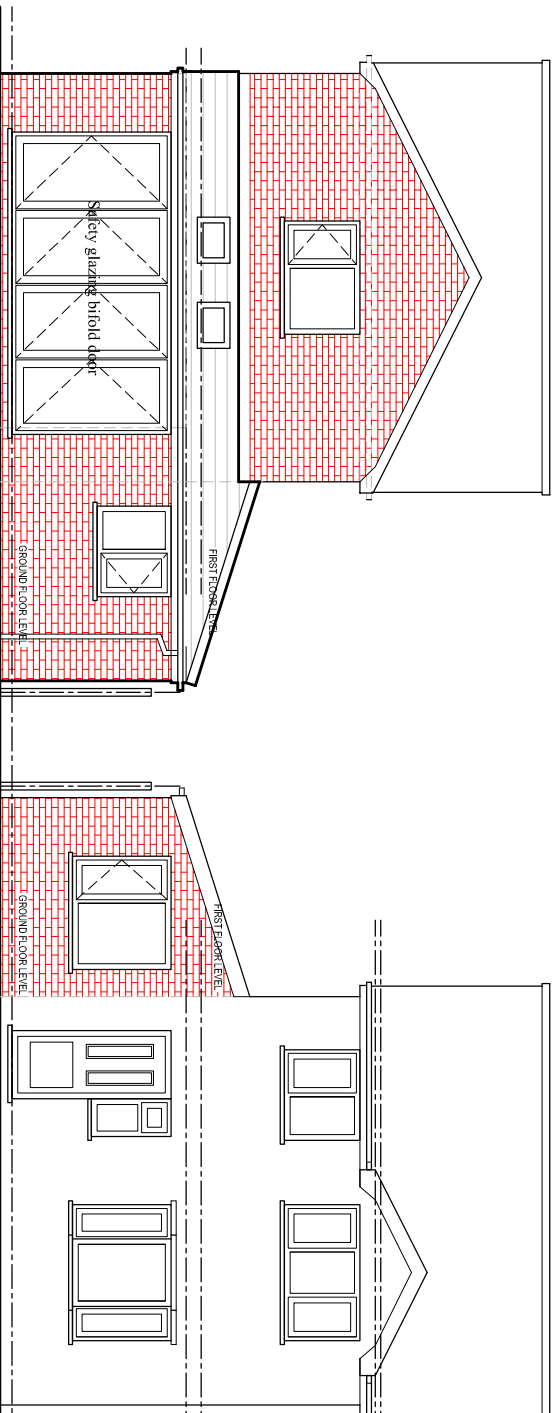

PROPOSED REAR ELEVATION

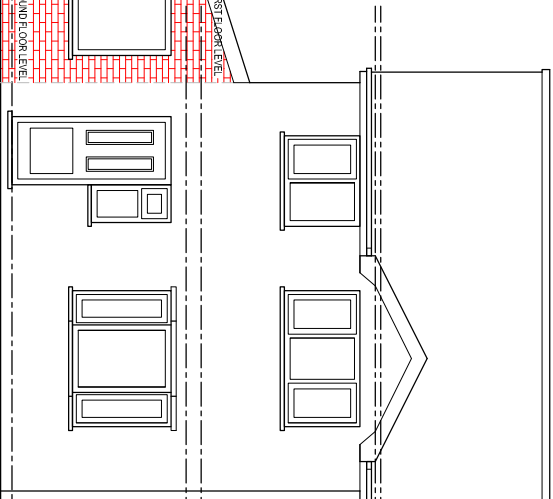

PROPOSED FRONT ELEVATION

Rev. A 10.10.24 First floor side extension replaced with rear extension
PROJECT
7 Tarrington Close, MCR
CLIENT
Mr. Naeem Afzal
DRAWING TITLE
Proposed Plan
JOB No
DRAWING No
NA-P02
SCALE
1:100@A3
DATE
Aug. 2024
REVISION
A
t: 0782 895 3405
e: nadesignandbuilds@gmail.com

nadesign