



BUILDING DRAWINGS

_____ of _____
25, Woodland Avenue, Manchester

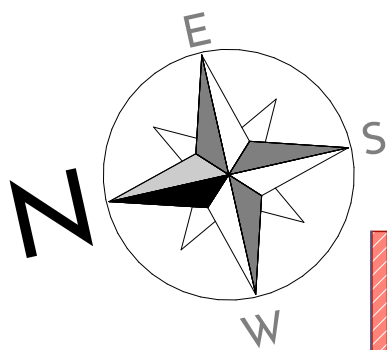



No.	Description	Date		Project	25 Woodland Avenue Manchester, UK	Client : e-on E.ON	
				Postal code	M18 7HT	Date	Drawing Number
				Sheet	Site Plan	15/09/2024	A.02
						Project Number	Scale (@ A2)
							1:100
							Revisions

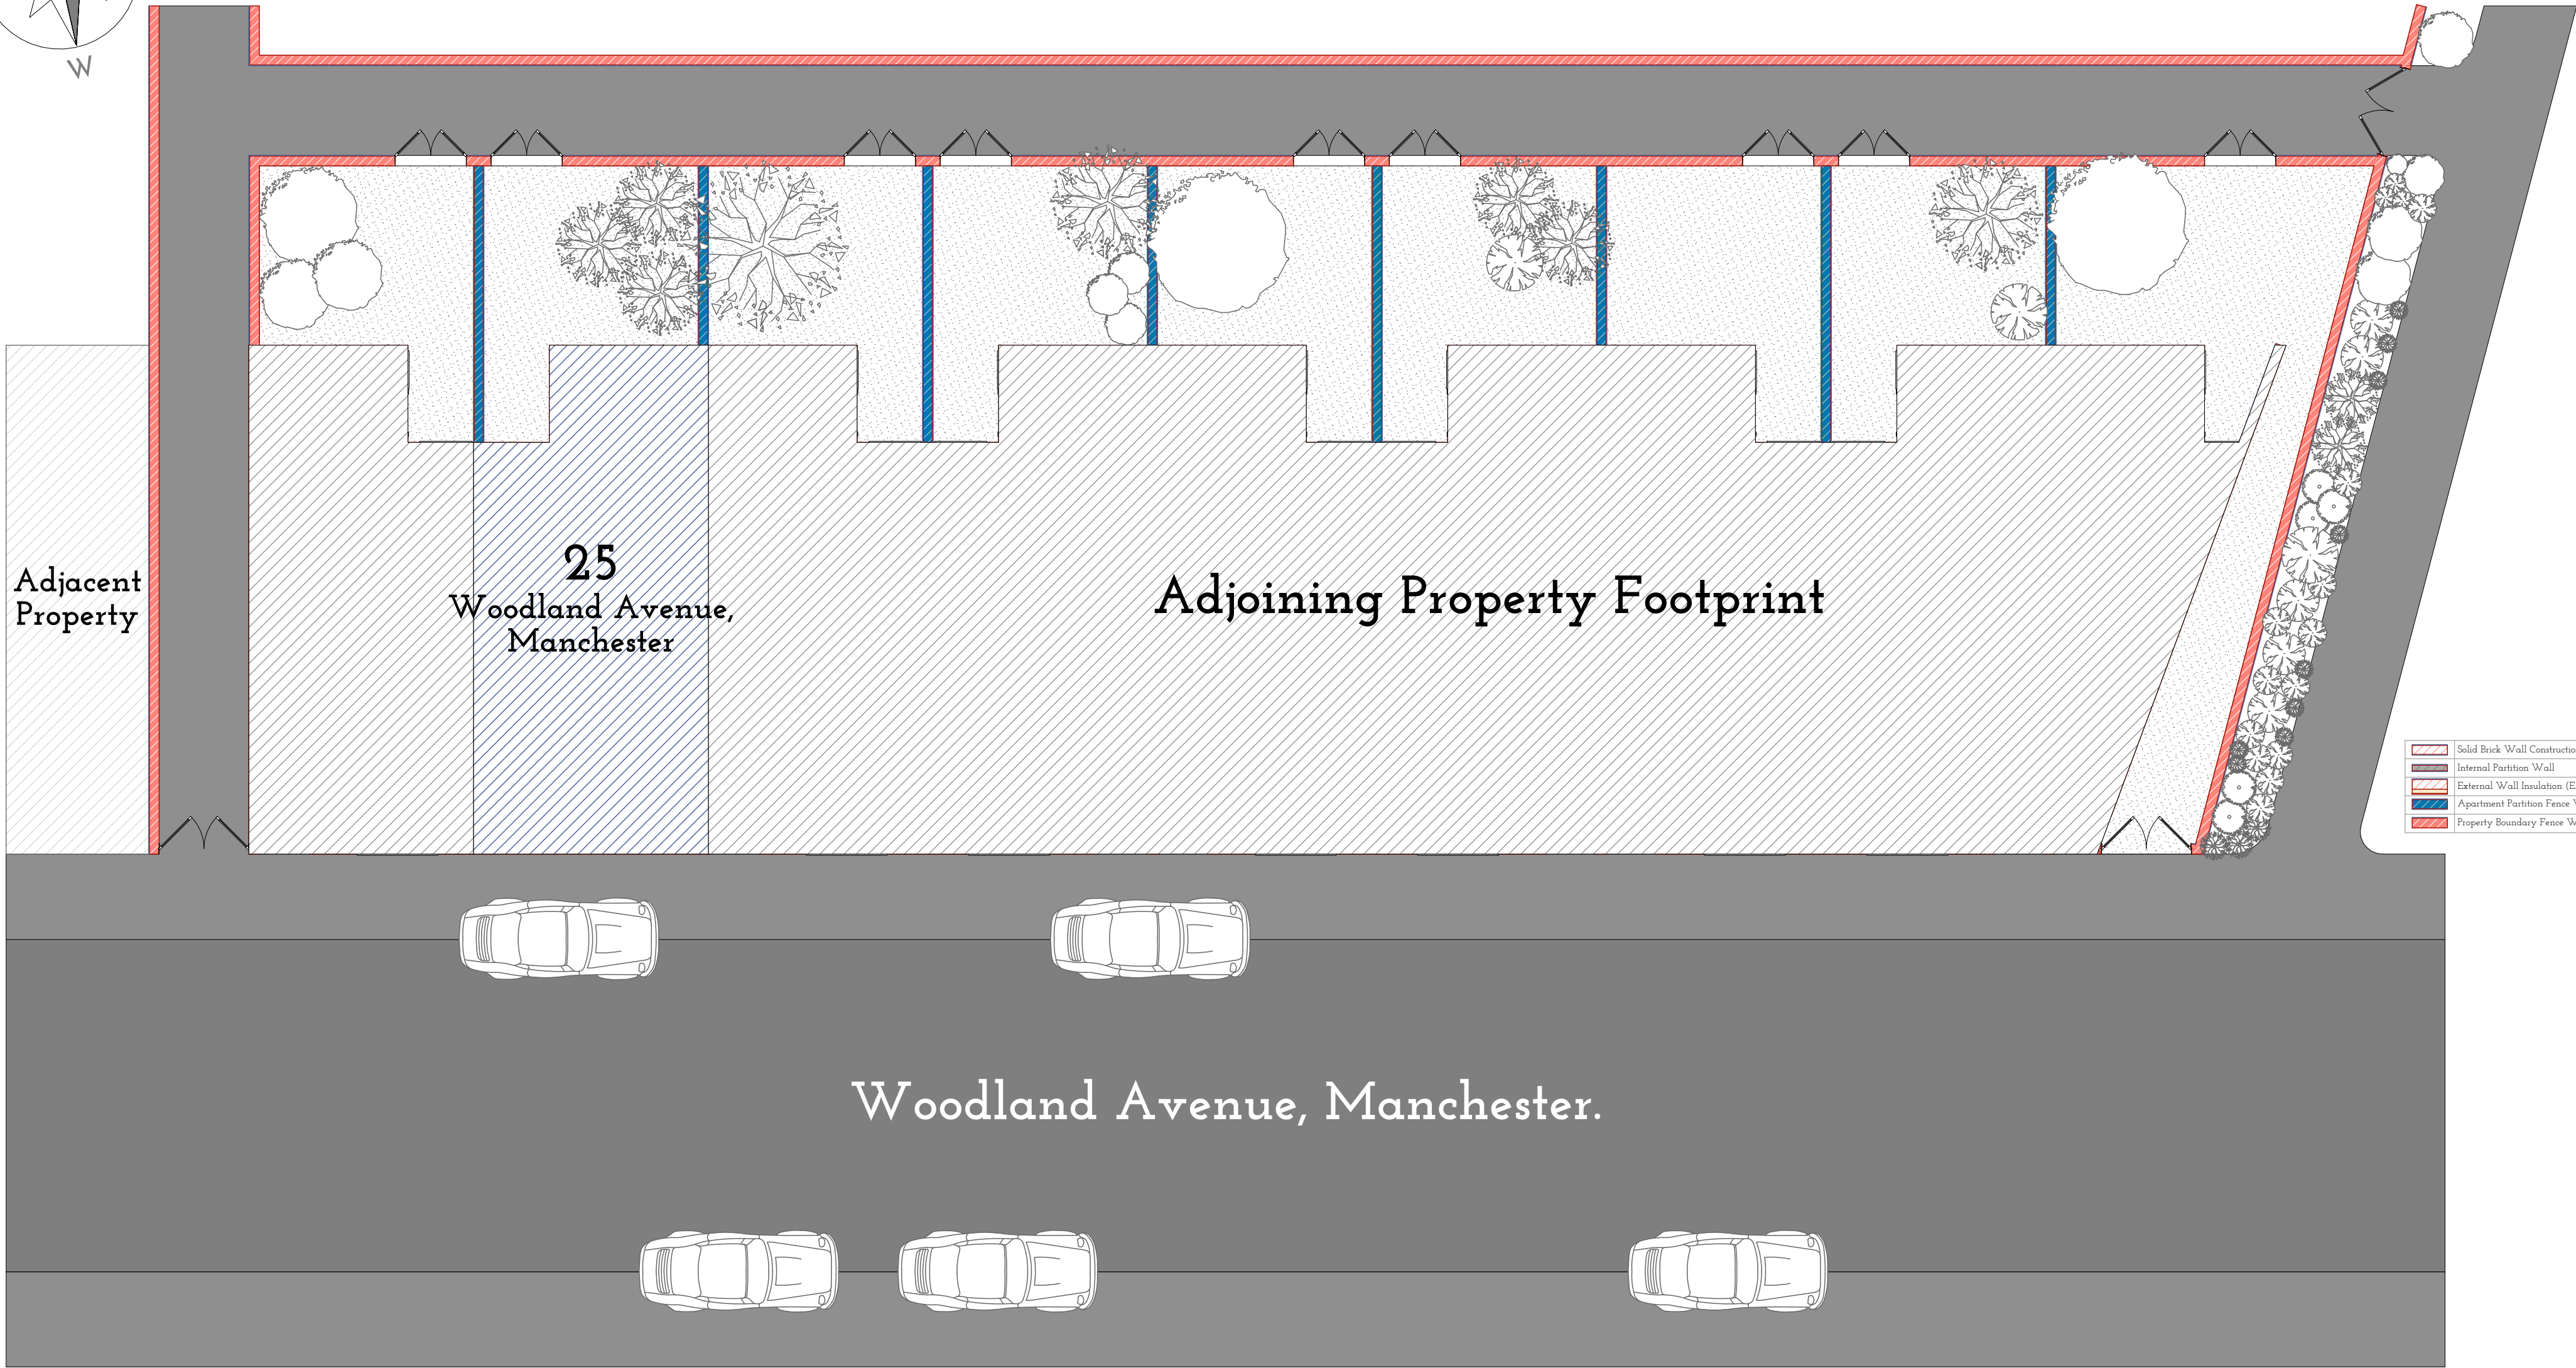

No.	Description	Date			Project	25 Woodland Avenue Manchester, UK	Client :  E.ON	
					Postal code	M18 7HT		
					Sheet	Existing 3d	Date	15/09/2024
							Drawing Number	A.03
							Scale (@ A2)	1:100
							Project Number	
							Revisions	





Revisions			Project Information			
No.	Description	Date	Project	25 Woodland Avenue Manchester, UK	Client :  E.ON	
			Postal code	M18 7HT	Date	15/09/2024
			Sheet	Existing 3d	Drawing Number	A.04
					Scale (@ A2)	1:100
					Project Number	
					Revisions	

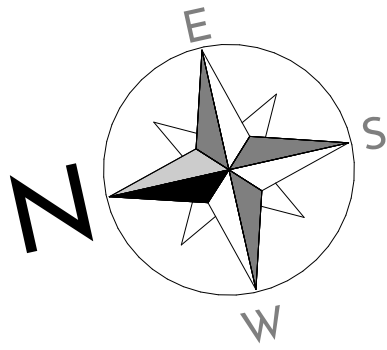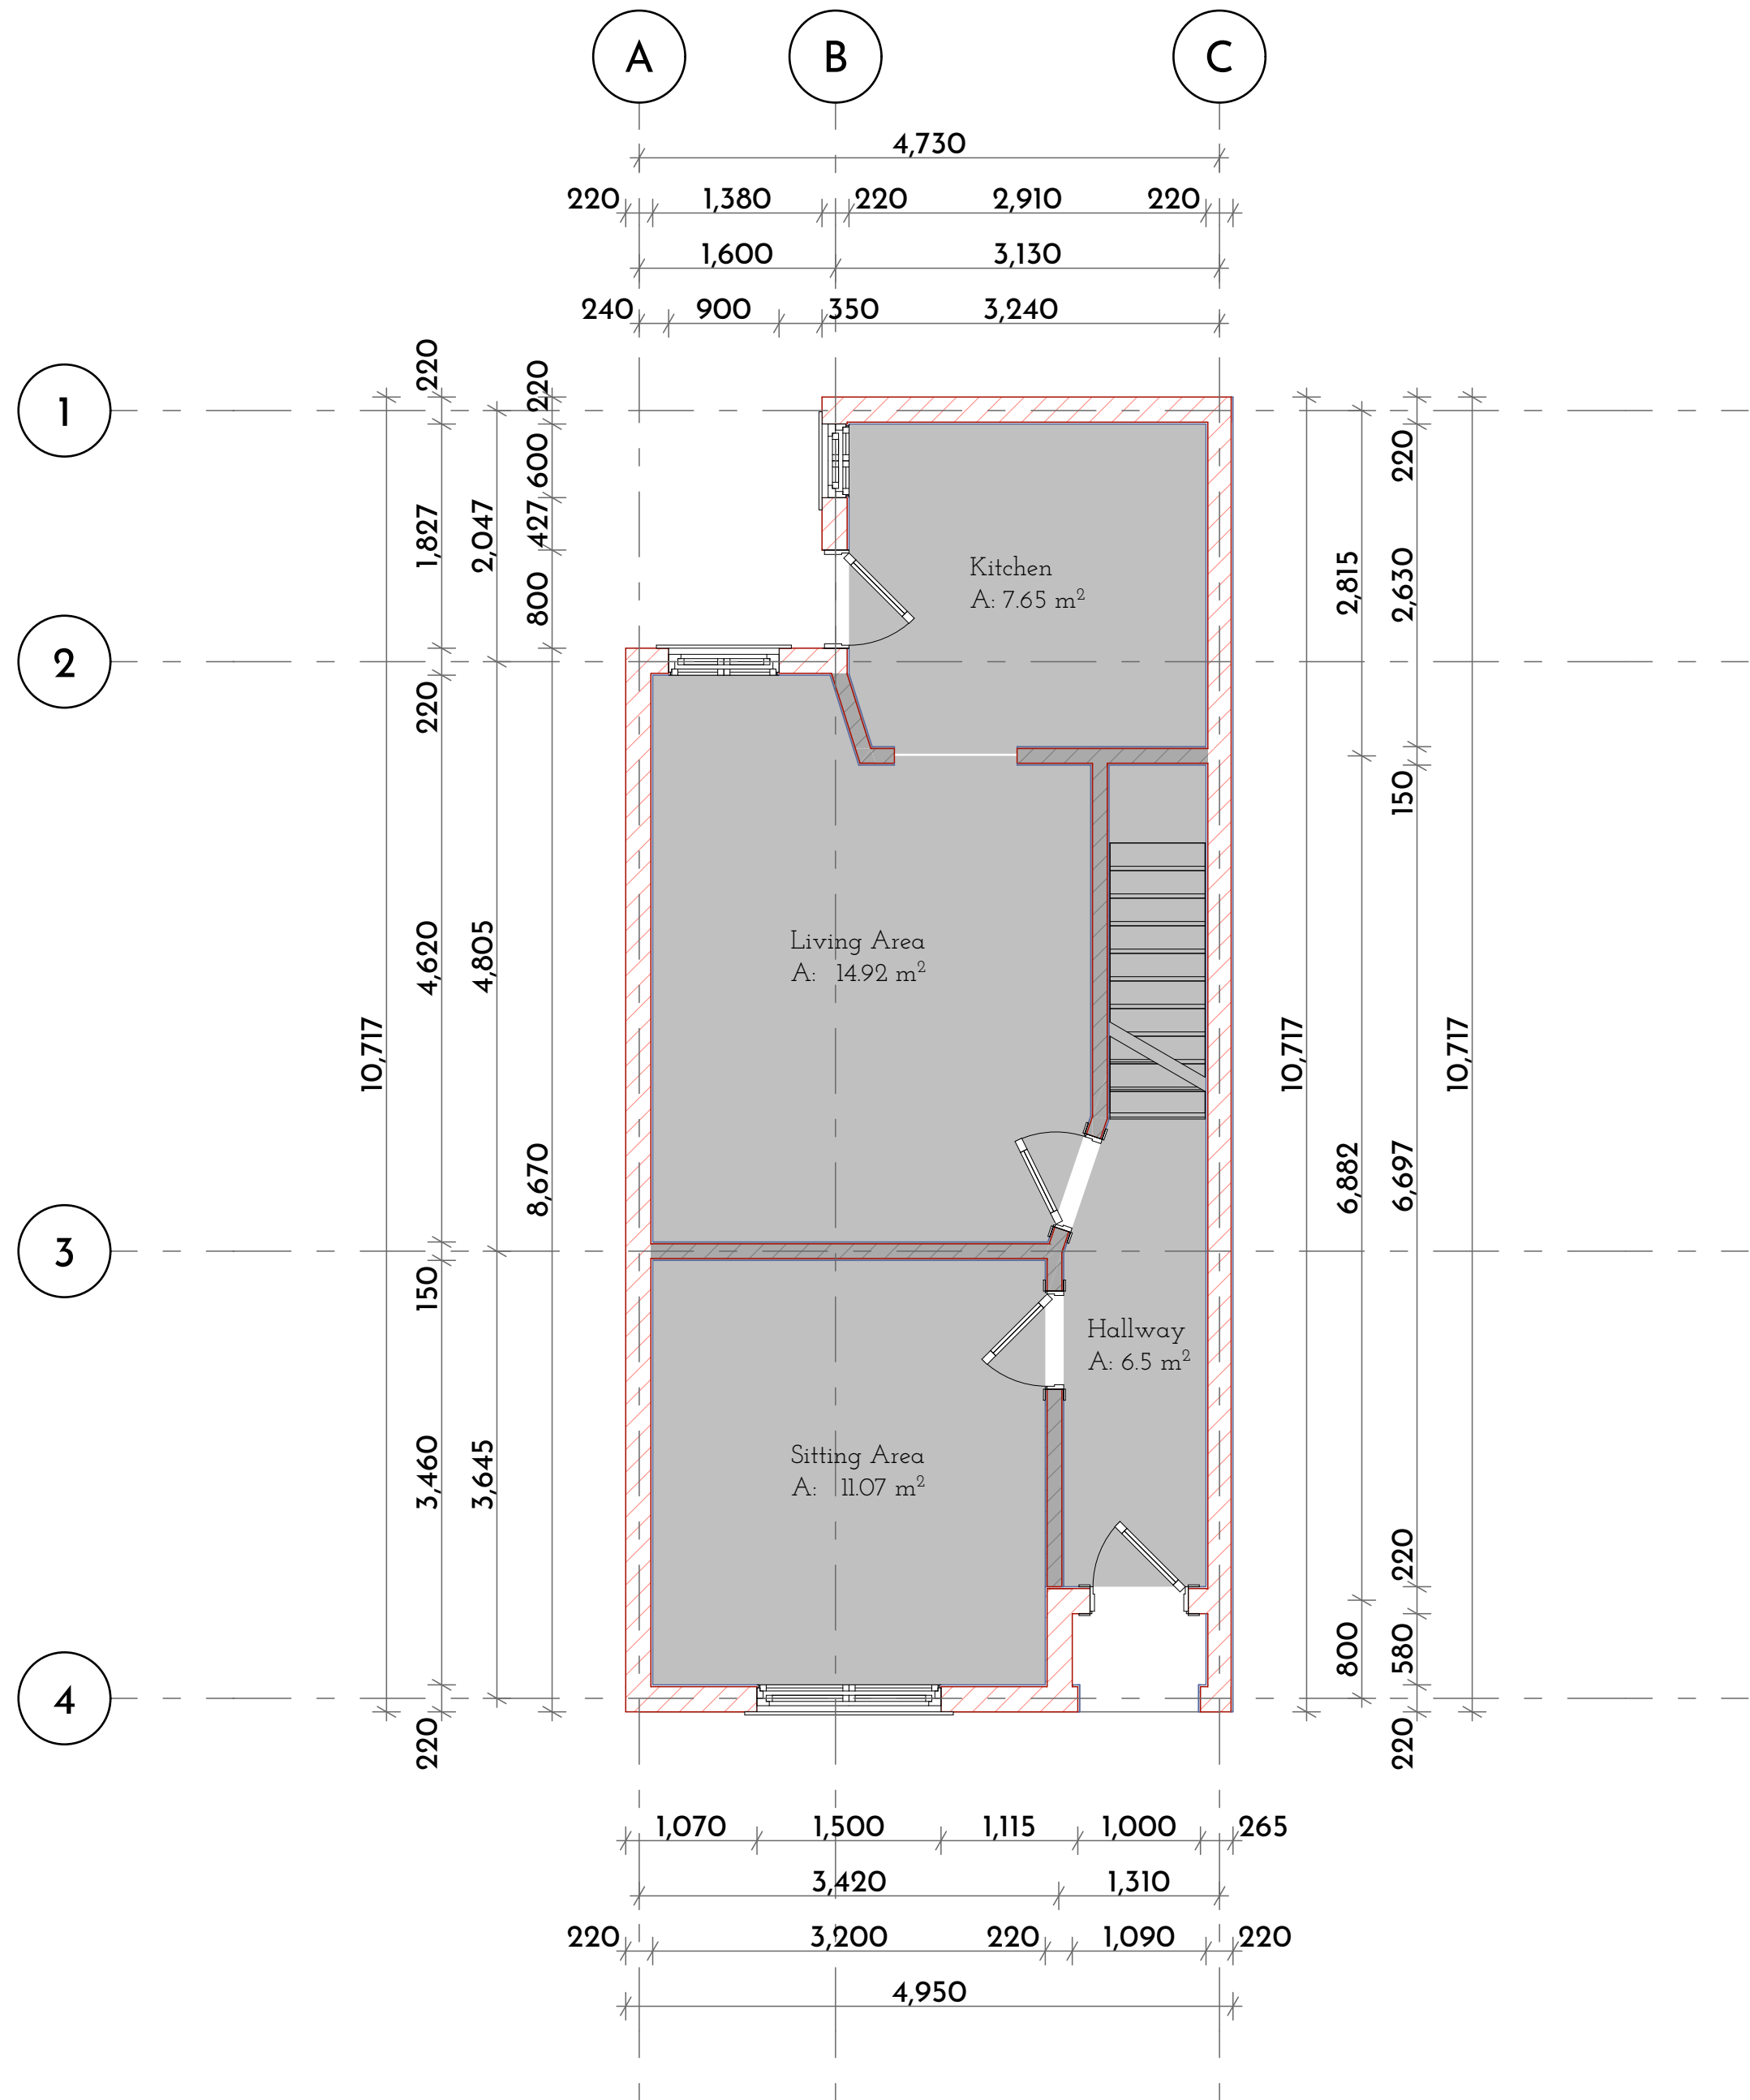



No.	Description	Date

	Project	25 Woodland Avenue Manchester, UK		Client :  E.ON	
	Postal code	M18 7HT			
	Sheet	Existing Ground Floor Plan		Date 15/09/2024	Drawing Number A.05
				Scale (@ A2) 1:50	Revisions

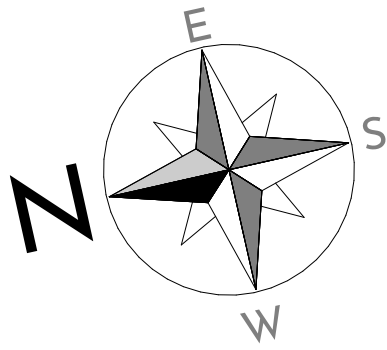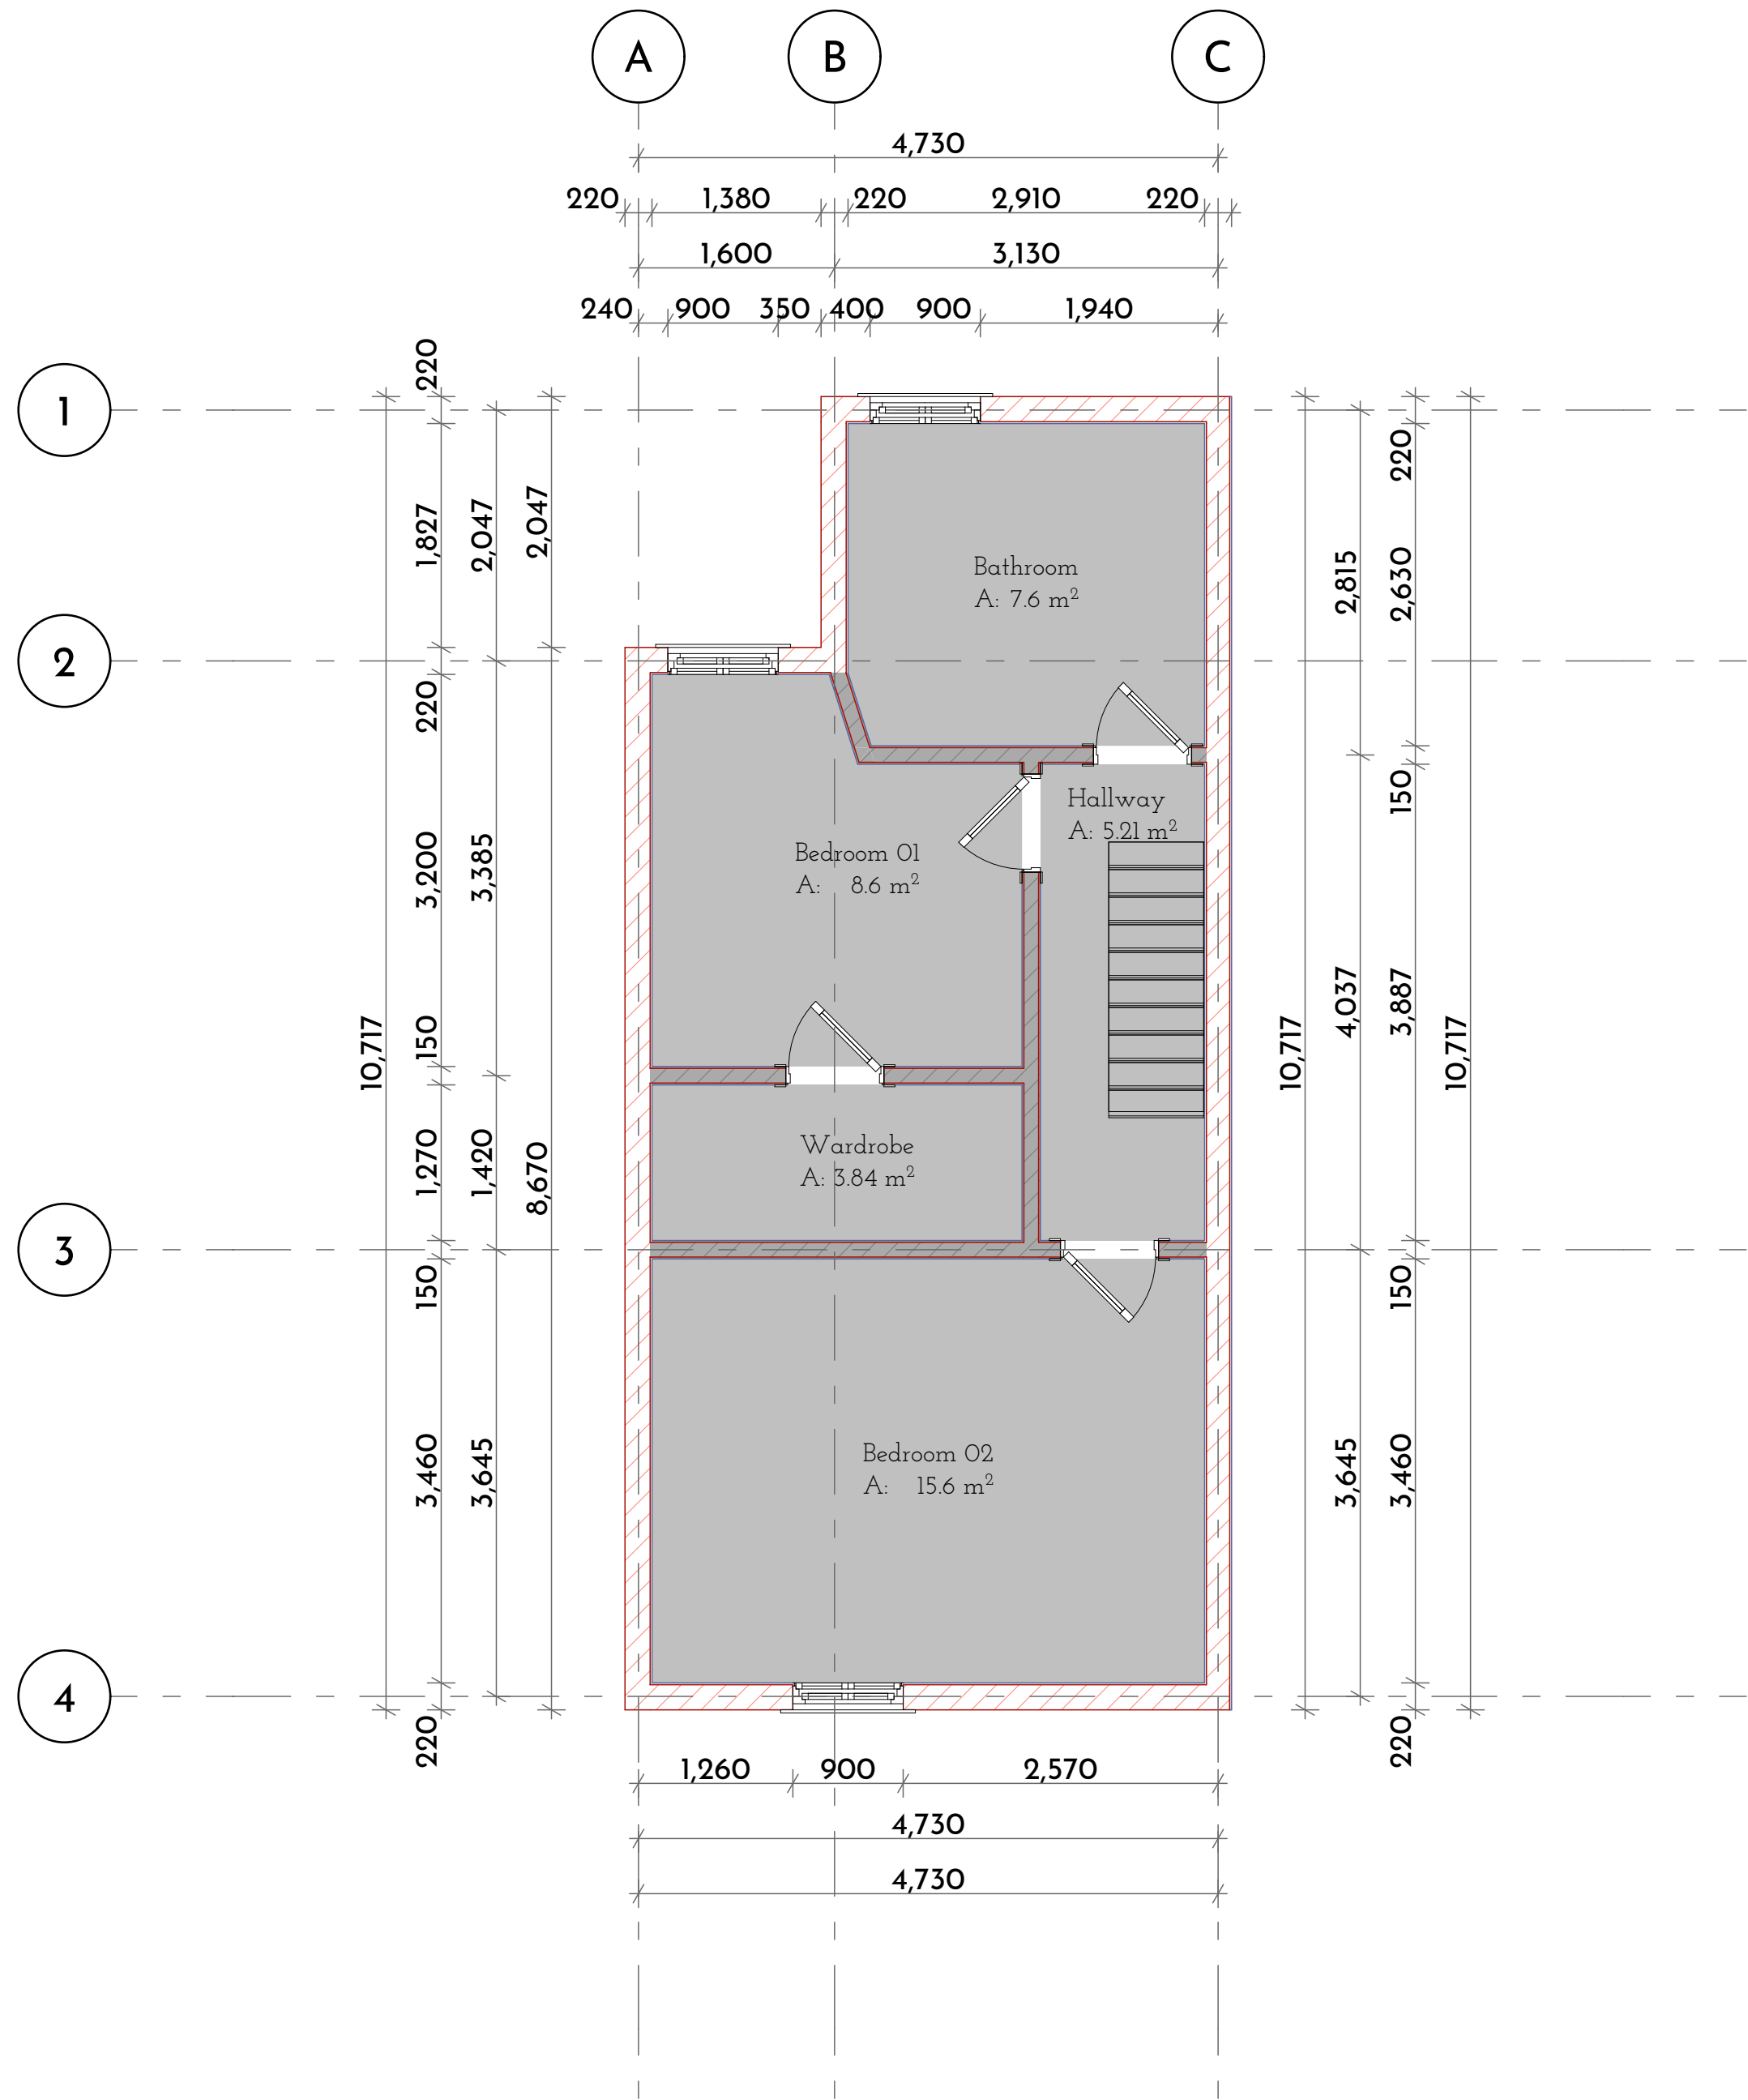

No.	Description	Date


	Project	25 Woodland Avenue Manchester, UK		Client :  E.ON	
	Postal code	M18 7HT			
	Sheet	Existing First Floor Plan		Date 15/09/2024	Drawing Number A.06
				Scale (@ A2) 1:50	Revisions

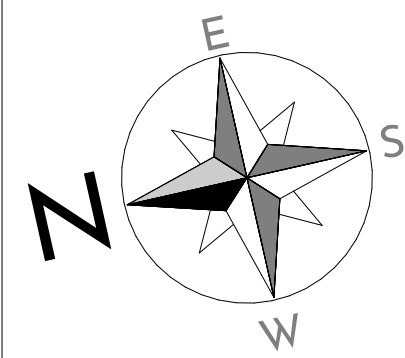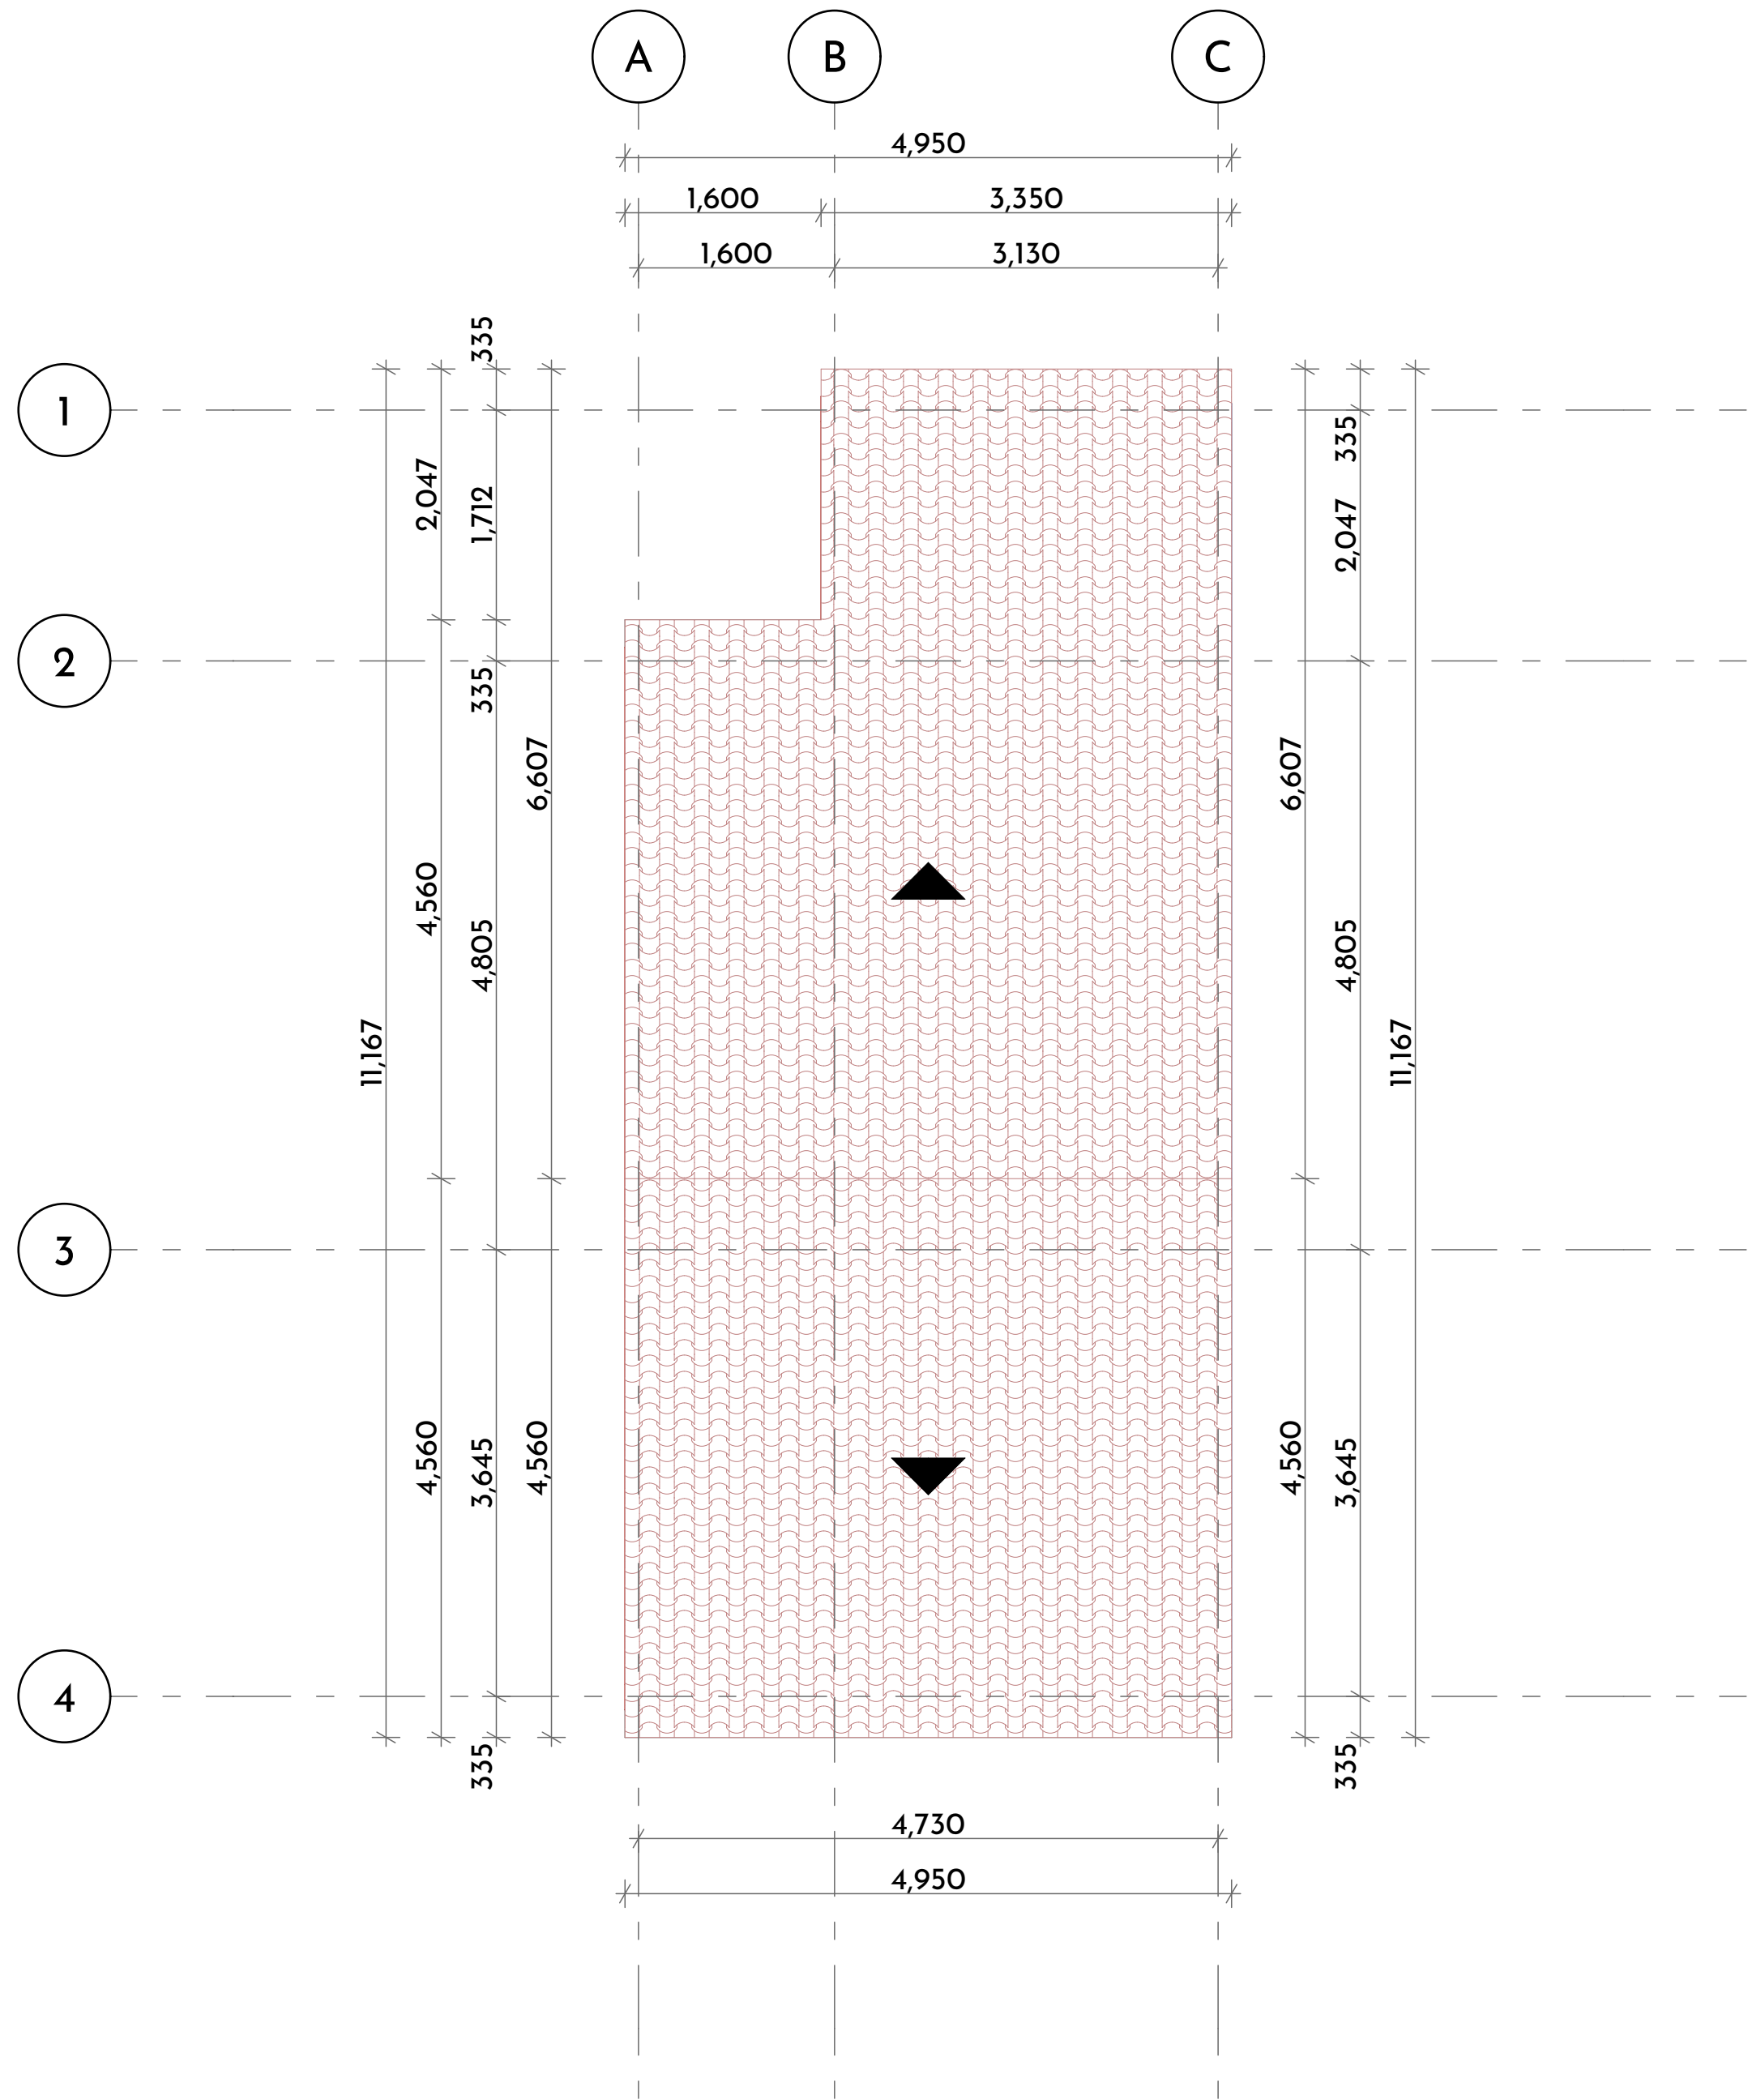


	Solid Brick Wall Construction
	Internal Partition Wall
	External Wall Insulation (E.W.I.)
	Apartment Partition Fence Wall
	Property Boundary Fence Wall

No.	Description	Date


	Project	25 Woodland Avenue Manchester, UK		Client :  E.ON	
	Postal code	M18 7HT			
	Sheet	Existing Roof Plan		Date 15/09/2024	Drawing Number A.07
				Scale (@ A2) 1:50	Revisions

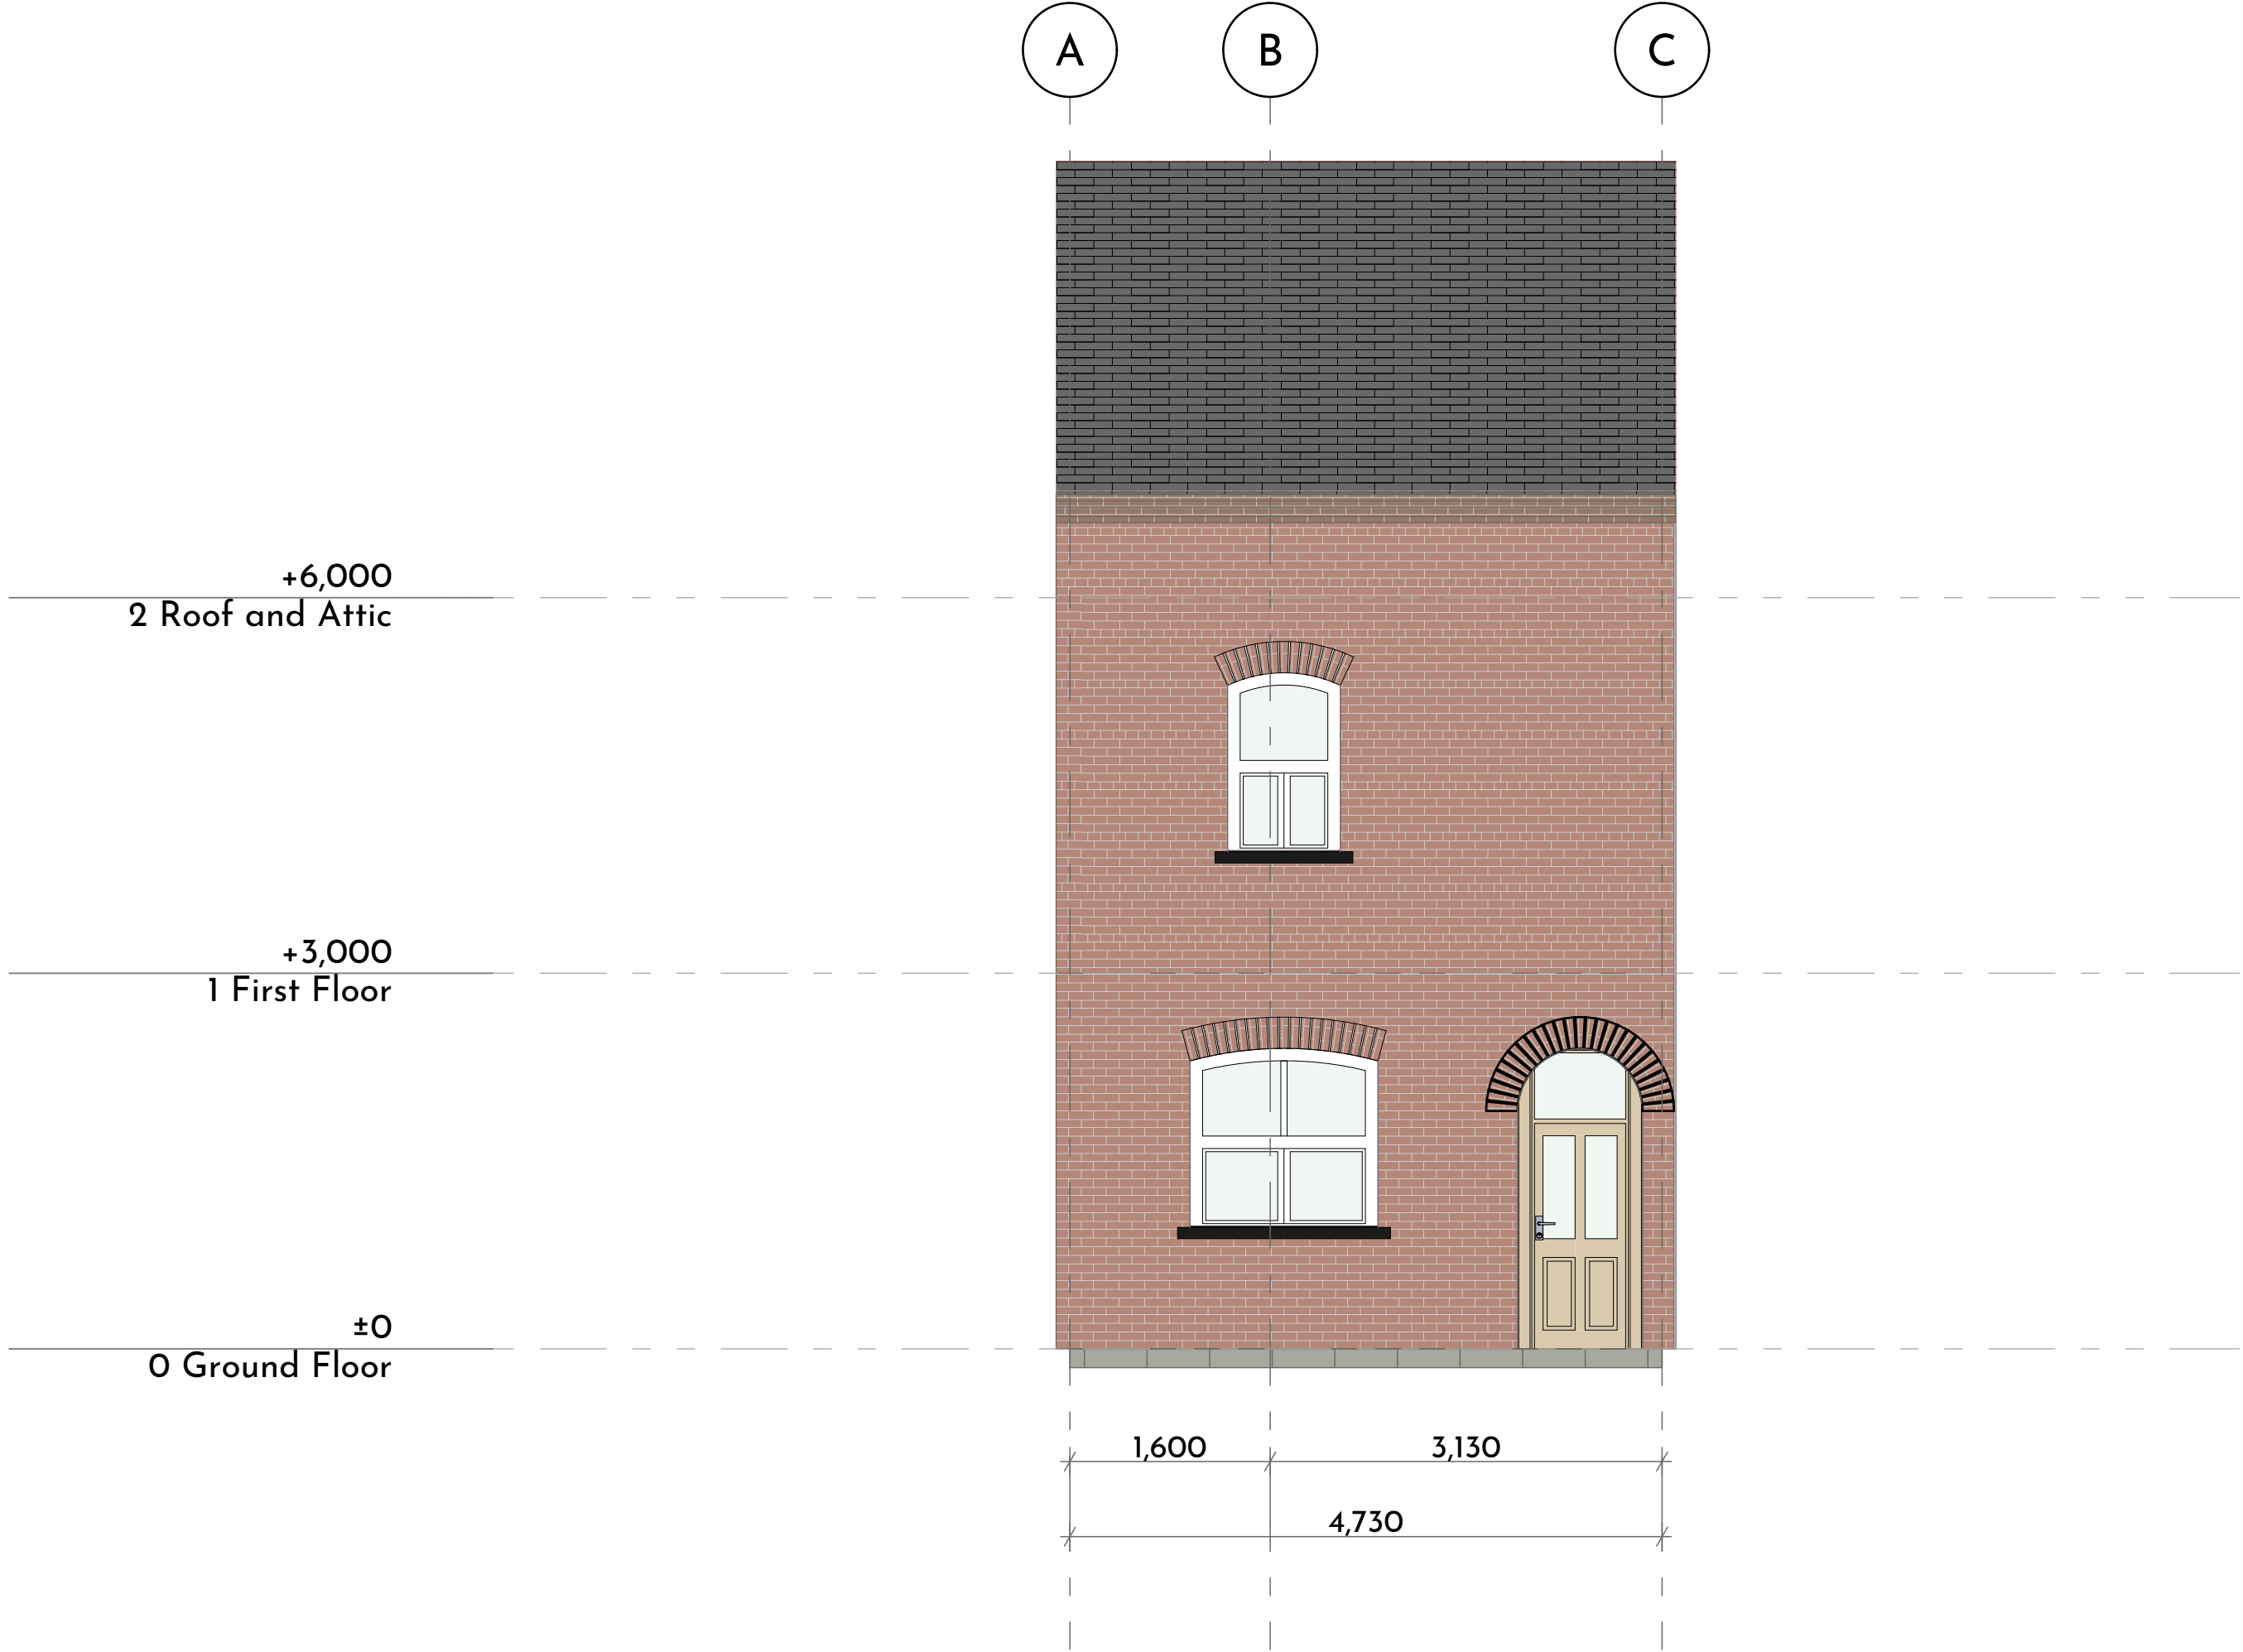


Revisions			Project Information			
No.	Description	Date	Project	25 Woodland Avenue Manchester, UK	Client :  E.ON	
			Postal code	M18 7HT	Date	15/09/2024
			Sheet	Existing Front Elevation	Drawing Number	A.08
					Scale (@ A2)	1:50
					Project Number	
					Revisions	

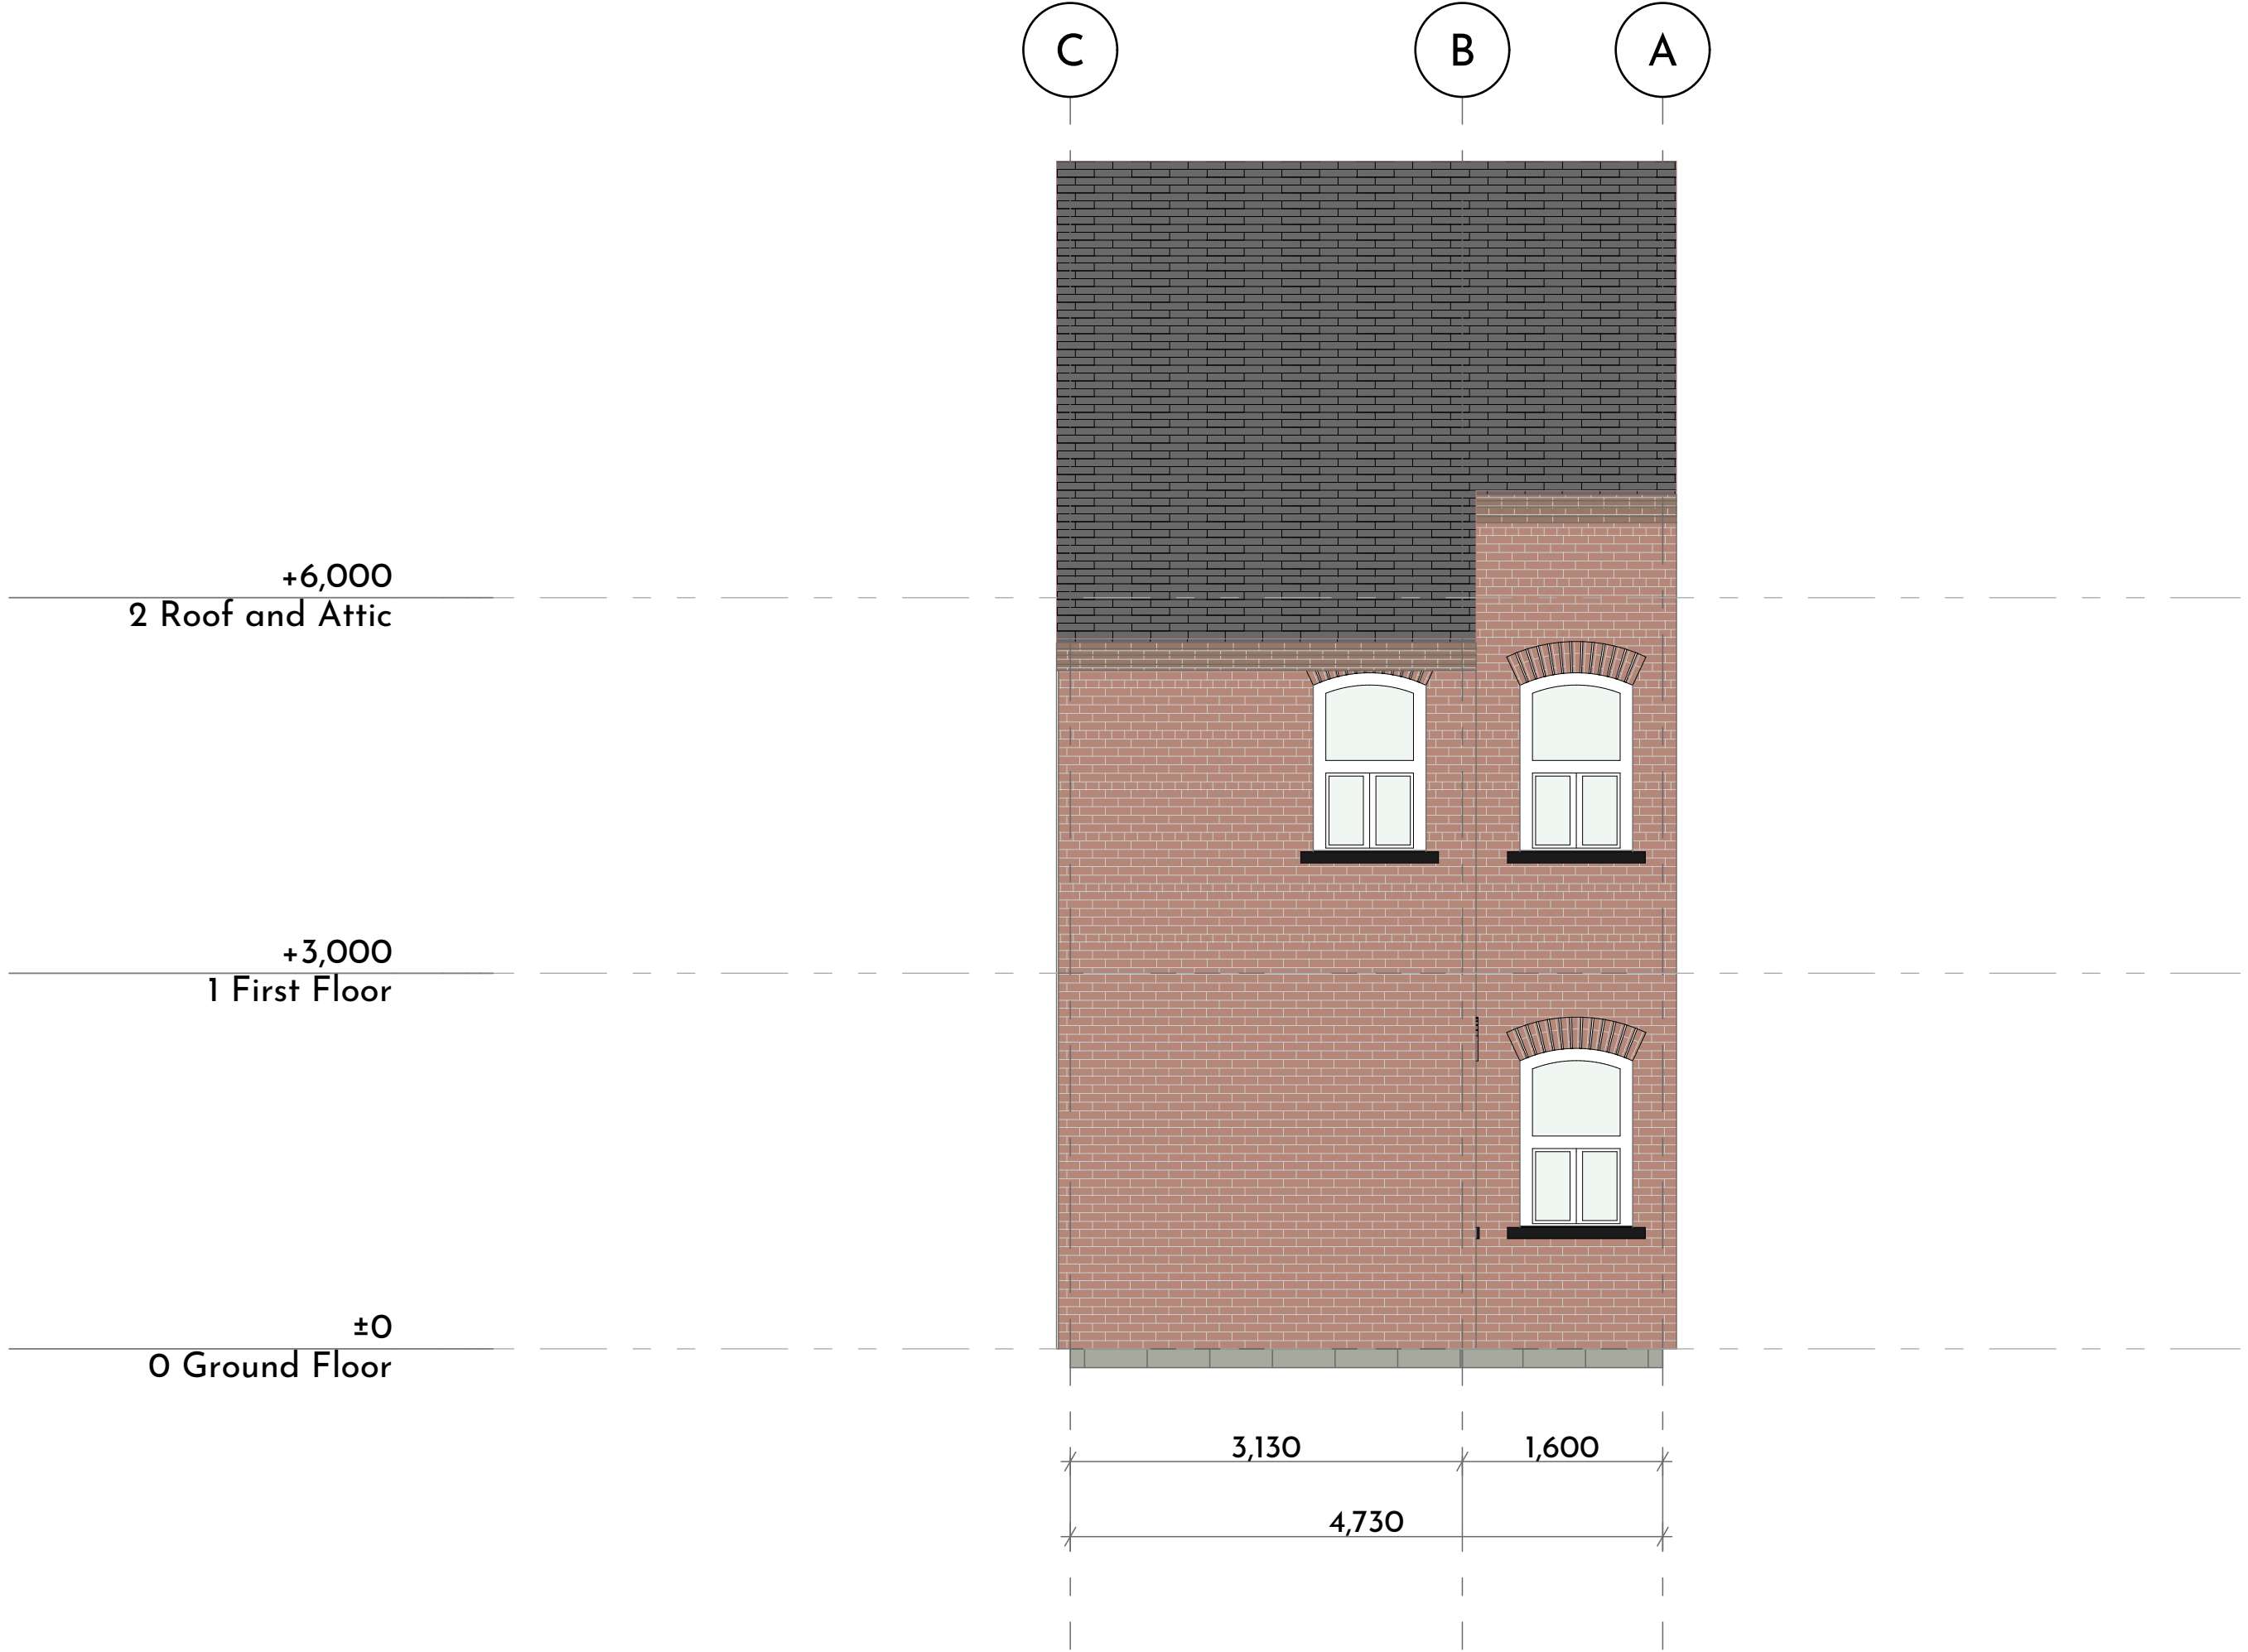

Revisions			Project Information			
No.	Description	Date	Project	25 Woodland Avenue Manchester, UK	Client :  E.ON	
			Postal code	M18 7HT	Date	15/09/2024
			Sheet	Existing Rear Elevation	Drawing Number	A.09
					Scale (@ A2)	1:50
					Project Number	
					Revisions	


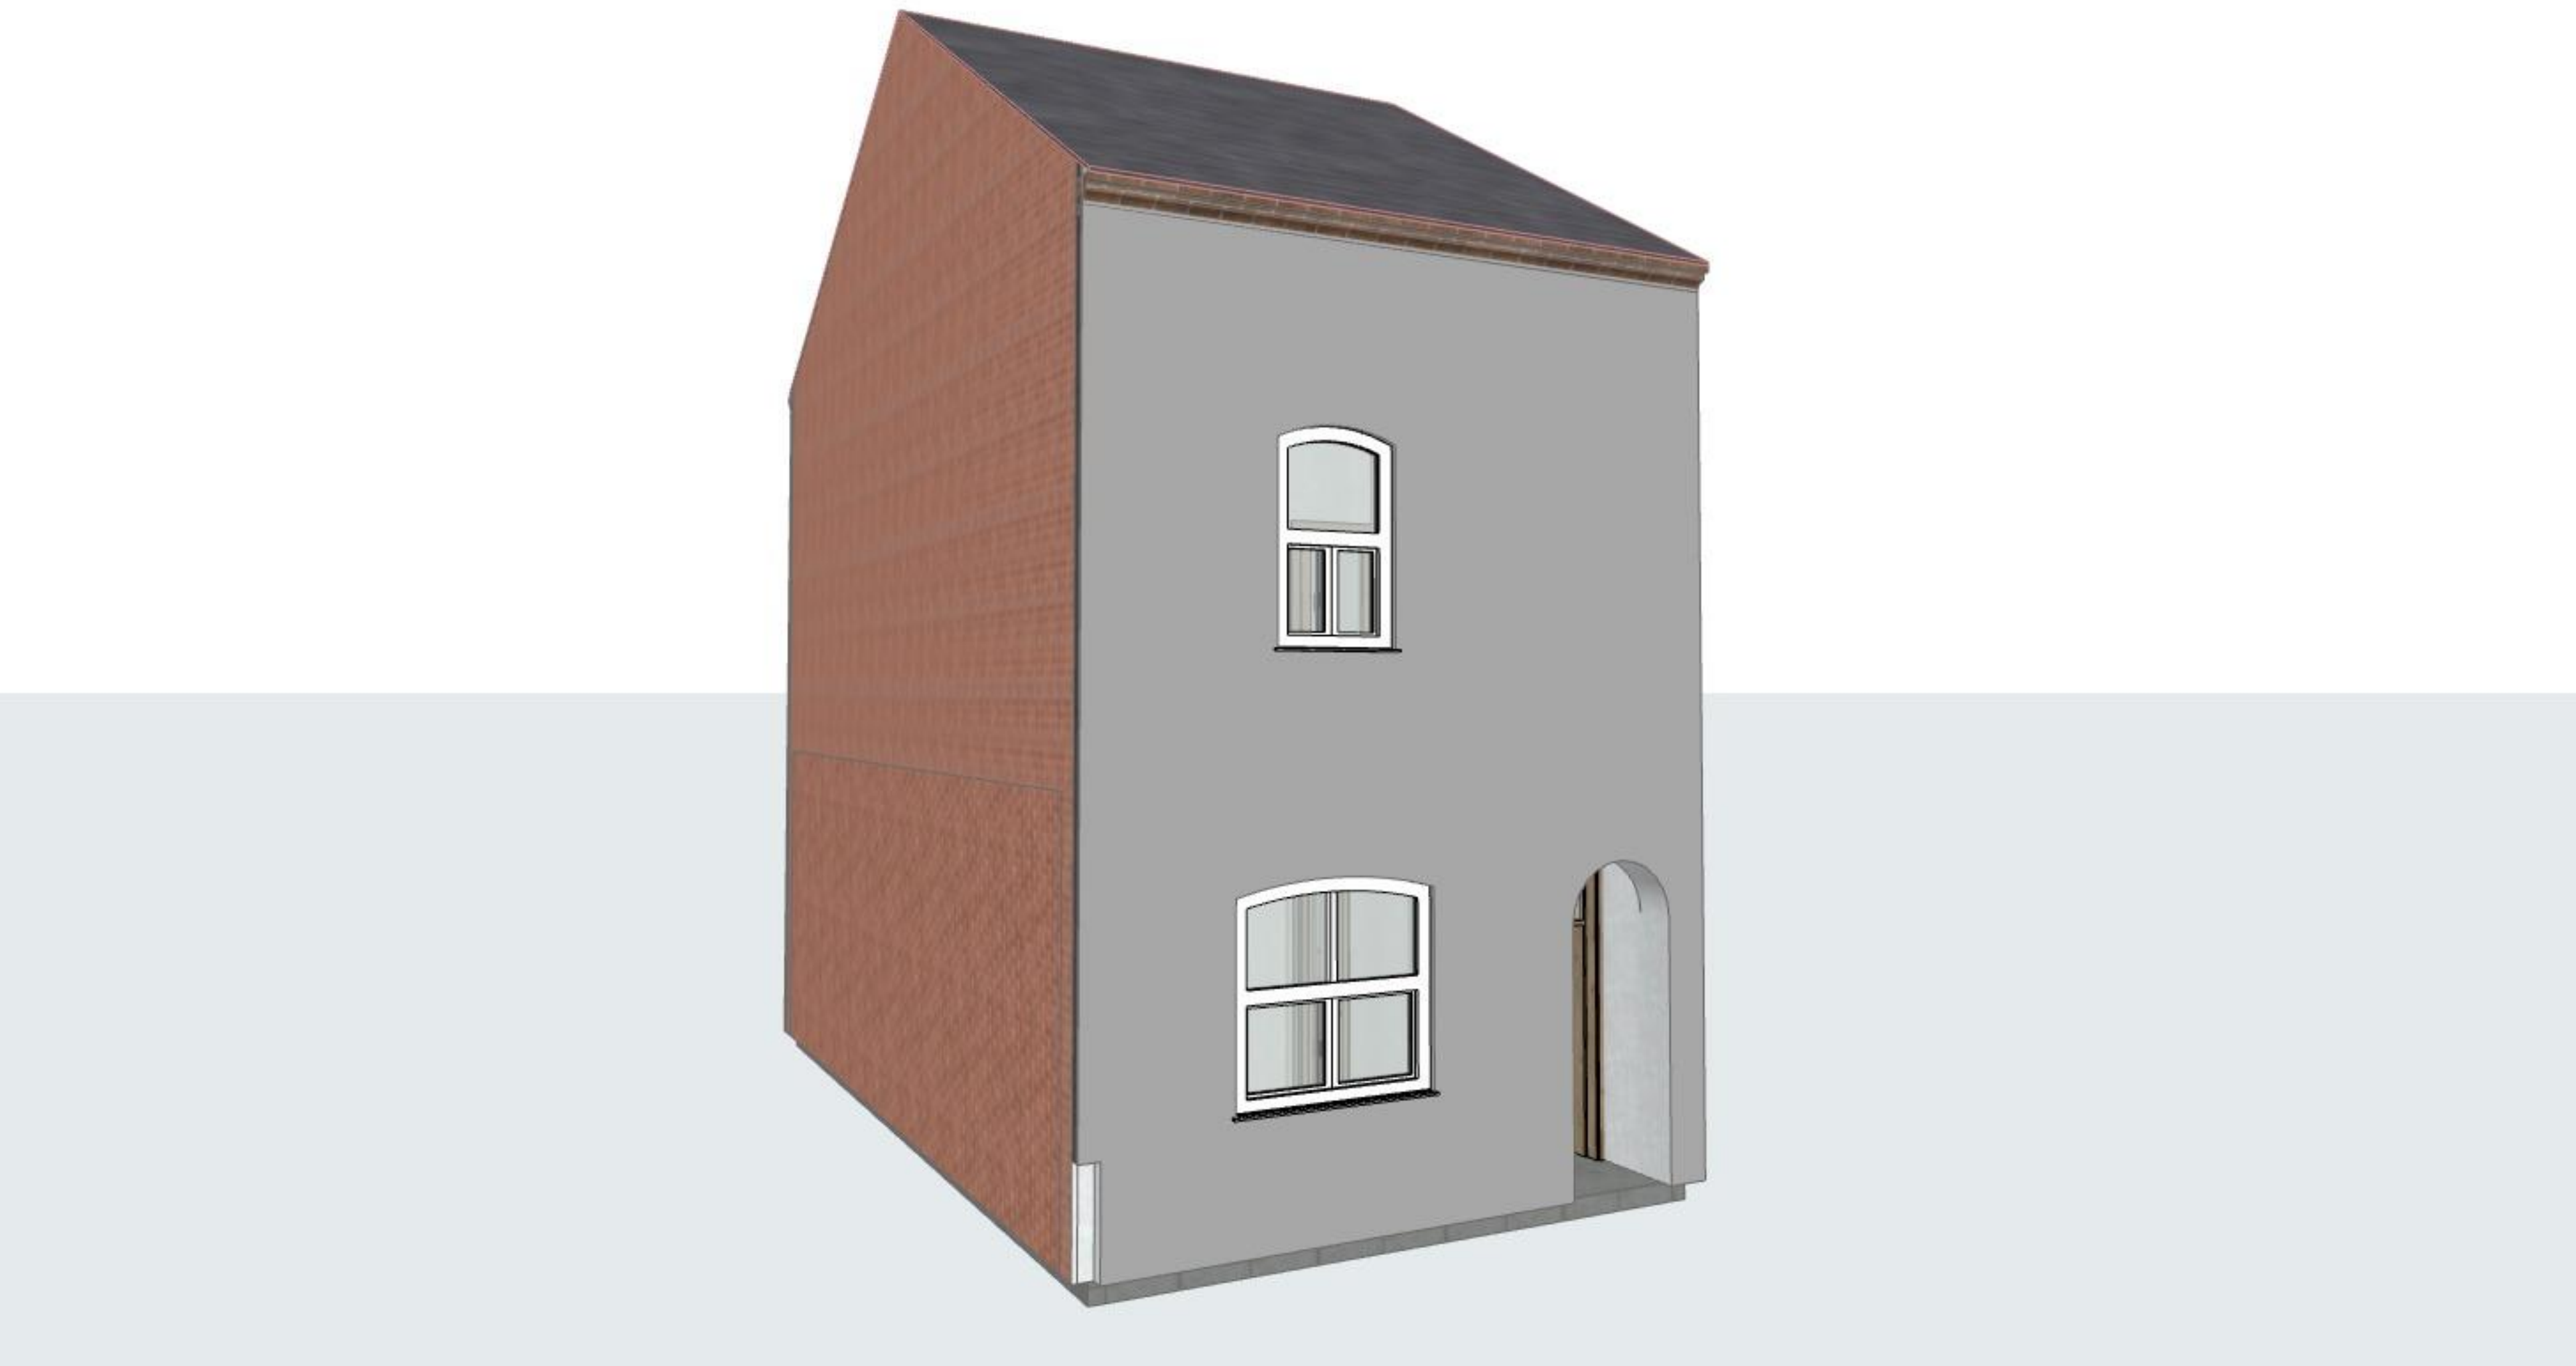


No.	Description	Date		Project	25 Woodland Avenue Manchester, UK	Client :  E.ON			
				Postal code	M18 7HT				
				Sheet	Proposed 3d	Date	Drawing Number	Scale (@ A2)	Revisions
						15/09/2024	A.10	1:100	
						Project Number			

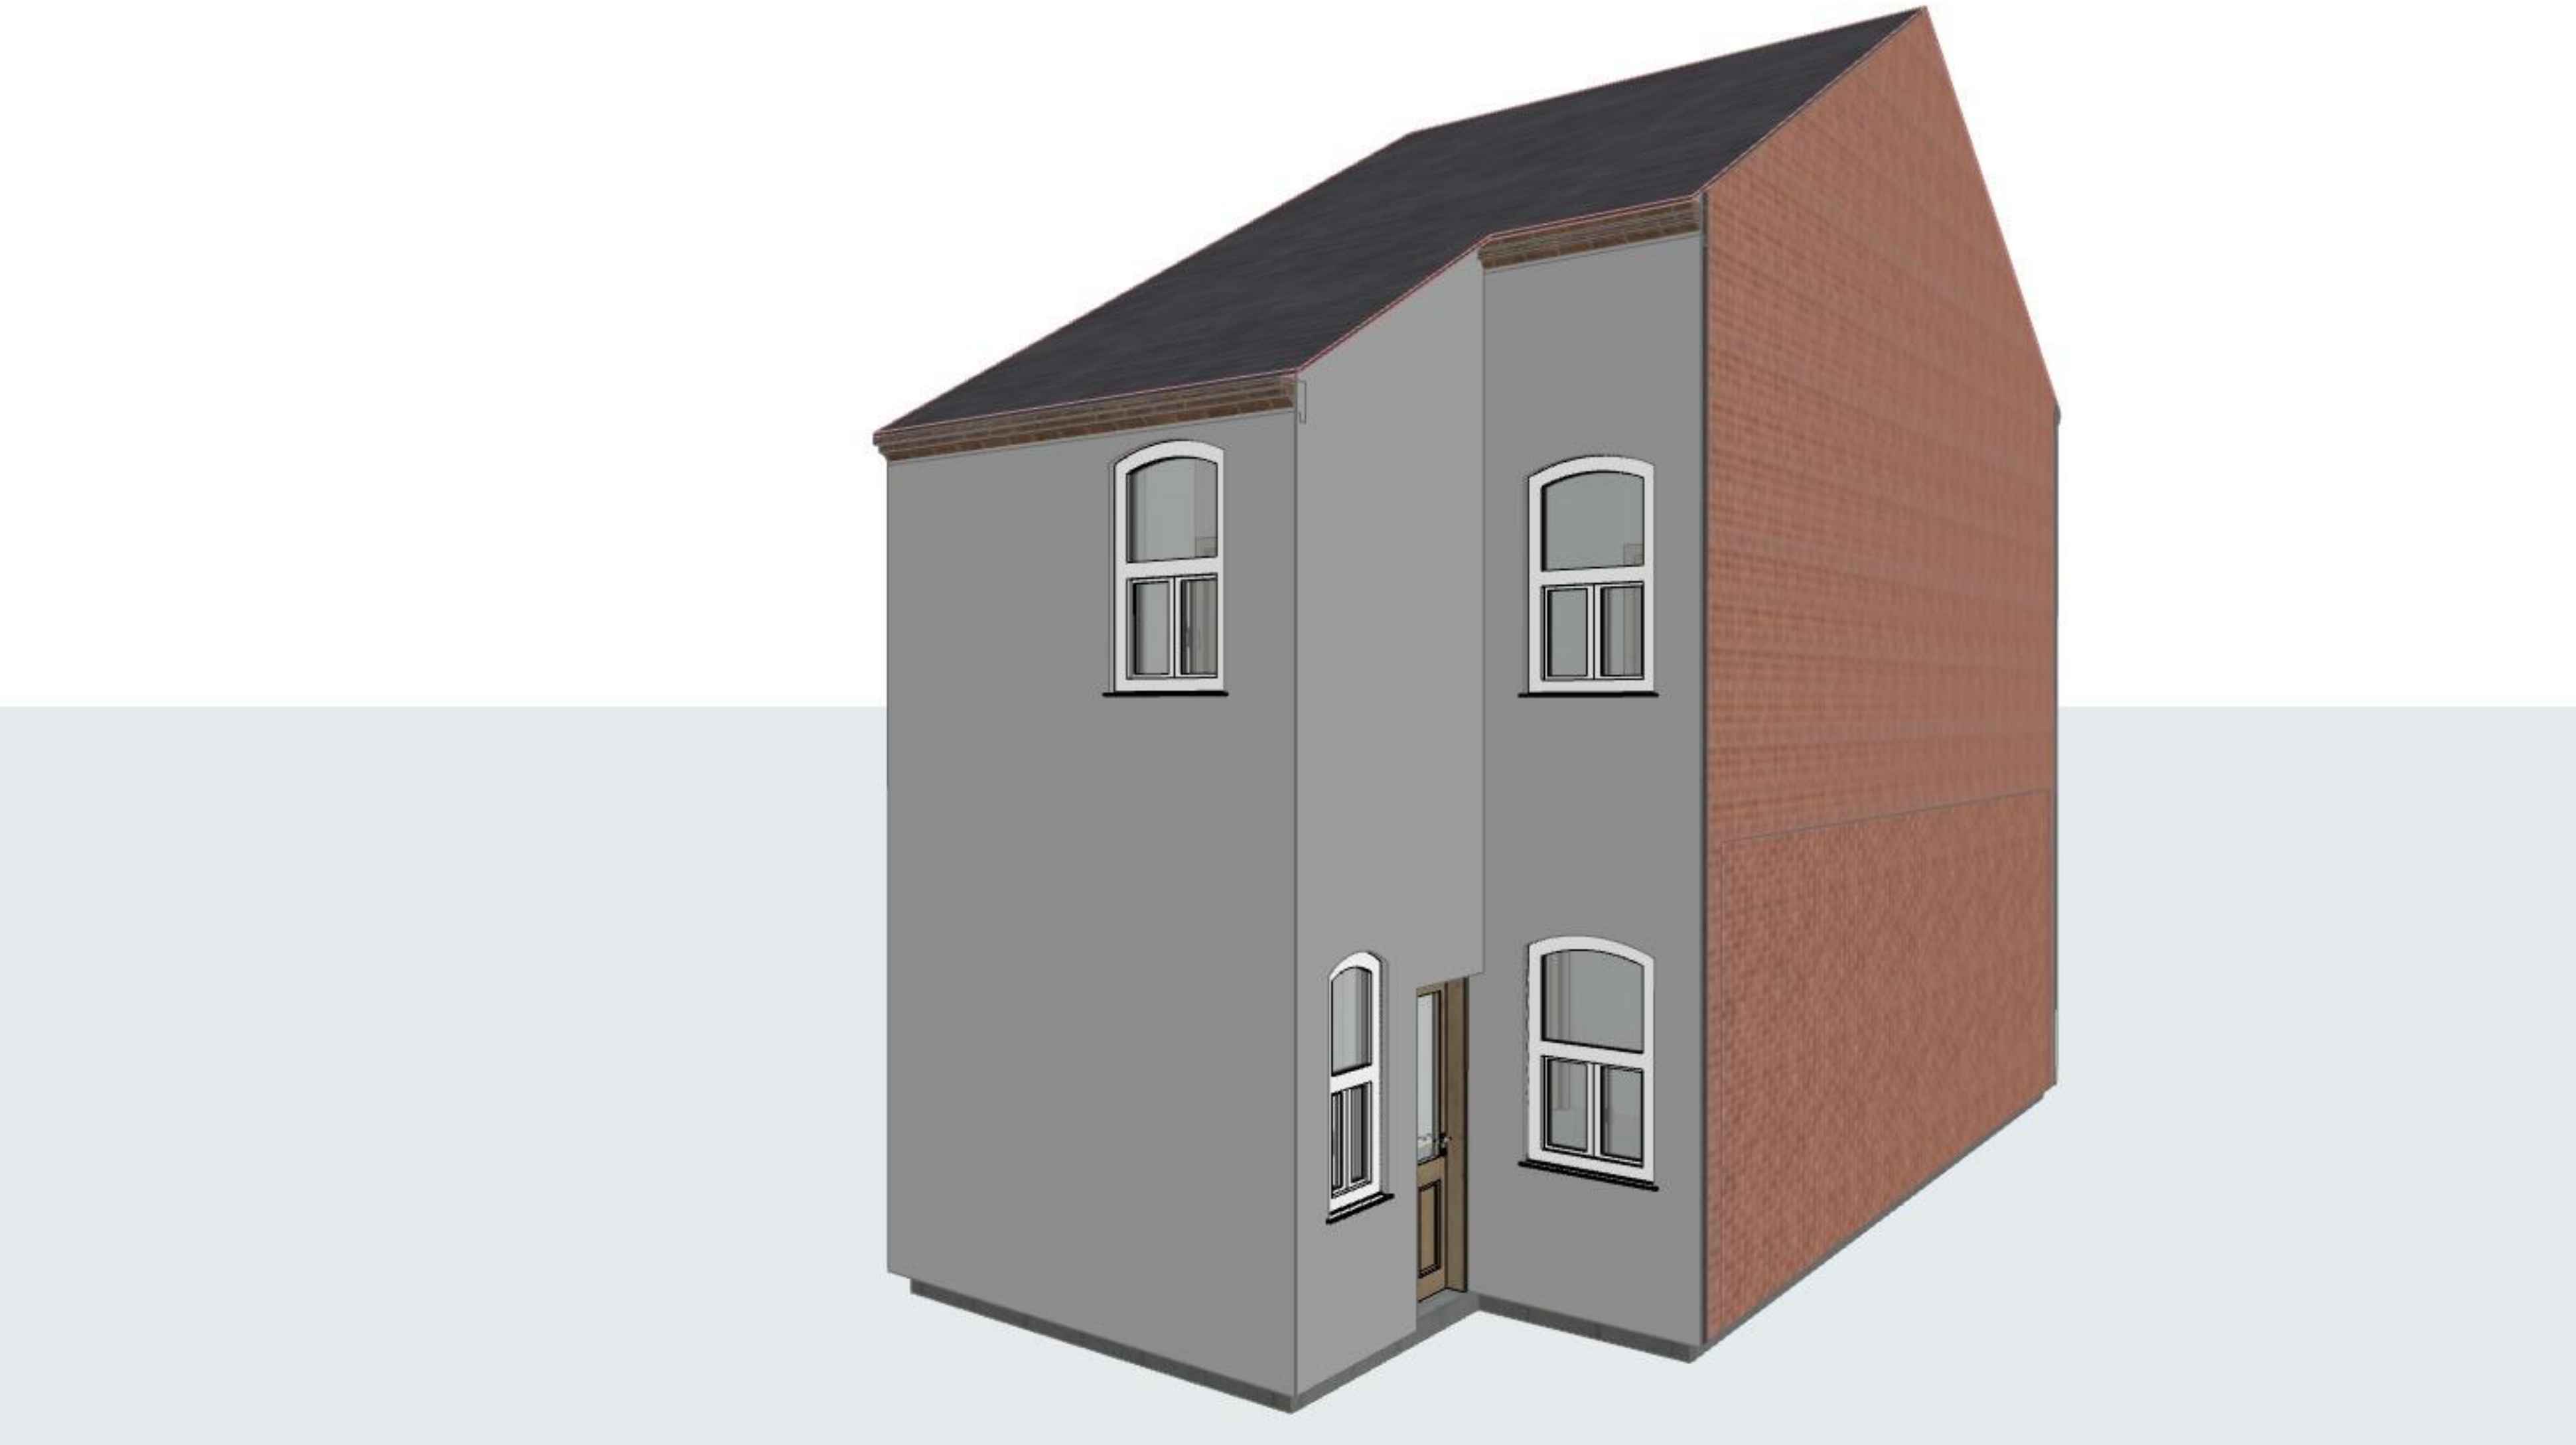



No.			Description		Date	

	Project	25 Woodland Avenue Manchester, UK		Client :  E.ON	
	Postal code	M18 7HT			
	Sheet	Proposed 3d			
		Date	Drawing Number	Scale (@ A2)	Revisions
		15/09/2024	A.11	1:100	
		Project Number			

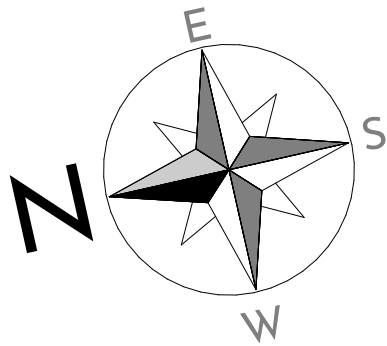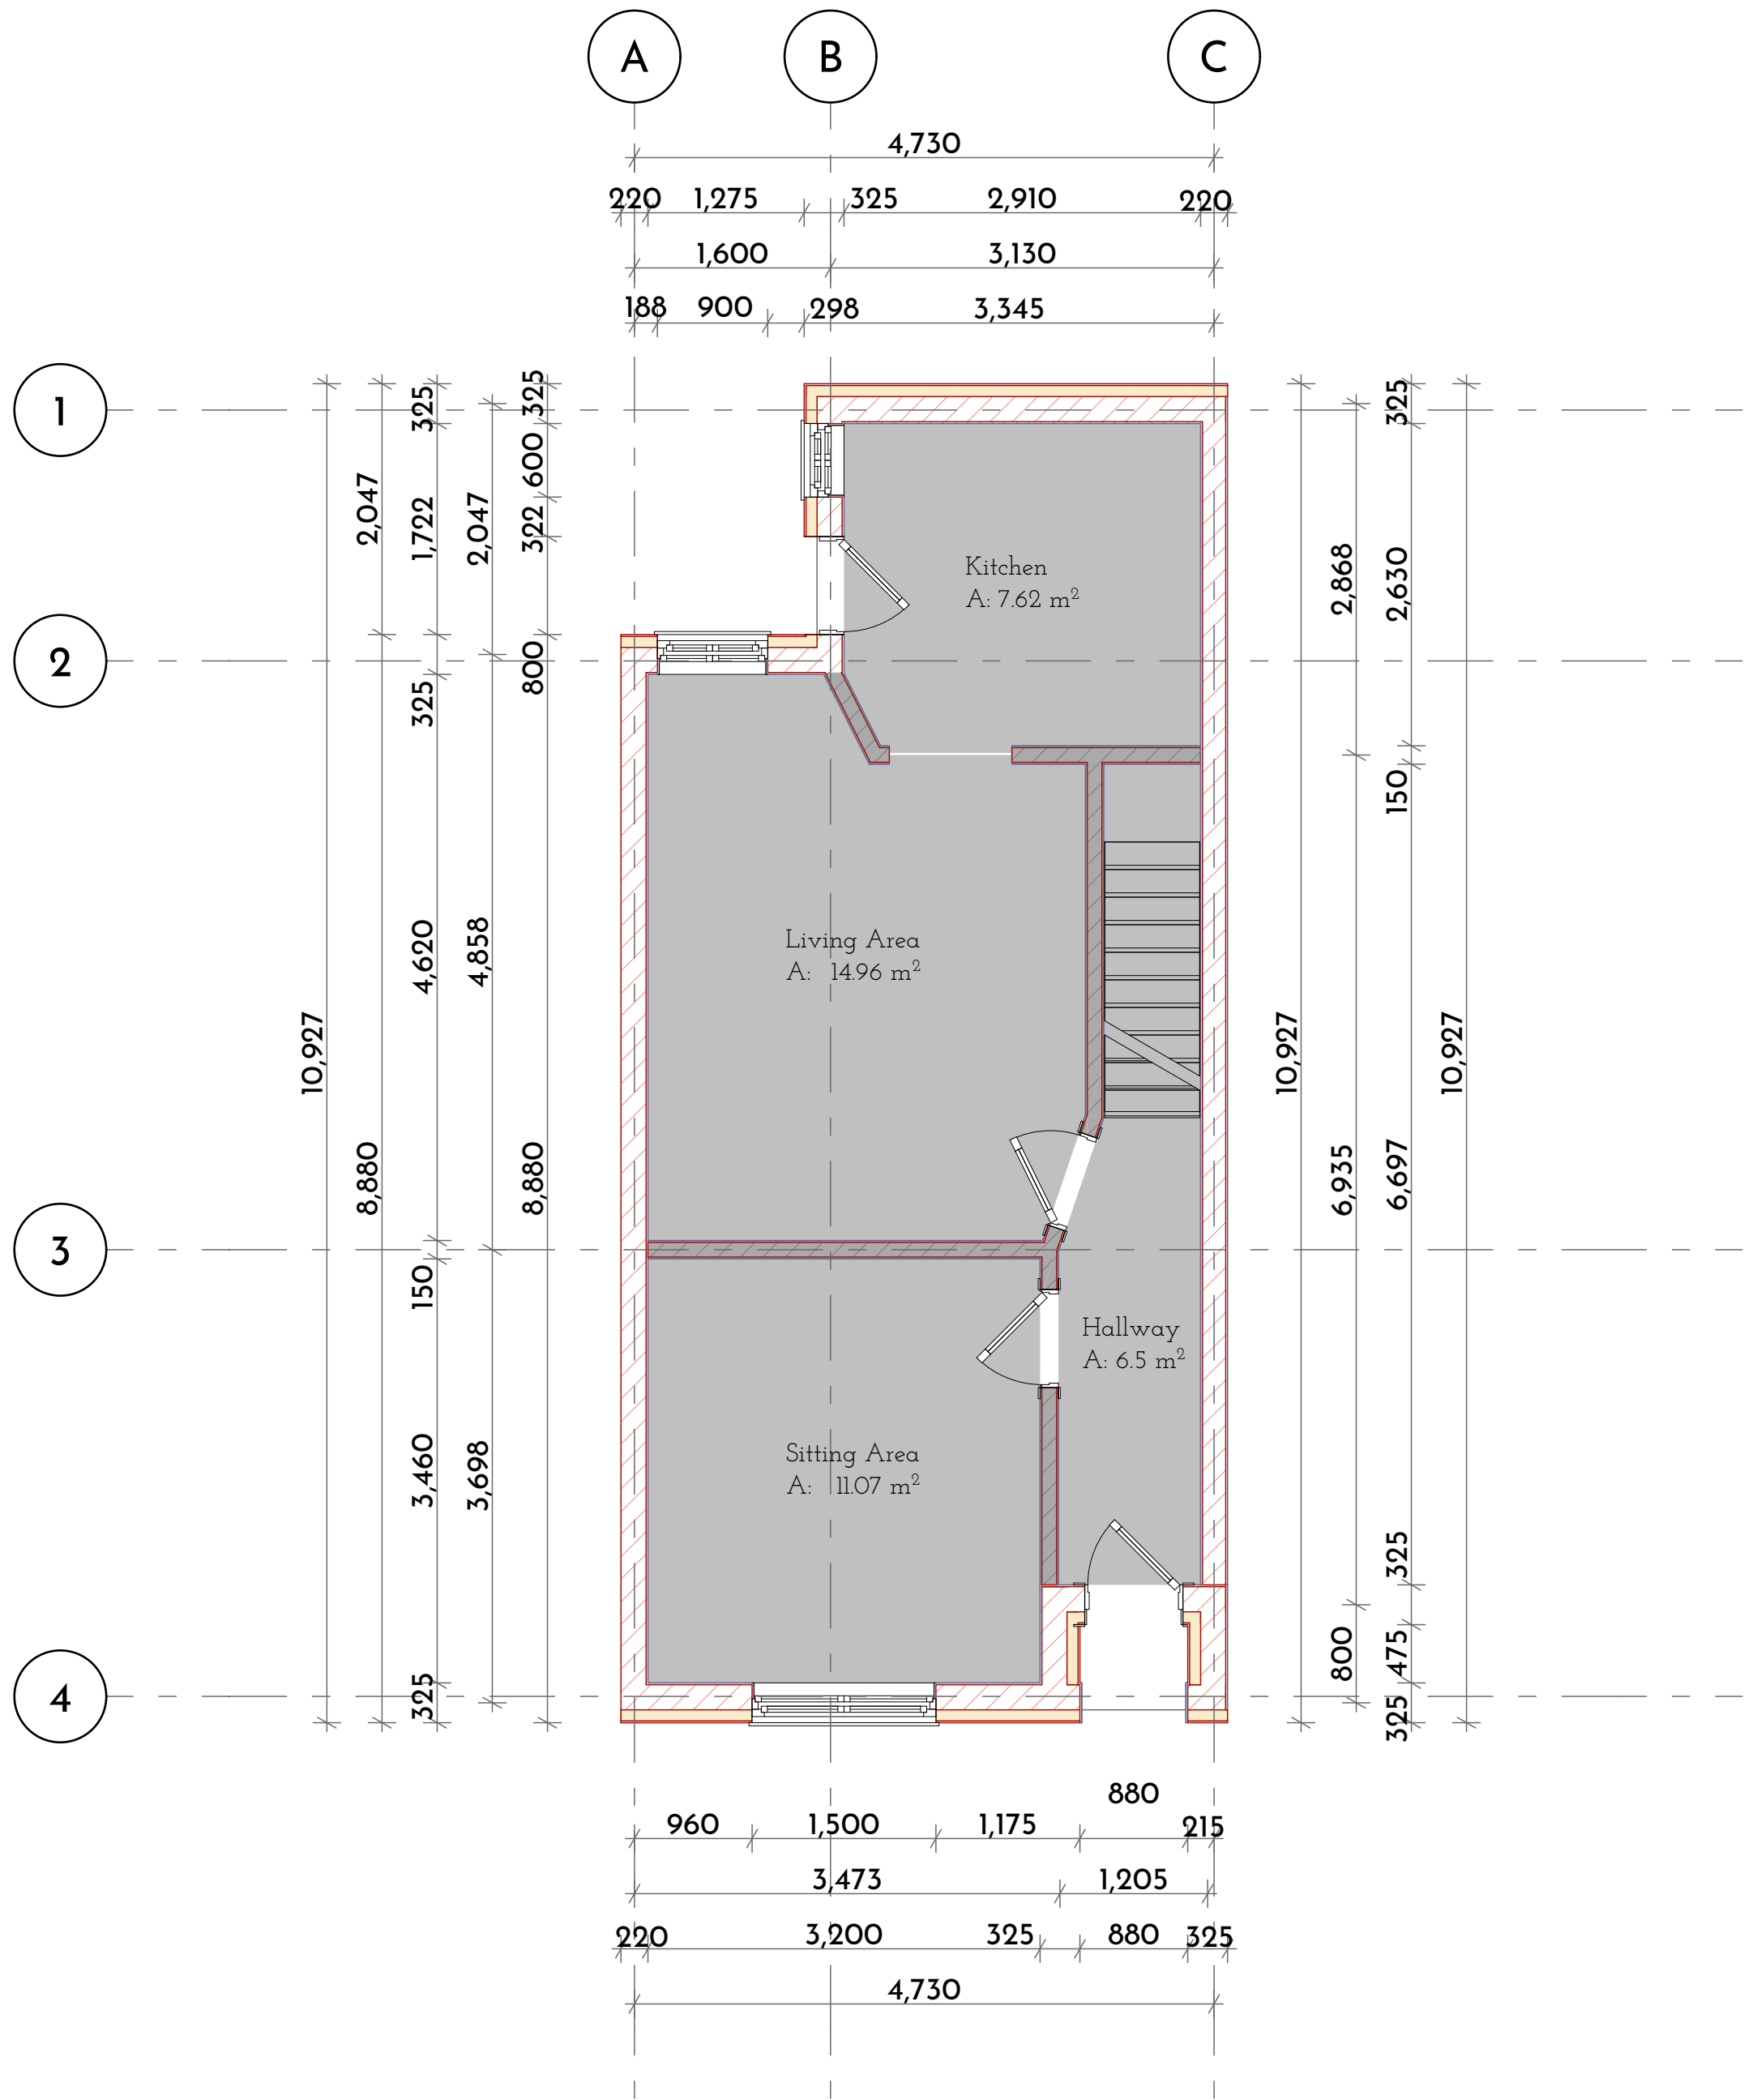

No.	Description	Date



	Project	25 Woodland Avenue Manchester, UK		Client : e.on E.ON	
	Postal code	M18 7HT			
	Sheet	Proposed Ground Floor Plan		Date 15/09/2024	Drawing Number A.12
				Scale (@ A2) 1:50	Revisions

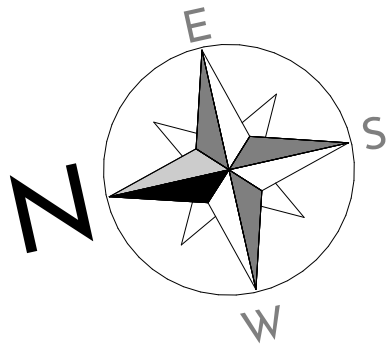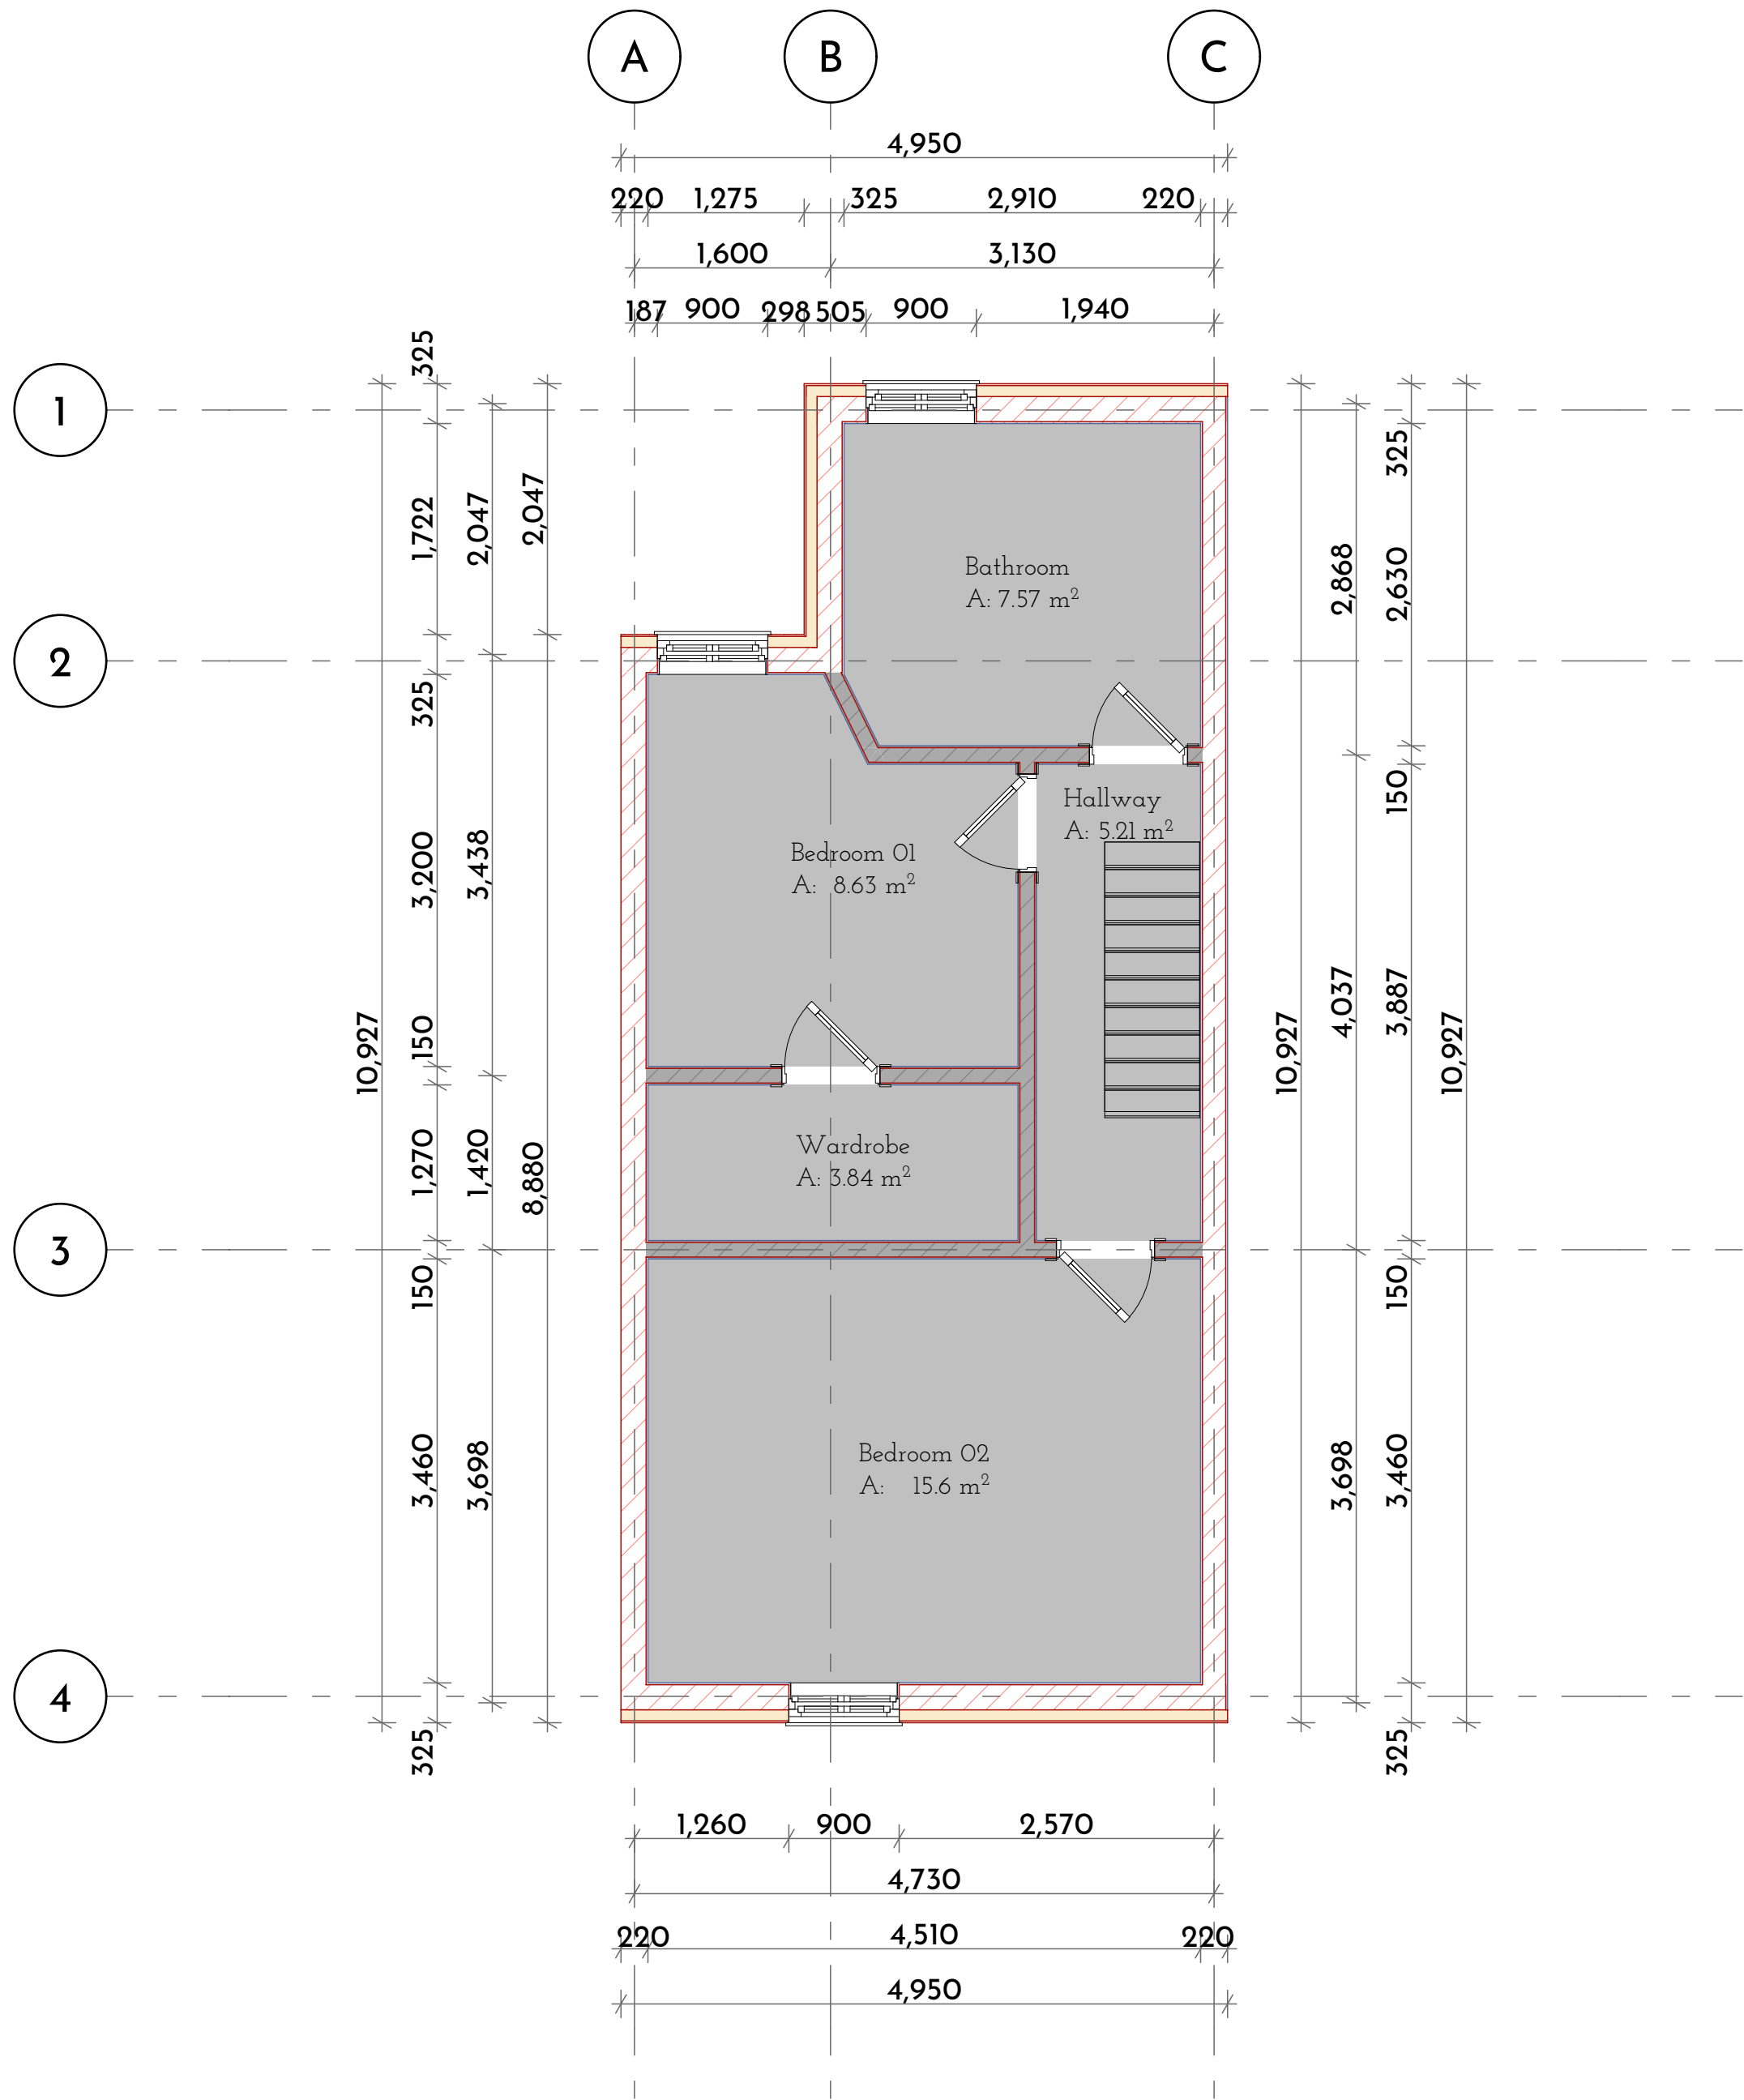

	Solid Brick Wall Construction
	Internal Partition Wall
	External Wall Insulation (E.W.I.)
	Apartment Partition Fence Wall
	Property Boundary Fence Wall

No.	Description	Date


	Project	25 Woodland Avenue Manchester, UK		Client : E.ON	
	Postal code	M18 7HT			
	Sheet	Proposed First Floor Plan		Date 15/09/2024	Drawing Number A.13
				Scale (@ A2) 1:50	Revisions

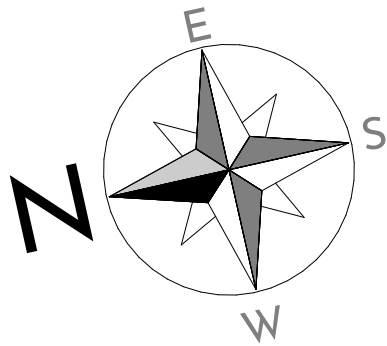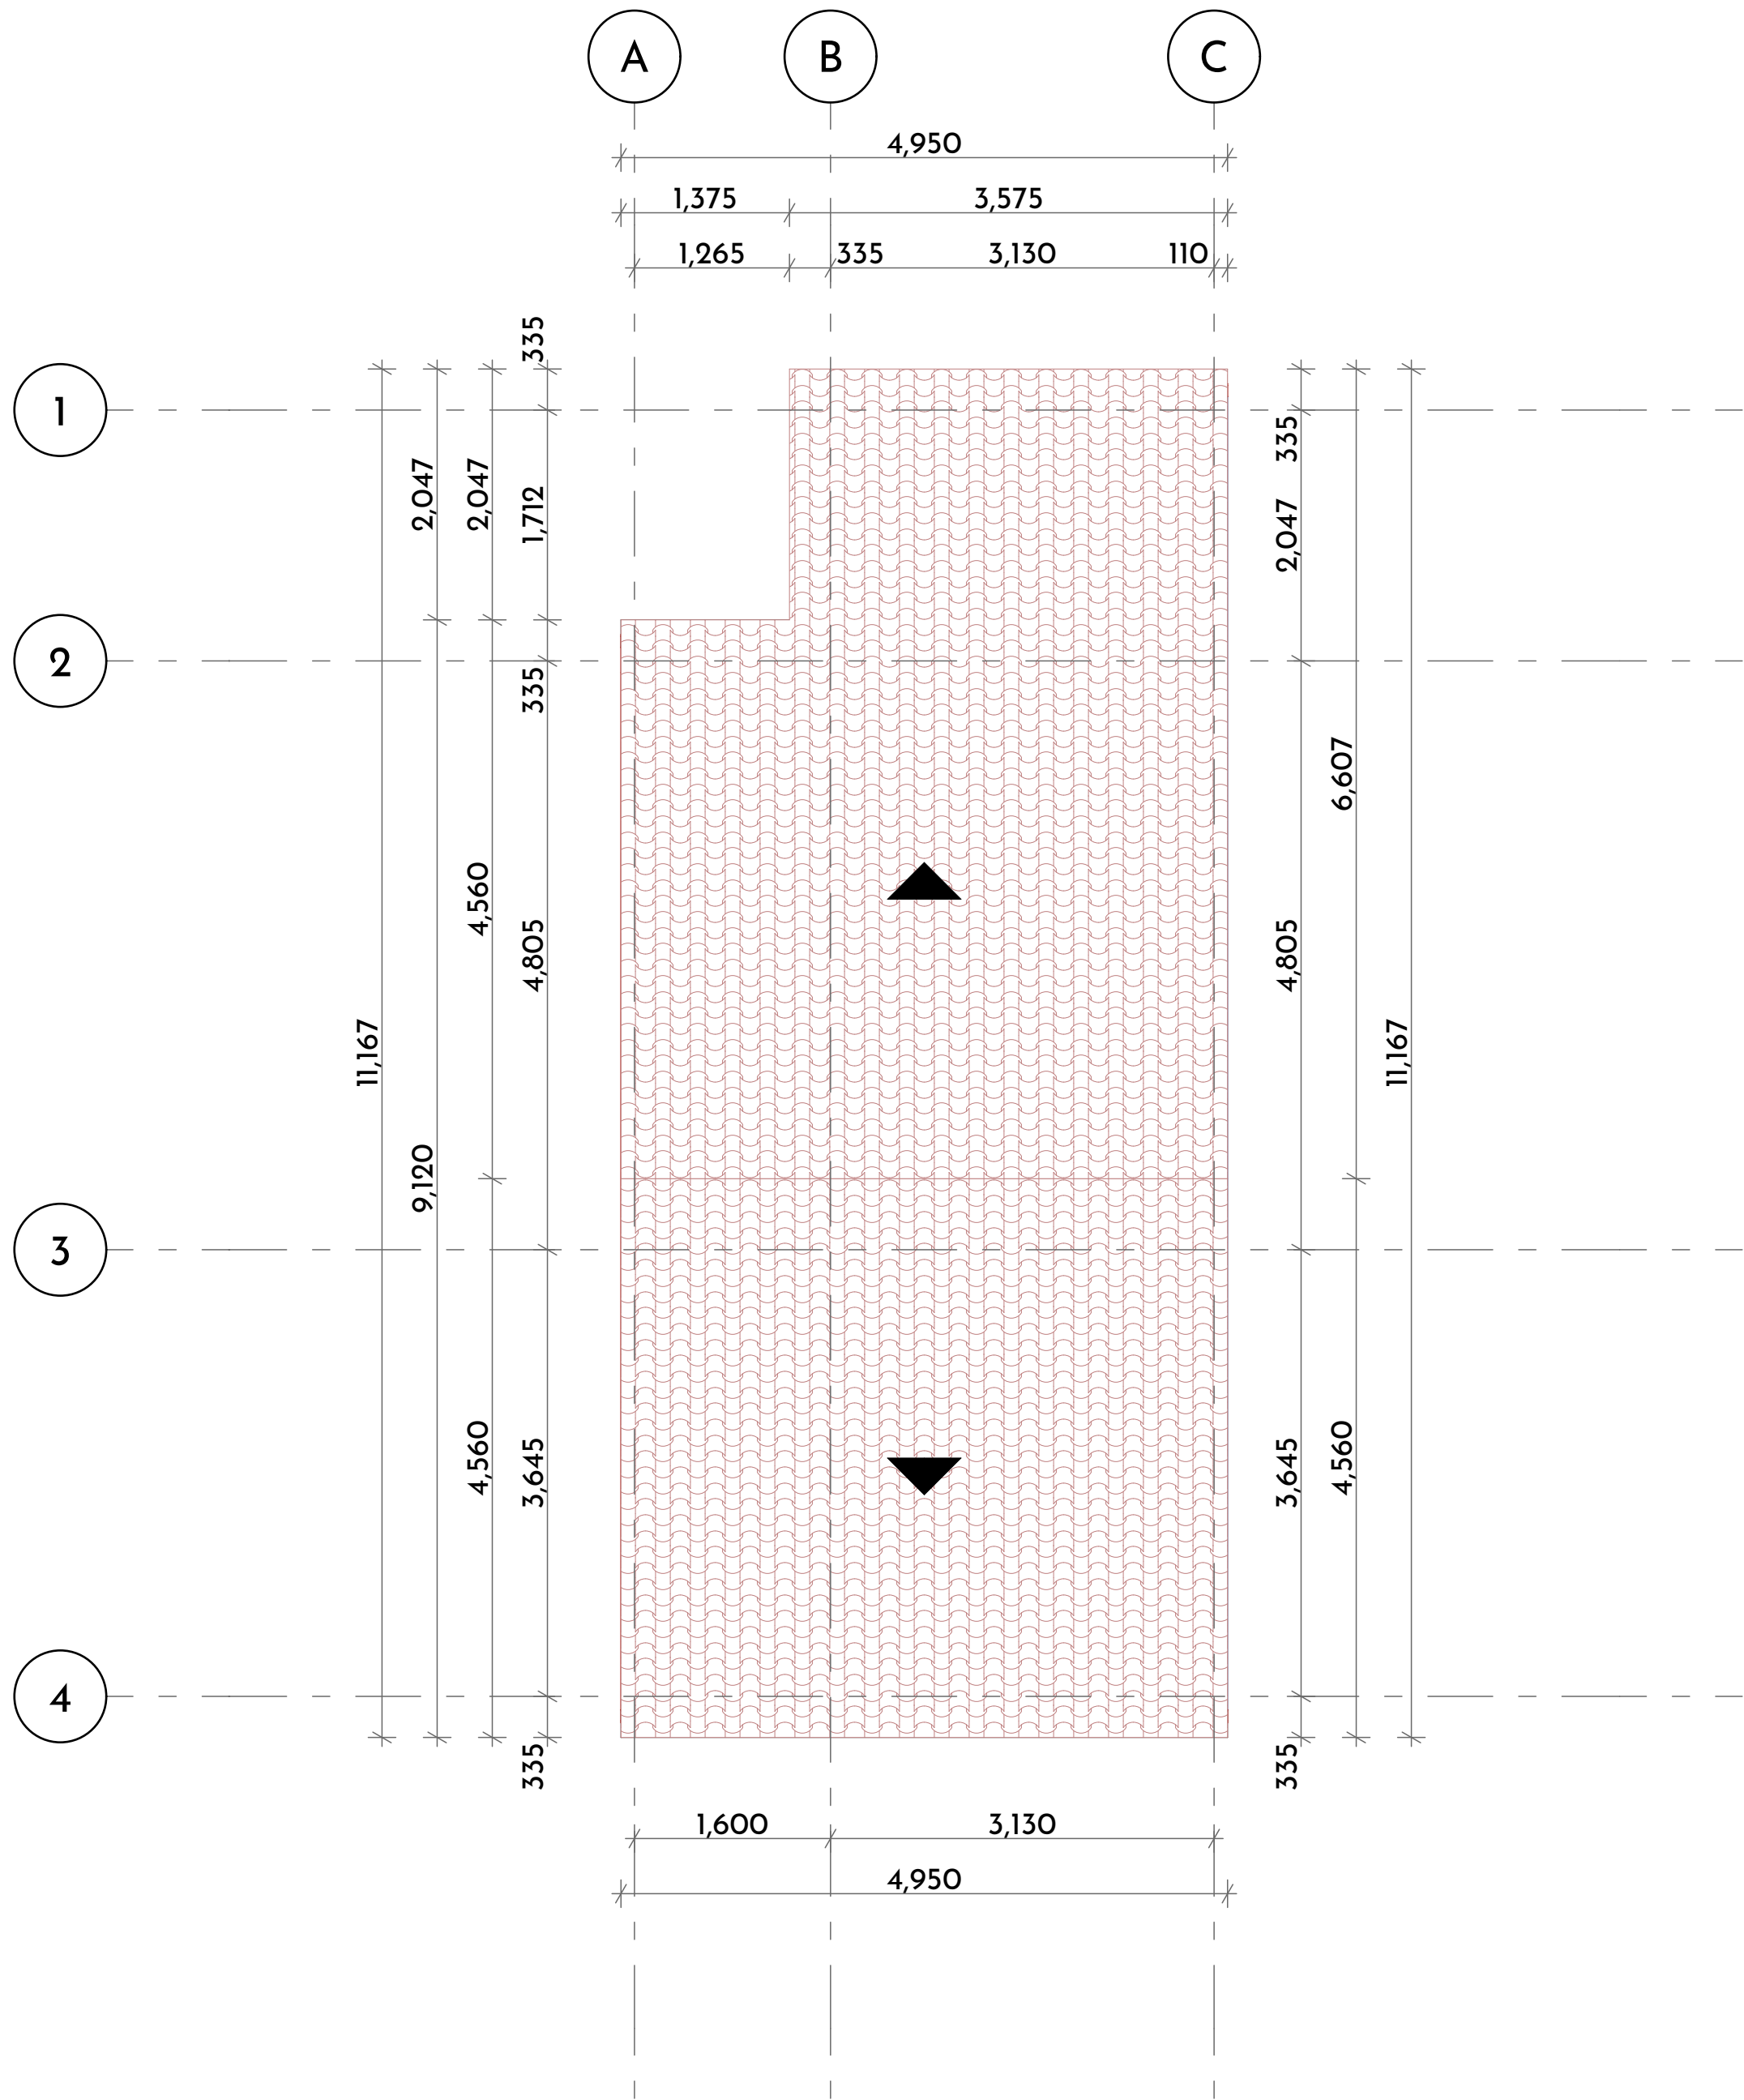


	Solid Brick Wall Construction
	Internal Partition Wall
	External Wall Insulation (E.W.I.)
	Apartment Partition Fence Wall
	Property Boundary Fence Wall

No.	Description	Date

	Project	25 Woodland Avenue Manchester, UK		Client :  E.ON	
	Postal code	M18 7HT			
	Sheet	Proposed Roof Plan		Date 15/09/2024	Drawing Number A.14
			Scale (@ A2) 1:50	Revisions	

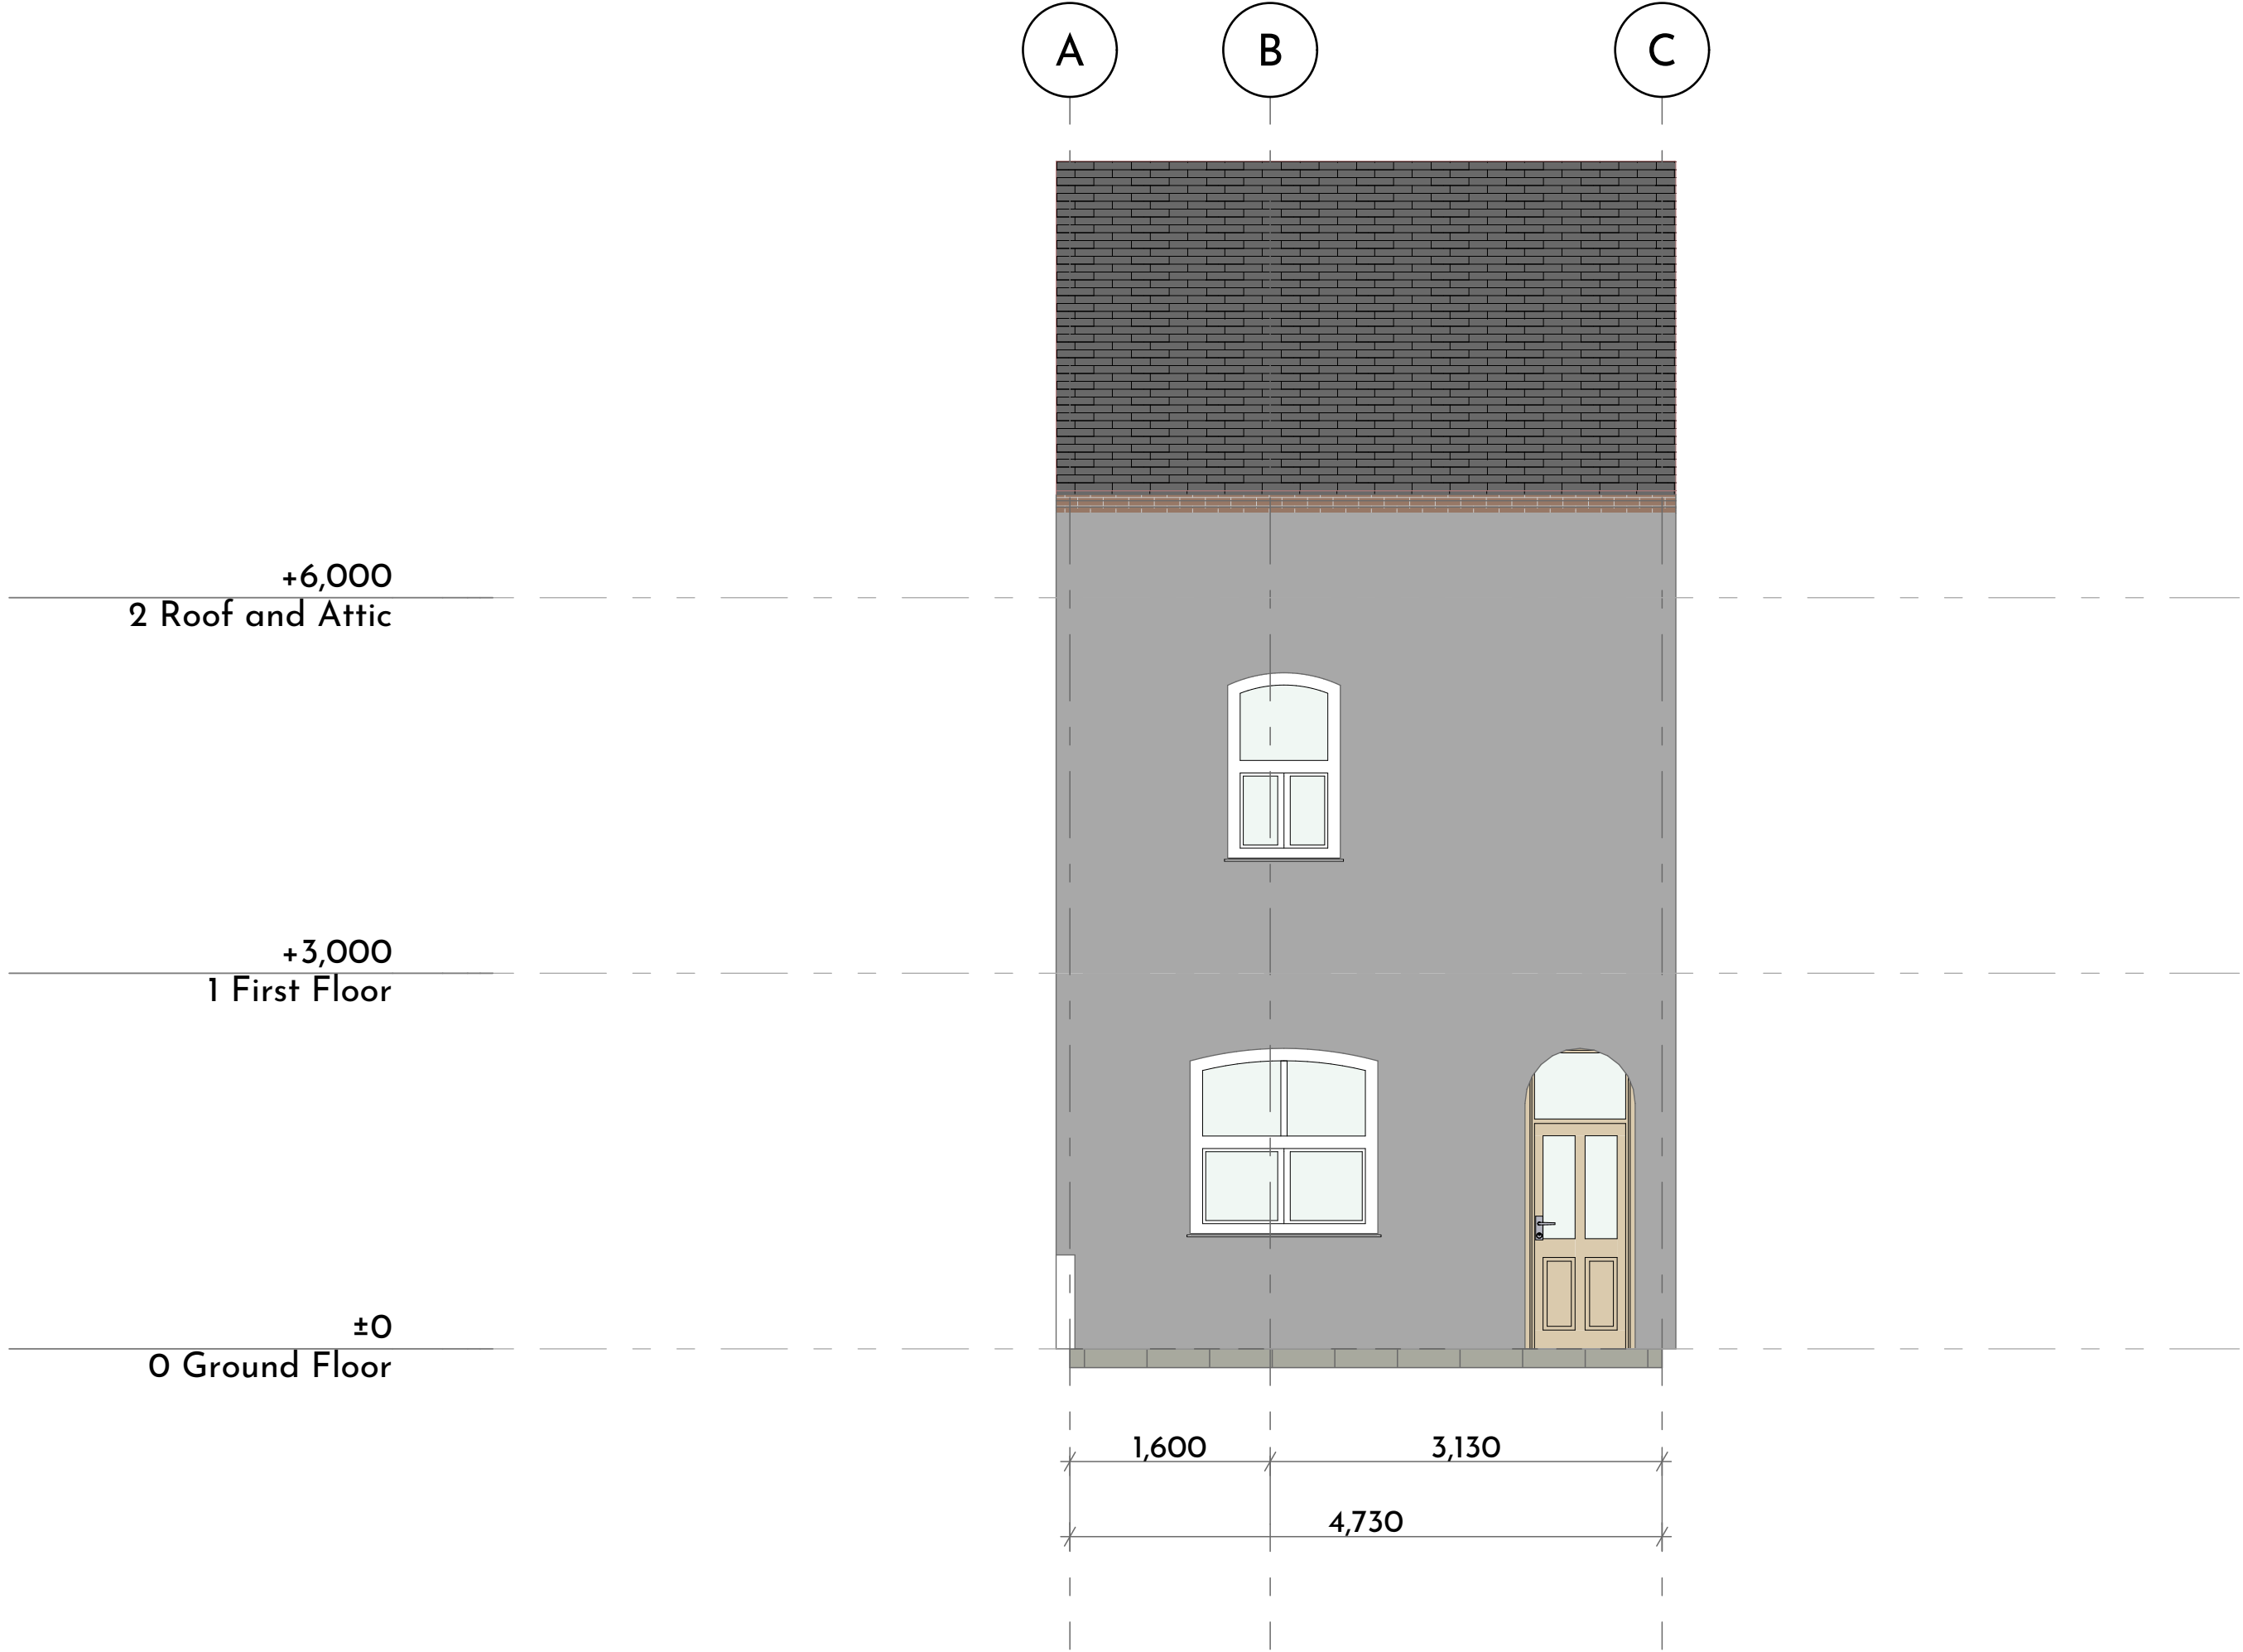

No.	Description	Date			Project	25 Woodland Avenue Manchester, UK		Client :  E.ON	
					Postal code	M18 7HT			
					Sheet	Proposed Front Elevation		Date 15/09/2024	Drawing Number A.15
								Scale (@ A2) 1:50	Revisions
								Project Number	

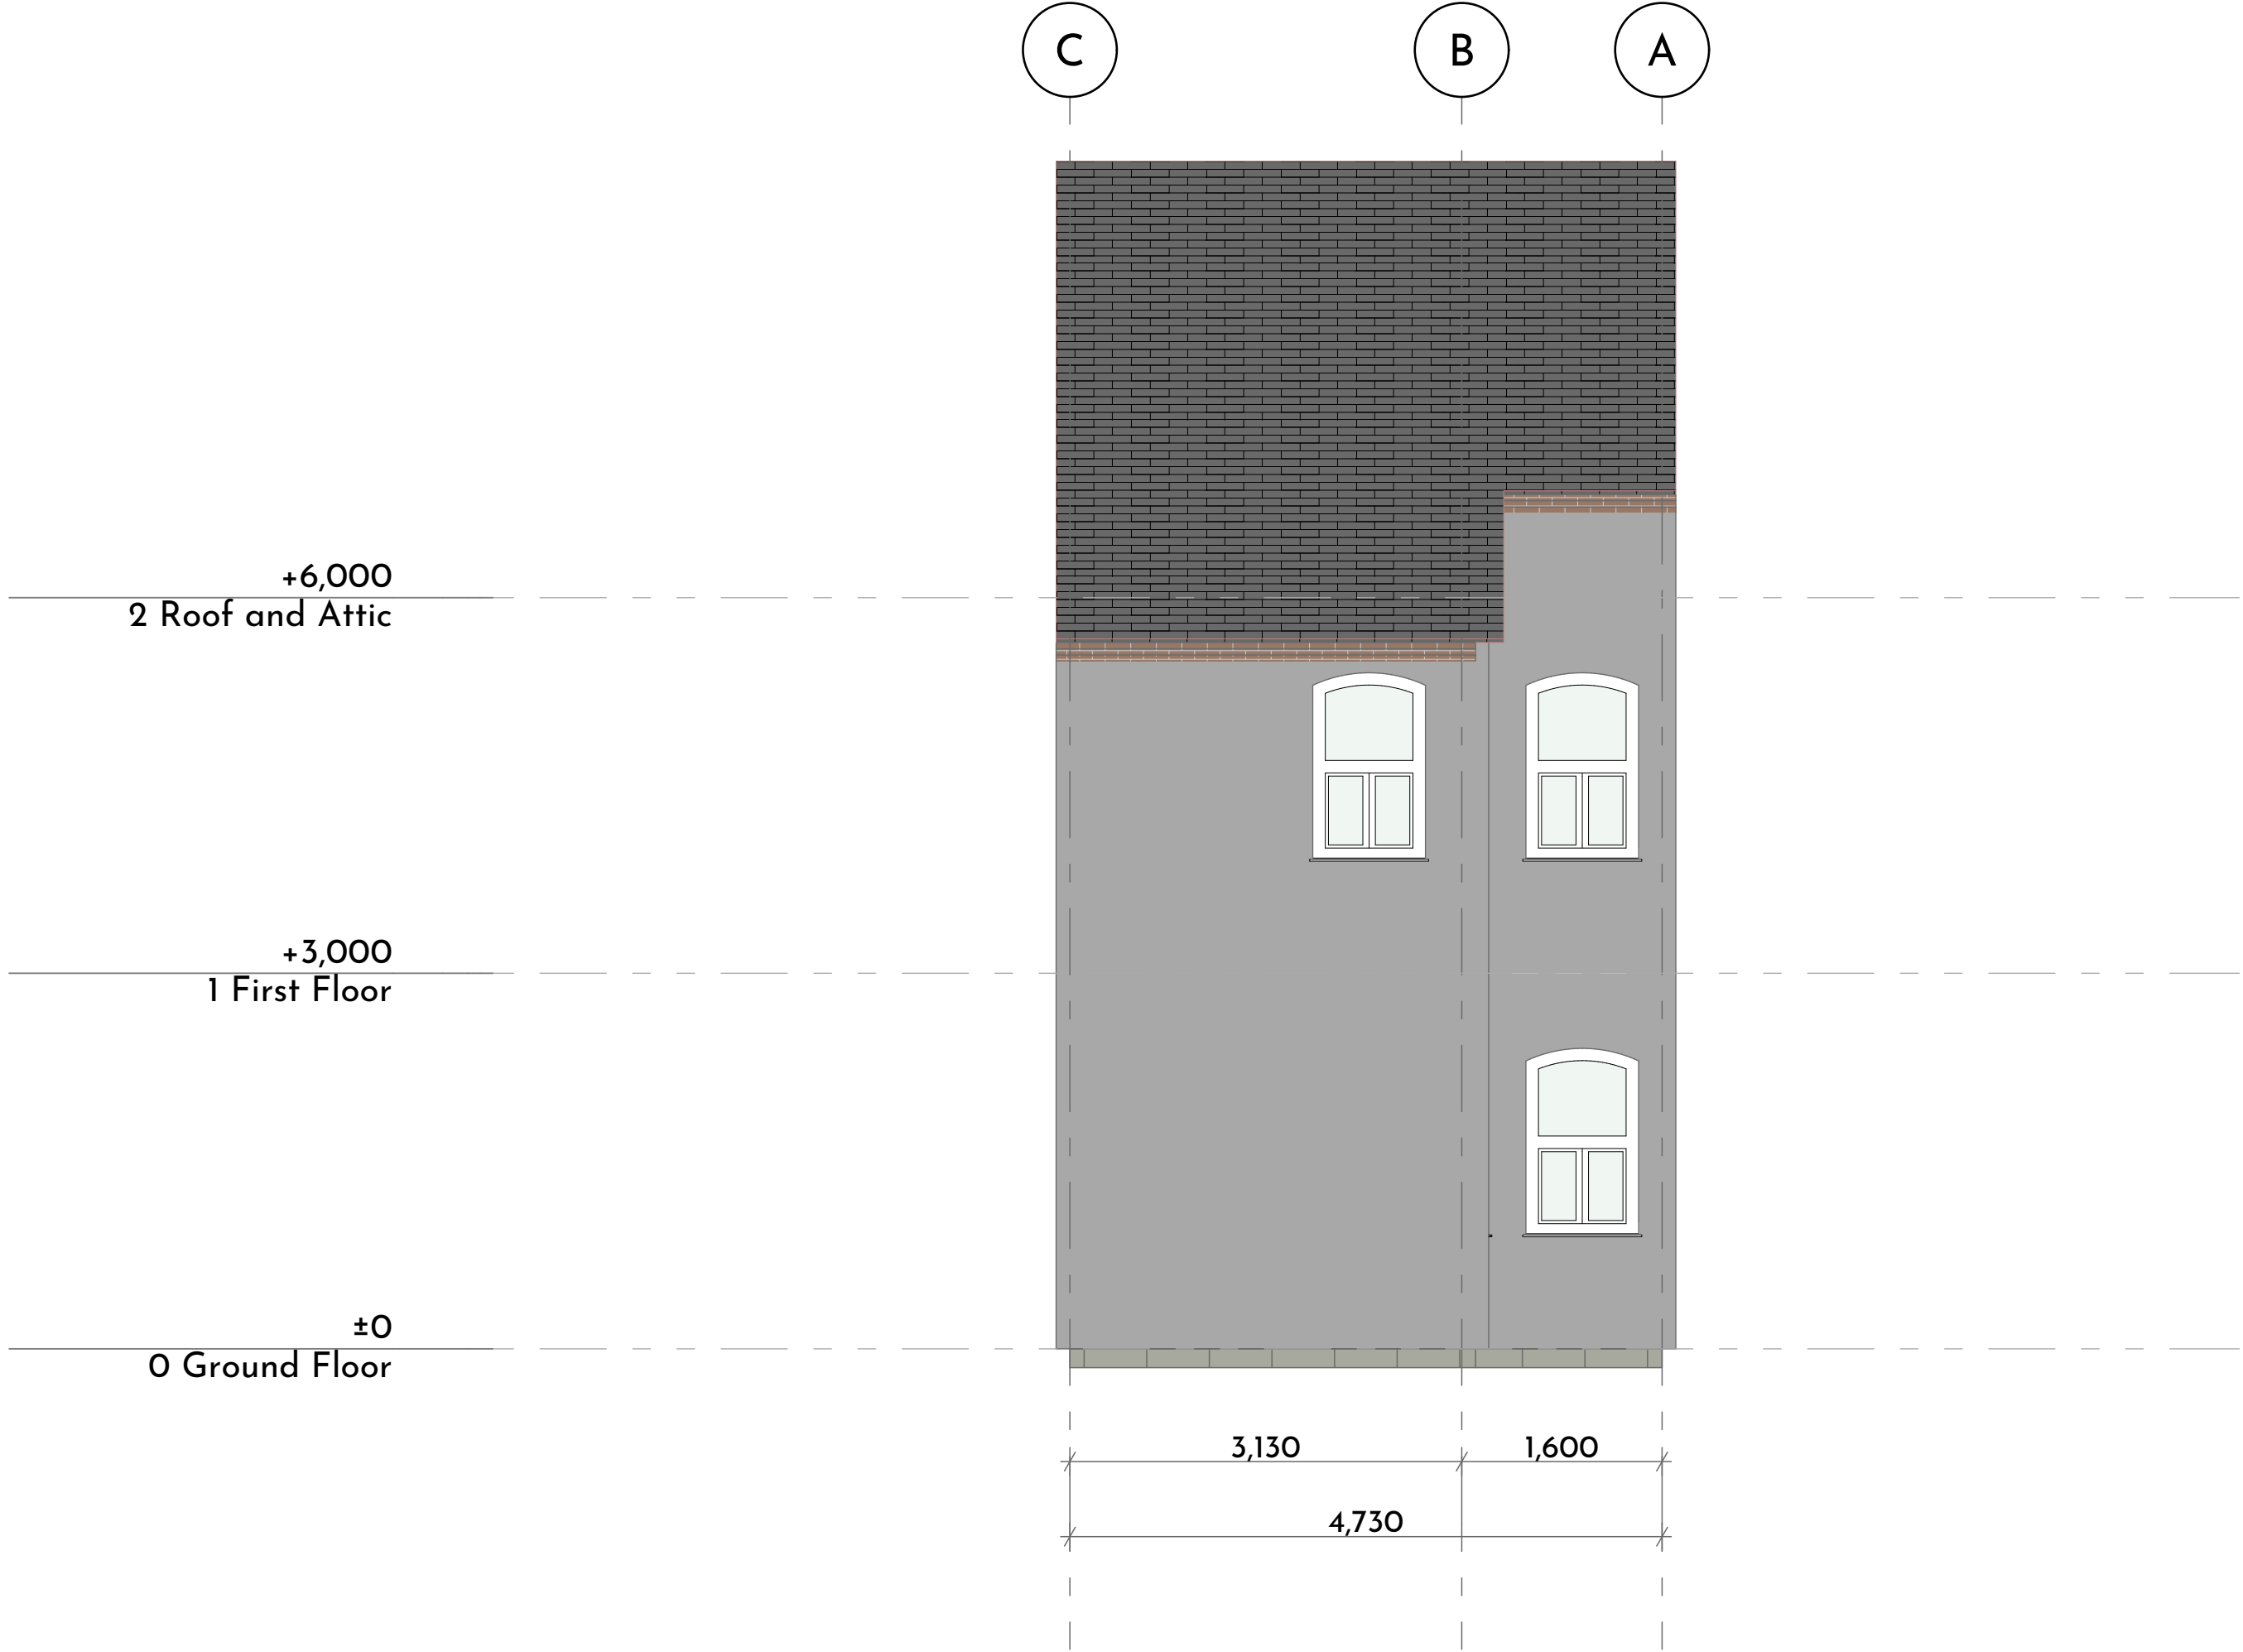

No.	Description	Date			Project	25 Woodland Avenue Manchester, UK		Client :  E.ON	
					Postal code	M18 7HT			
					Sheet	Proposed Rear Elevation		Date 15/09/2024	Drawing Number A.16
								Scale (@ A2) 1:50	Revisions
								Project Number	