



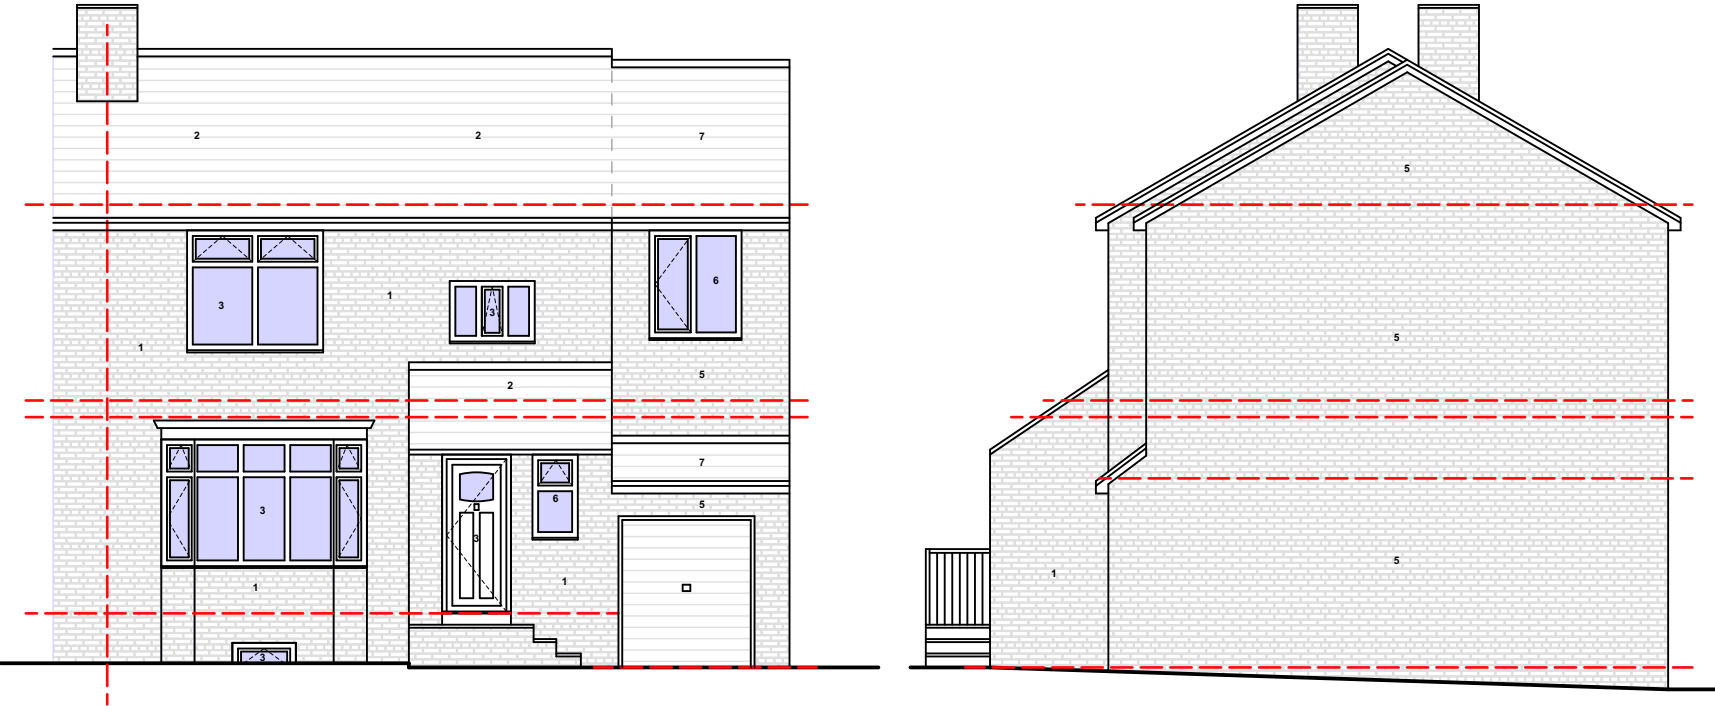


PROPOSED GA FRONT
ELEVATION @1:100

PROPOSED GA SIDE
ELEVATION 1 @1:100

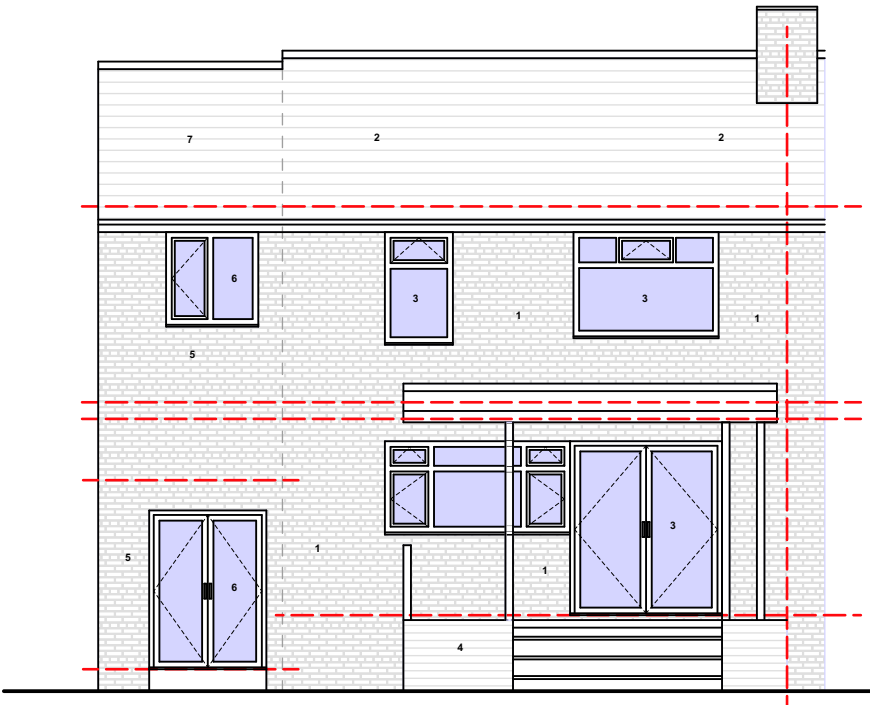

PROPOSED GA REAR
ELEVATION @1:100

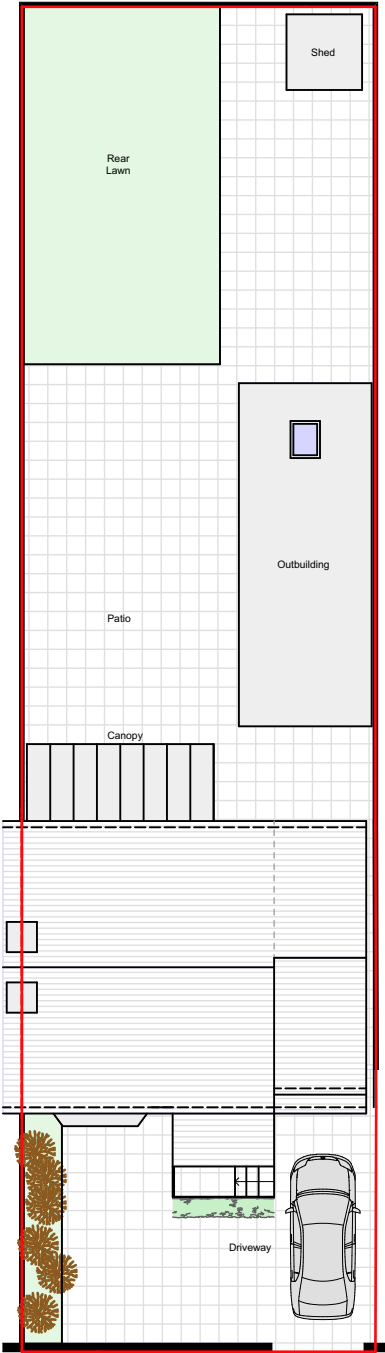

MILLWAIN ROAD

PROPOSED GA SITE
PLAN @1:200

notes


This drawing is subject to a detailed building and site survey, therefore no guarantee of its accuracy can be given. This drawing has been draughted in accordance with the clients design requirements.

All areas are approximate and are subject to a detailed building and site survey and further design development.

All dimensions should be checked prior to commencement of construction on site. Measurements should not be taken off the drawing.

All dimensions shown are in millimetres (mm).

- Text Key
- Existing facing brickwork
 - Existing slate grey roof tiles
 - Existing uPVC door/window
 - Existing raised decking
 - Proposed facing brickwork
 - Proposed uPVC door/window
 - Proposed grey pantile roof tiles

 

PL0 Planning Issue 10.09.24

revisions

NADA Architects Ltd
169 Kingsway
Burnage
Manchester
M19 2ND
Mob: 07974 735527
E: ahmed@nadaarchitects.com
W: www.nadaarchitects.com

D - design PL - planning PT - pre-tender
T - tender P - preliminary
C - construction R - record

GARETH TAYLOR

HOUSE EXTENSION
39 MILLWAIN ROAD,
MANCHESTER, M19 2PX

PROPOSED GA ELEVATIONS &
SITE PLAN

scale	date	drawn	checked
1:100 @ A3	10.09.24	MI	AC
1:200 @ A3			

job no	(category) dwg no	revision
--------	-------------------	----------

24-1285 (02)001 PL0

Drawing measurements shall not be obtained by scaling. Verify all dims prior to construction. Immediately report any discrepancies on this drawing to Architect. This drawing shall be read in conjunction with associated specifications and related consultant's documents.