


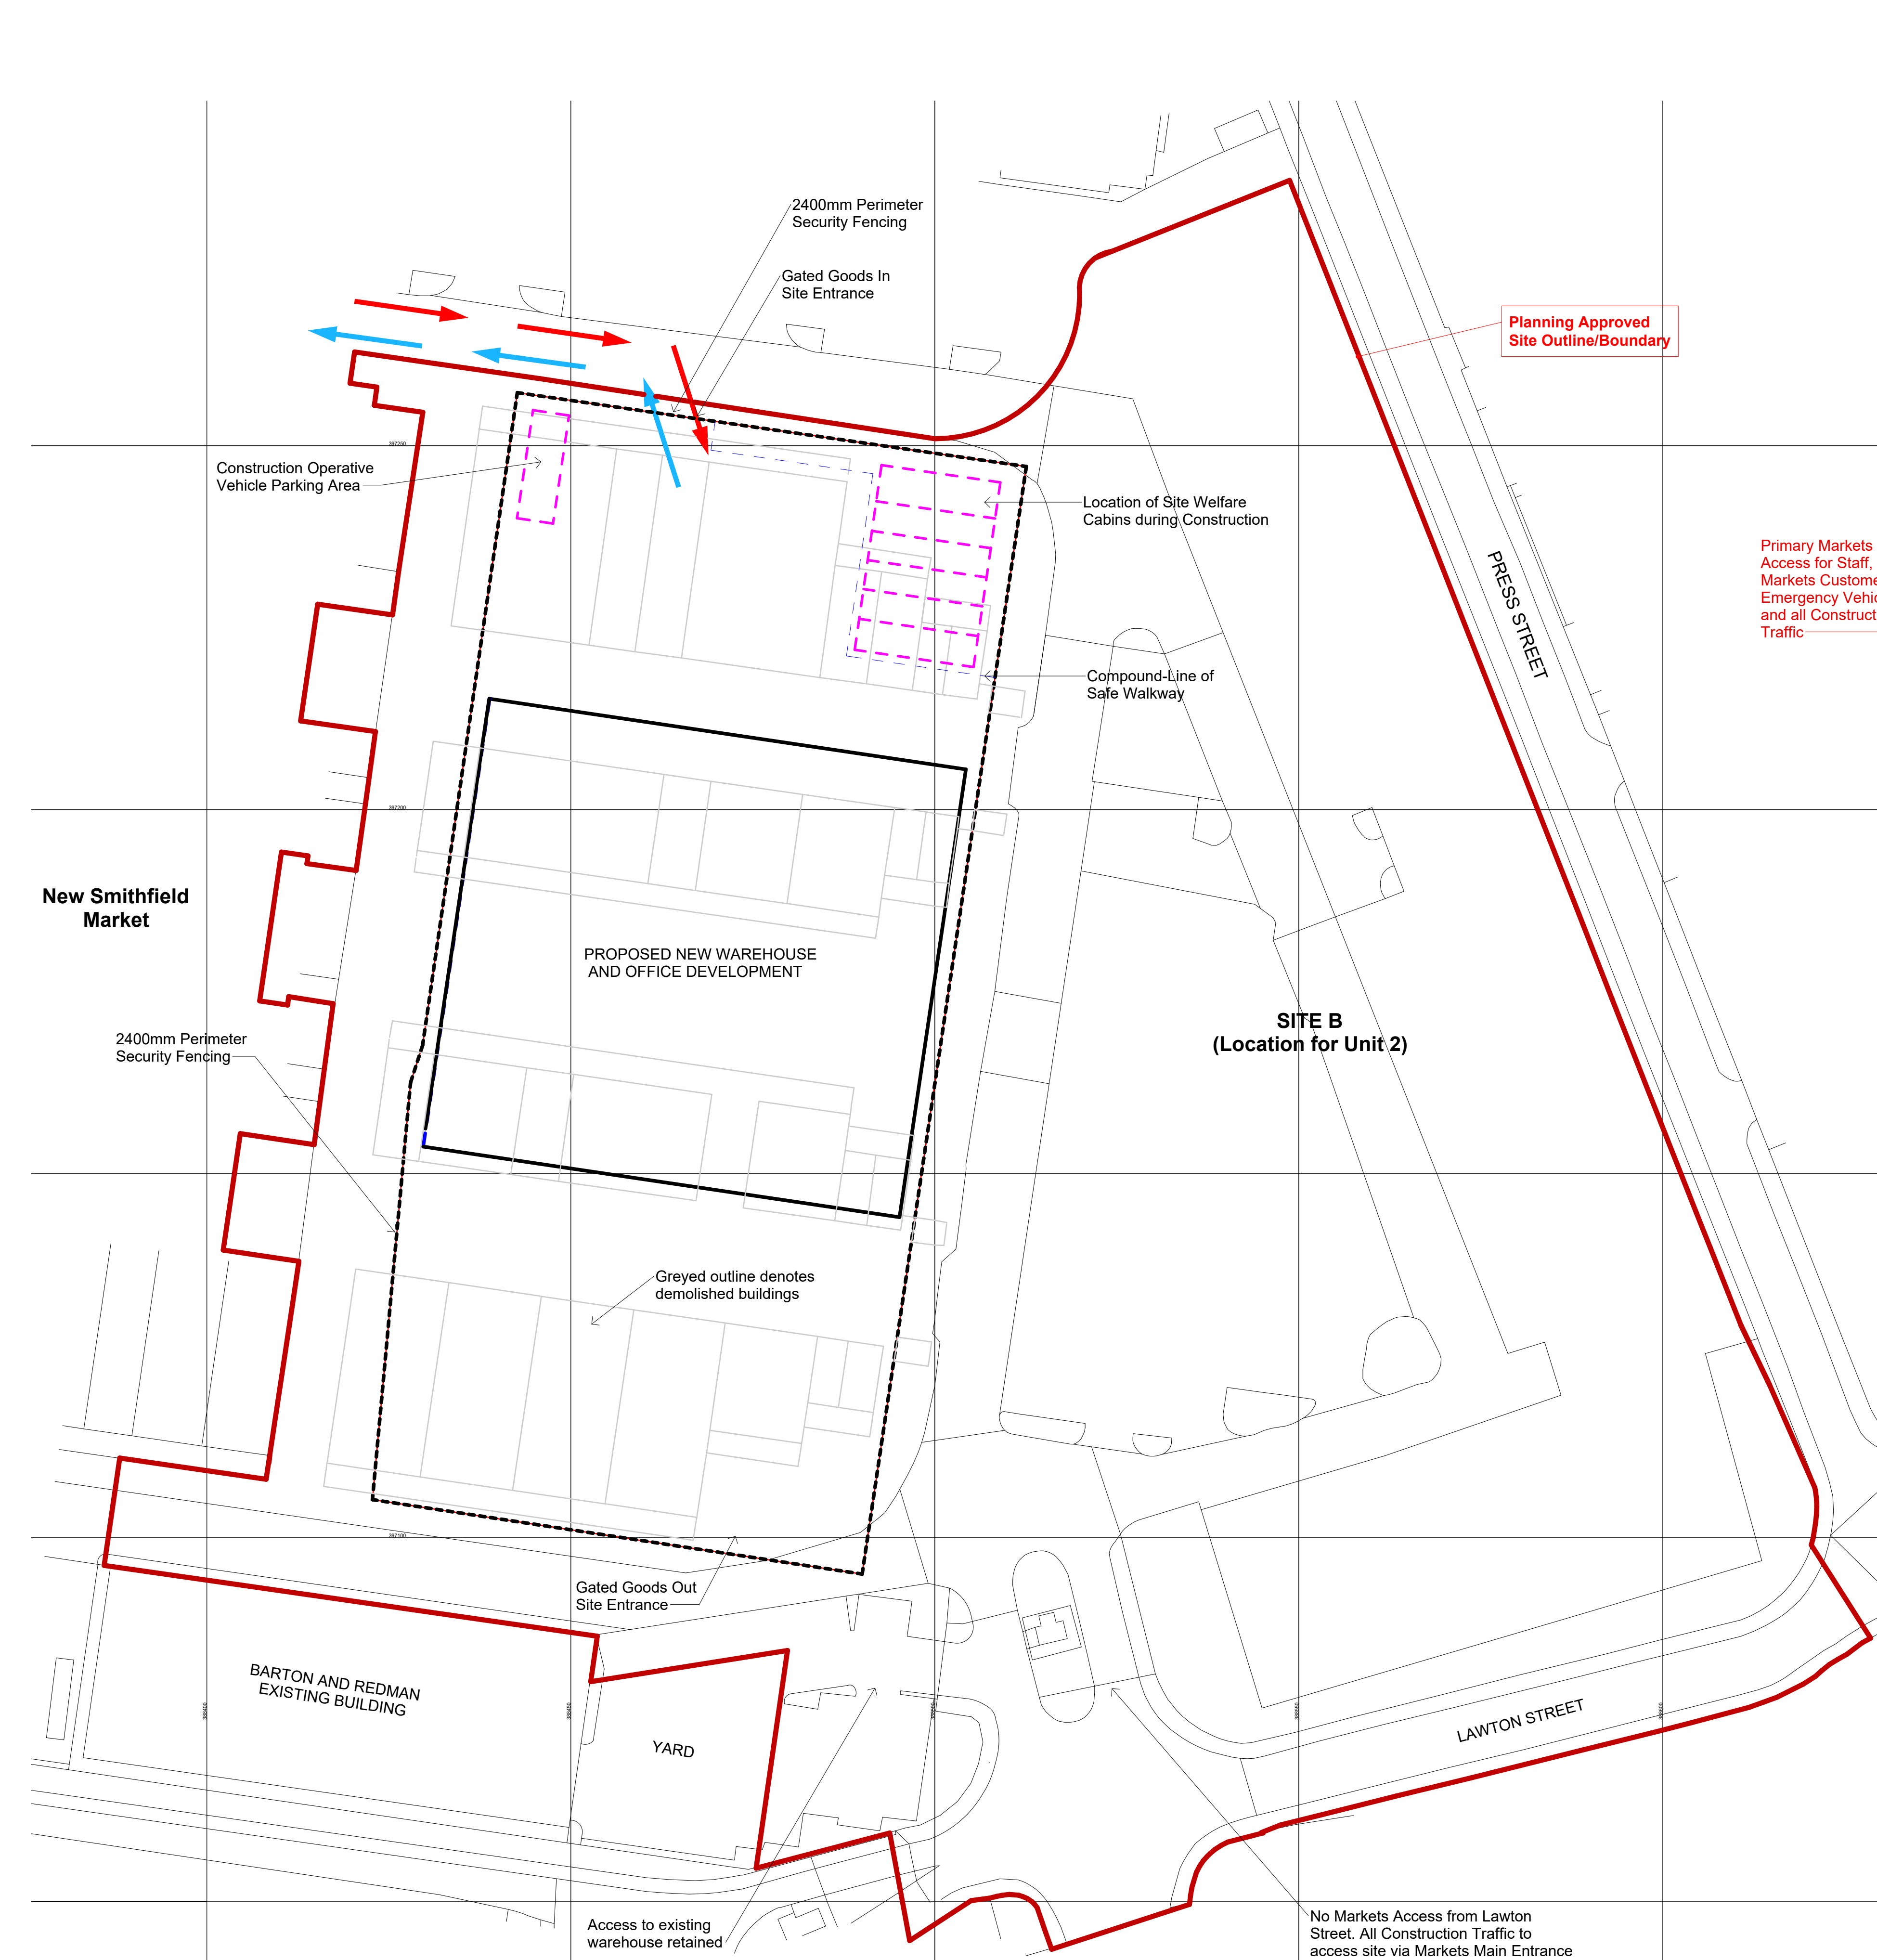

PROJECT NOTES

1. Development proposals are to be read in conjunction with all referenced drawings and documents.
2. Any proposed ground or floor slab levels are indicative and subject to change to suit Engineered design and/or determined by site conditions.

Drawing Status

INFORMATION

This drawing is © C4 Projects and is not to be copied, reproduced or re-distributed either in whole or in part without the prior written permission of the originator.

The originator shall have no responsibility for any liability, loss, cost, damage or expense arising from or relating to any use of this document other than for its intended purpose on this project.


This drawing shall be read in conjunction with all other relevant drawings, specifications and associated documentation. Any discrepancies, errors or omissions are to be reported to the originator before proceeding with work.

This drawing can be scaled for planning purposes only. All dimensions are to be checked on site by the contractor prior to proceeding with any work. Contractors to work to figured dimensions only & scaled figures are not to be used for construction purposes.

DISCLAIMER
When this drawing is issued in CAD, it is an uncontrolled version issued for information only, to enable the recipient to prepare their own documents/ drawings for which they are solely responsible.

SOFTWARE INTEROPERABILITY
C4 Projects prepared this drawing using Autodesk®REVIT Architecture.

C4 Projects does not accept liability for any loss or degradation of any information held in the drawing resulting from the translation from the original file format to any other file format or from the recipient's reading of it in any other programme.

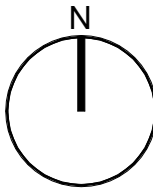

WIDER SITE PLAN AERIAL VIEW

- ▲ Proposed Access In
- ▲ Proposed Access Out

Existing Barton and Redman Delivery Traffic to access site via Markets Main Entrance off Whitworth Street East and access warehouse through existing markets roadway.

P02	Approved boundary line updated following comments from planning officer	JTJ	16.08.24	SS
P01	Planning Issue	JTJ	07.06.24	SS
Rev	Revision Details	Drawn	Date	Checked

t: 01925 751 852
e: info@c4projects.co.uk
www.c4projects.co.uk

Project Management • Architecture • Building Surveying • Cost Consultancy

1st Floor 340 Firecrest Court Warrington WA1 1RG	7th Floor Phoenix House Manchester M2 4JF
---	--

Client
Barnfield Construction

Project
**Unit 1, New Smithfield Market,
Manchester**

Drawing Title
**Site
Construction Phase Logistic Site Plan**

Drawn by	JTJ	Created	14-02-2024
C4 Job no.	23-131	Scale	As indicated @ A1

Drg no.
23131-C4P-11-S01XX-D-A-1105

Status	Purpose of Issue	Rev
S2	FOR INFORMATION	P02