




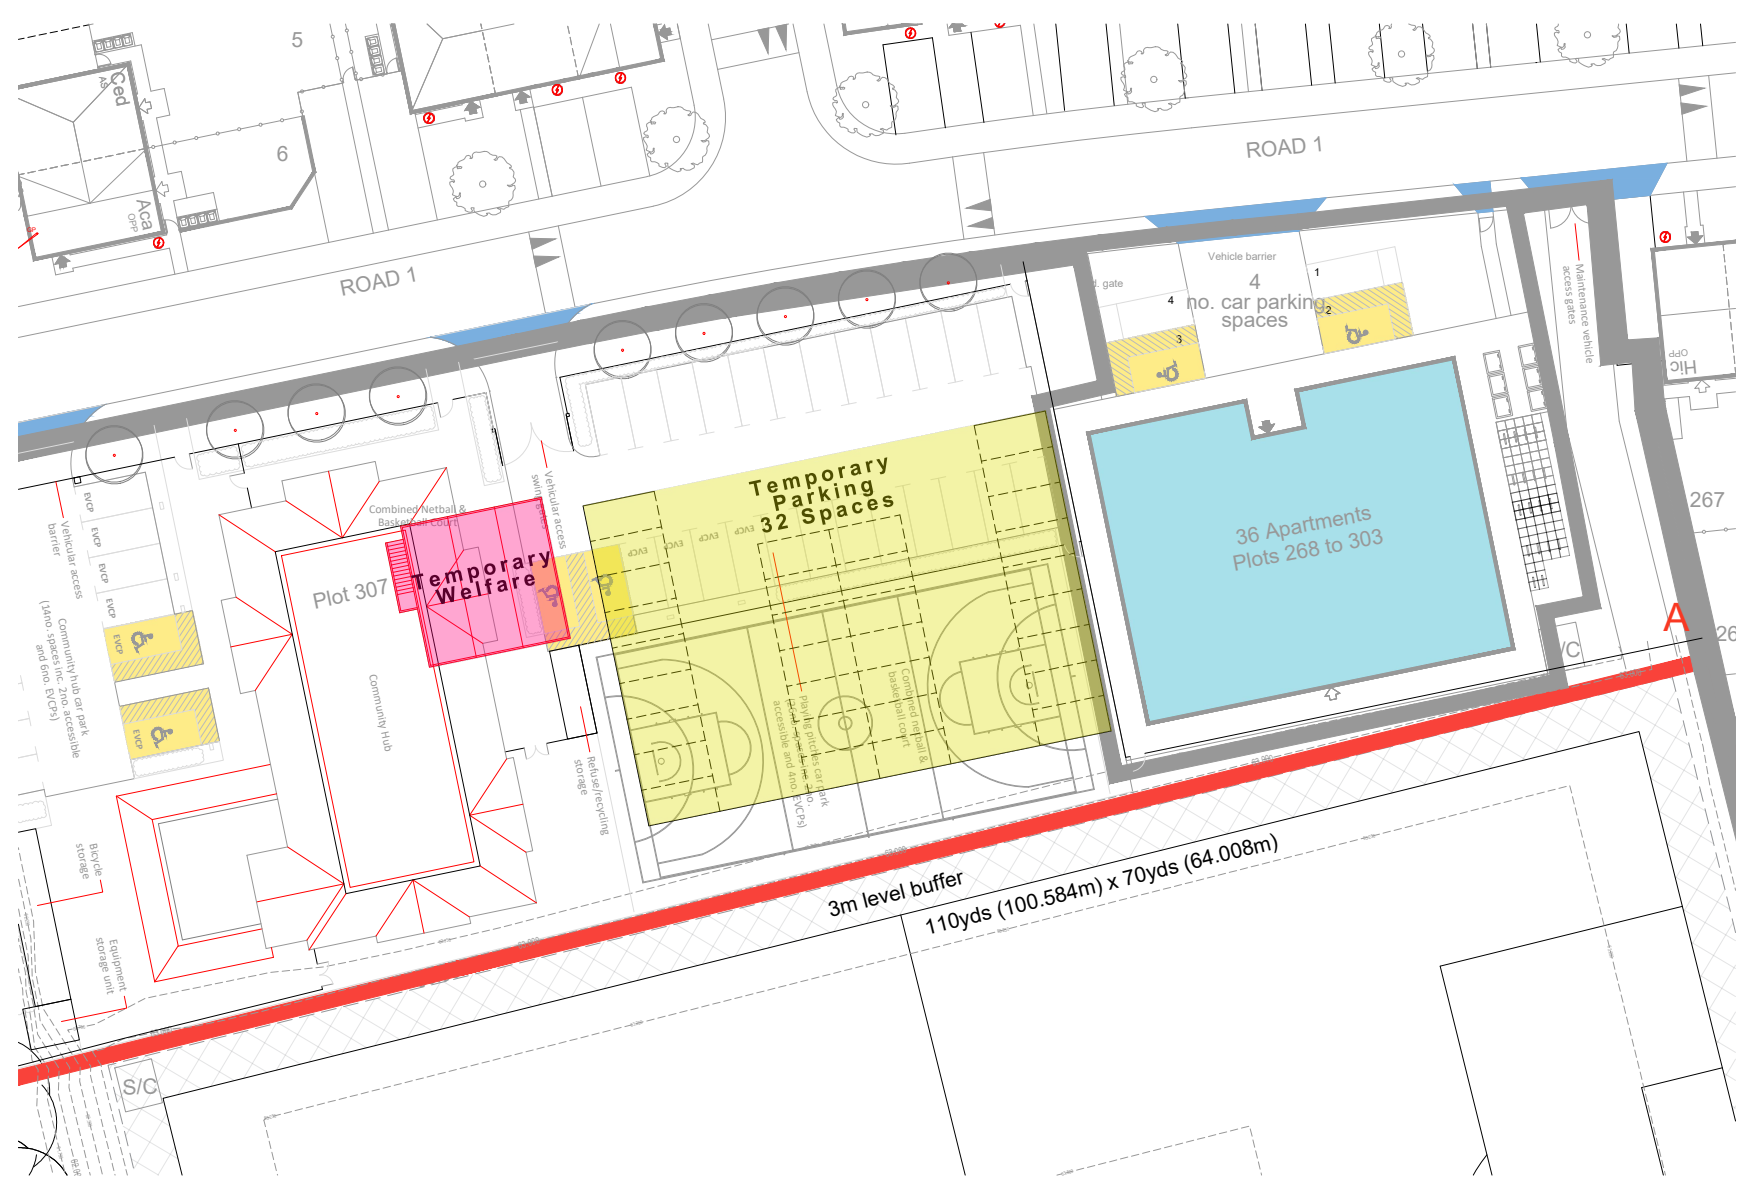

Community Centre Compound
Scale - 1:500

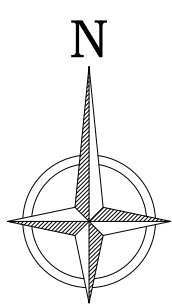

Site Plan
Scale 1:1250

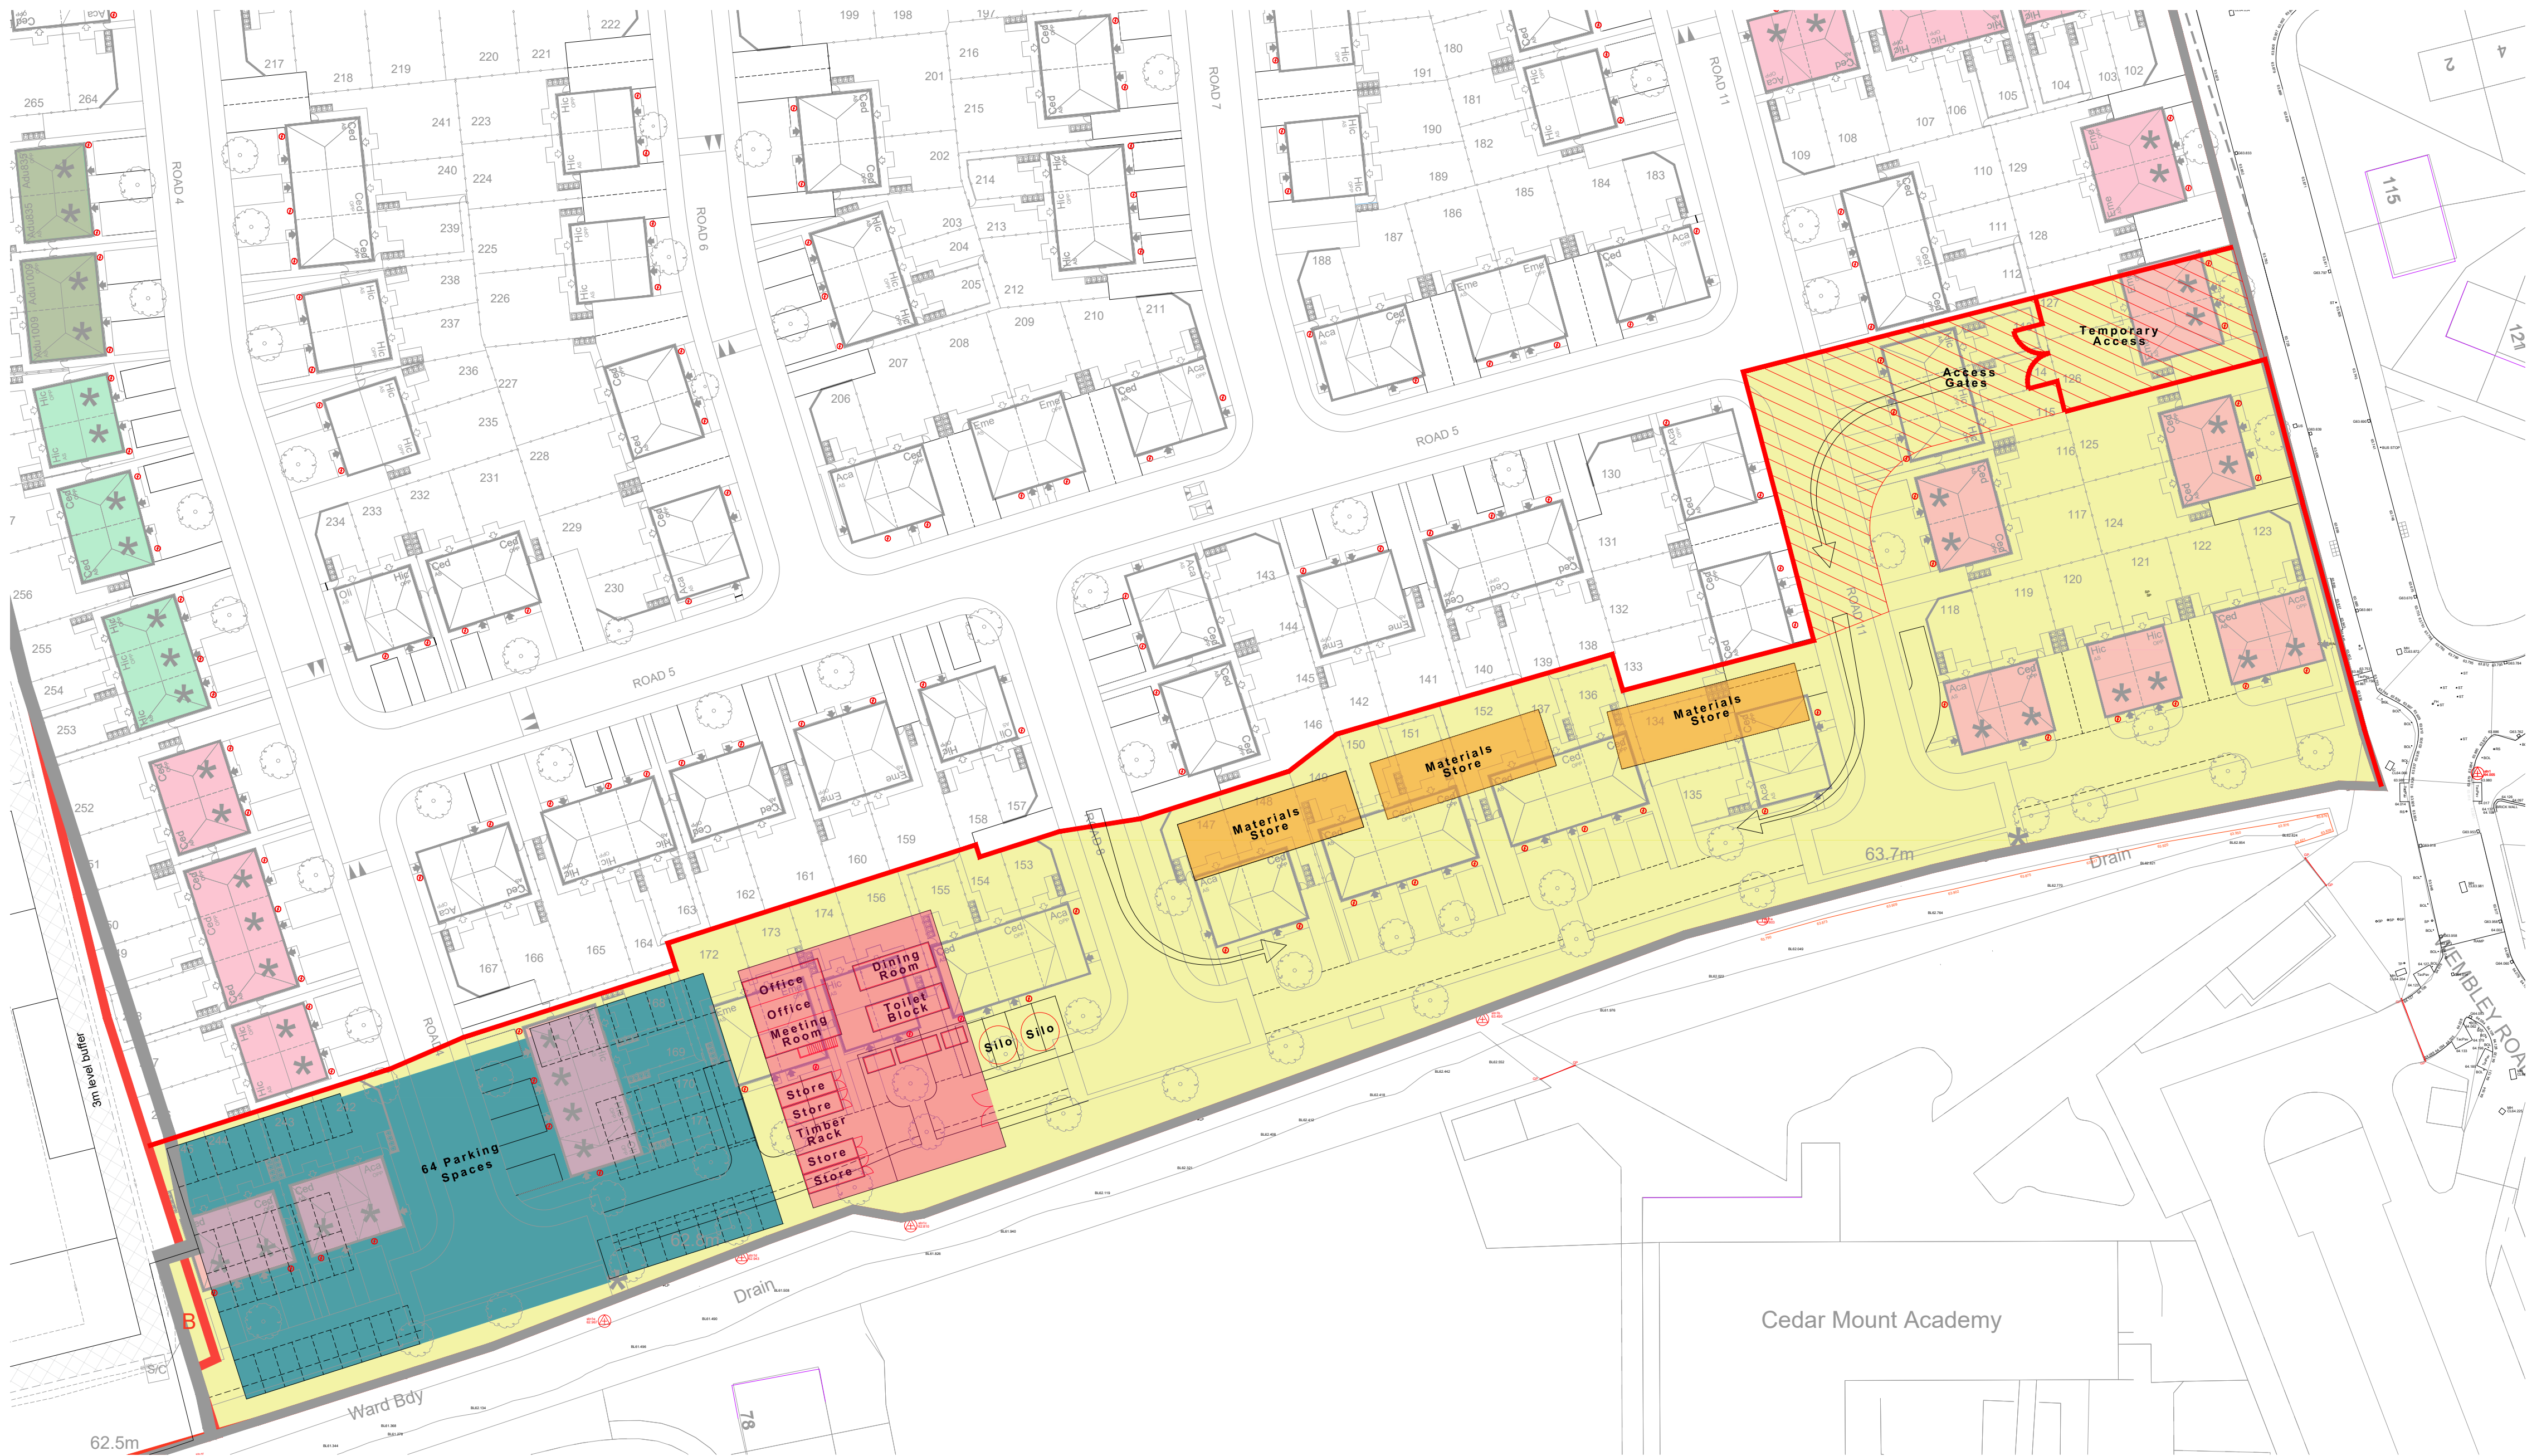

Main Compound
Scale - 1:500

Legend

- Indicates Main Compound Area
- Indicates Materials Storage
- Site Access
- Main Compound
- Parking Area

11.06.2024	Entrance location amended	TC
Revision	Date	Amendment

Development

GORTON

Storey Heights Plan

Site Compounds & Storage Plan

Job No. KH008 Drawing No. A-010

Revision B Scale @ A1 As Shown

Drawn By NK Date 29.09.23

Checked by - Date Checked -

1st Floor, 103 Dalton Avenue, Birchwood Park,
Warrington WA3 6YE
T: 01925 363108 W: www.kellenhomes.com



KELLEN
HOMES