



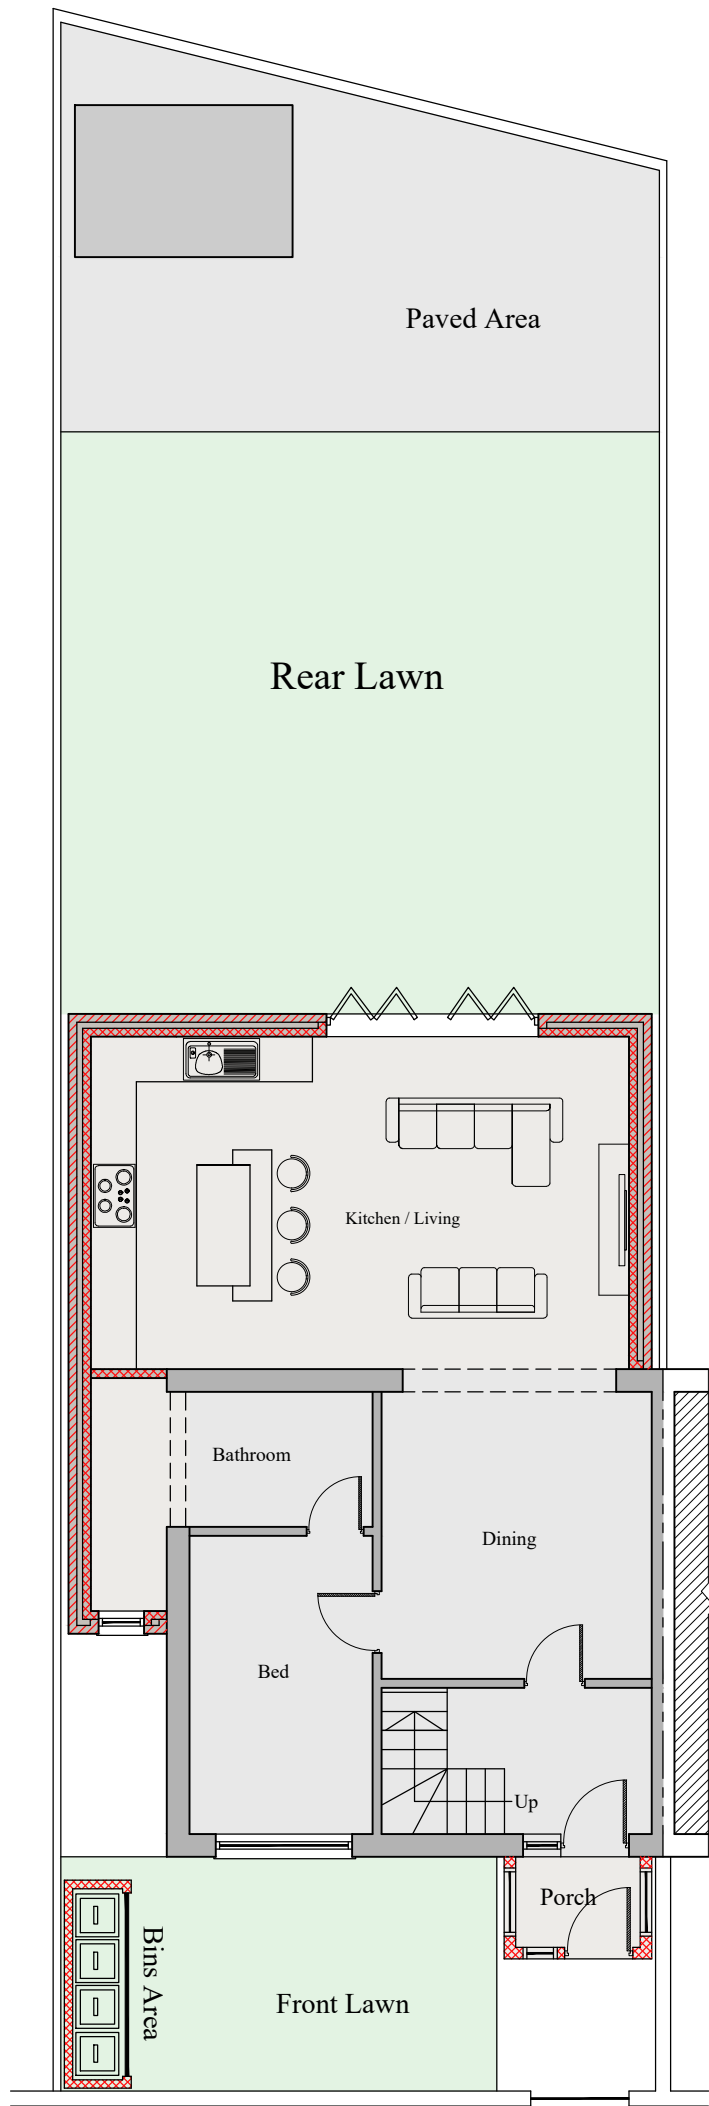


Proposed Ground Floor Plan

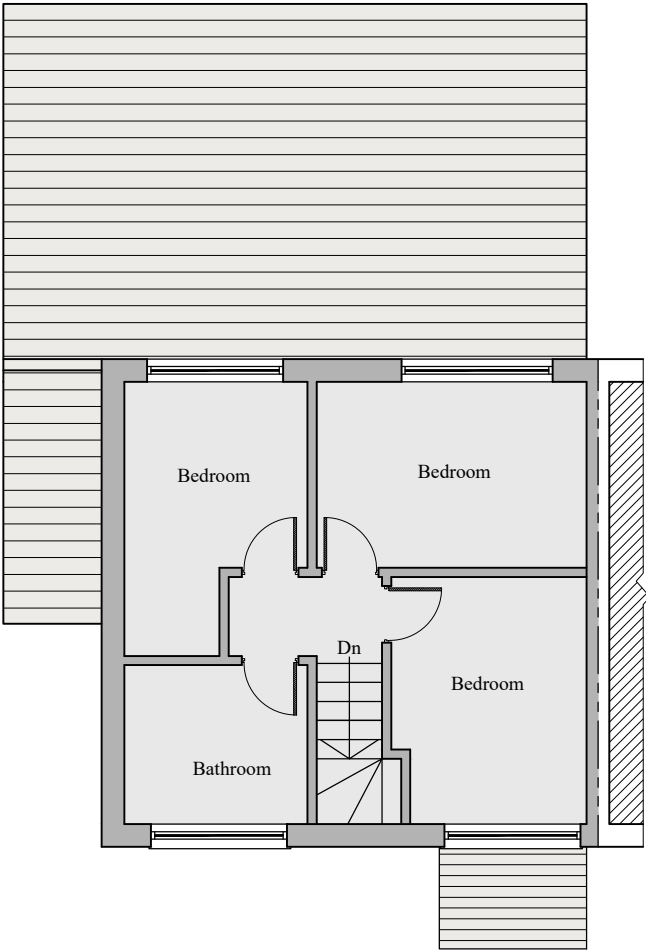

Proposed First Floor Plan

Scale 1:100

 

PURPOSE OF ISSUE	PLANNING
Do not scale from this drawing. All information should be checked by the contractor site before commencing work. Any discrepancies should be reported to the architect immediately. All rights are reserved and are not transferable. Unauthorized reproduction of this drawing are not permitted	

AFR

STUDIO

AFR STUDIO LIMITED
173-A Dickenson Road, Longsight
Manchester, M13 0YN

PROJECT:
15 CALDERVALE AVENUE
M21 7QB

DRAWING TITLE:
PROPOSED BUILDING PLANS

DATE : October, 2024	DRG NO : A-06 SCALE: 1:100@A3
-------------------------	--