


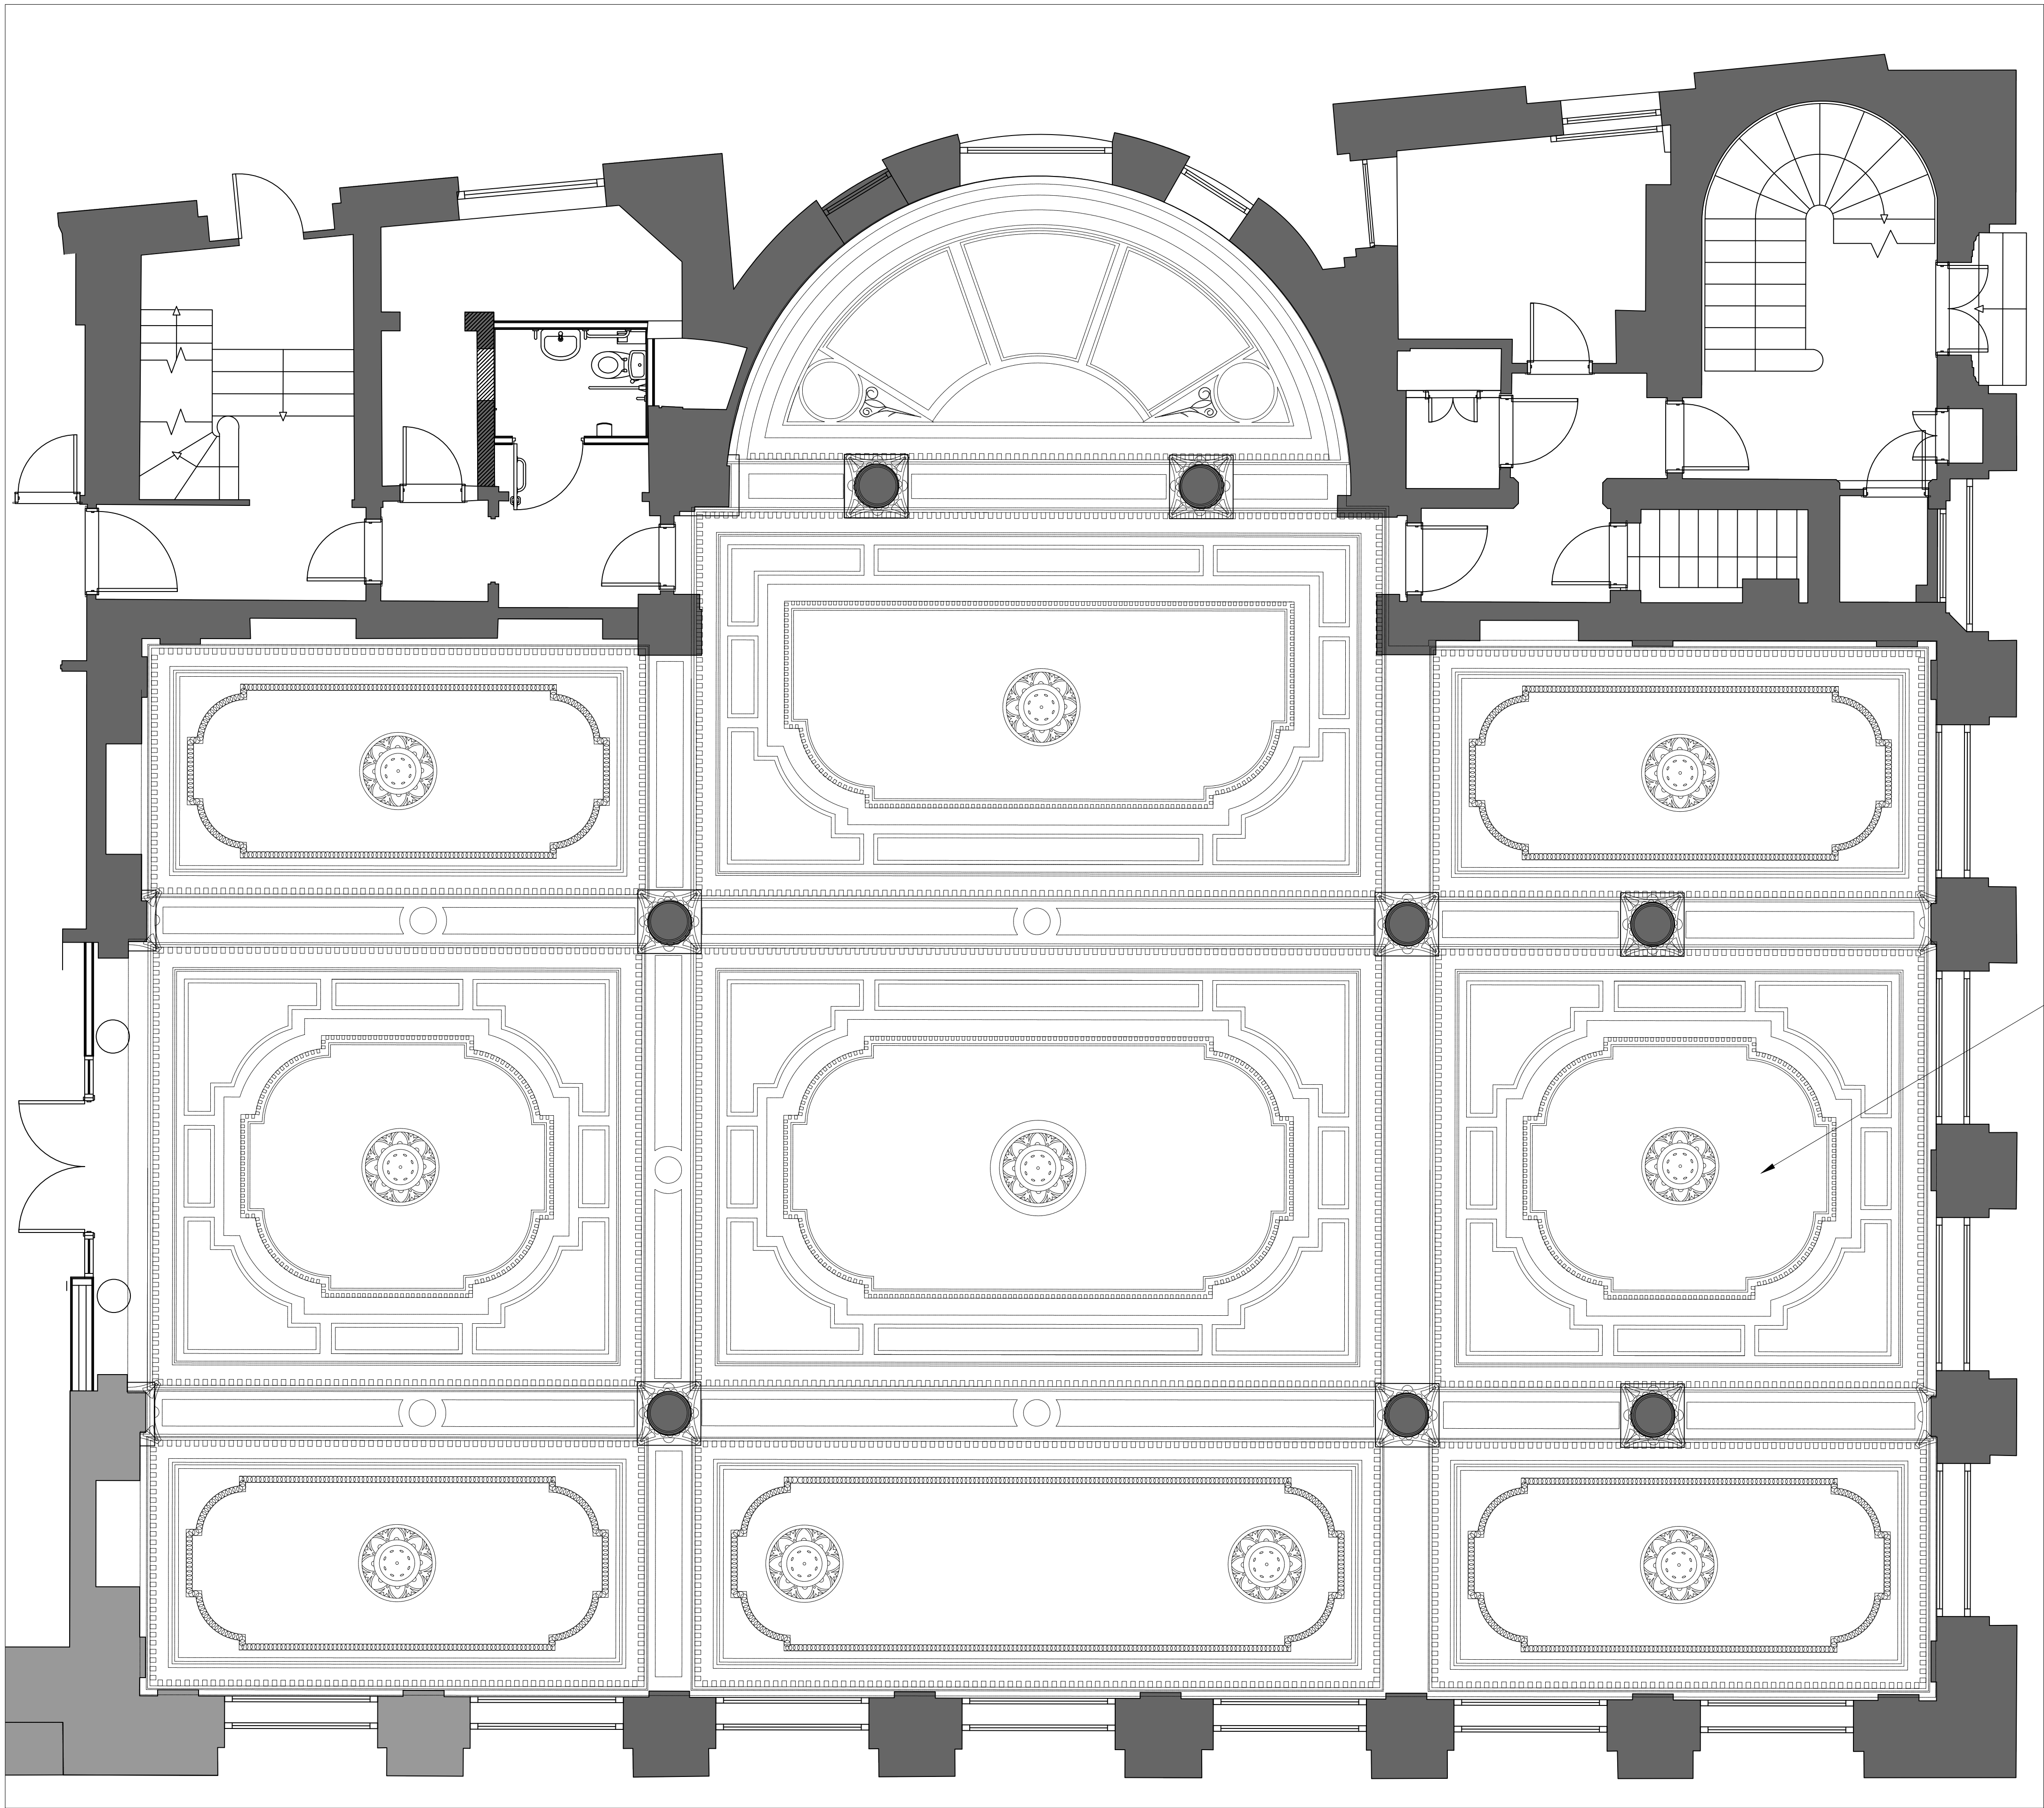

EXISTING GROUND FLOOR REFLECTED CEILING PLAN
SCALE 1:50 @ A1

B		REVISED TO SUIT CLIENT MEETING	26.01.24	ZW
A		Layout revised as per client meeting	08.11.23	BW
STUDIO TWO[®]				
JOB TITLE				
Cut & Craft Manchester				
DRAWING TITLE				
Existing Ground Floor Reflected Ceiling Plan				
SCALE		DRAWING No		
1: 50 @ A1		AC 23- P21B		
DATE				
October 2024				
DO NOT SCALE. ALL DIMENSIONS TO BE CHECKED ON SITE BY CONTRACTOR. ALL MEASUREMENTS ARE IN MM UNLESS OTHERWISE SPECIFIED. WRITTEN DIMENSIONS TO BE USED IN PREFERENCE TO SCALED DIMENSIONS & ALL DISCREPANCIES TO BE REPORTED TO STUDIO TWO. THE DESIGN SHOWN ON THIS DRAWING IS THE PROPERTY OF STUDIO TWO AND IS NOT TO BE USED OR ITS CONTENTS COPIED, COMMUNICATED OR DISCLOSED, IN WHOLE OR IN PART.				