

TYPE 2 - Plots 110 - 112




Notes:

This drawing, design and concept are copyright of STEN Architecture.

All Dimensions are to be verified on site before any work commences. If any discrepancies, errors or emissions are noted, these are to be reported to STEN Architecture immediately.


If any other drawings are referenced within this layout, please refer to the specific detailed drawing for design, materials and specific working practices.

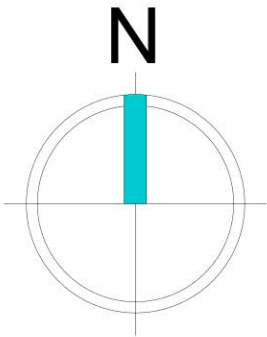


FRONT ELEVATION




SIDE ELEVATION

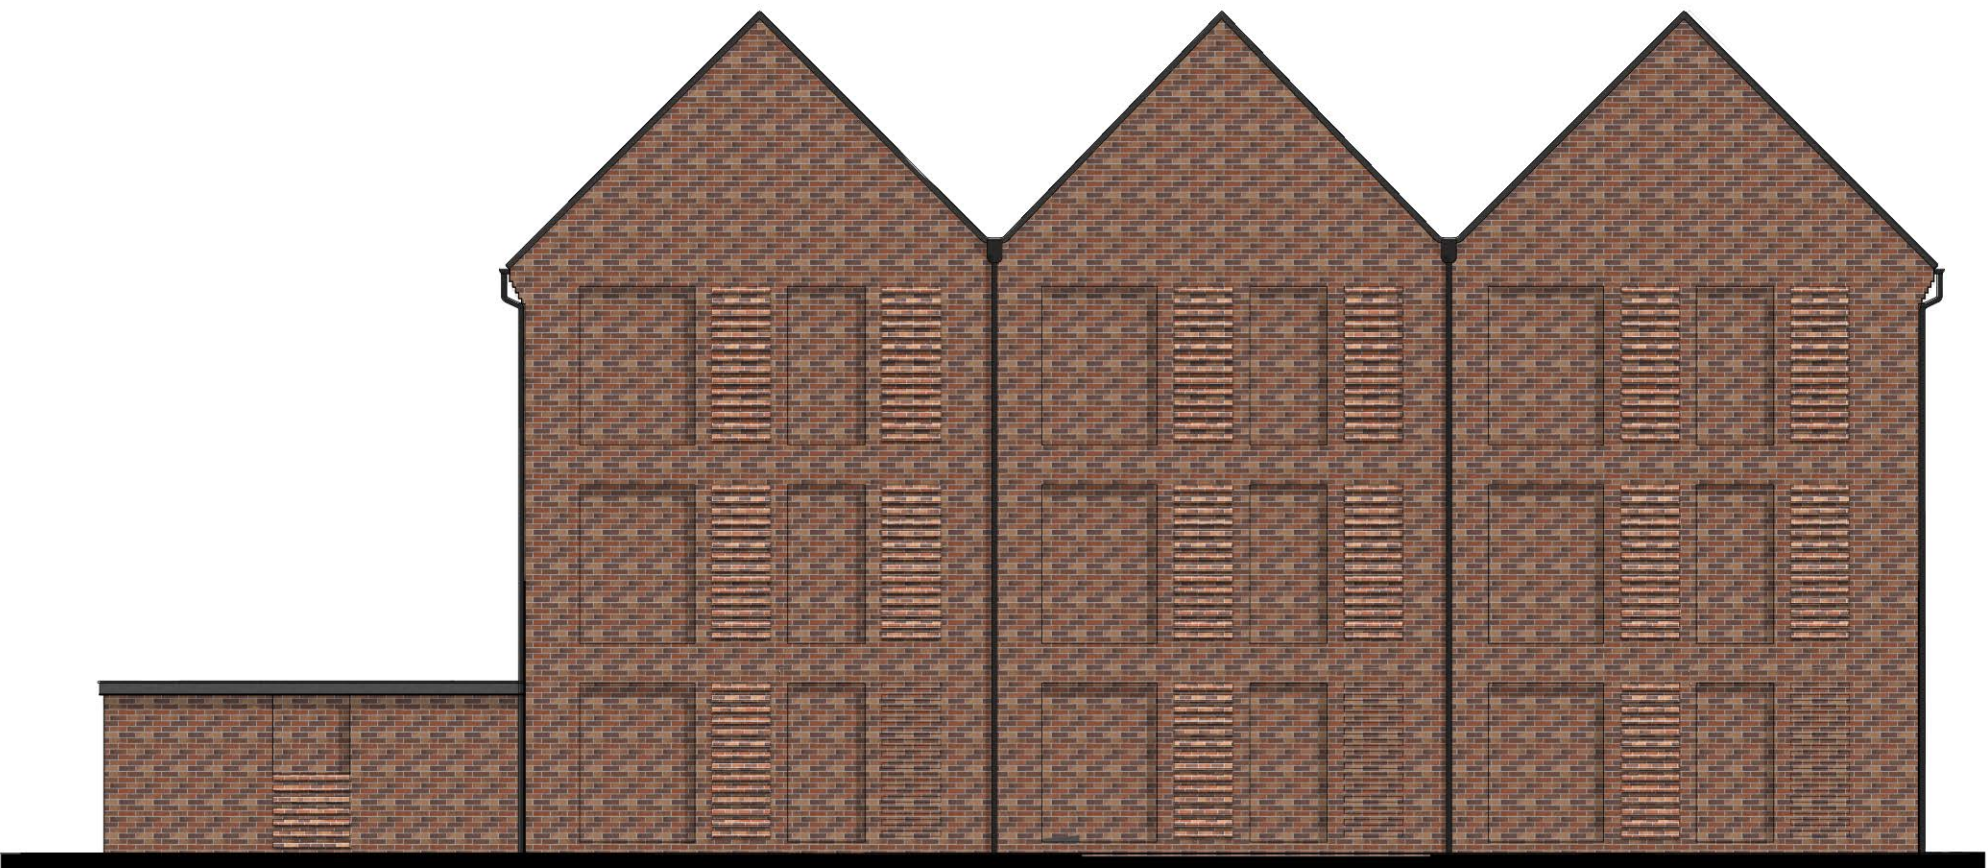


REAR ELEVATION

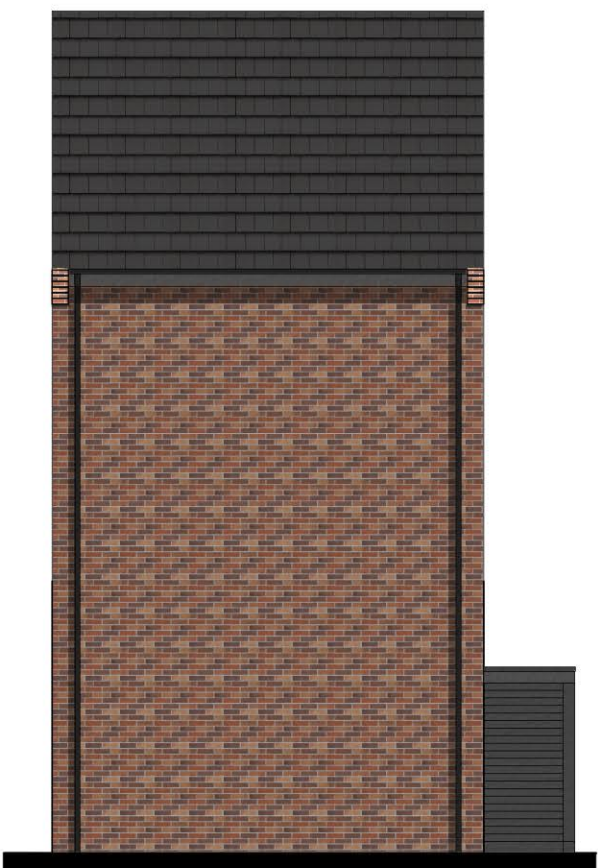


SIDE ELEVATION

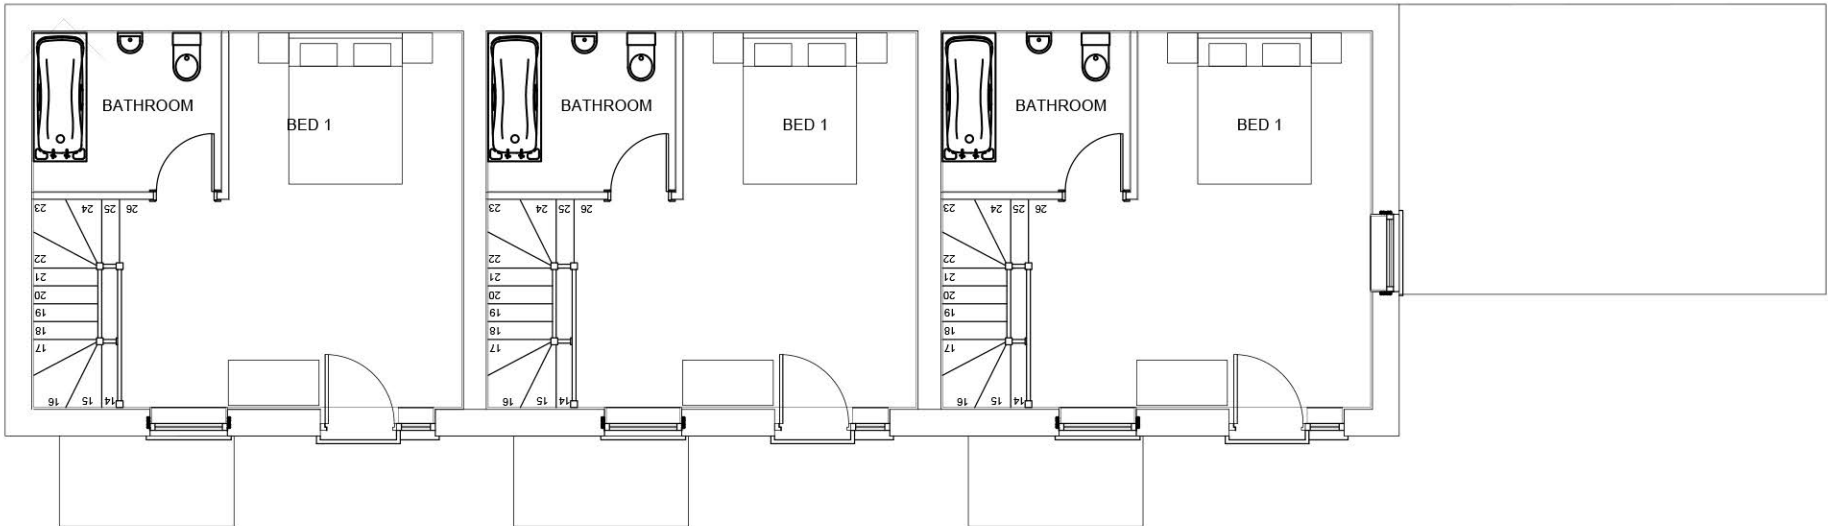

SECOND FLOOR PLAN

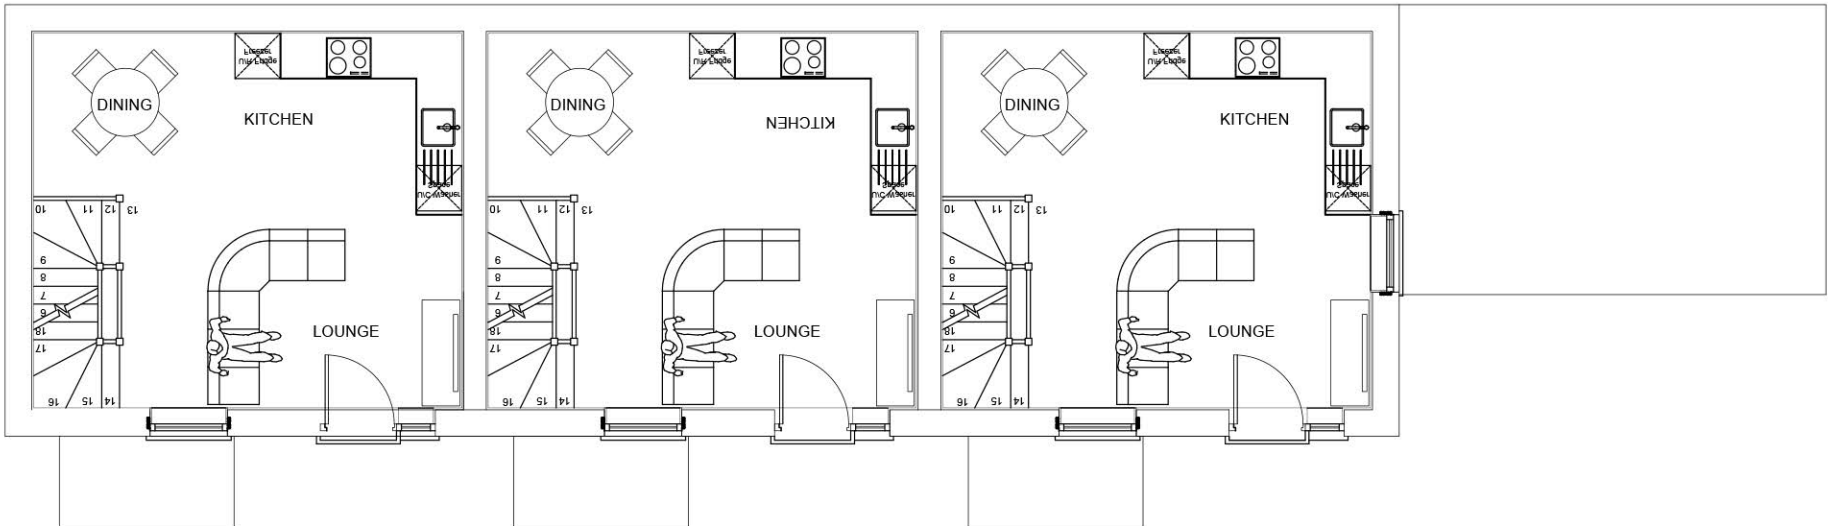

FIRST FLOOR PLAN

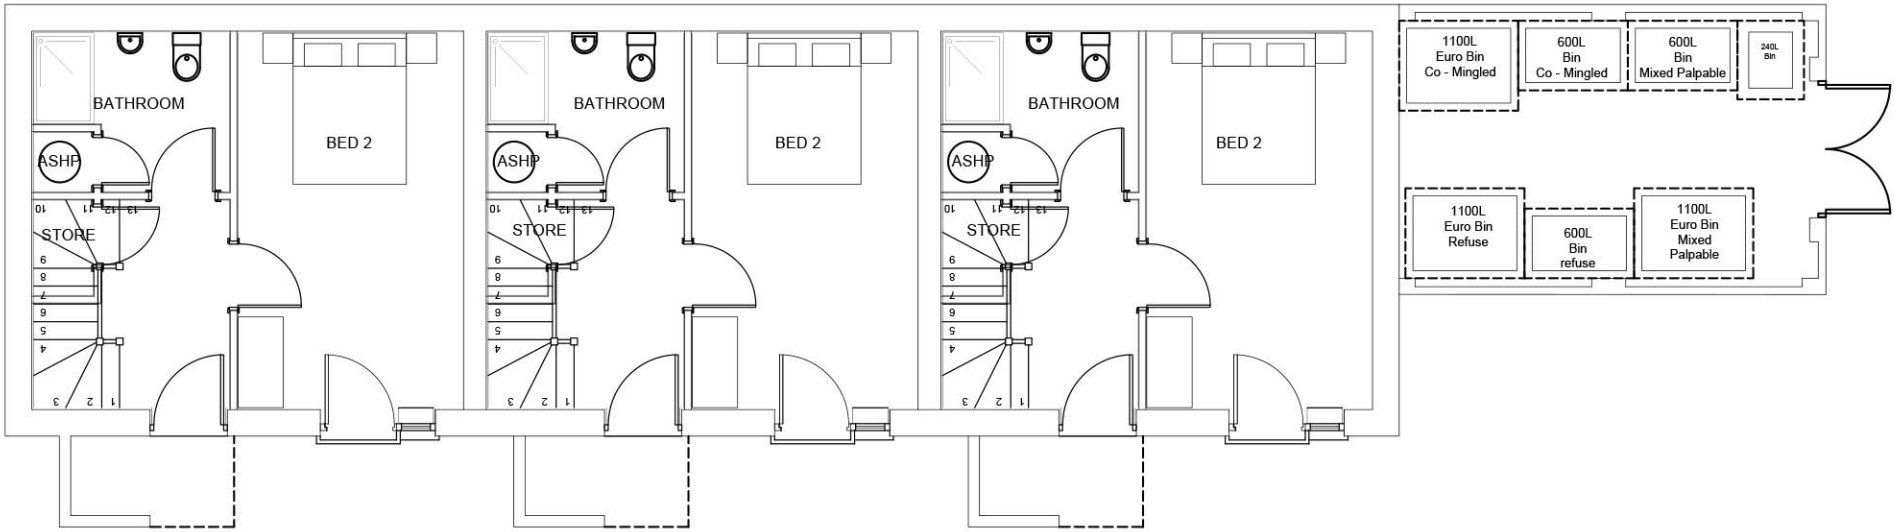

GROUND FLOOR PLAN

X	X	X	X
REV:	DESCRIPTION:	BY:	DATE:

STEN
ARCHITECTURE

STEN Architecture Ltd
The Studio
Harrison Street
Wakefield
WF1 1PS
Tel: 01924 950985

Web: www.sten-architecture.co.uk
Twitter: @STEN_arch
Facebook: [stenarchitectureltd](https://www.facebook.com/stenarchitectureltd)
LinkedIn: Sten Architecture

CLIENT: Triple Jersey Limited			
SITE: Kingsway, Burnage			
TITLE: Type 2 Plot 110 - 112 Floor Plans & Elevations			
SCALE AT A2: 1:100	DATE: June 24	DRAWN: SSH	CHECKED:
PROJECT NO: 2425	DRAWING NO: 2425.T2.18	REVISION:	