
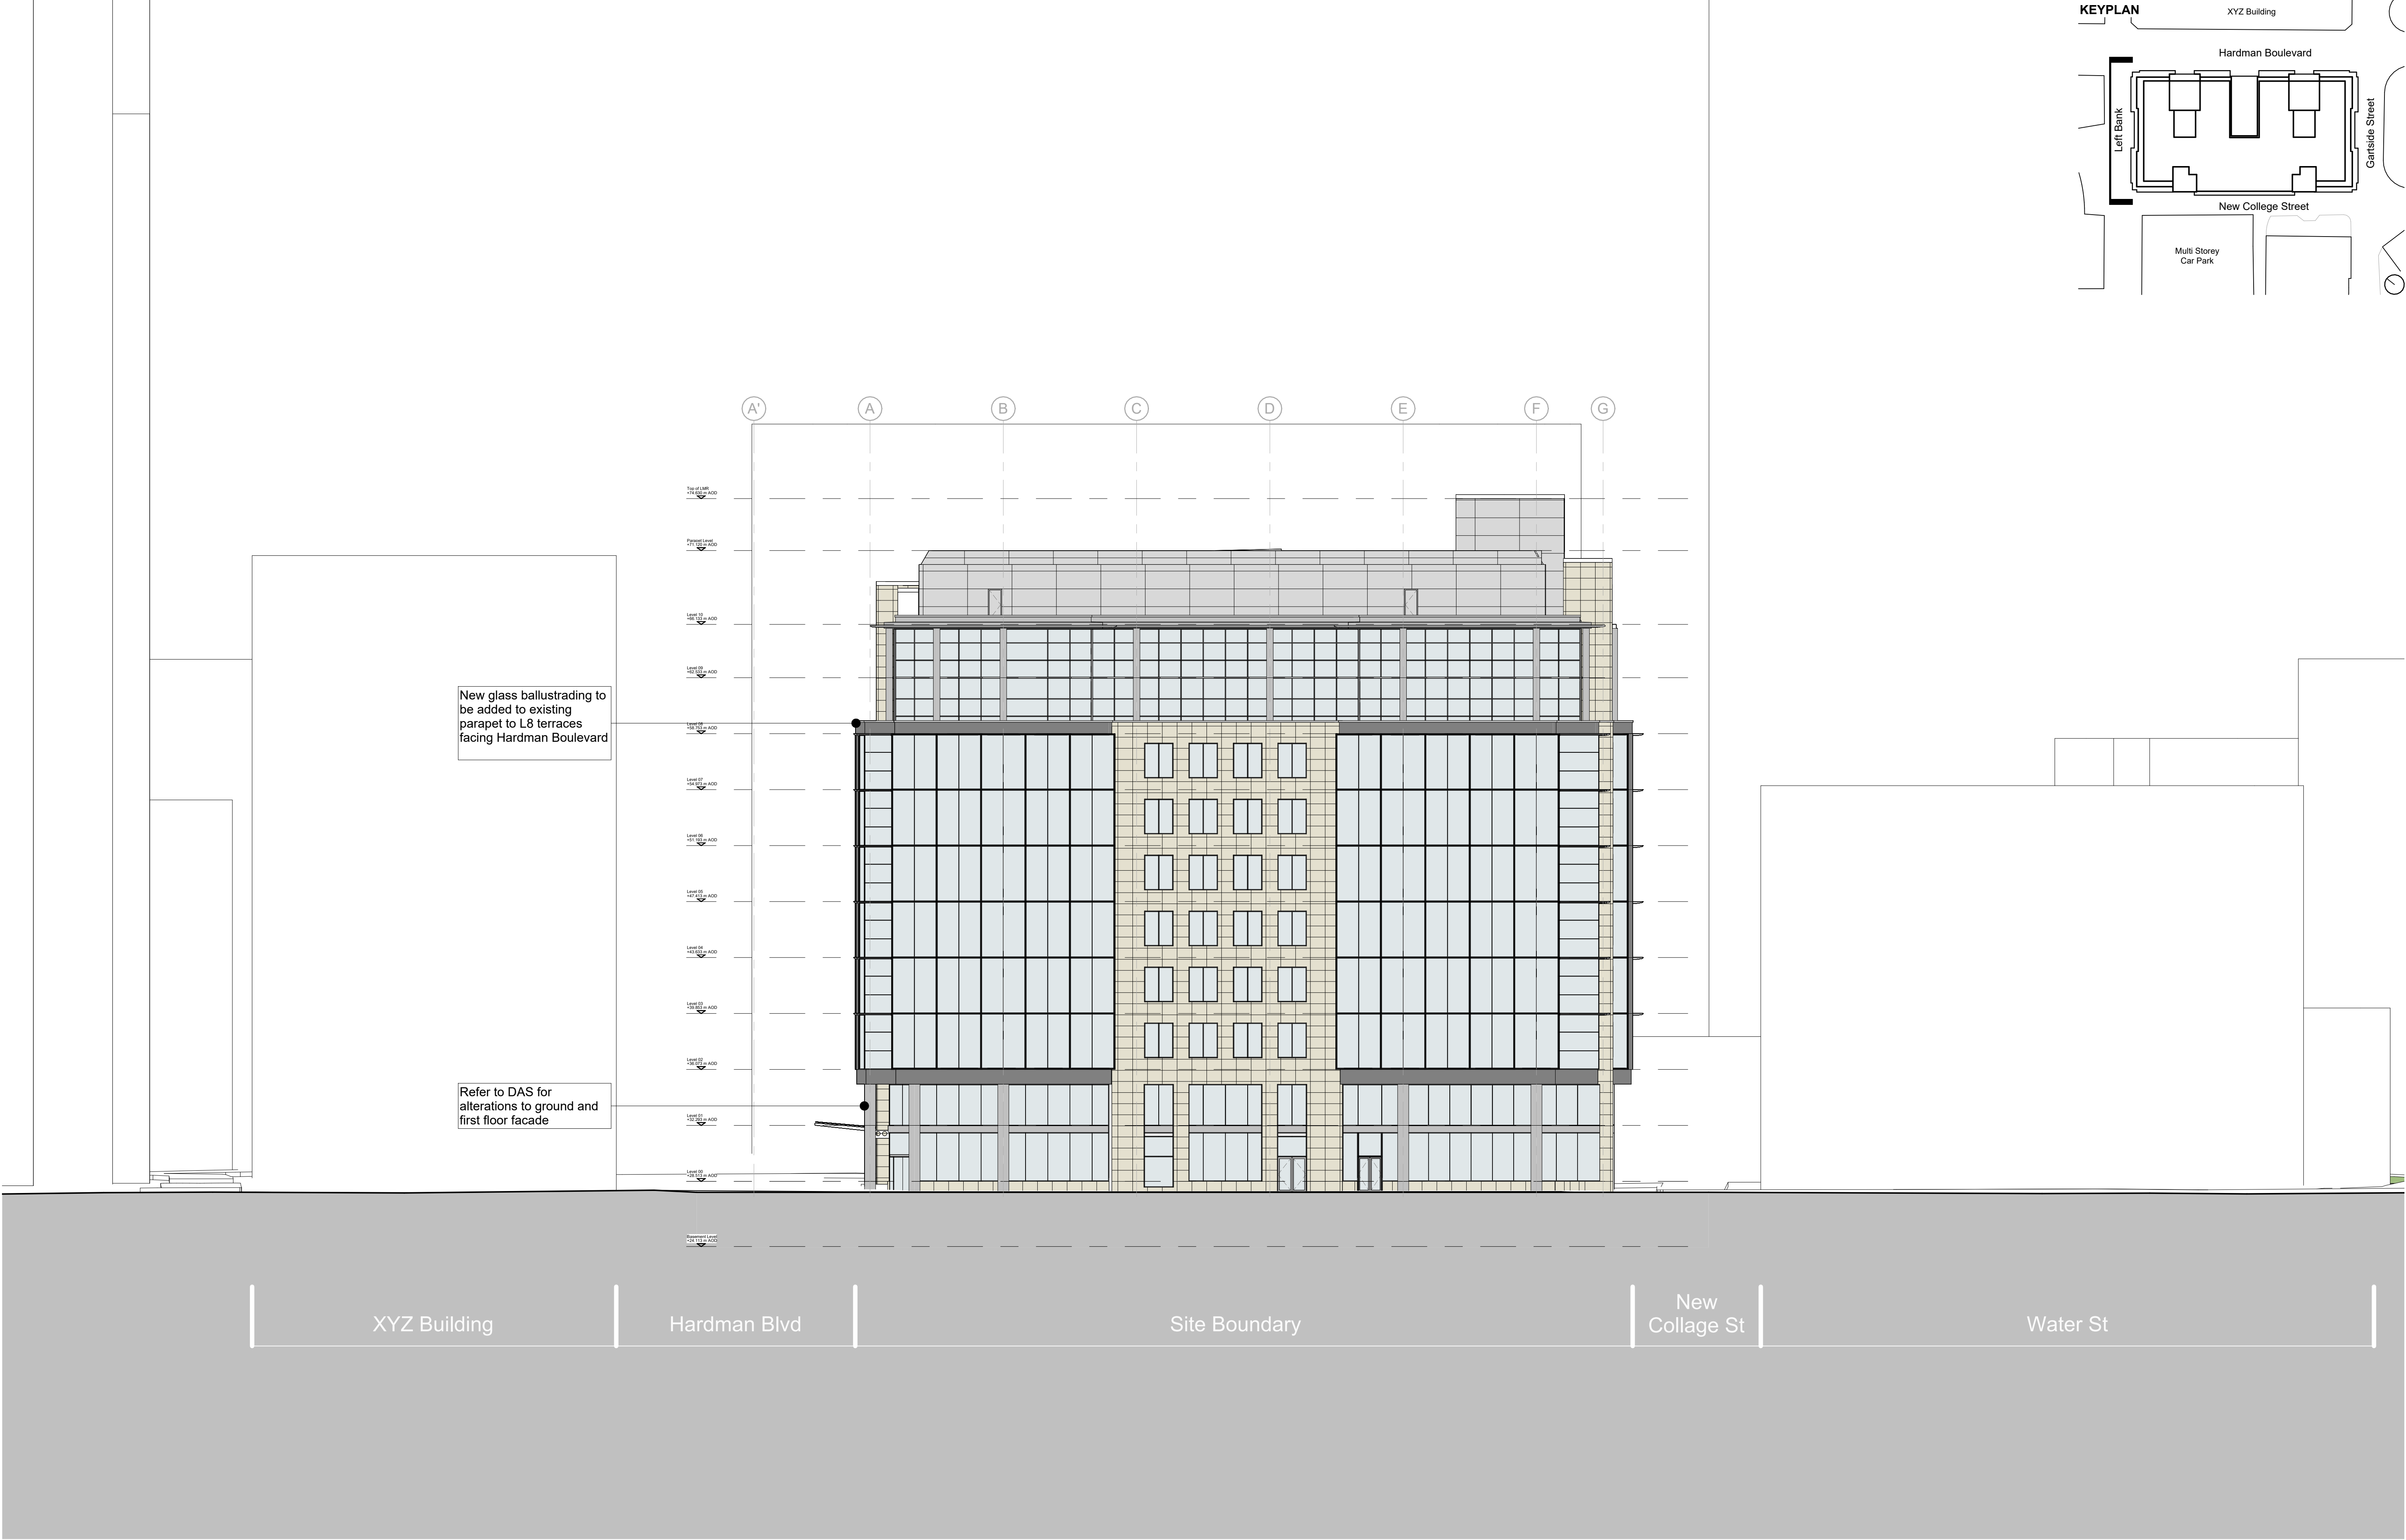


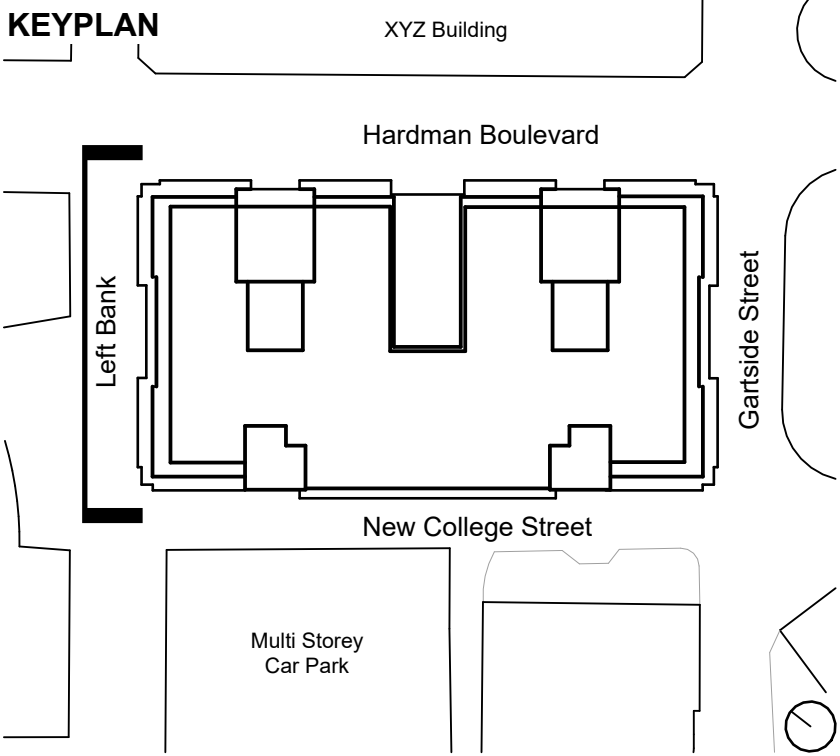

This drawing is copyright Do not scale off dimensions. B5D3_G200_West Elevation_Existing All dimensions to be checked on site by contractor. Contractor to report any dimensional discrepancies, errors or omissions prior to commencing on site.	Rev	Date	Description
	P01	30-09-2024	Planning Submission
Project Title One Hardman Boulevard Manchester			Drawing Title Existing General Arrangement West Elevation
Project No 10509		Scale 1 : 200@ A1	
Status PLANNING	Revision 10509-SHA-ZZ-A-B5D3-G200-XE-EW-001 P01		
			
Birmingham Manchester London +44 (0)121 233 1874 +44 (0)161 835 2345 +44 (0)20 7549 4000			