


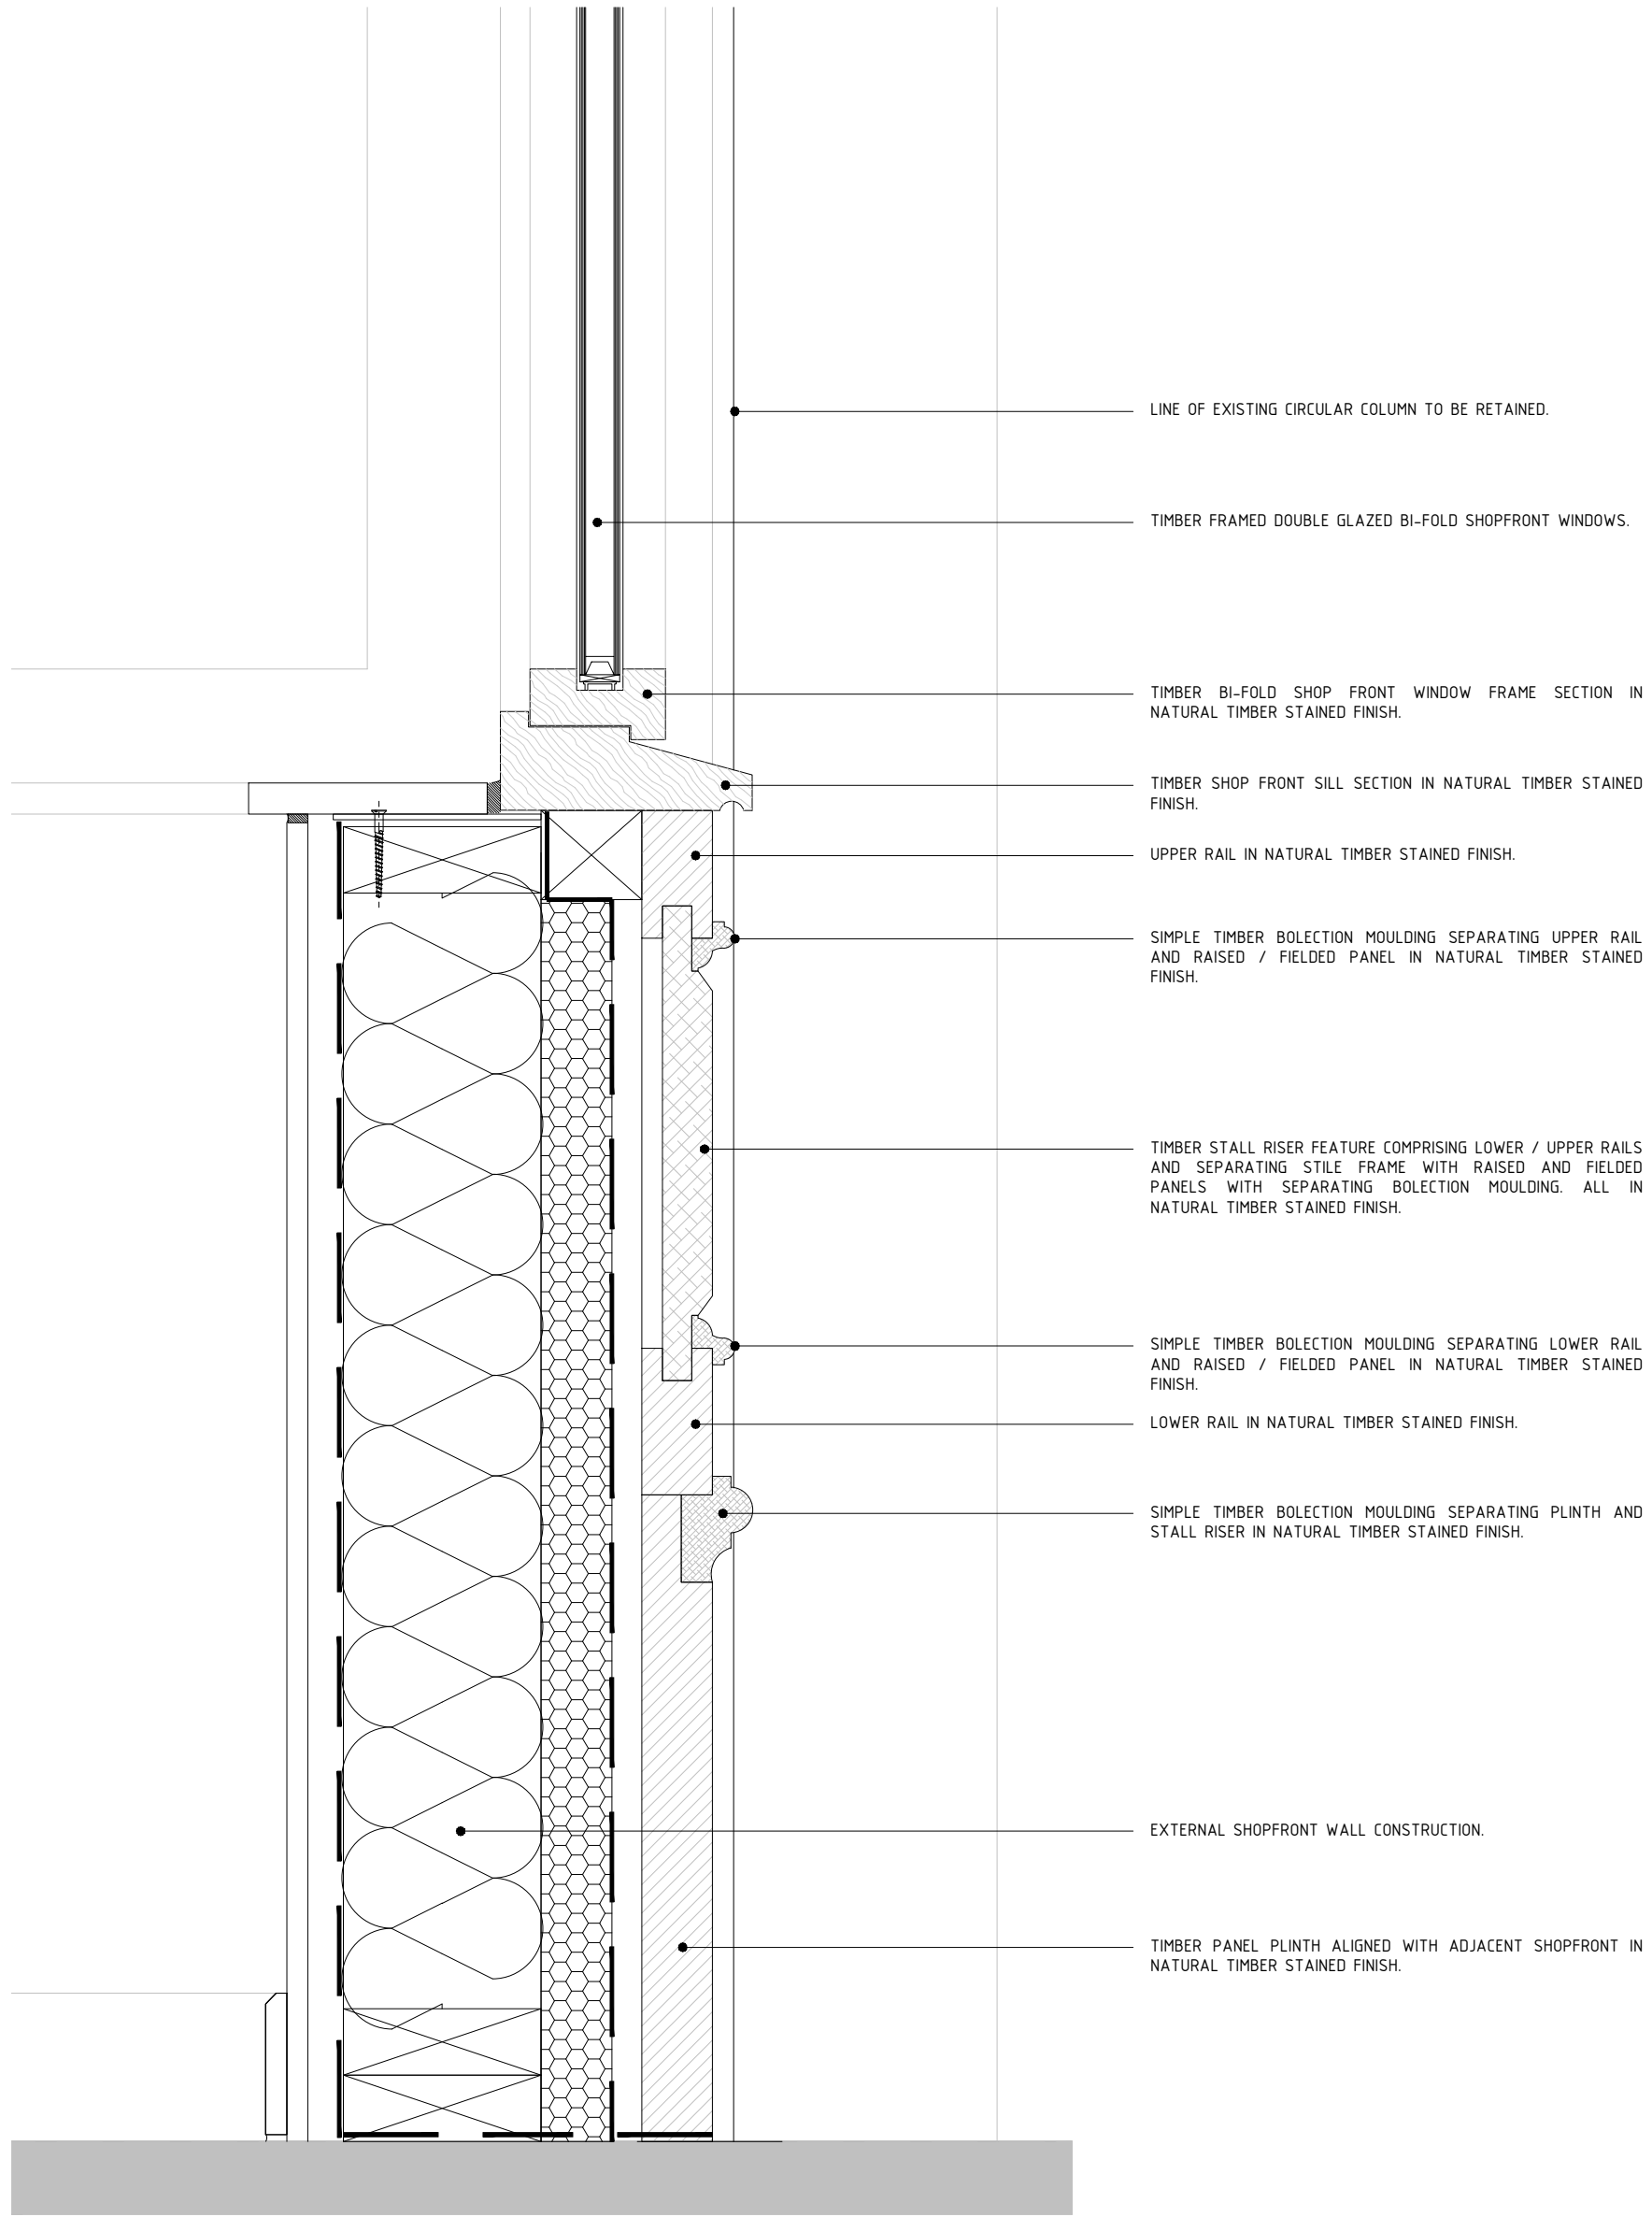
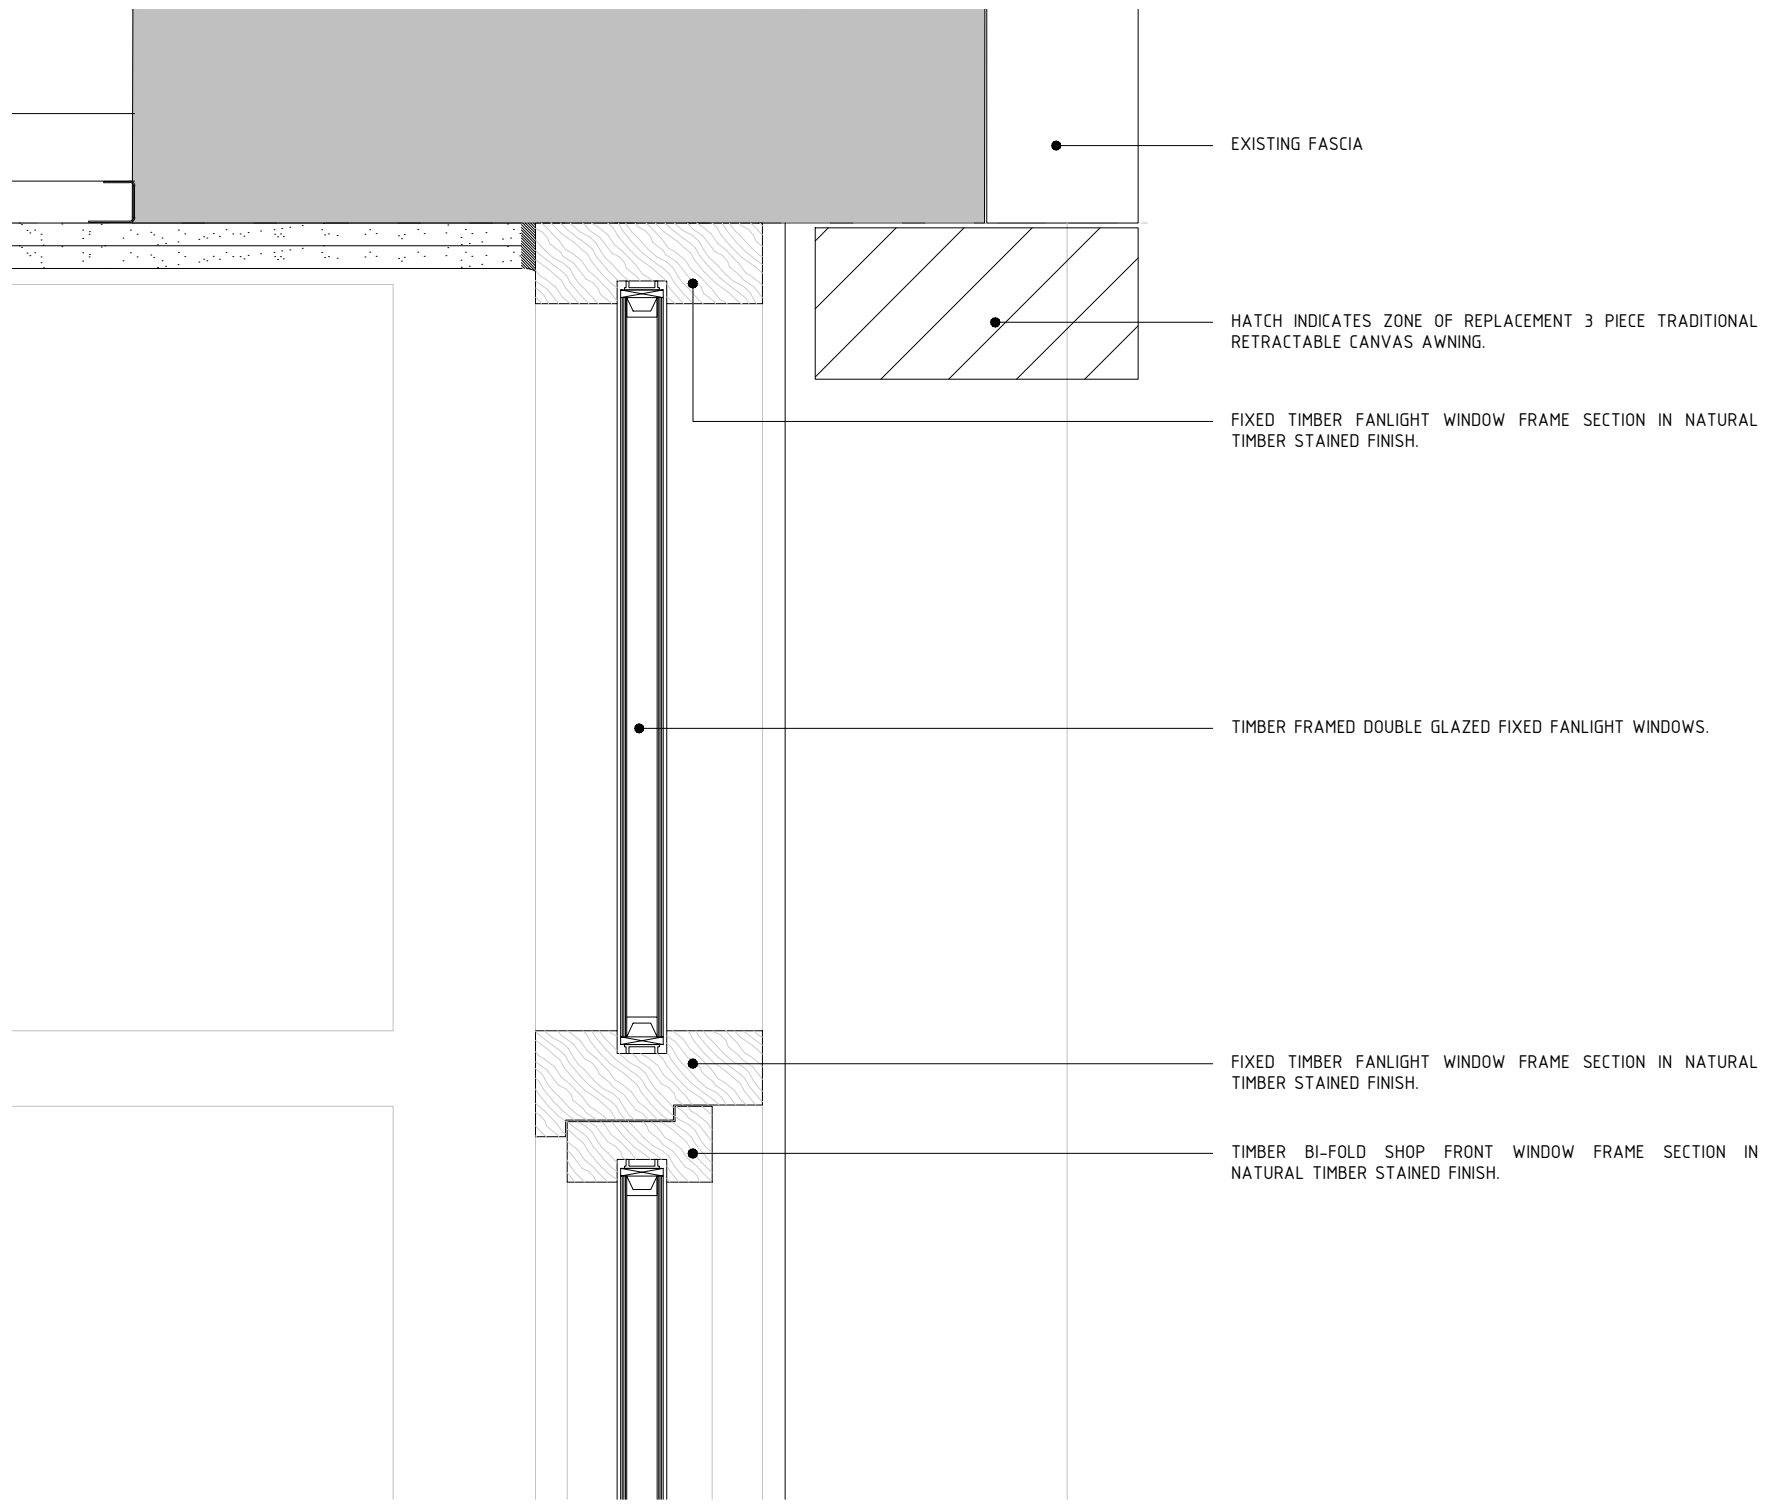


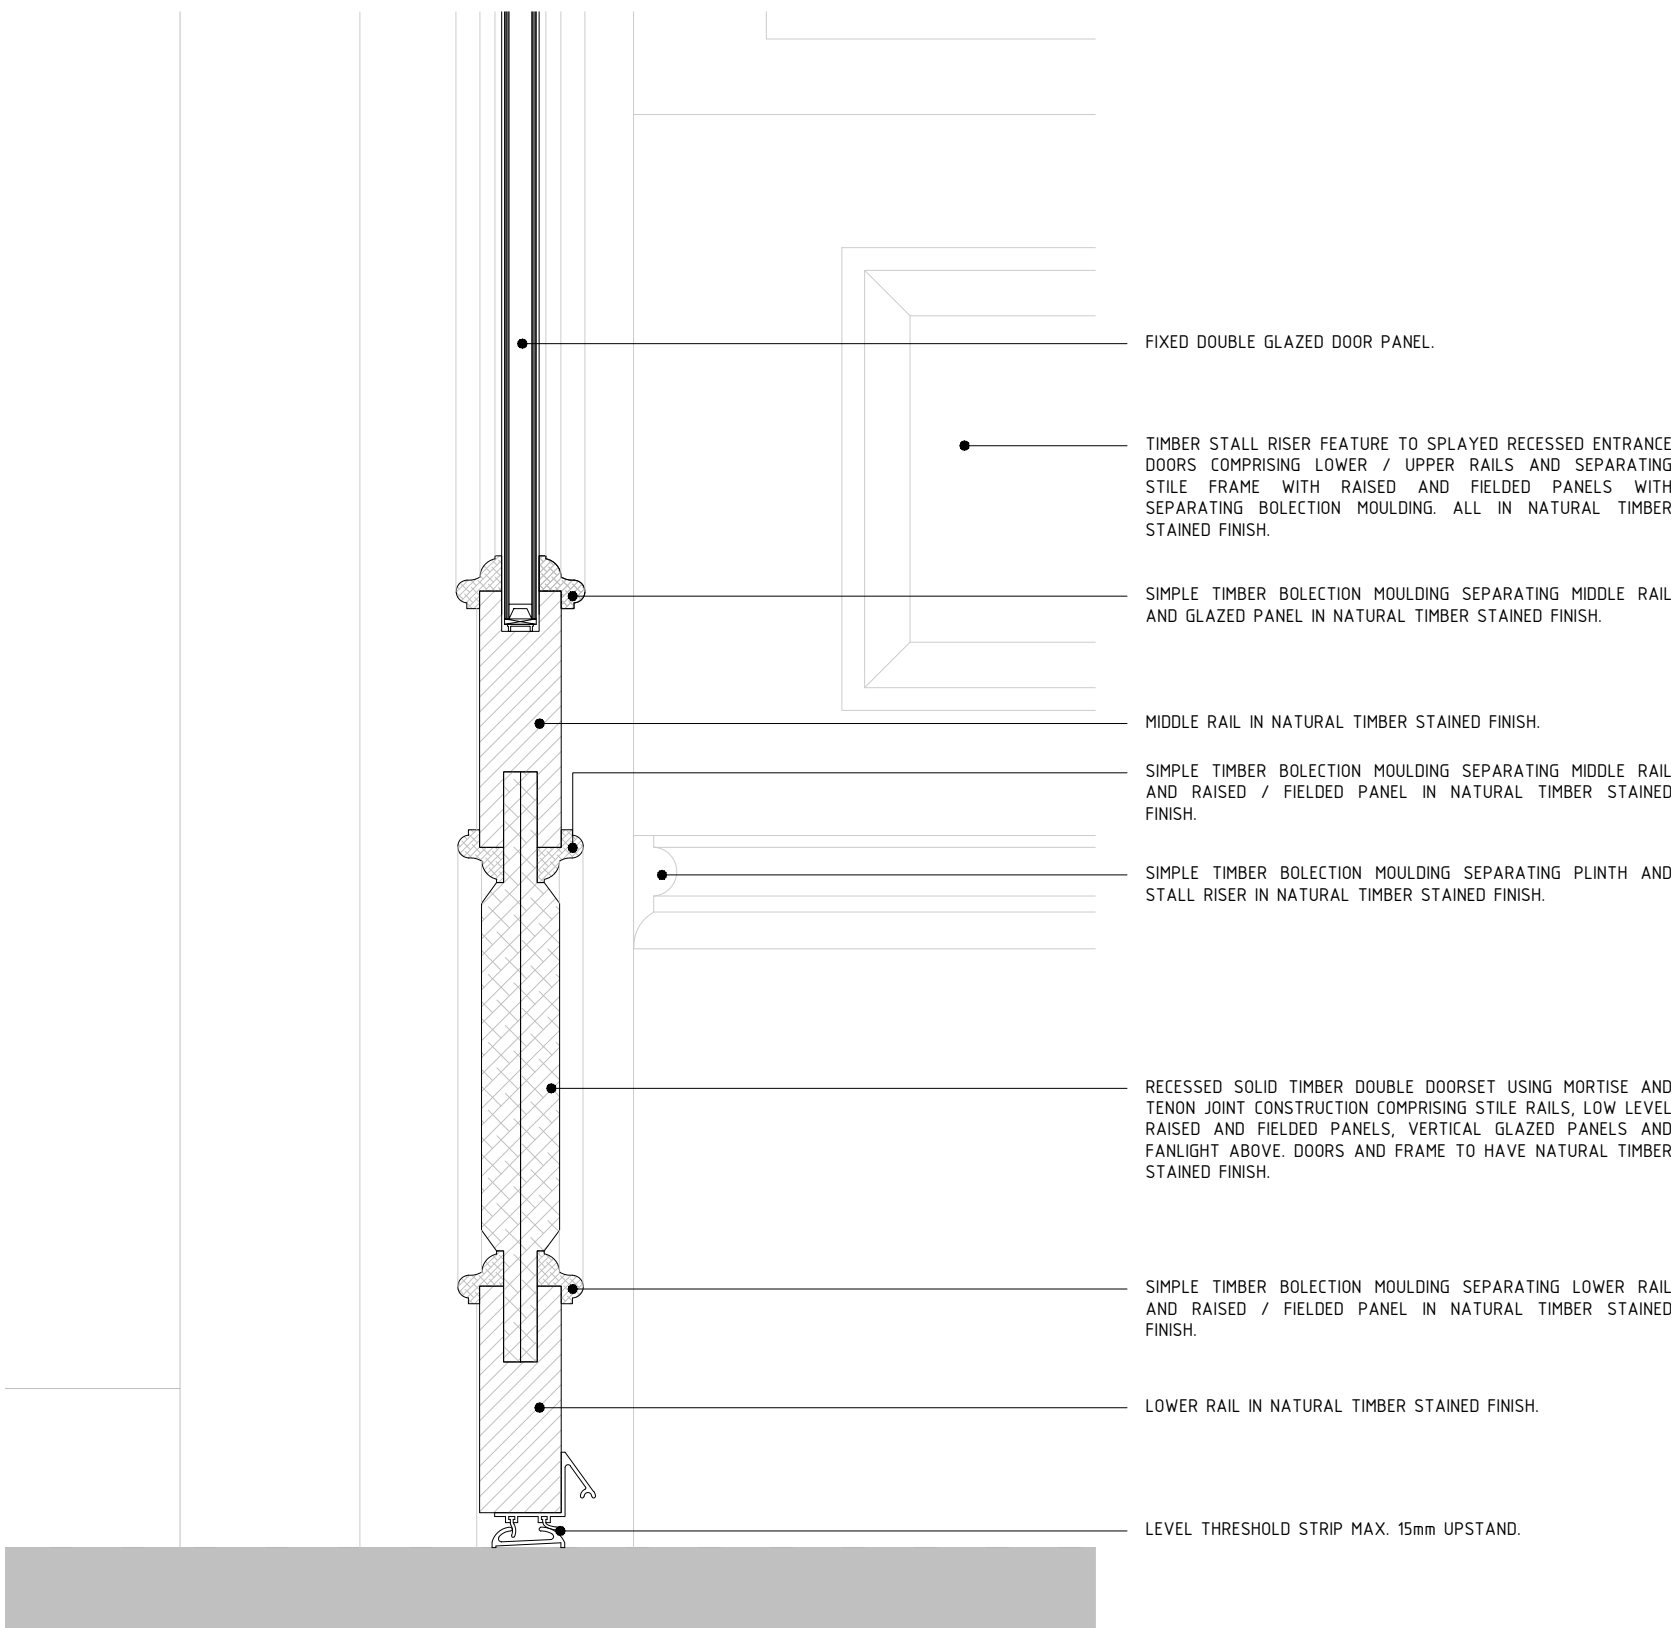


SHOPFRONT SECTION A 1:5

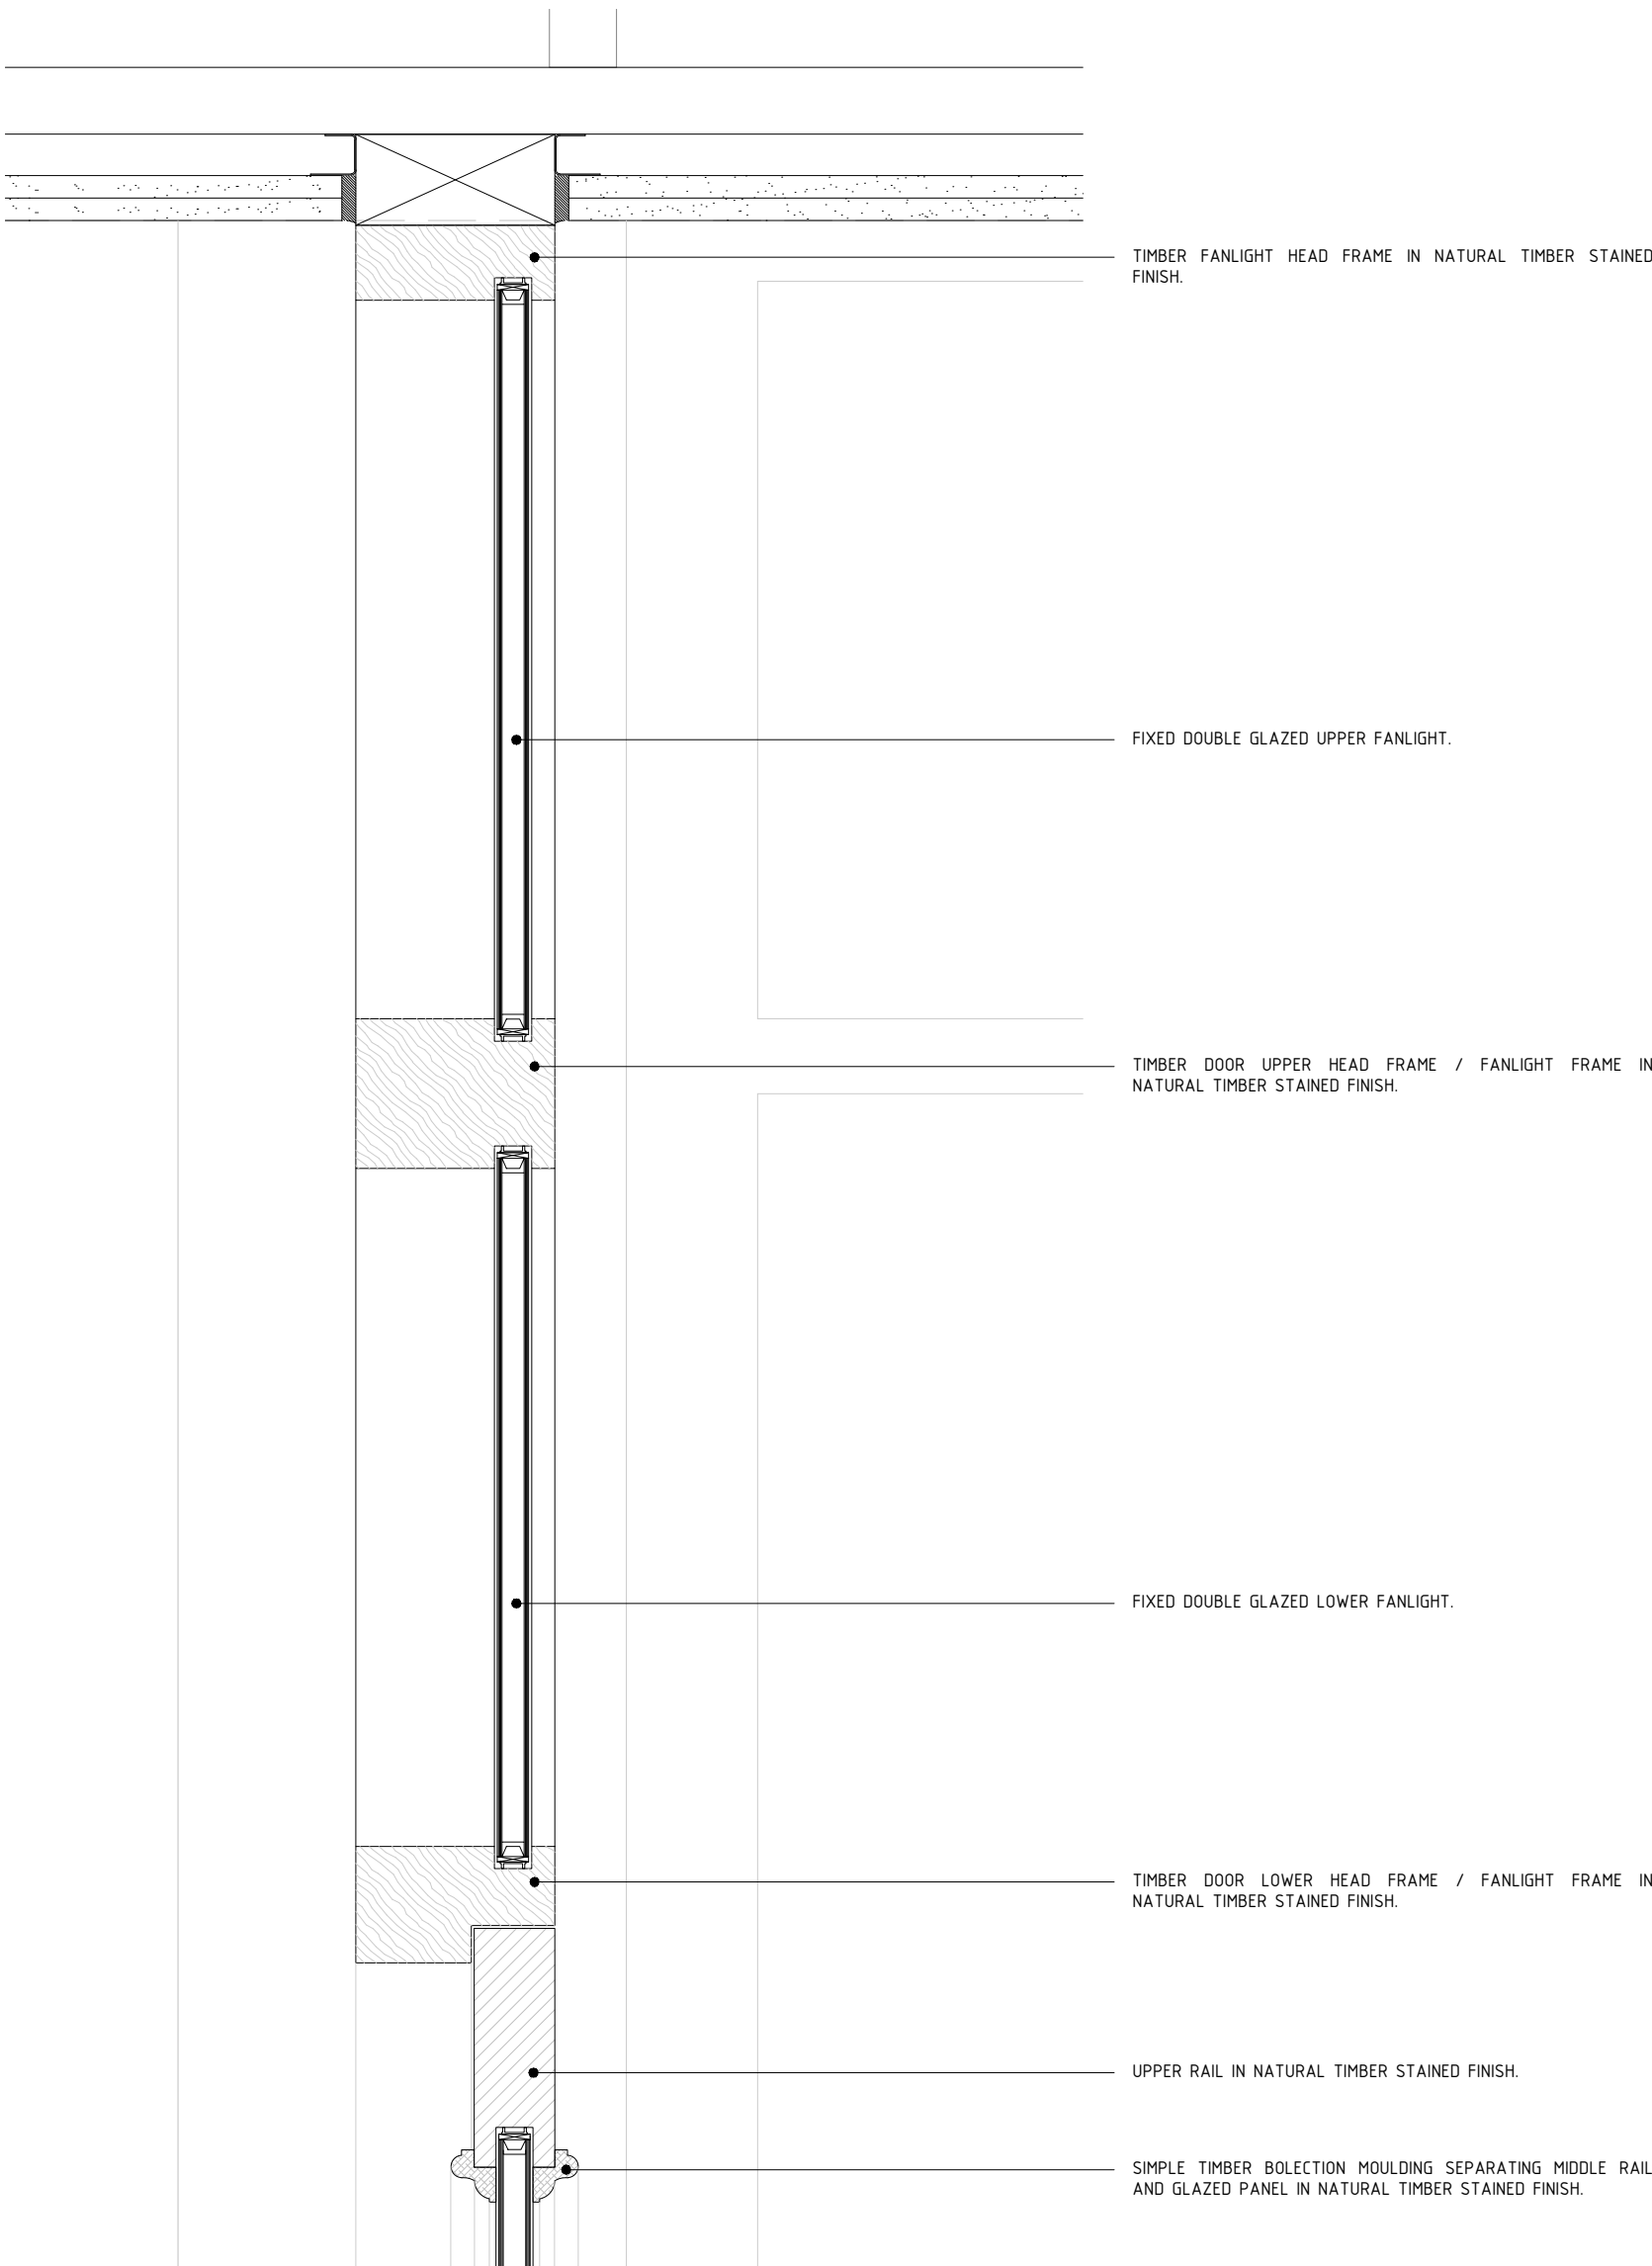

ENTRANCE DOOR SECTION B 1:5

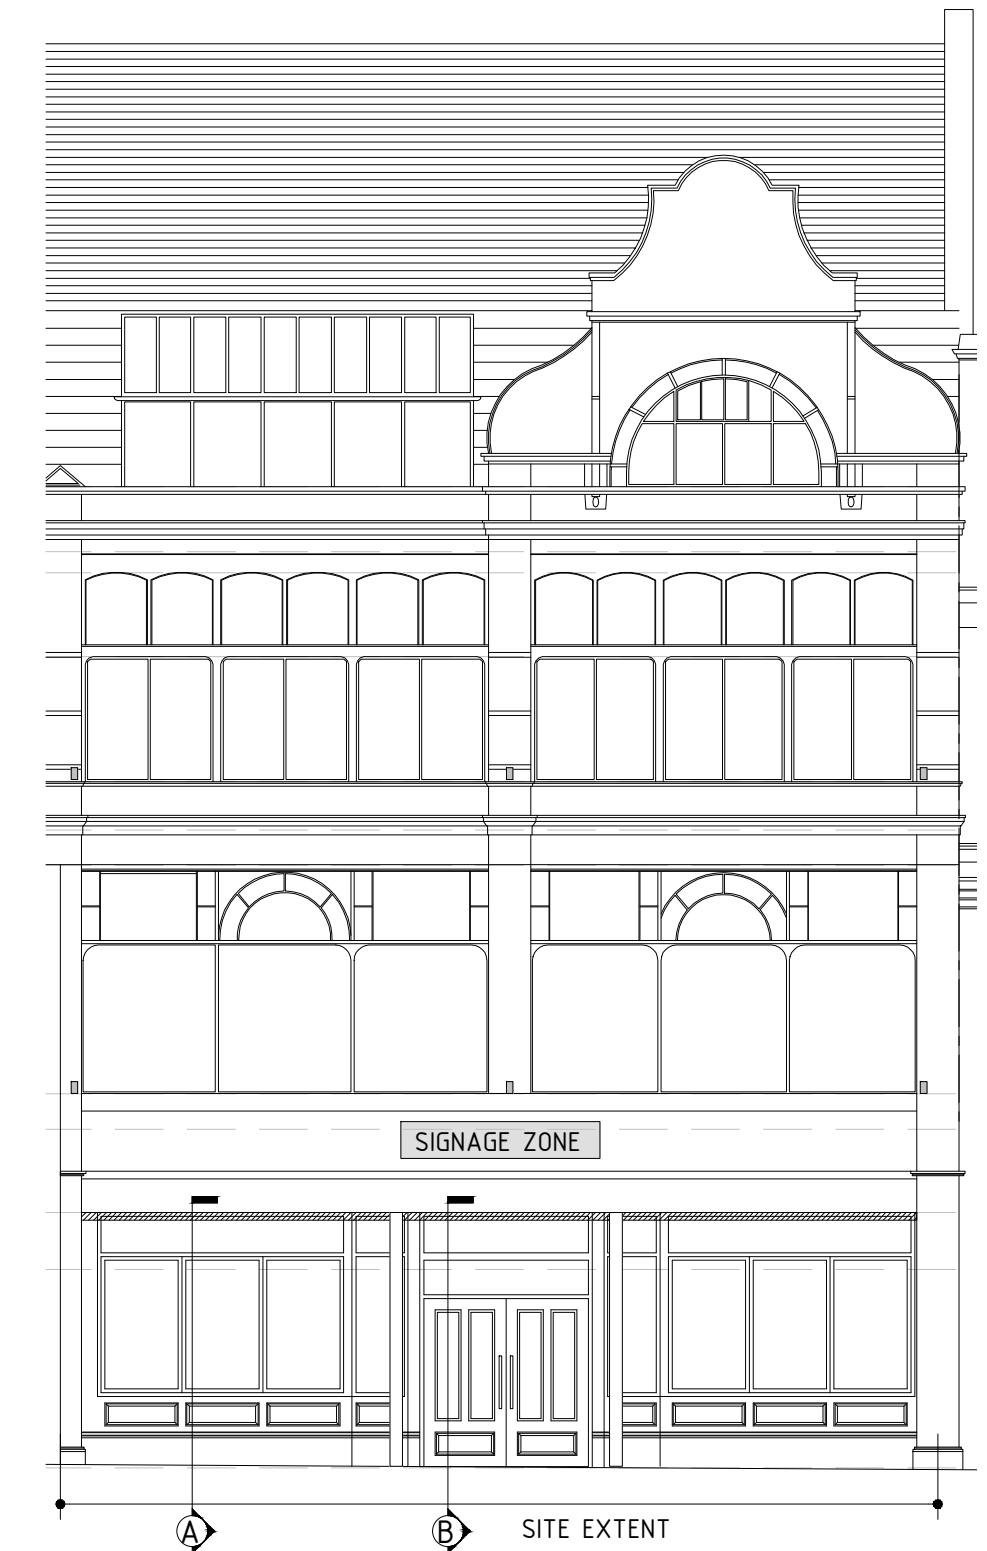


PROPOSED OLDHAM STREET ELEVATION 1:100

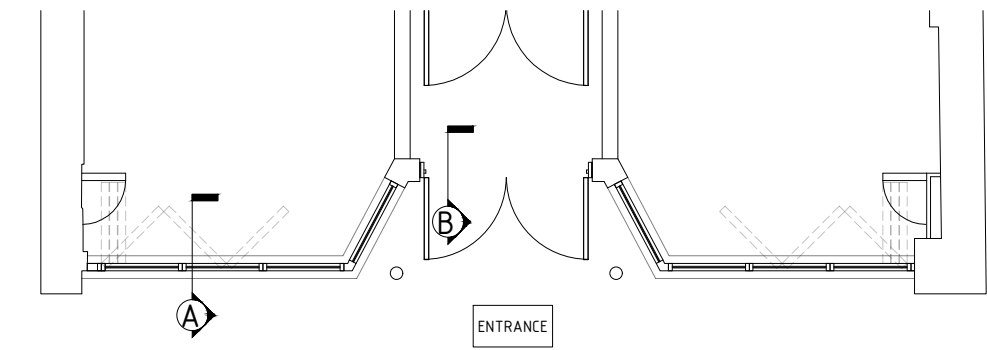

PROPOSED GROUND FLOOR KEY PLAN 1:100

This drawing or any part thereof may not be copied, disseminated, transmitted or disclosed to any third party or unauthorised person without prior written consent of Archonic Projects.
Do not scale from this drawing.
This drawing must be read in conjunction with all other package drawings including that of sub-contractors.
Contractor to check and report any discrepancies within this drawing to Archonic Projects. All rights reserved.

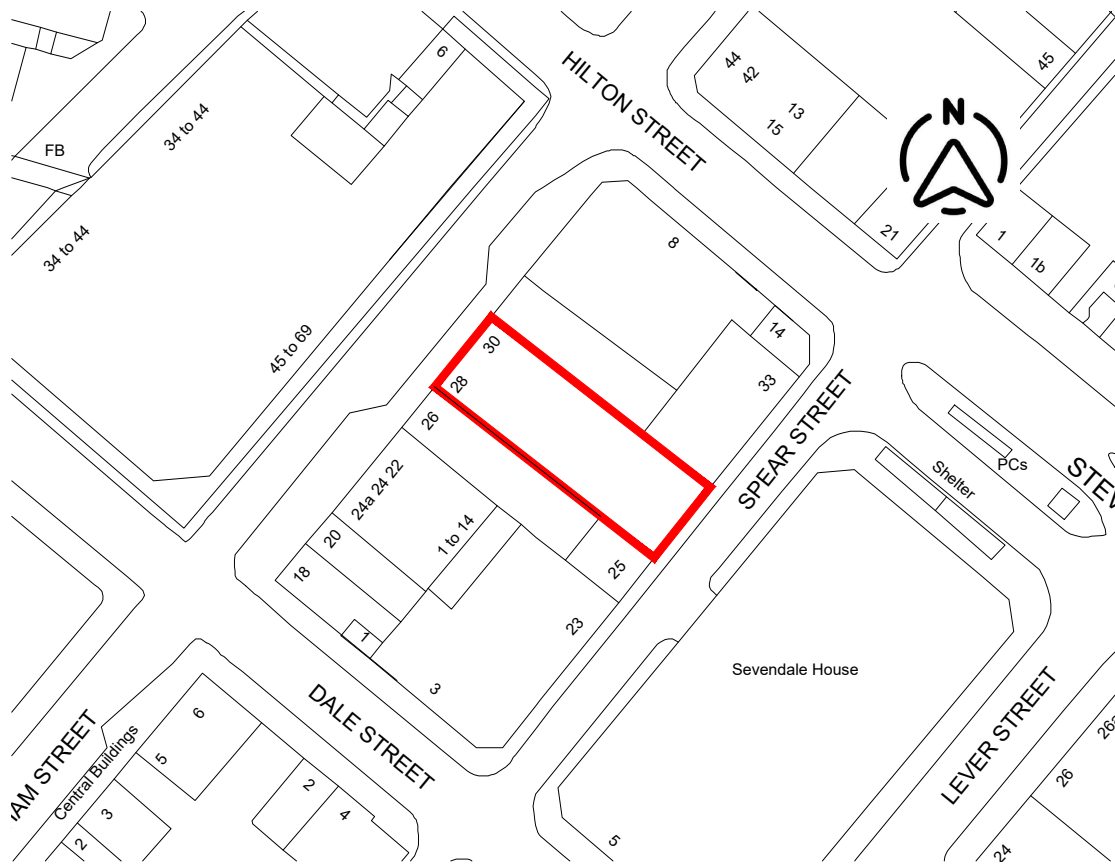

KEY SITE PLAN 1:500

GENERAL NOTES:
THIS DRAWING IS TO BE READ IN CONJUNCTION WITH ALL OTHER ARCHITECTURAL PLAN, ELEVATION, SECTION DRAWINGS TOGETHER WITH OUTLINE SHOPFRONT & ELEVATION SPECIFICATION.

P1	2024/002	Initial Issue	LN
REVISION	DATE	DETAILS	INITIALS
Client:	Classic Building Group		
Project Title:	28-30 Oldham Street, Manchester		
Drawing Title:	Shopfront Joinery Details		
Drawing Reference:	OLDST-ARC-XX-XX-DR-A-SK008-S2-P2_Shopfront Joinery Details		
Drawing Purpose:	PLANNING / NOT FOR CONSTRUCTION		
Issue Date:	October 2024		
Scale:	1:100 @ A1		

SHOPFRONT JOINERY DETAILS

