

DRAWING NOTES

COPYRIGHT ©
This drawing and the details herein are the copyright of MBH Design Studio Ltd. and must not be reproduced, altered or passed to any third party without prior written consent.

This drawing has been produced for the project listed below, is submitted in support of this application application to the Local Planning Authority and is not intended for use by any other person or for any other purpose.

Every effort has been made to ensure the accuracy of these drawings, however MBH Design Studio Ltd. accept no responsibility for any discrepancies arising from the reuse of survey information and preliminary drawings commissioned by the Applicant from others.

- GENERAL NOTES**
- This drawing has been prepared for the sole purpose of obtaining planning permission.
 - This drawing is to be read in conjunction with drawings numbered:

13671-LP	Location Plan
13671-BP	Block Plan
13671-P01	Existing Site Layout
13671-P02	Proposed Site Layout
13671-P03	Existing Sales Building Layout
13671-P04	Existing Sales Building Elevations
13671-P05	Proposed Sales Building Layout
13671-P06	Proposed Sales Building Elevations
13671-P07	Proposed Sections
 - Any advertisements are indicative and are subject to a separate advertisement application
 - Any neighboring buildings shown on the elevations are diagrammatic and have been extrapolated from site photographs. They have not been measured.

SCHEDULE OF PROPOSED FINISHES

BUILDING EXTERNAL WALLS

Masonry brick.

BUILDING ROOF

Tiled Roof.

SHOPFRONT

Existing White aluminum Framed Glazed Windows glazing & framed glazing with automatic doors to be redecored in Grey RAL 7016.


CANOPY

Traditional steel framed canopy over forecourt with oil company signage fascias.


SURFACING

Mixture of concrete and Asphalt, with various drainage channels / gullies.


B	16.08.2024	Revised HVAC	DT//IN
A	02/02/2023	Minor amendments	ES//IN
REV	DATE	DESCRIPTION	DRAWN/CHECKED
REVISION NOTES			
PLANNING			
<div><div><div>mbh</div><div>MBH Design Studio Ltd. Rosemount House, Rosemount Avenue, West Byfleet, Surrey, KT14 6LB www.mbhstd.com t: 01932 352 727 f: 01932 351 545</div></div><div><div>CLIENT</div><div><div>mfg</div><div>motor fuel group</div></div></div><div><div>PROJECT</div><div>FS304 LEVENSHULME SERVICE STATION STOCKPORT ROAD, CRINGLE ROAD MANCHESTER M19 2RE</div></div><div><div>DRAWING TITLE</div><div>PROPOSED SECTIONS</div></div></div>			
DRAWN BY	DATE	SCALE	PAPER SIZE
JP	22.12.2022	1:50	A1
CHECKED BY	DRAWING NUMBER	REV.	
ES	13671-P07	B	

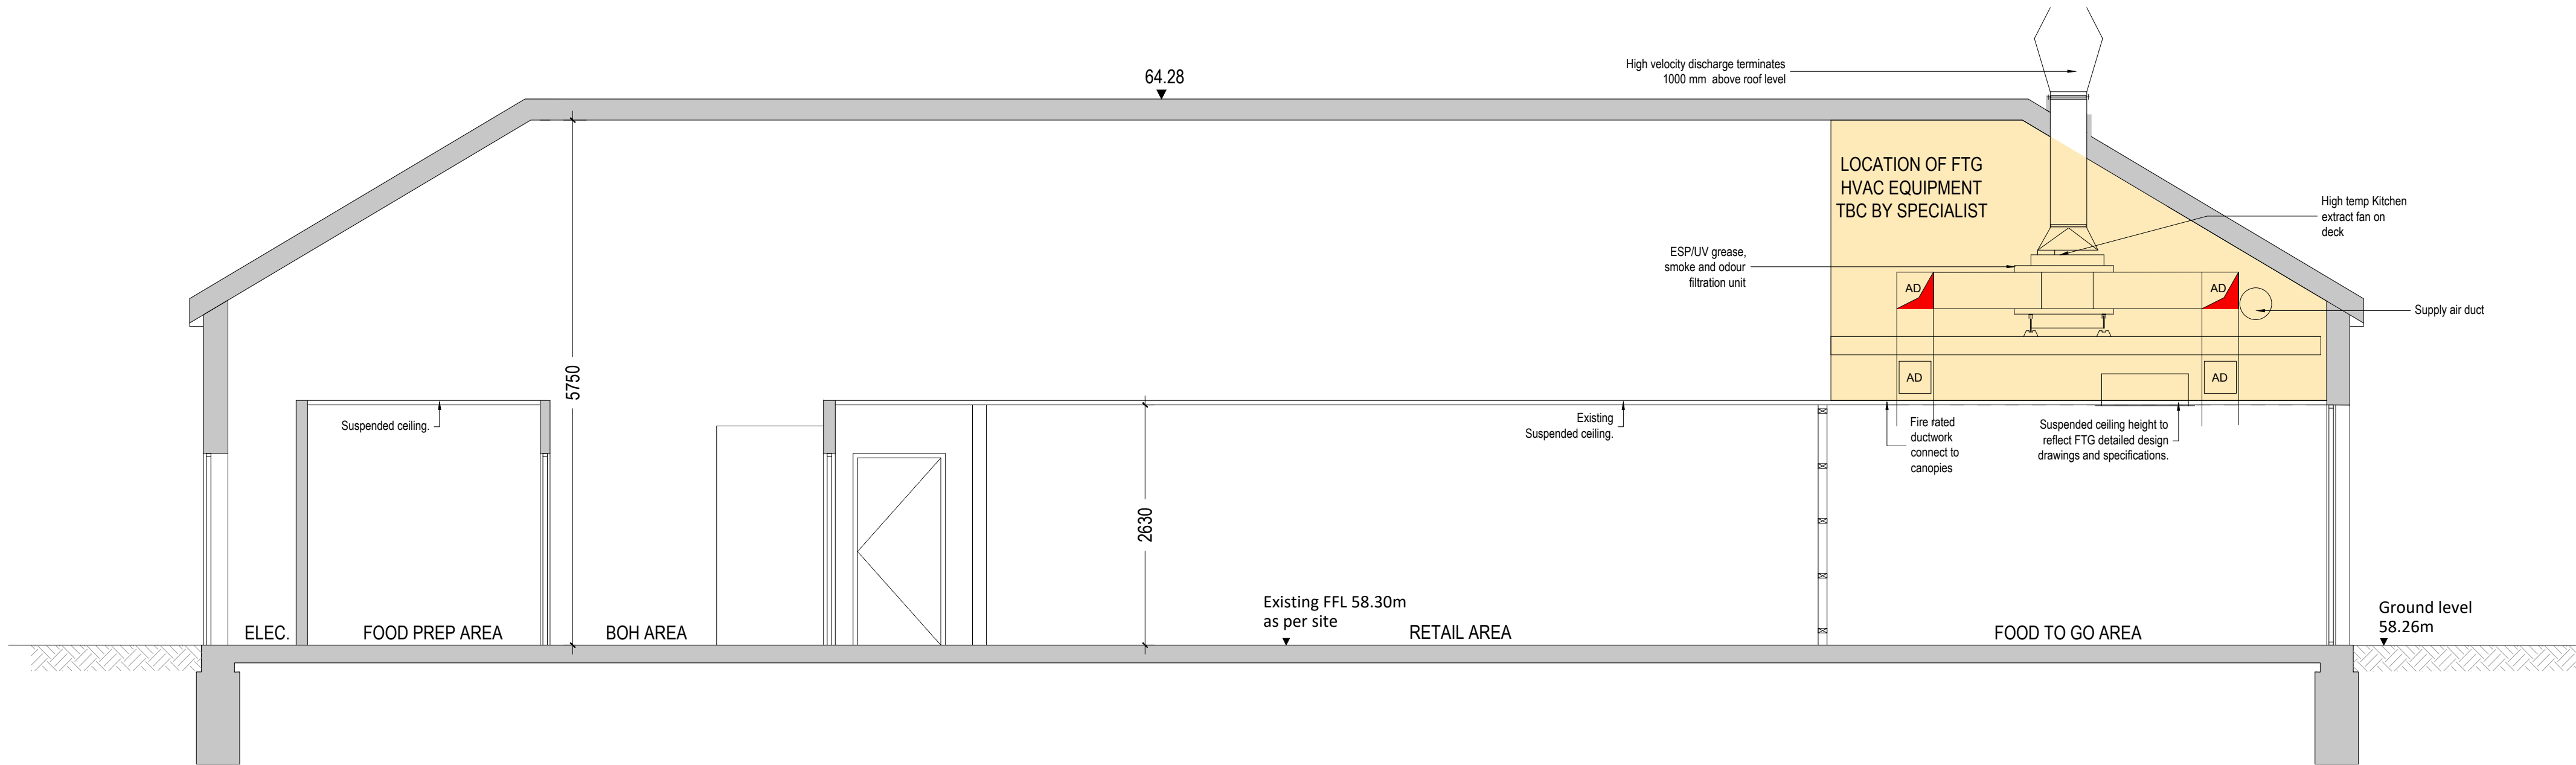

PROPOSED SECTION A-A
SCALE: 1:50

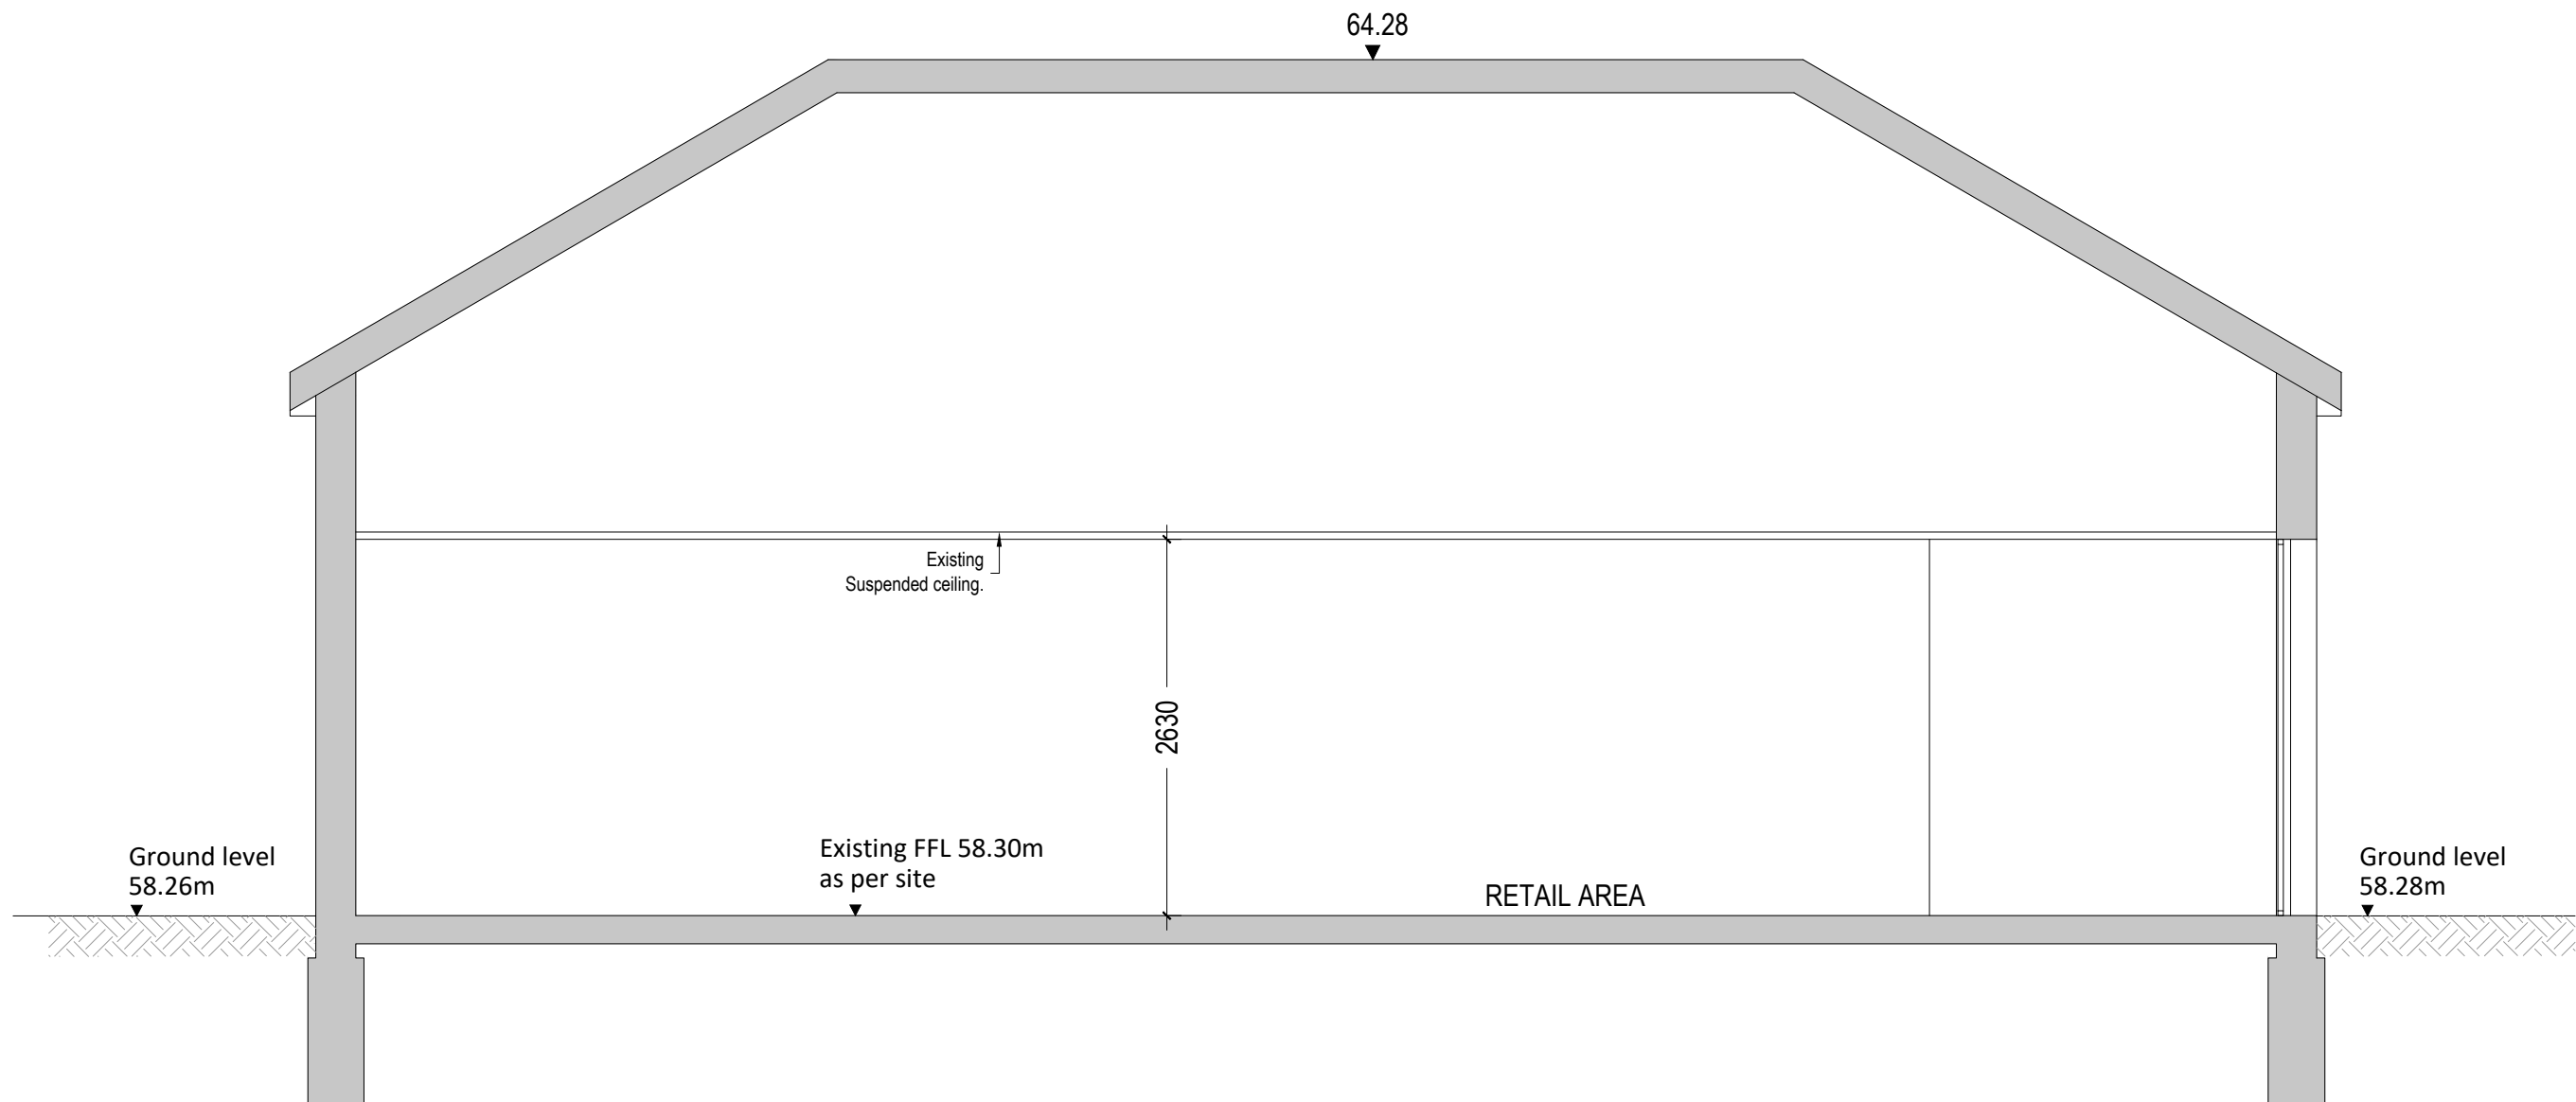

PROPOSED SECTION B-B
SCALE: 1:50

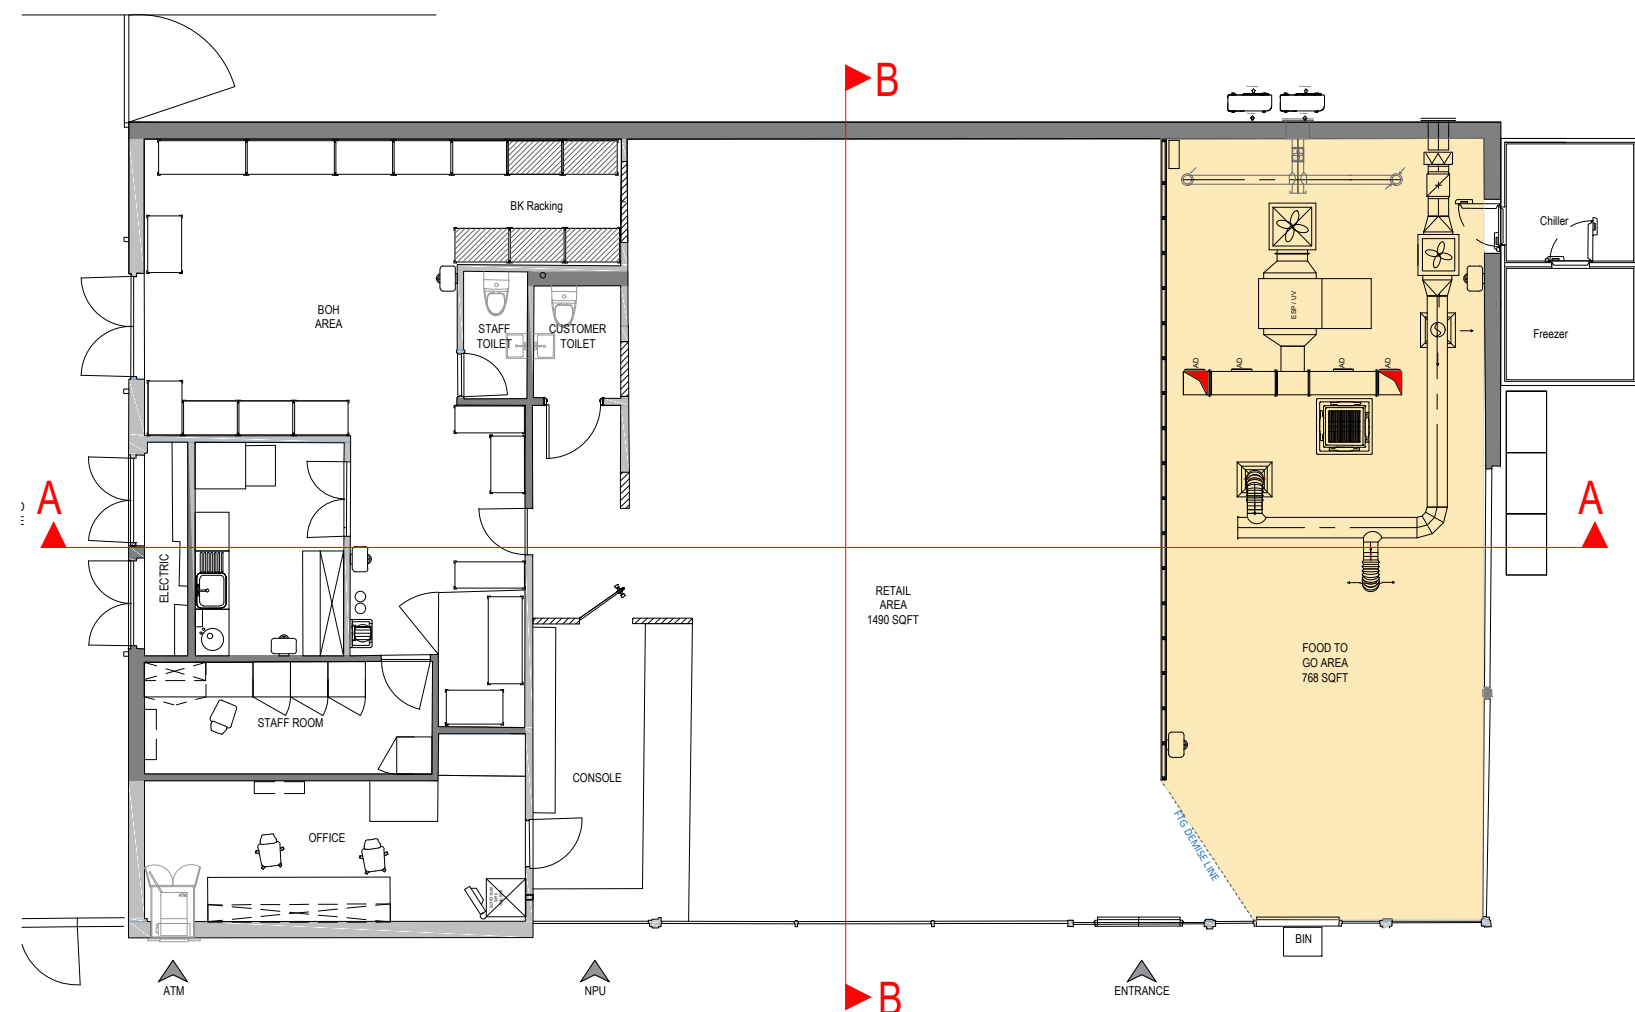

KEY PLAN
SCALE: NTS

THIS DRAWING IS BASED ON DRG TITLE:
PROPOSED SALES BUILDING HVAC LAYOUT
PREPARED BY JJR SERVICES (UK) LTD.
DRG NO. C1229/HVAC/M01
DATED: 12/01/2022 REV.1

