


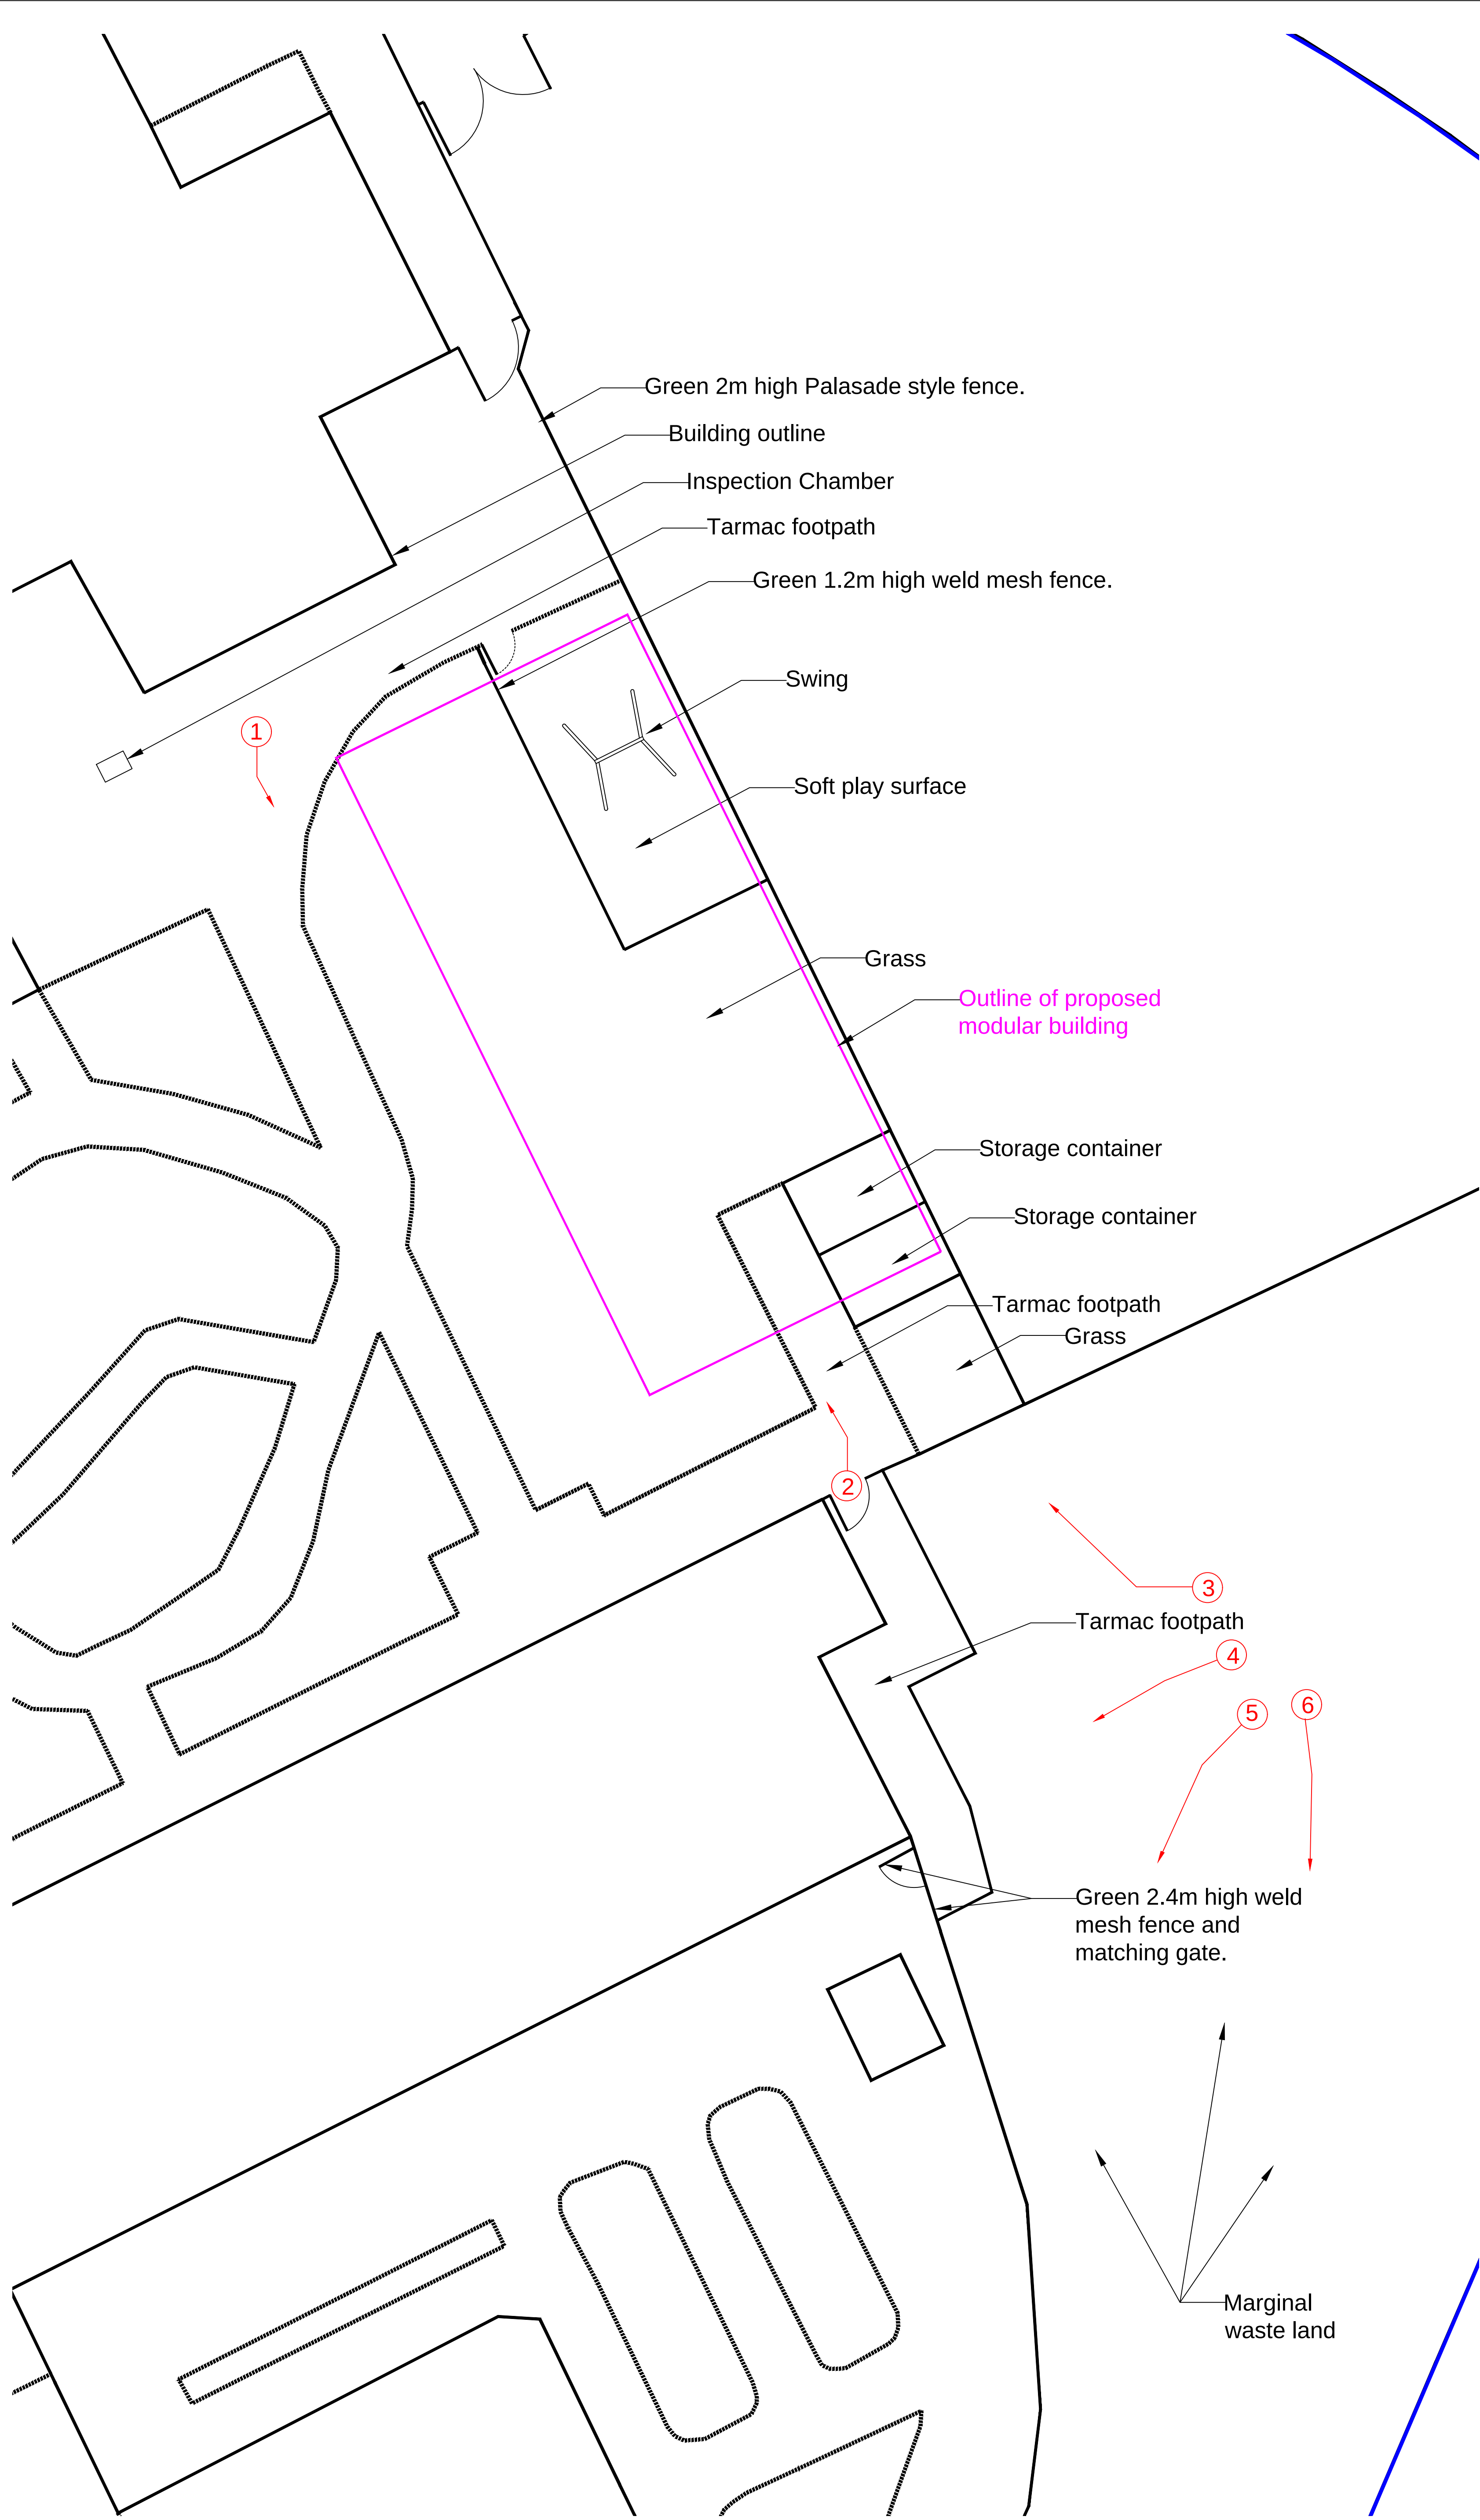

1. ALL DIMENSIONS ARE IN MILLIMETRES UNLESS OTHERWISE STATED.
2. THIS DRAWING IS TO BE READ IN CONJUNCTION WITH ALL OTHER RELEVANT DOCUMENTATION.
3. DO NOT SCALE FROM THIS DRAWING, ALL DIMENSIONS TO BE CONFIRMED ON SITE.

Legend

1

Existing photograph Locations



Photograph 1. Relocate swing to new soft play area. Relocate two containers to upper end of site.



Photograph 2. Proposed location of classroom unit.



Photograph 3. Proposed location of soft play area. Renew existing fence with 2.4m high weld mesh fence.



Photograph 4. Proposed location of soft play and grass area. Remove tree stump and shrubs.



Photograph 5. Proposed location of soft play and grass area. Remove tree stump and shrubs.



Photograph 6. Proposed location of new grass play area, perimeter fence and gate. Trees to be retained.



Capital Programmes Division

DRAWING STATUS

PROPERTY TITLE
Ashgate Specialist Support Primary School
Crossacres Road, Wythenshawe
M22 5DR

UPRN
000077227101-ASH

PROJECT TITLE
Temporary Classroom Provision

DRAWING TITLE
Existing Site Plan

JOB NO.
ED44590

SCALE
As noted @ A1

DRAWING NO.
P002

DATE
24/05/19

AUTHOR
CS

CHECKED BY
CS

APPROVED BY