




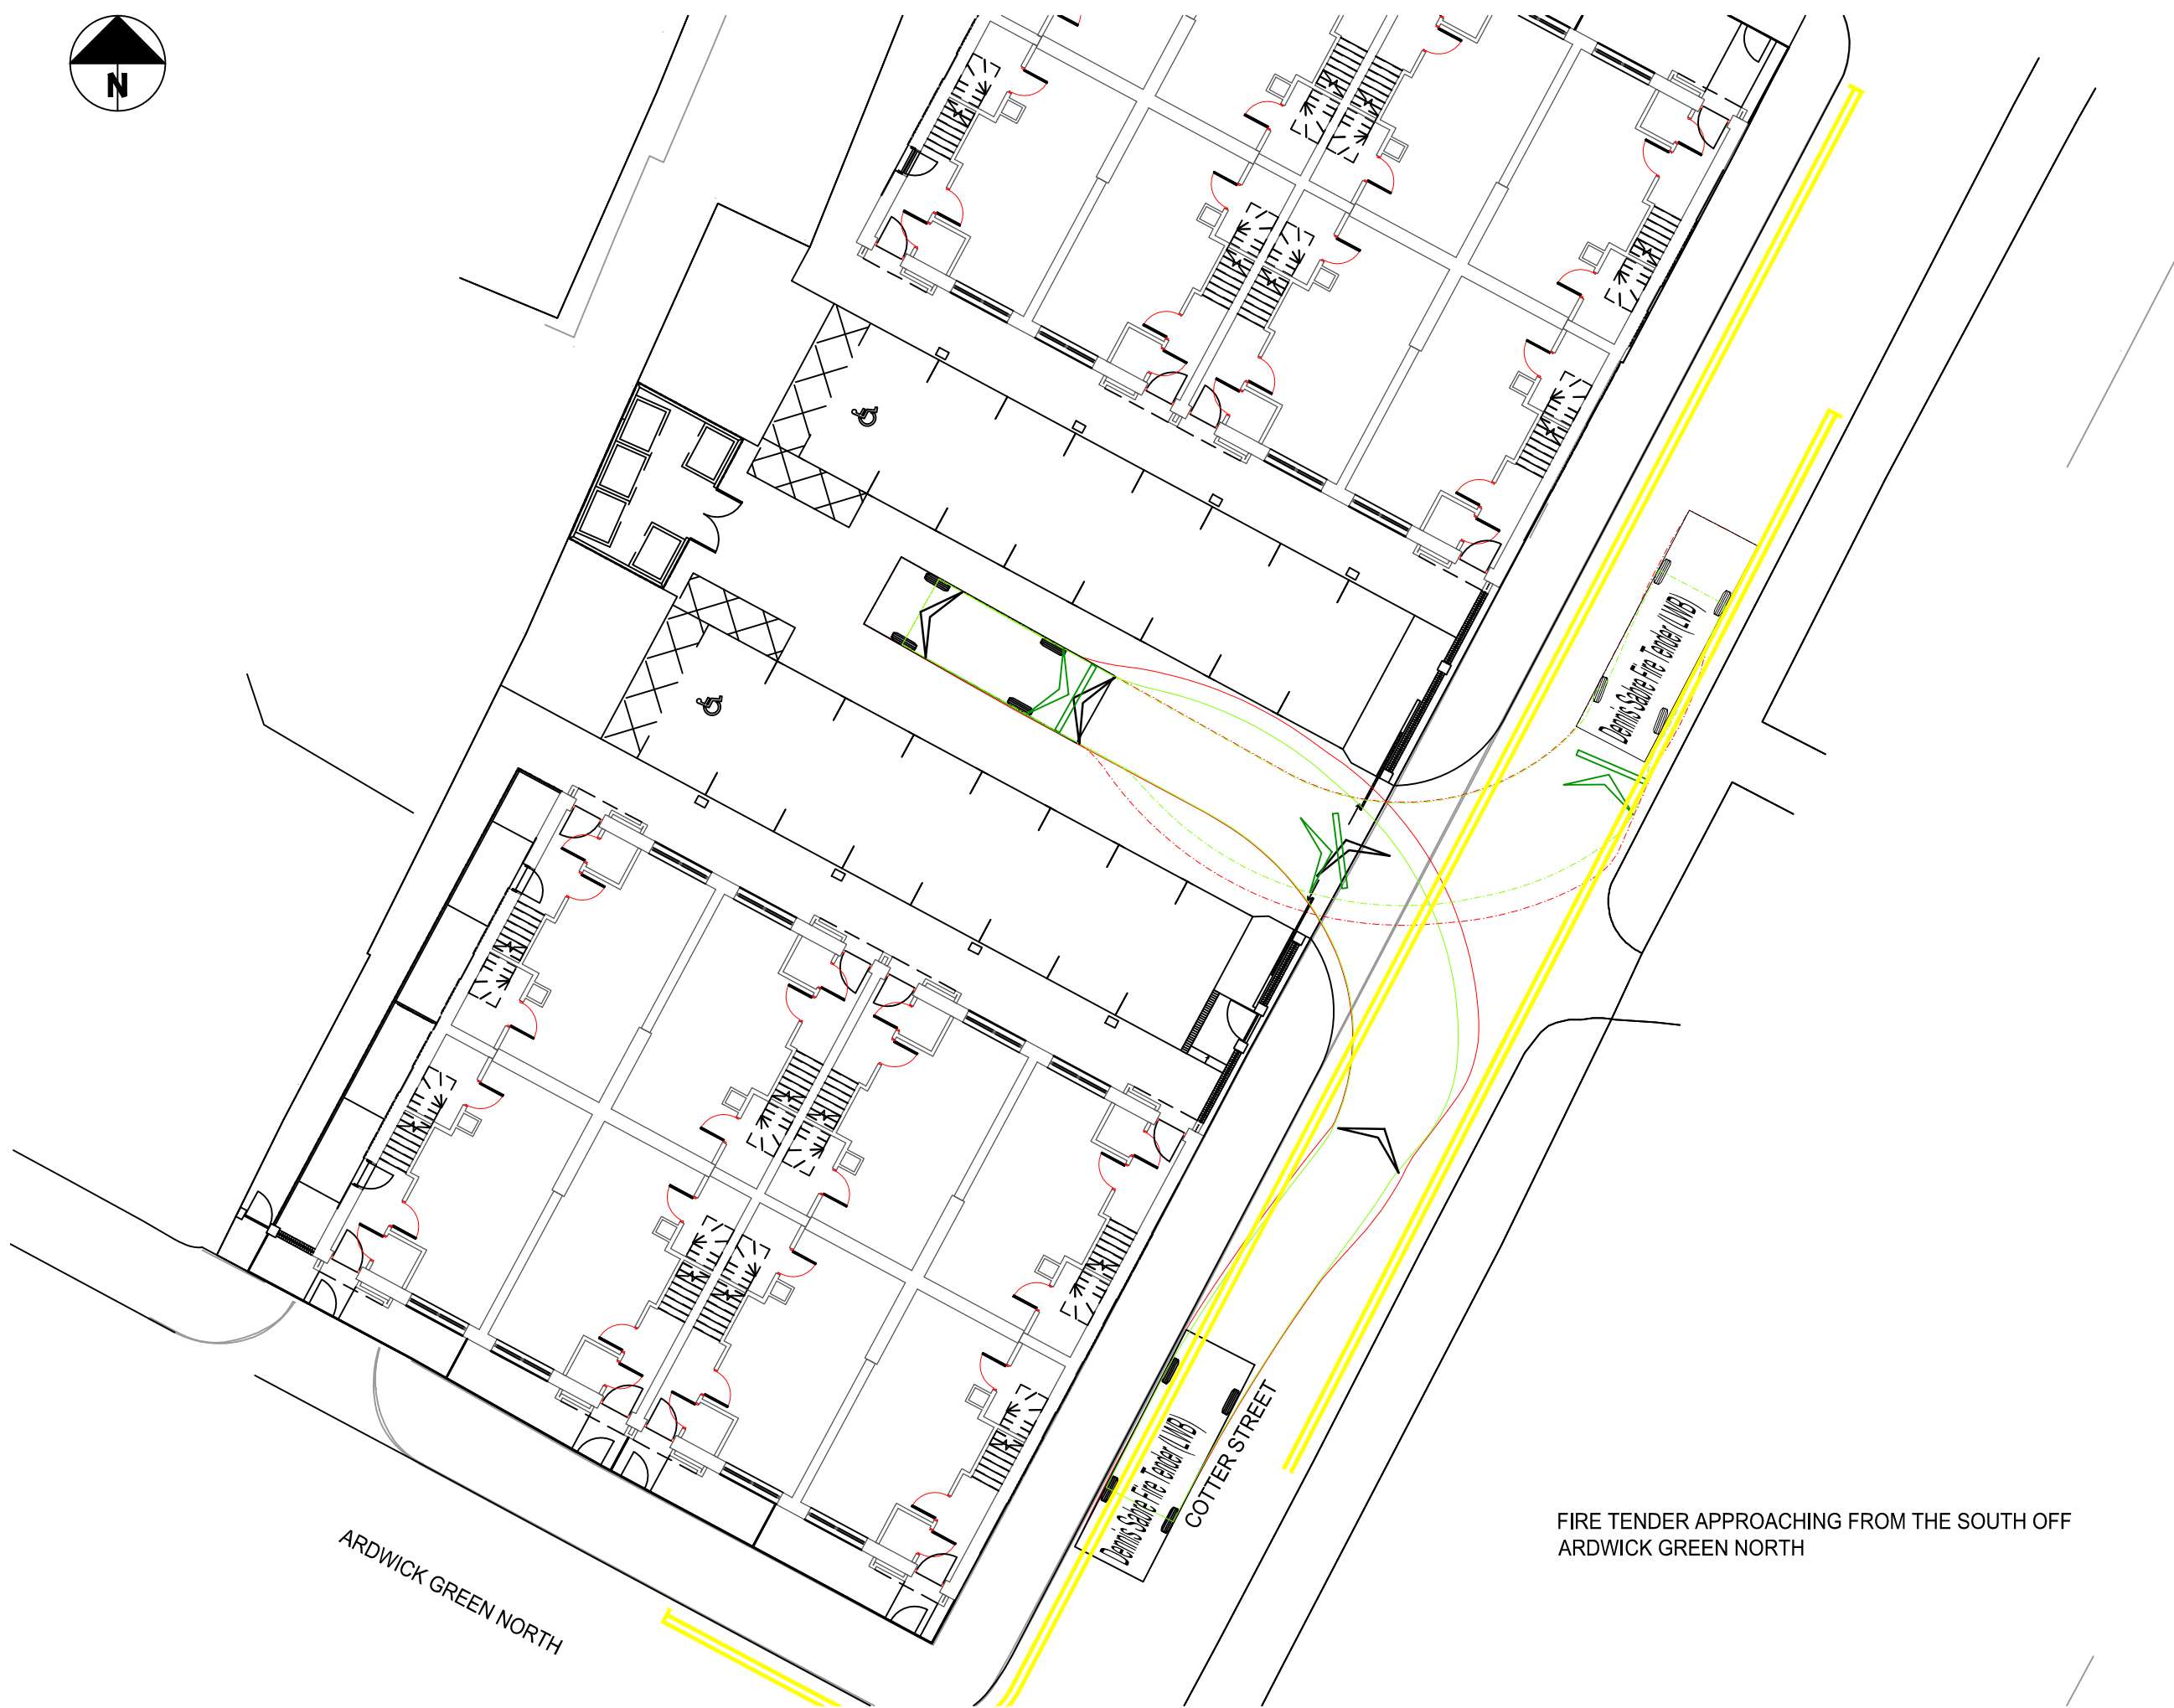


FIRE TENDER APPROACHING FROM THE SOUTH OFF
ARDWICK GREEN NORTH

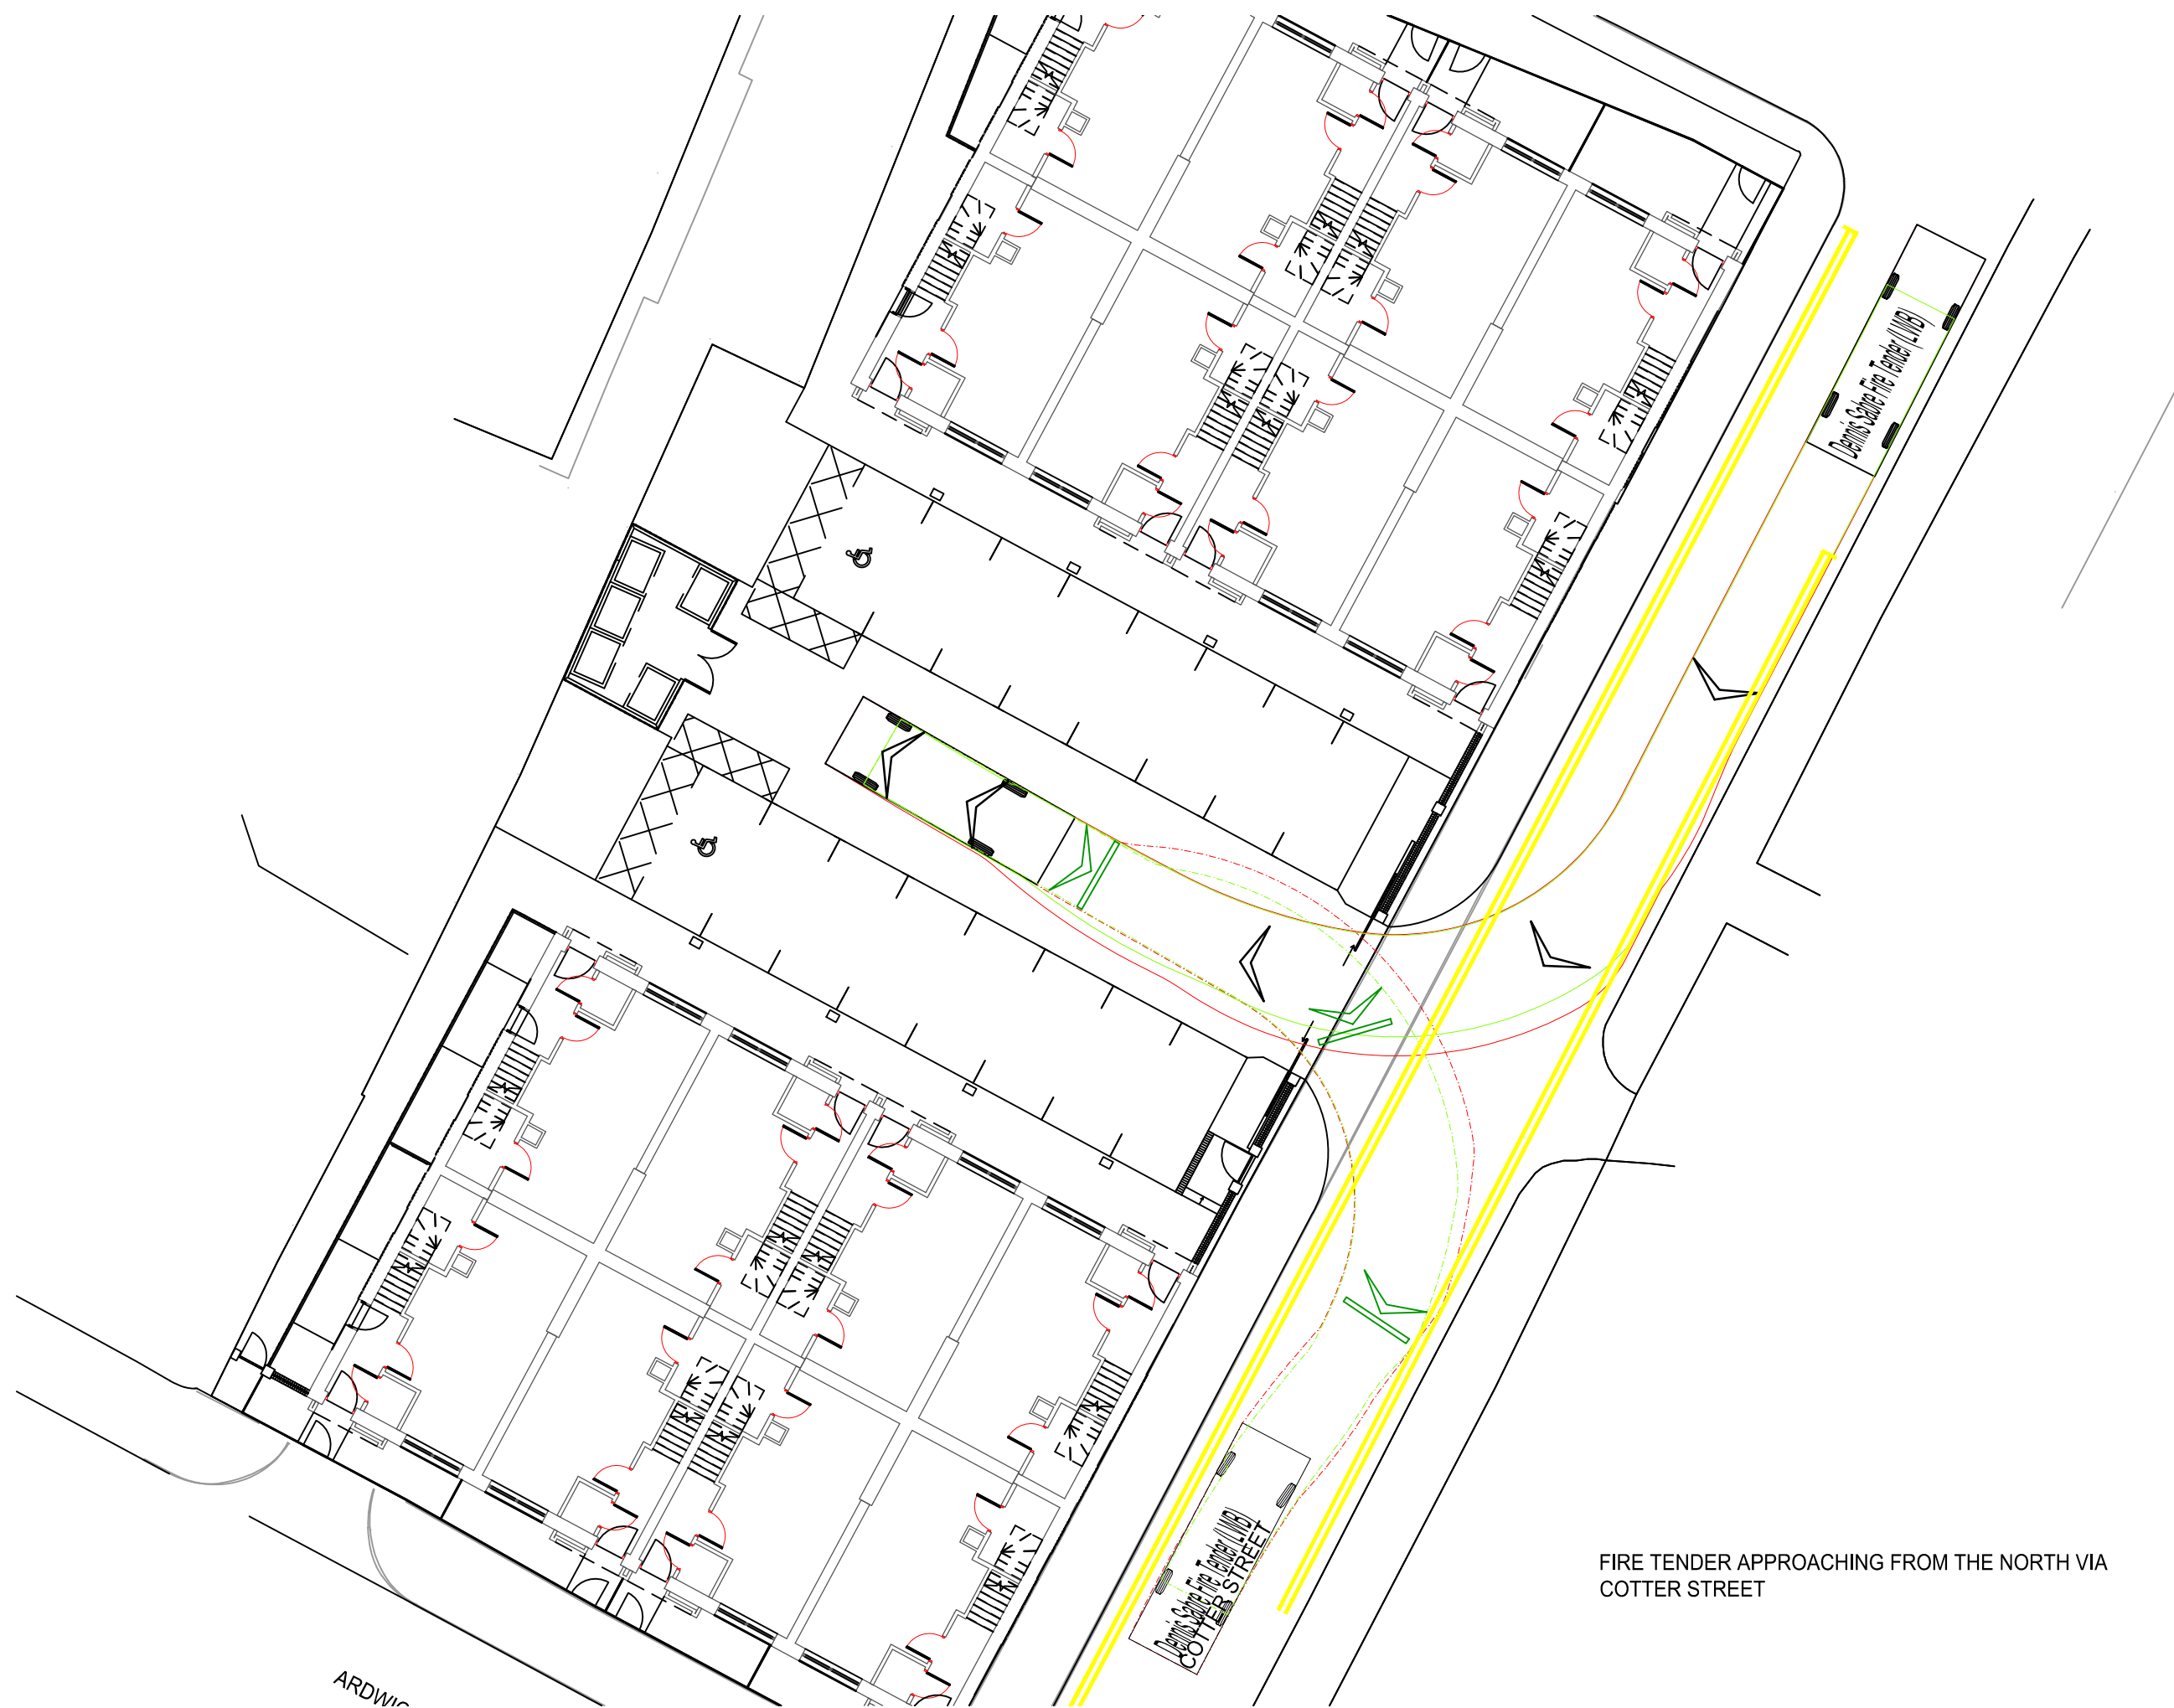

FIRE TENDER APPROACHING FROM THE NORTH VIA
COTTER STREET

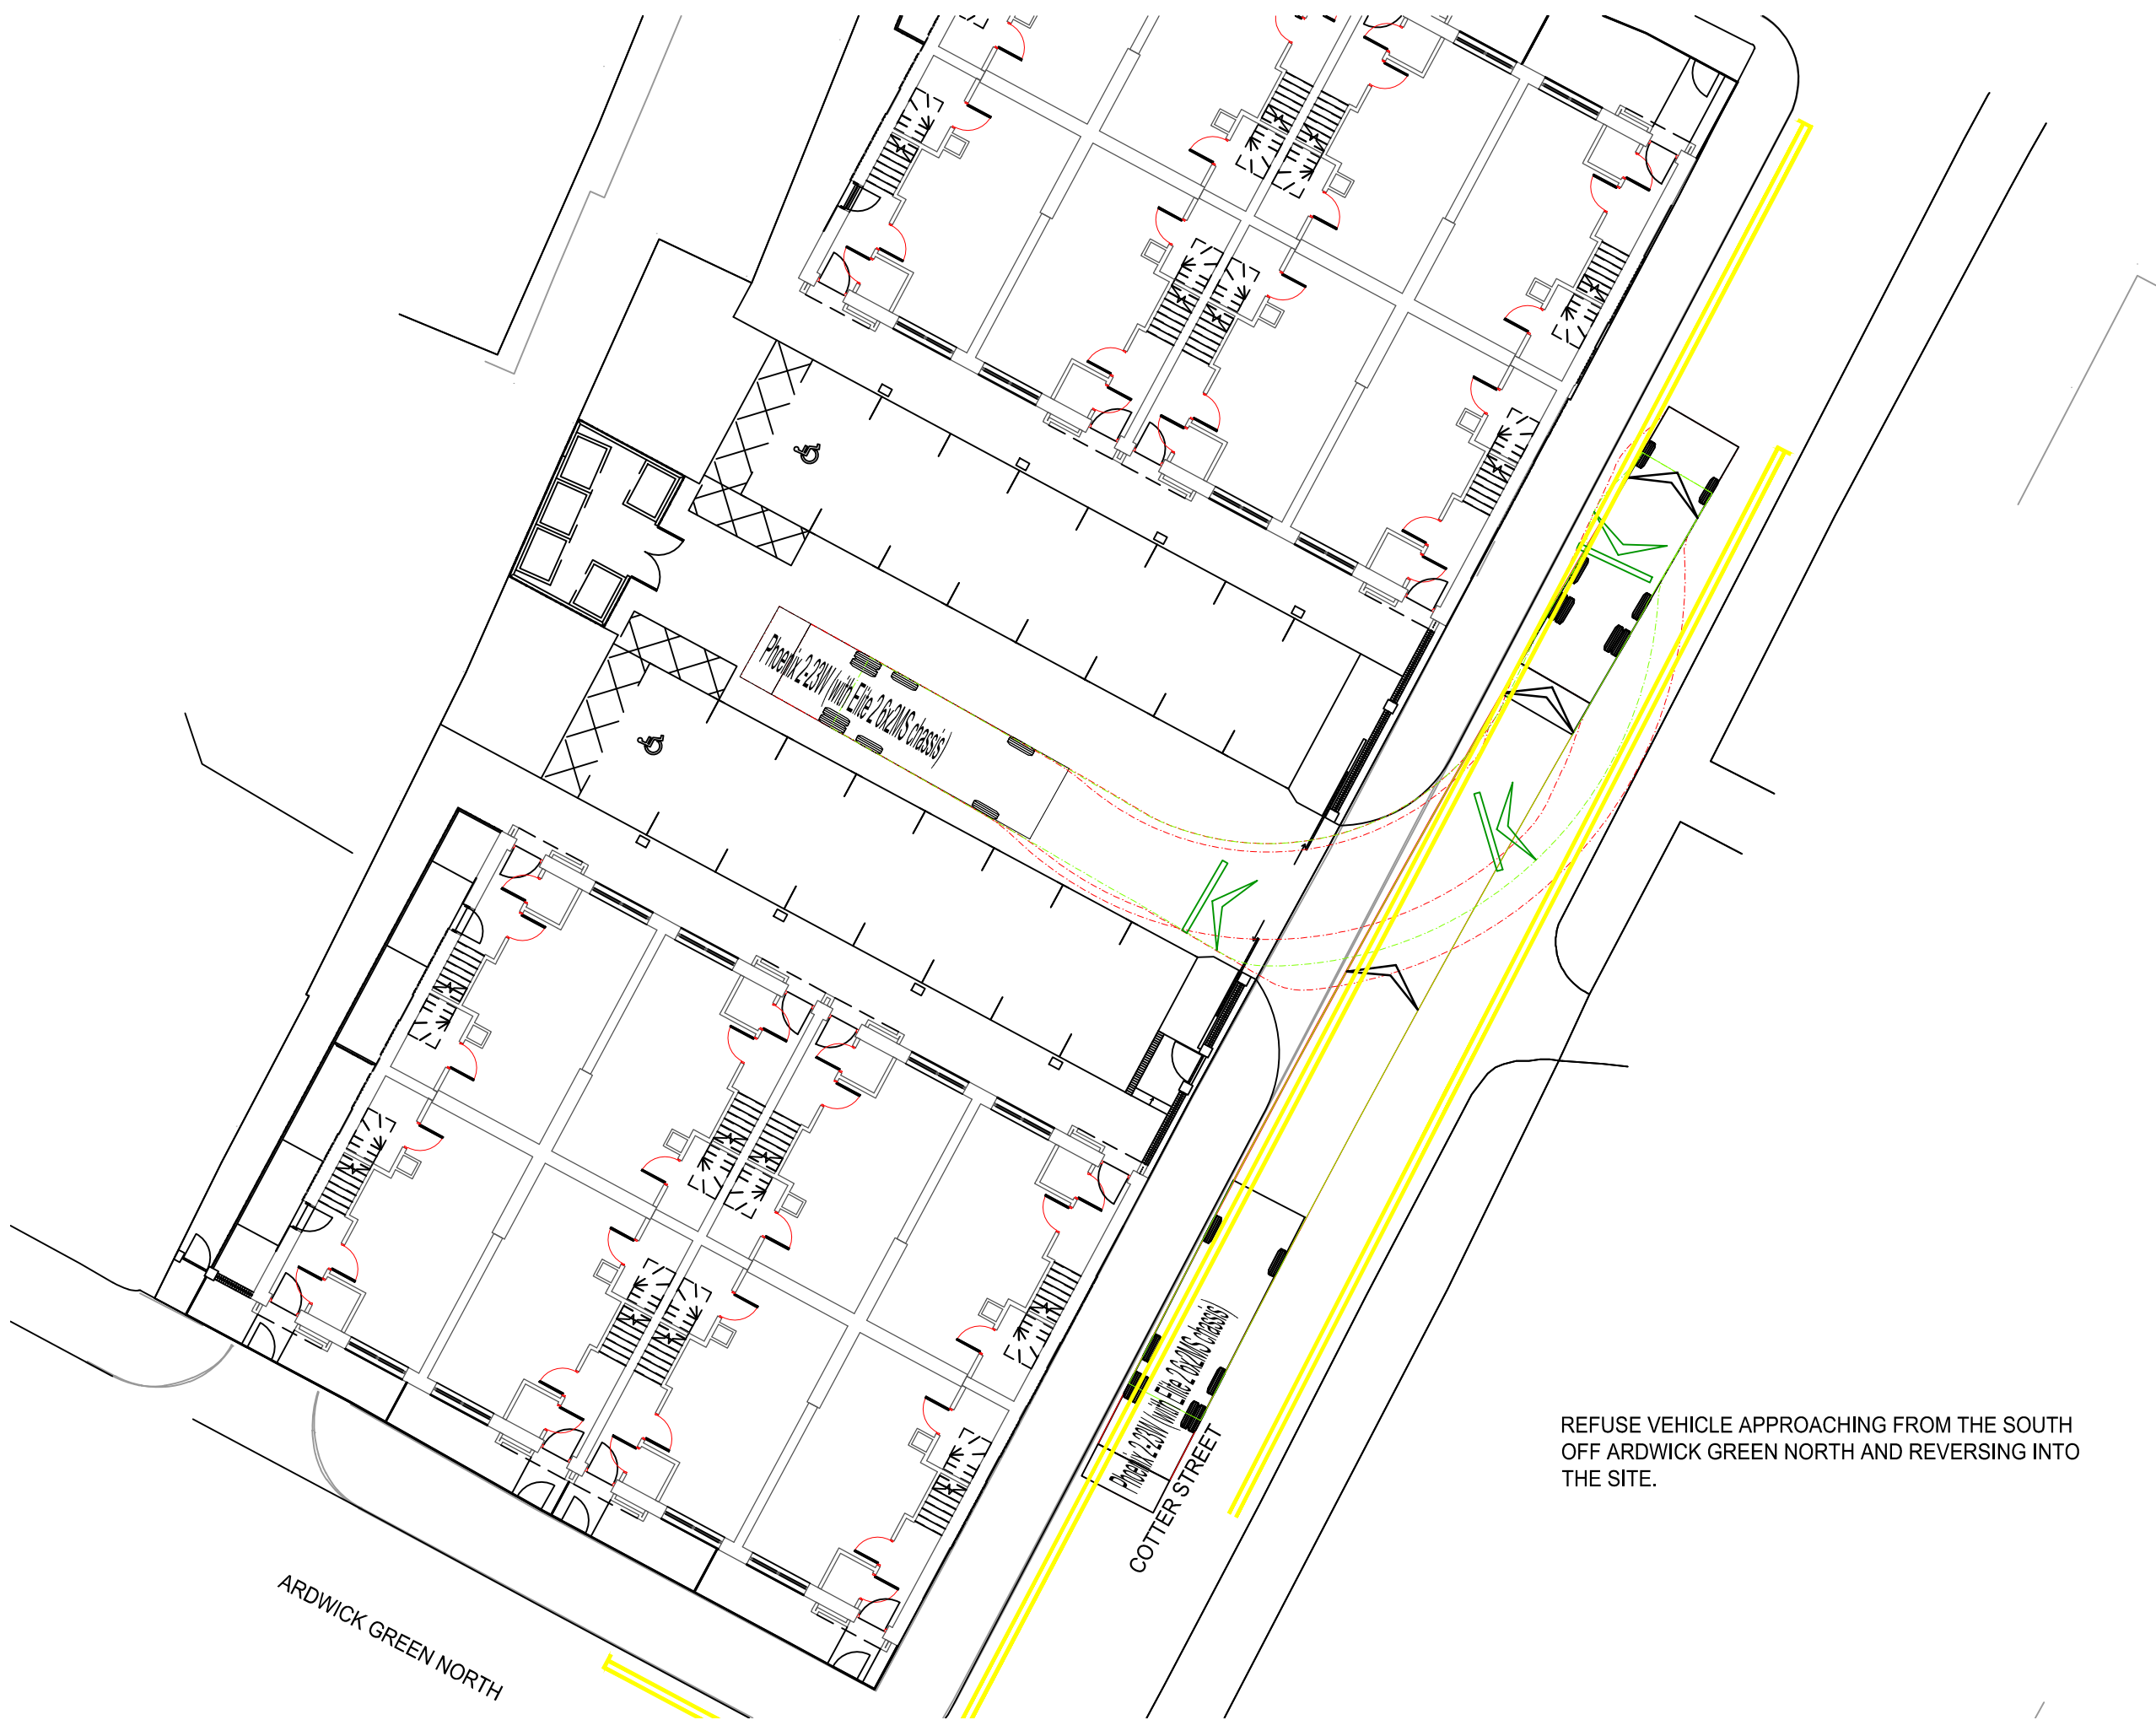

REFUSE VEHICLE APPROACHING FROM THE SOUTH
OFF ARDWICK GREEN NORTH AND REVERSING INTO
THE SITE.

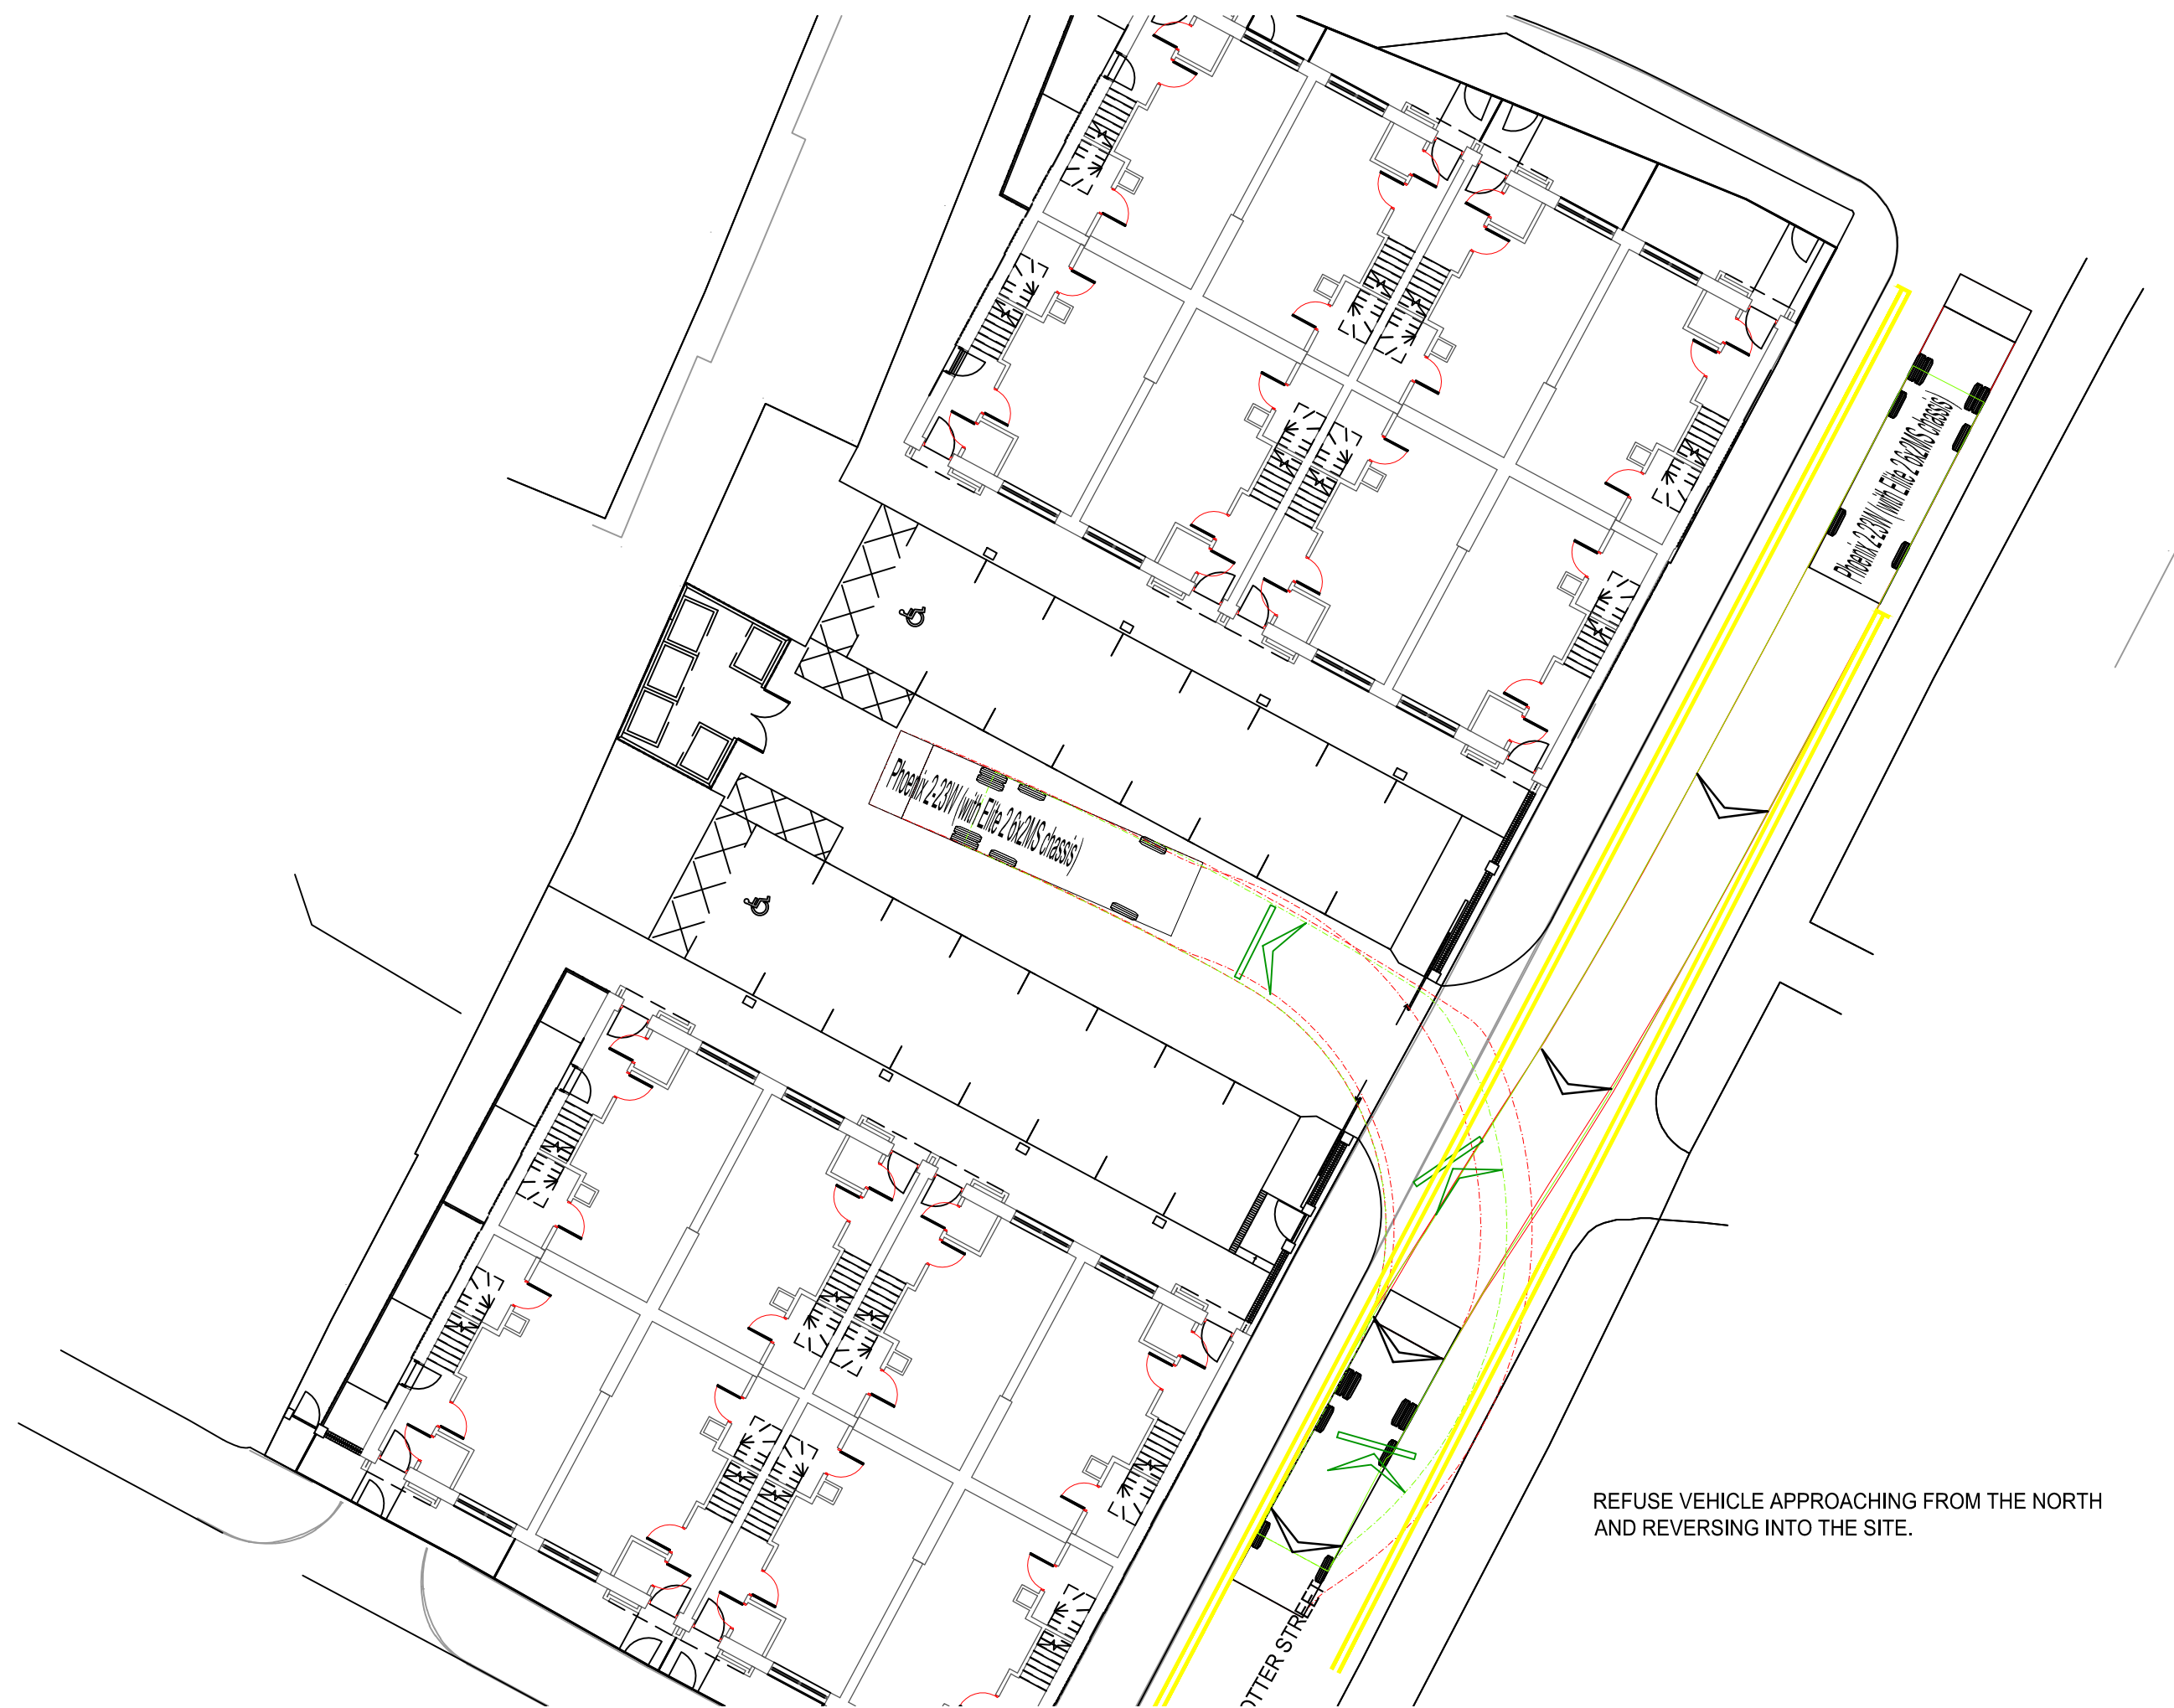

REFUSE VEHICLE APPROACHING FROM THE NORTH
AND REVERSING INTO THE SITE.

STANDARD NOTES

1. THIS DRAWING IS TO BE READ IN CONJUNCTION WITH ALL RELEVANT ARCHITECT'S AND ENGINEER'S DRAWINGS AND THE SPECIFICATIONS.
2. THIS DRAWING SHOULD NOT BE SCALED.
3. ALL DIMENSIONS ARE TO BE VERIFIED BY THE CONTRACTOR ON SITE.
4. ALL DISCREPANCIES SHOULD BE REPORTED TO C.A./E.A. PRIOR TO THE COMMENCEMENT OF WORKS.


© CIVIC ENGINEERS LIMITED

NOTES:

1. TOPOGRAPHICAL SURVEY WAS CARRIED OUT IN OCTOBER 2022 AND PROVIDED TO CIVIC BY STEP PLACES IN NOVEMBER 2022.
2. SITE PLAN RECEIVED FROM CODA ARCHITECTS IN MAY 2024


KEY:

- BODY ENVELOPE
- CHASSIS ENVELOPE
- BODY REVERSE ENVELOPE
- CHASSIS REVERSE ENVELOPE

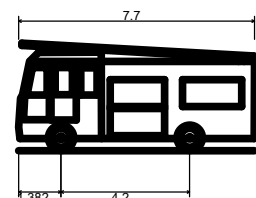

Dennis Sabre Fire Tender (LWB)

Overall Length	7.700m
Overall Width	2.430m
Overall Body Height	3.512m
Min Body Ground Clearance	0.387m
Track Width	2.380m
Lock to lock time	5.00s
Kerb to Kerb Turning Radius	7.400m

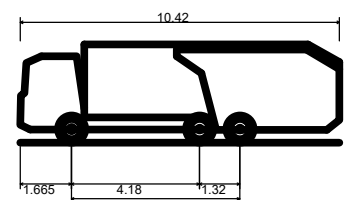

Phoenix 2-23W (with Elite 2 6x2MS chassis)

Overall Length	10.420m
Overall Width	2.530m
Overall Body Height	3.211m
Min Body Ground Clearance	0.416m
Track Width	2.550m
Lock to lock time	4.00s
Kerb to Kerb Turning Radius	11.150m

25.07.24	P01	ISSUED FOR INFORMATION	CER	JF
DATE	REV	DESCRIPTION	DRAWN	CHKD

CIVIC
ENGINEERS

civicingengineers.com

PROJECT

ARDWICK GREEN
S278/38 HIGHWAY WORKS

TITLE

SWEPT PATH ANALYSIS
FIRE TENDER AND REFUSE VEHICLES

DRAWING STATUS					STATUS CODE	
INFORMATION					-	
CE PROJECT No.	SCALE @ A1	DATE CREATED	DRAWN	CHECKED		
2075	1:200	17.07.24	CER	JF		
DRAWING No.					REV	
2075-CIV-S278-XX-D-H-40005					P01	