




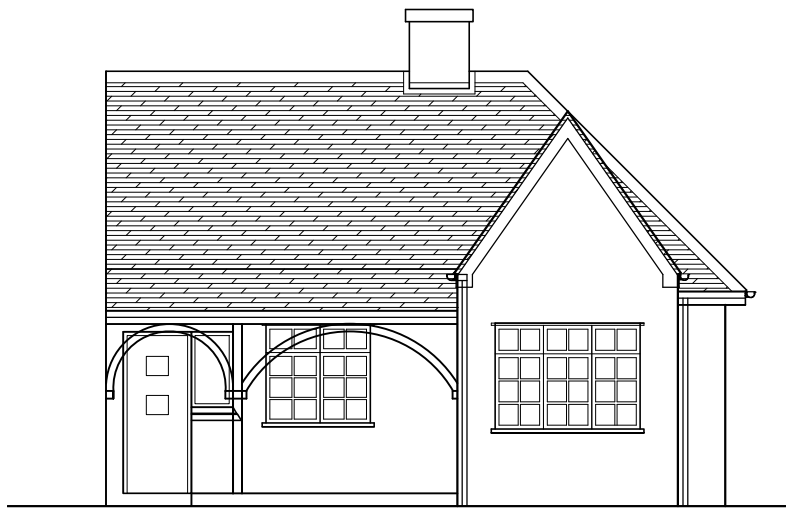


South Elevation scale 1:100

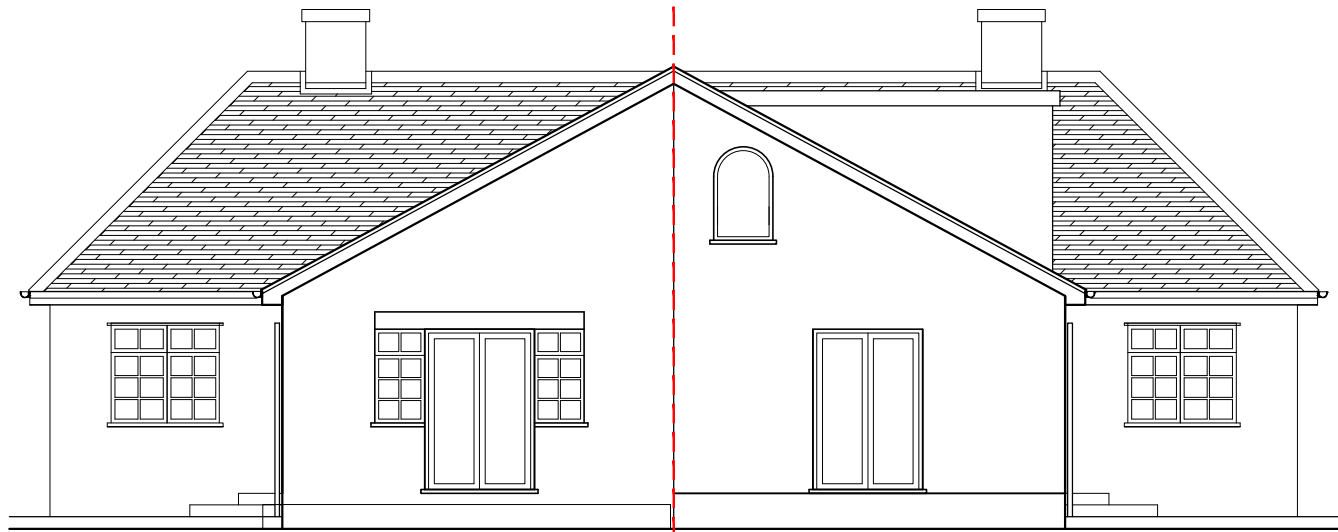


North Elevation
Applicant Property Neighboring Property

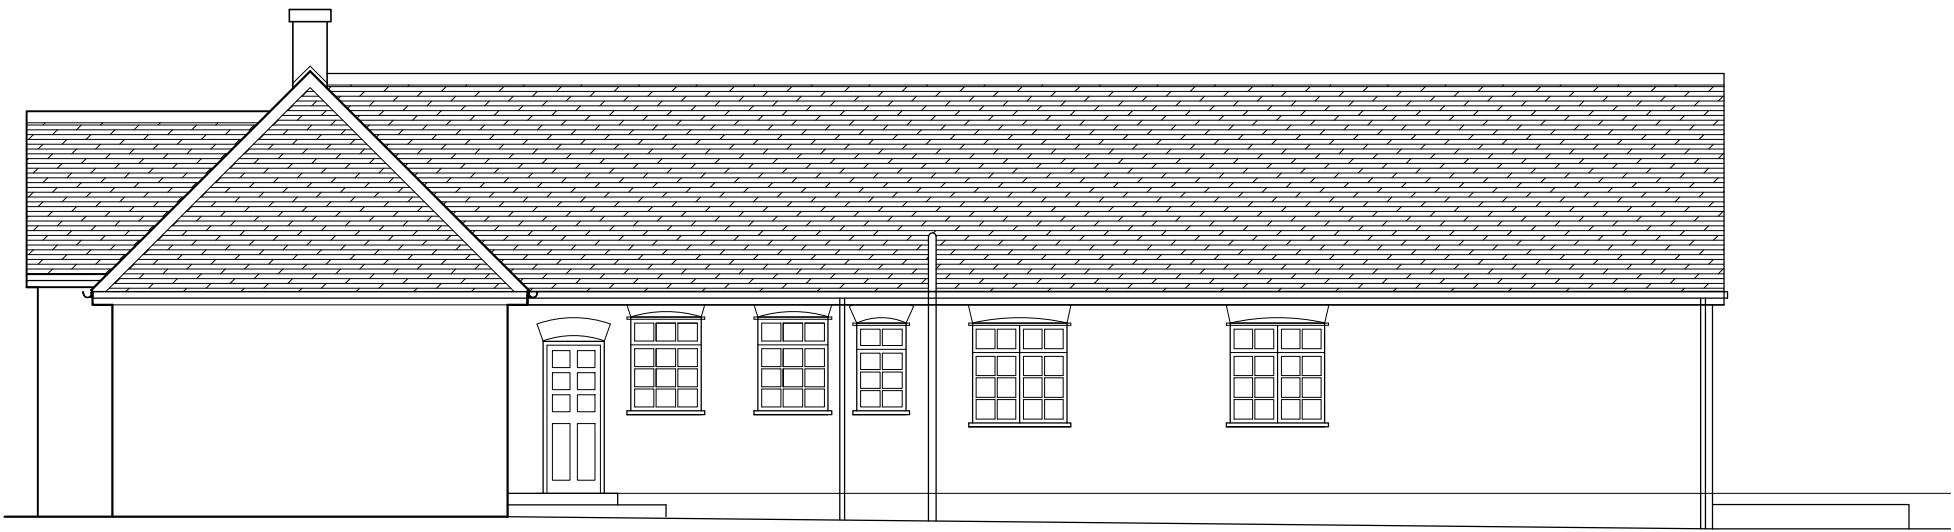


East Elevation 0m 1m 2m 3m 4m 5m

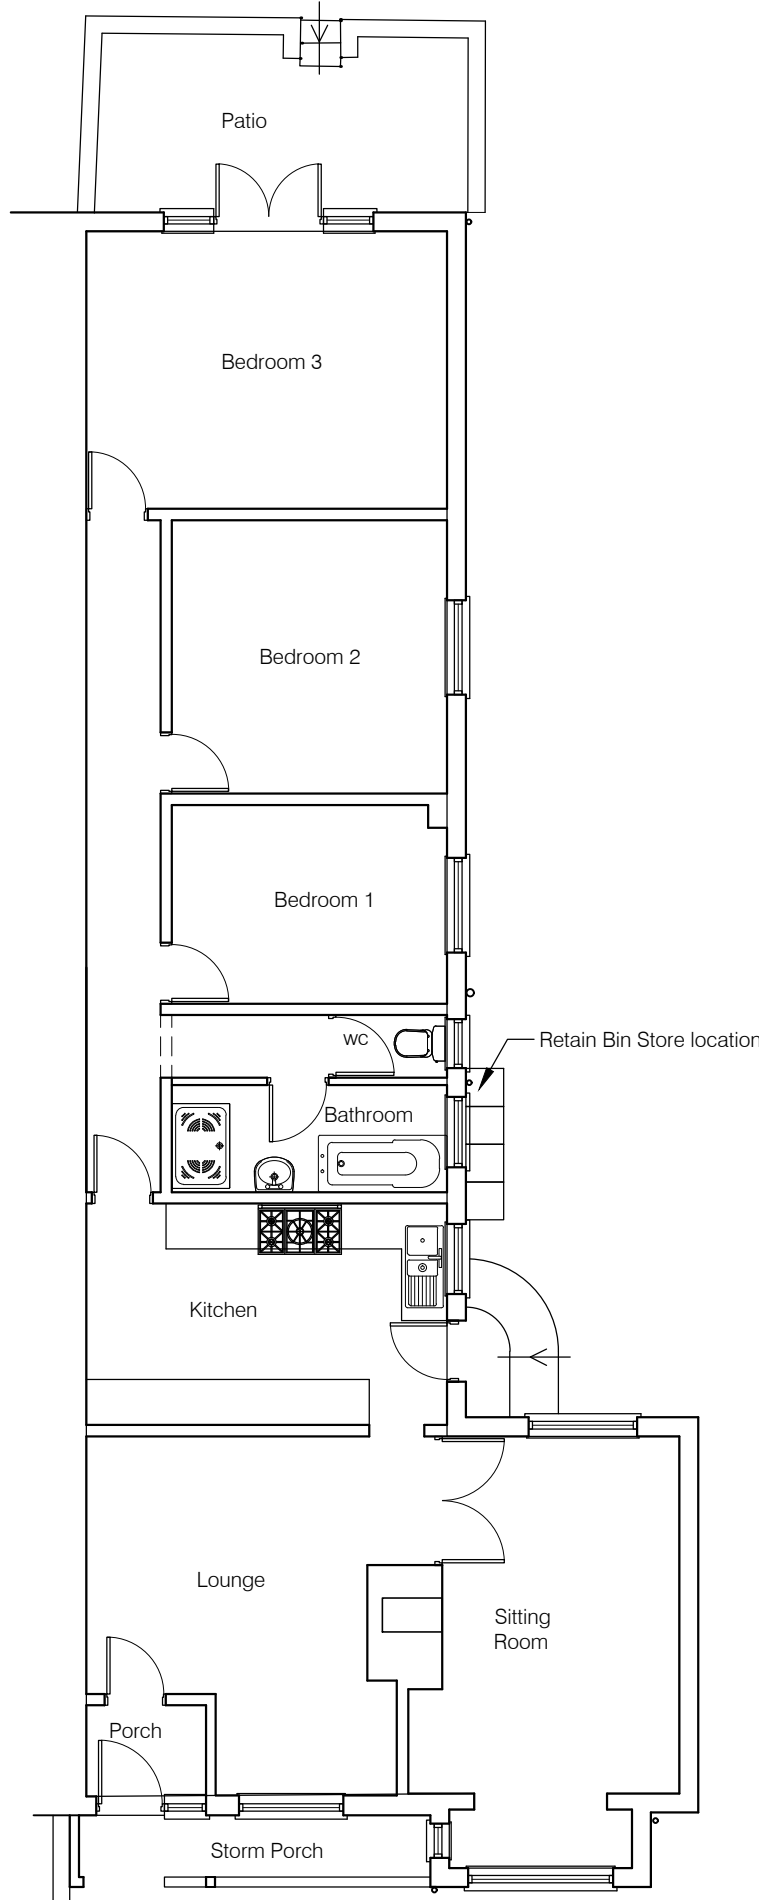


Ground Floor Plan Scale 1:100
(115.4m2)
0m 1m 2m 3m 4m 5m

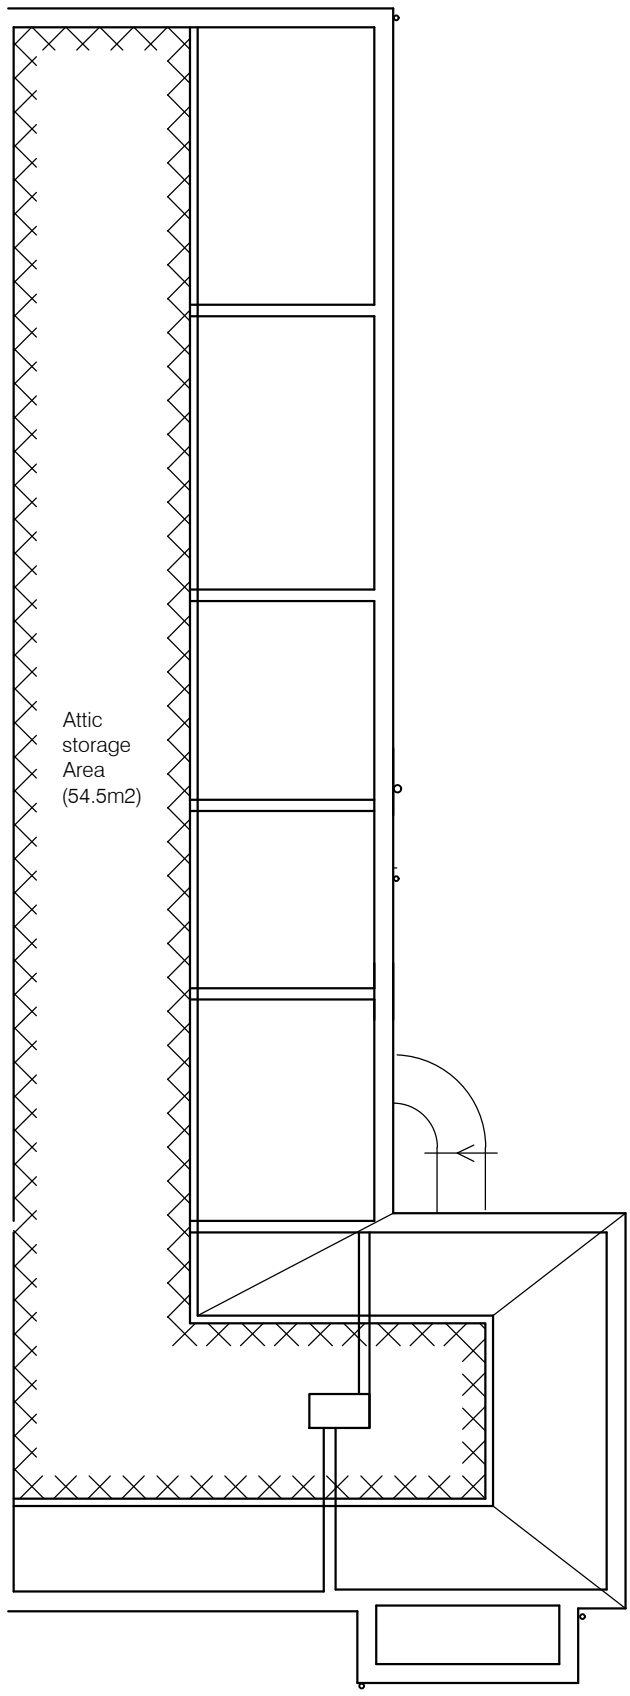

Attic Plan Scale 1:100
(54.5m2)
0m 1m 2m 3m 4m 5m

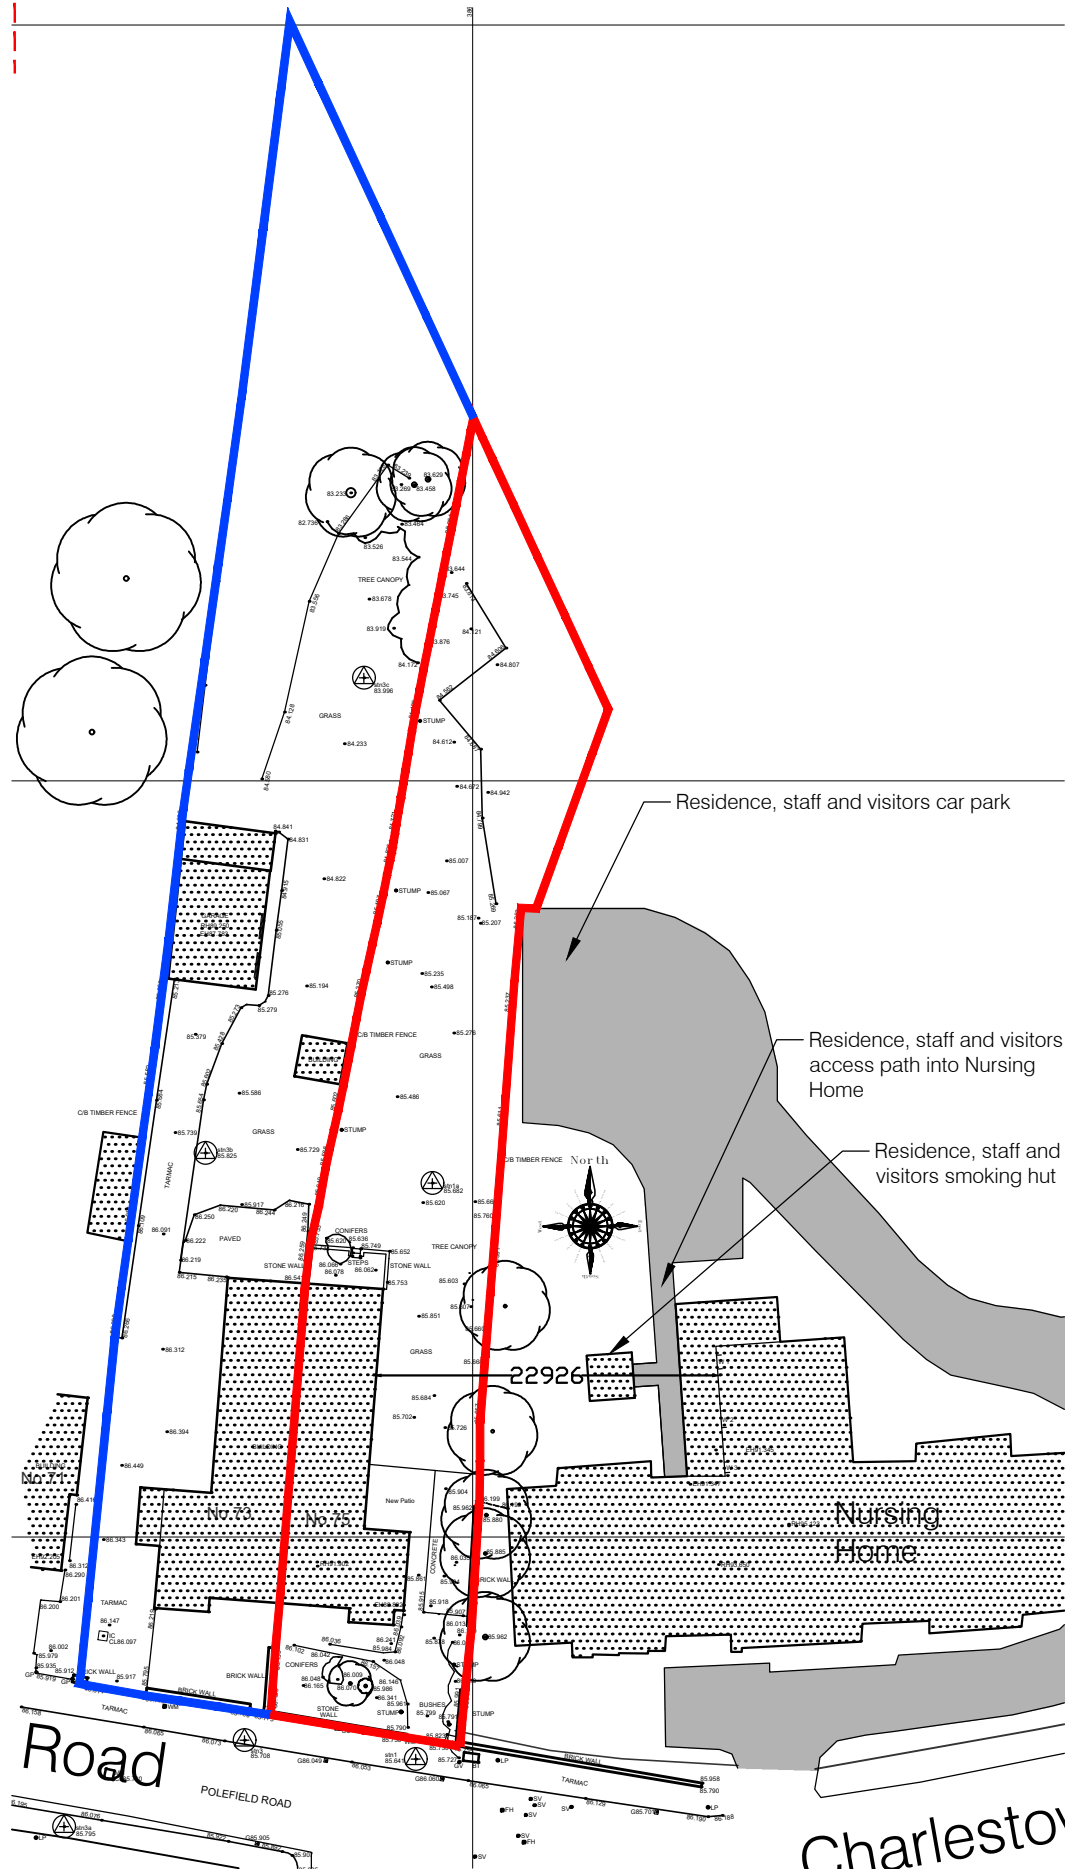


Site Plan Scale 1:500
0m 10m 20m 30m 40m 50m

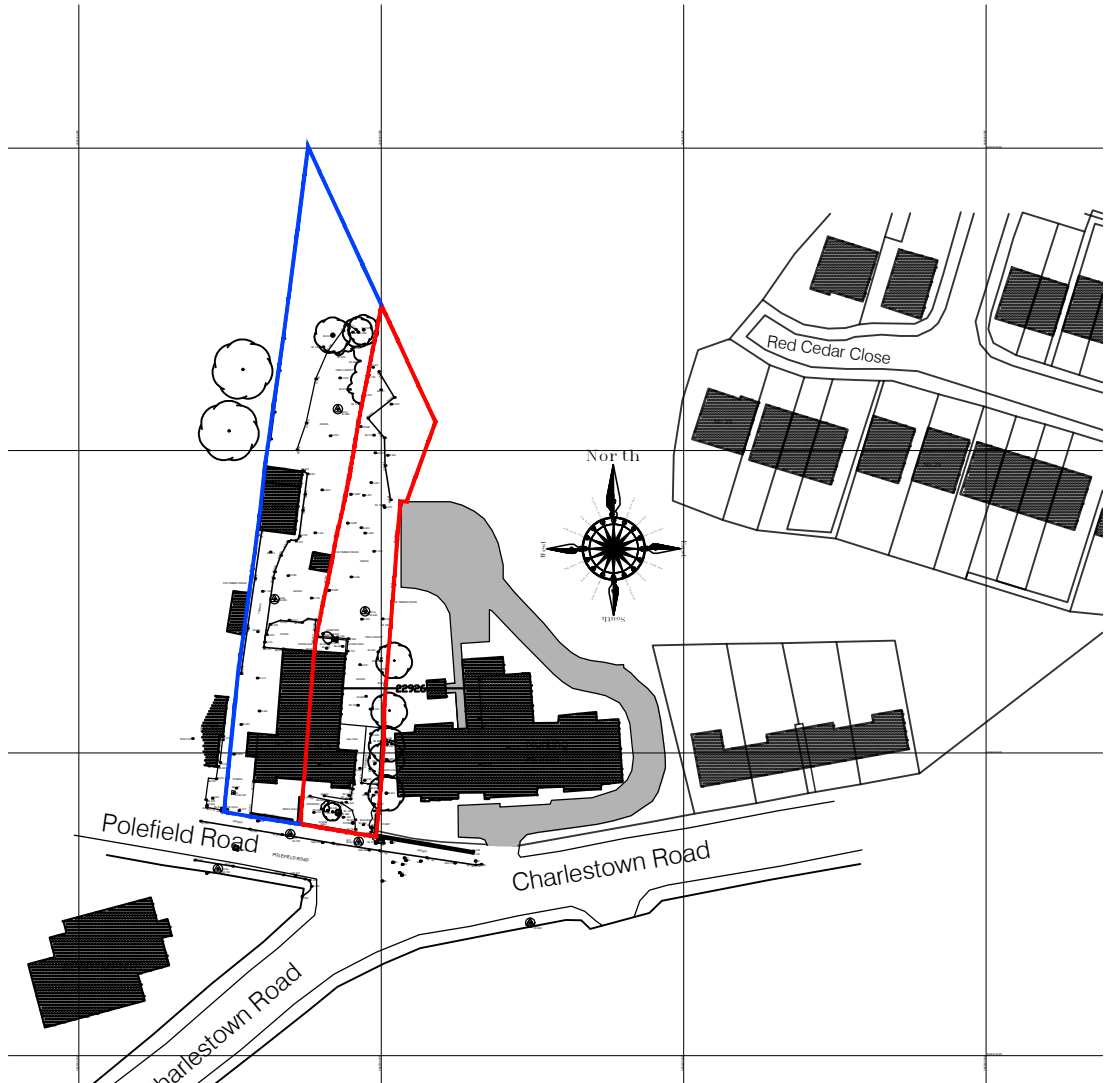

Location Map Scale 1:1250
0m 20m 40m 60m 80m 100m

COPYRIGHT NOTICE ©
The information contained within this media remains the property of Tsiantar Architects Ltd and may not be distributed to any party in any form without the knowledge and consent of Tsiantar Architects Ltd. The information should be distributed in its entirety and is not to be reproduced or altered without the knowledge and consent of Tsiantar Architects Ltd. The information contained within this media is for guidance only. While we endeavour to provide accuracy and detail there is no expressed or implied warranty or fitness for any particular purpose, supplied with this information.
Tsiantar Architects Ltd accept no responsibility for the accuracy of any information provided by third parties.

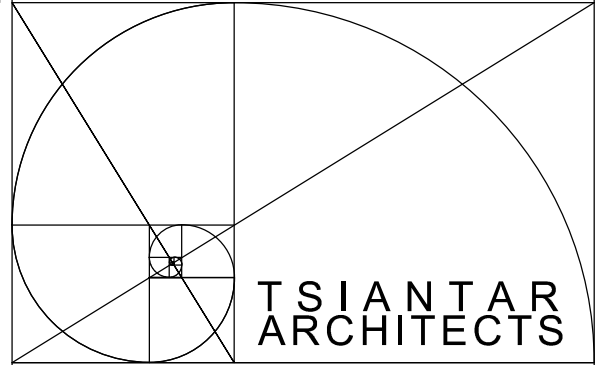Revision Description	Date	Drawn By	Checked By	Drawing Status
Drawing No. 959-EX-01	Revision B			
Drawn by Drew	Issue Date 01-10-24			
Scale 1:100	Sheet Size A2			
Client Mr Gary Keenan				
Brief Renovation and Extension Works To Existing Dwelling				
Location 75 Polefield Road, Blackley, Manchester. M9 7EN				
Drawing Title Floor Plan, Elevations, Site Plan and Location Map as Existing				
No dimensions to be scaled from this drawing unless otherwise stated. All dimensions to be checked on site.				
 TSIANTAR ARCHITECTS				
TSIANTAR ARCHITECTS LIMITED 4 SPRINGFIELD ROAD ALTRINCHAM CHESHIRE WA14 1HE TEL 0161 928 0034 EMAIL office@tsiantar.com FAX 0161 928 0048 WEB www.tsiantar.com				

PLANNING



Existing Street Scene



Neighbouring loft extension finished in white render