
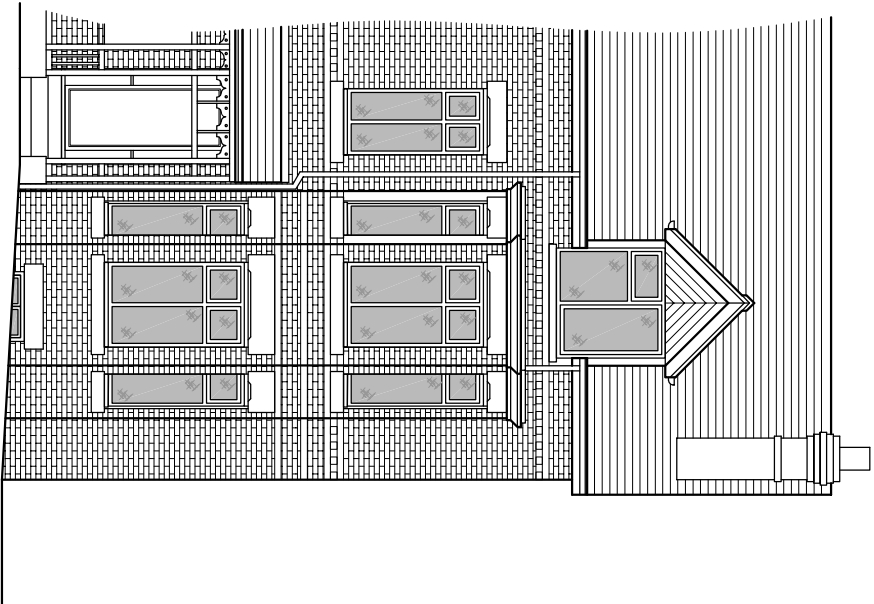
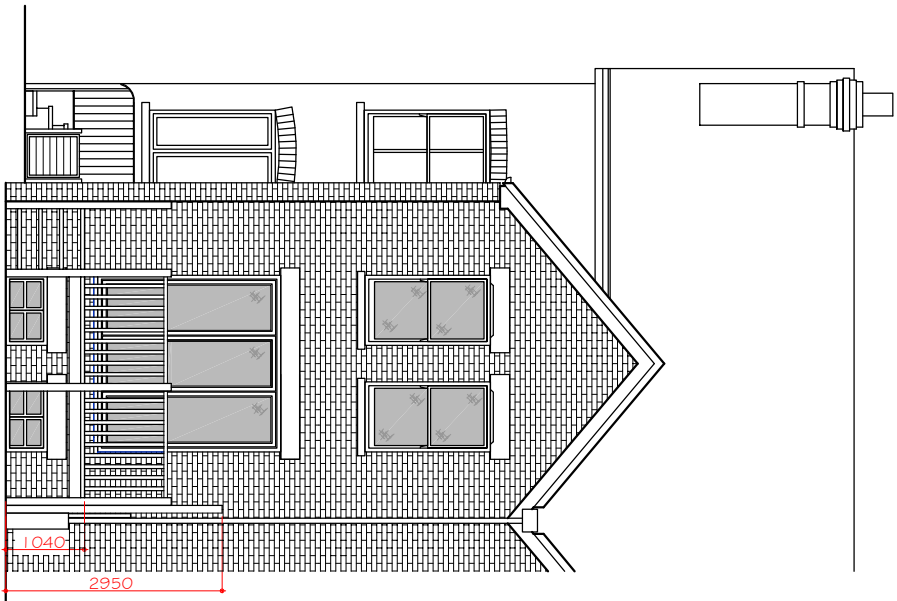


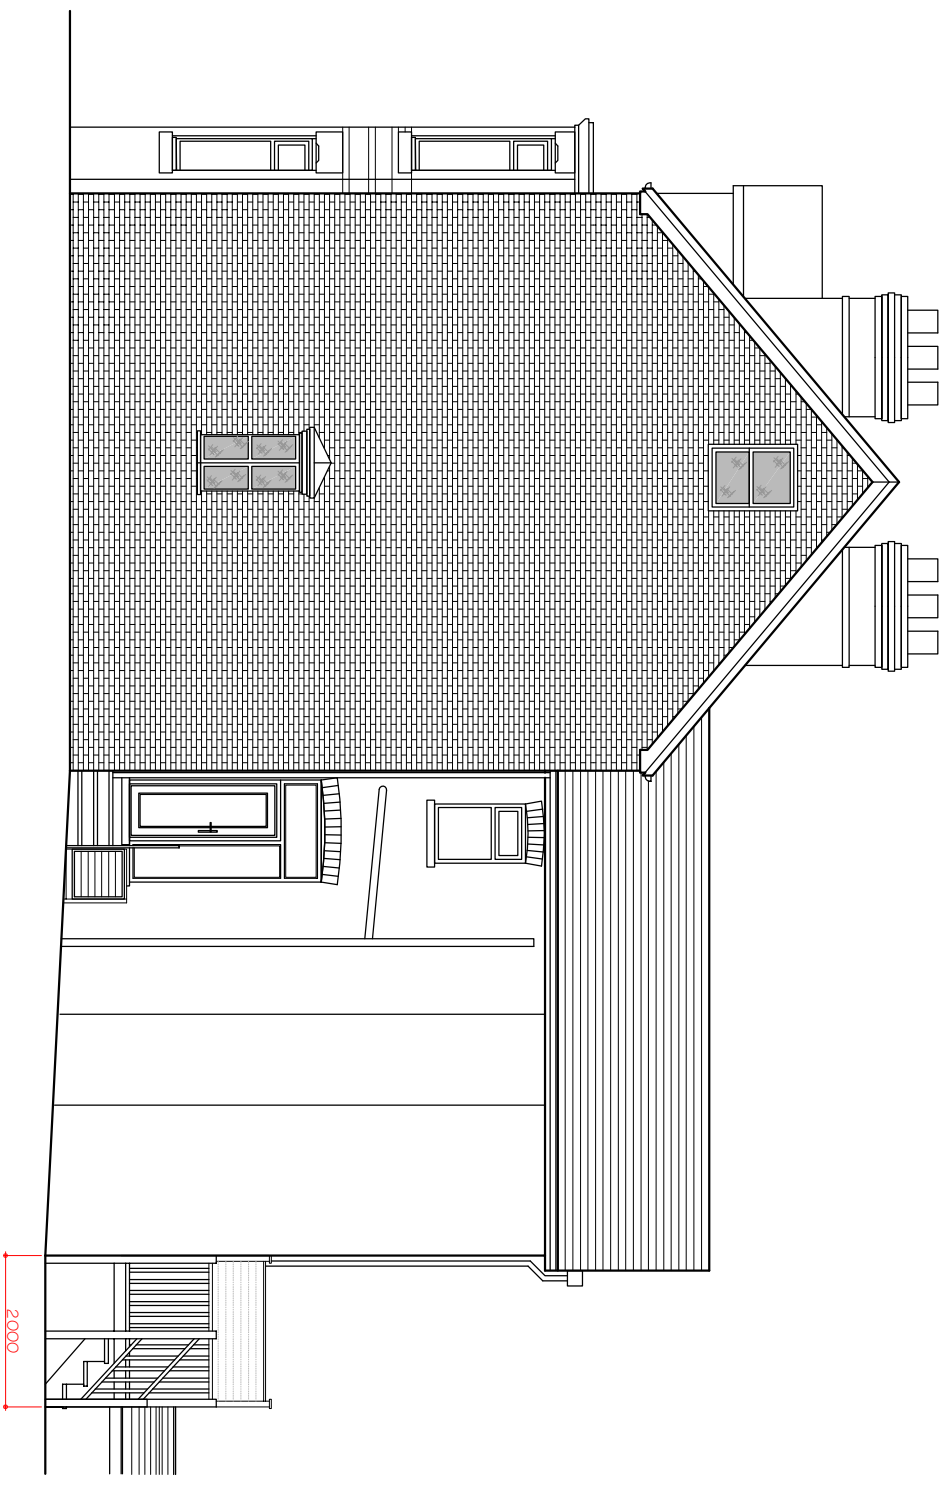


PROPOSED | FRONT ELEVATION

PROPOSED | REAR ELEVATION

PROPOSED | SIDE ELEVATION

Revision	Description	Date	Issued by
Revision Schedule			

 

CLIENT: Mrs Sophie Bessant
PROJECT: 22 Salisbury Road, Chorton

DRAWING TITLE: Proposed Elevations

NORTH



PROJECT NO:	DRAWING NO:
B0090	04
REV/DATE:	*
SCALE:	1: 100 @ A3
DATE:	Sept 2024
DRAWN BY:	-



BRIGHTER
infrastructure consulting