


Notes

© Editorial Studio Ltd. All rights as per the Copywrite and petents Design Act 1988 have been asserted.

All dimensions to be checked on site.

Key

Existing Walls

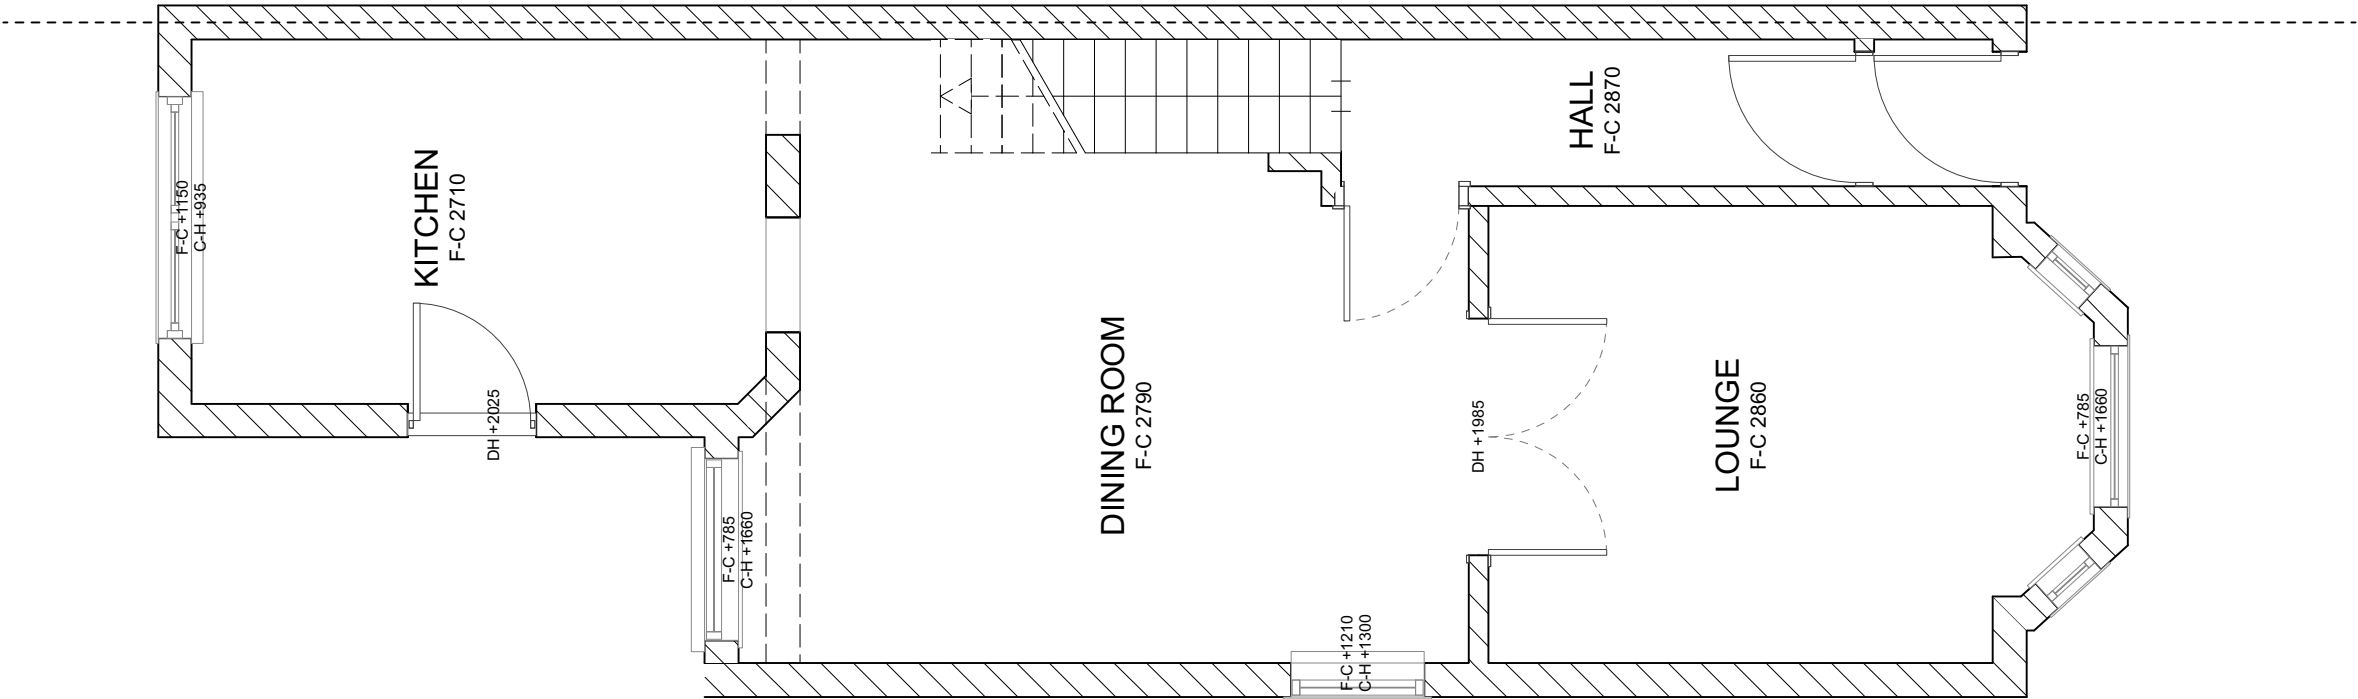


NOTES

- Window dimensions are to the structural opening sizes. Dimensions are for quotation purposes only - not for manufacturer. To be checked on site.

REVISIONS

00.00.00

FOR PLANNING

 

EDITORIAL
STUDIO

Drawing
Existing
Ground Floor Plan
Project
7 BROOKBURN ROAD
Contact
post@editorialstudio.com
Scale
1:50 @ A3
Date
13.05.24
Drawing No.
089_L02_01


Notes

© Editorial Studio Ltd. All rights as per the Copywrite and petents Design Act 1988 have been asserted.

All dimensions to be checked on site.

Key

Existing Walls

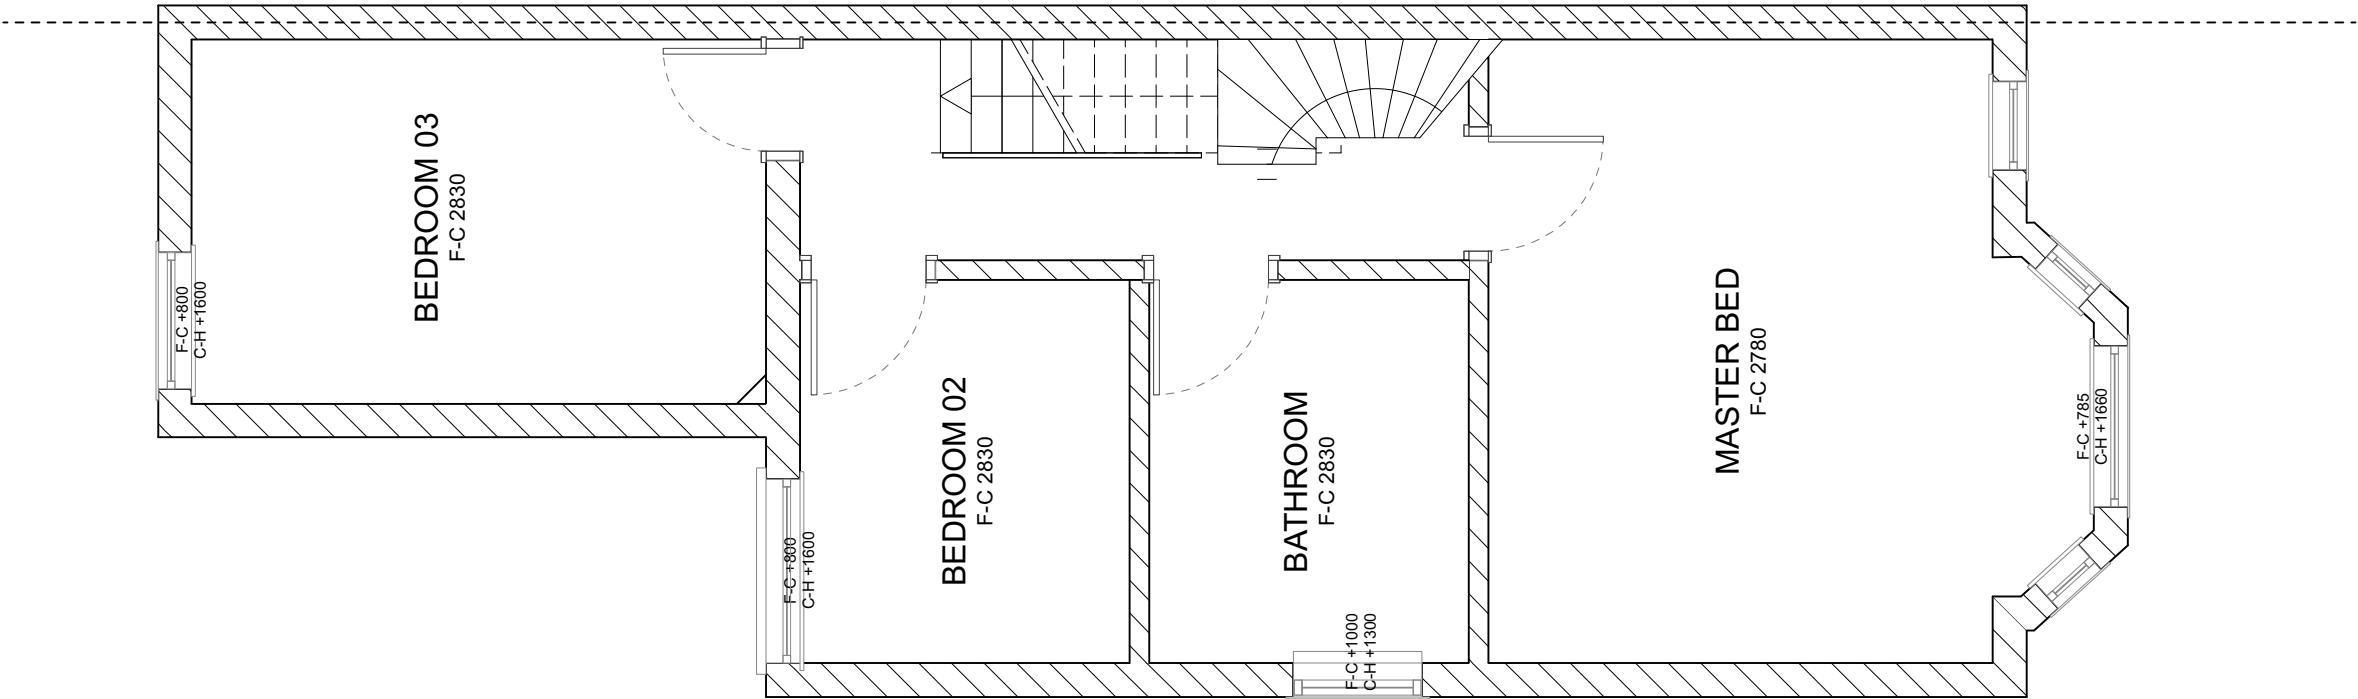


NOTES

- Window dimensions are to the structural opening sizes. Dimensions are for quotation purposes only - not for manufacturer. To be checked on site.

REVISIONS


00.00.00

FOR PLANNING

 

EDITORIAL
STUDIO

Drawing
Existing
First Floor Plan
Project
7 BROOKBURN ROAD
Contact
post@editorialstudio.com
Scale
1:50 @ A3
Date
13.05.24
Drawing No.
089_L02_02

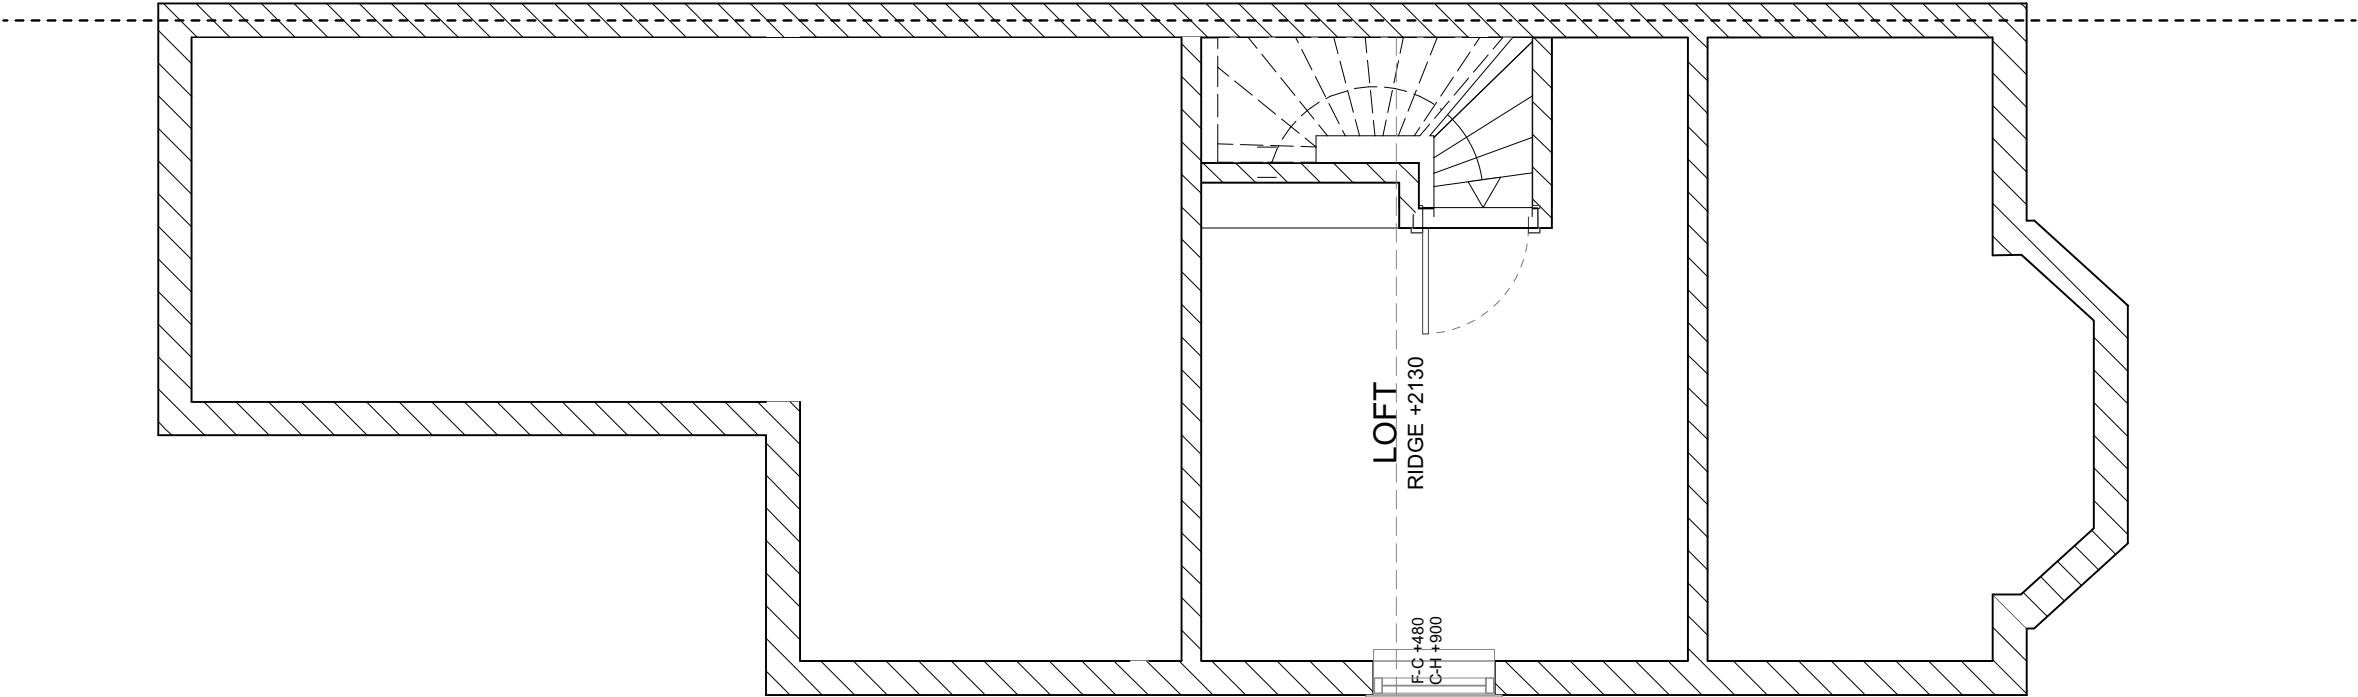


NOTES


- Window dimensions are to the structural
opening sizes. Dimensions are for quotation
purposes only - not for manufacturer. To be
checked on site.

REVISIONS

00.00.00

FOR PLANNING

 

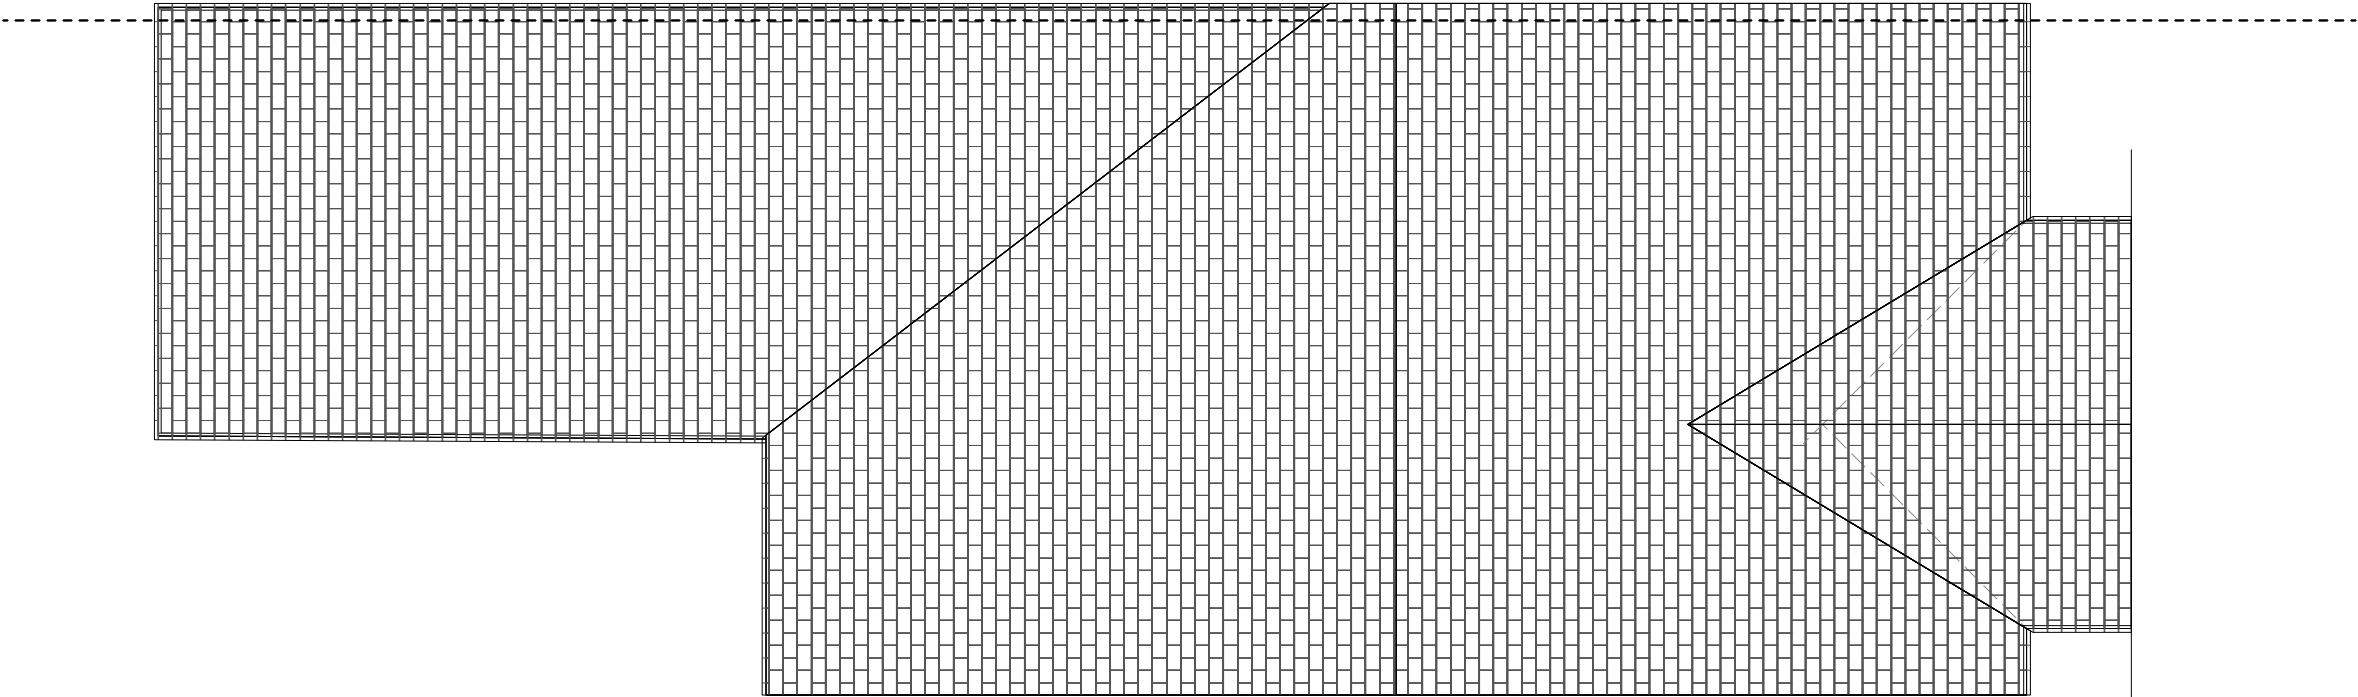


NOTES

- Window dimensions are to the structural
opening sizes. Dimensions are for quotation
purposes only - not for manufacturer. To be
checked on site.

REVISIONS

00.00.00

FOR PLANNING

 

EDITORIAL
STUDIO

Drawing
Existing
Roof Plan


Project
7 BROOKBURN ROAD

Contact
post@editorialstudio.com

Scale
1:50 @ A3

Date
13.05.24

Drawing No.
089_L02_04

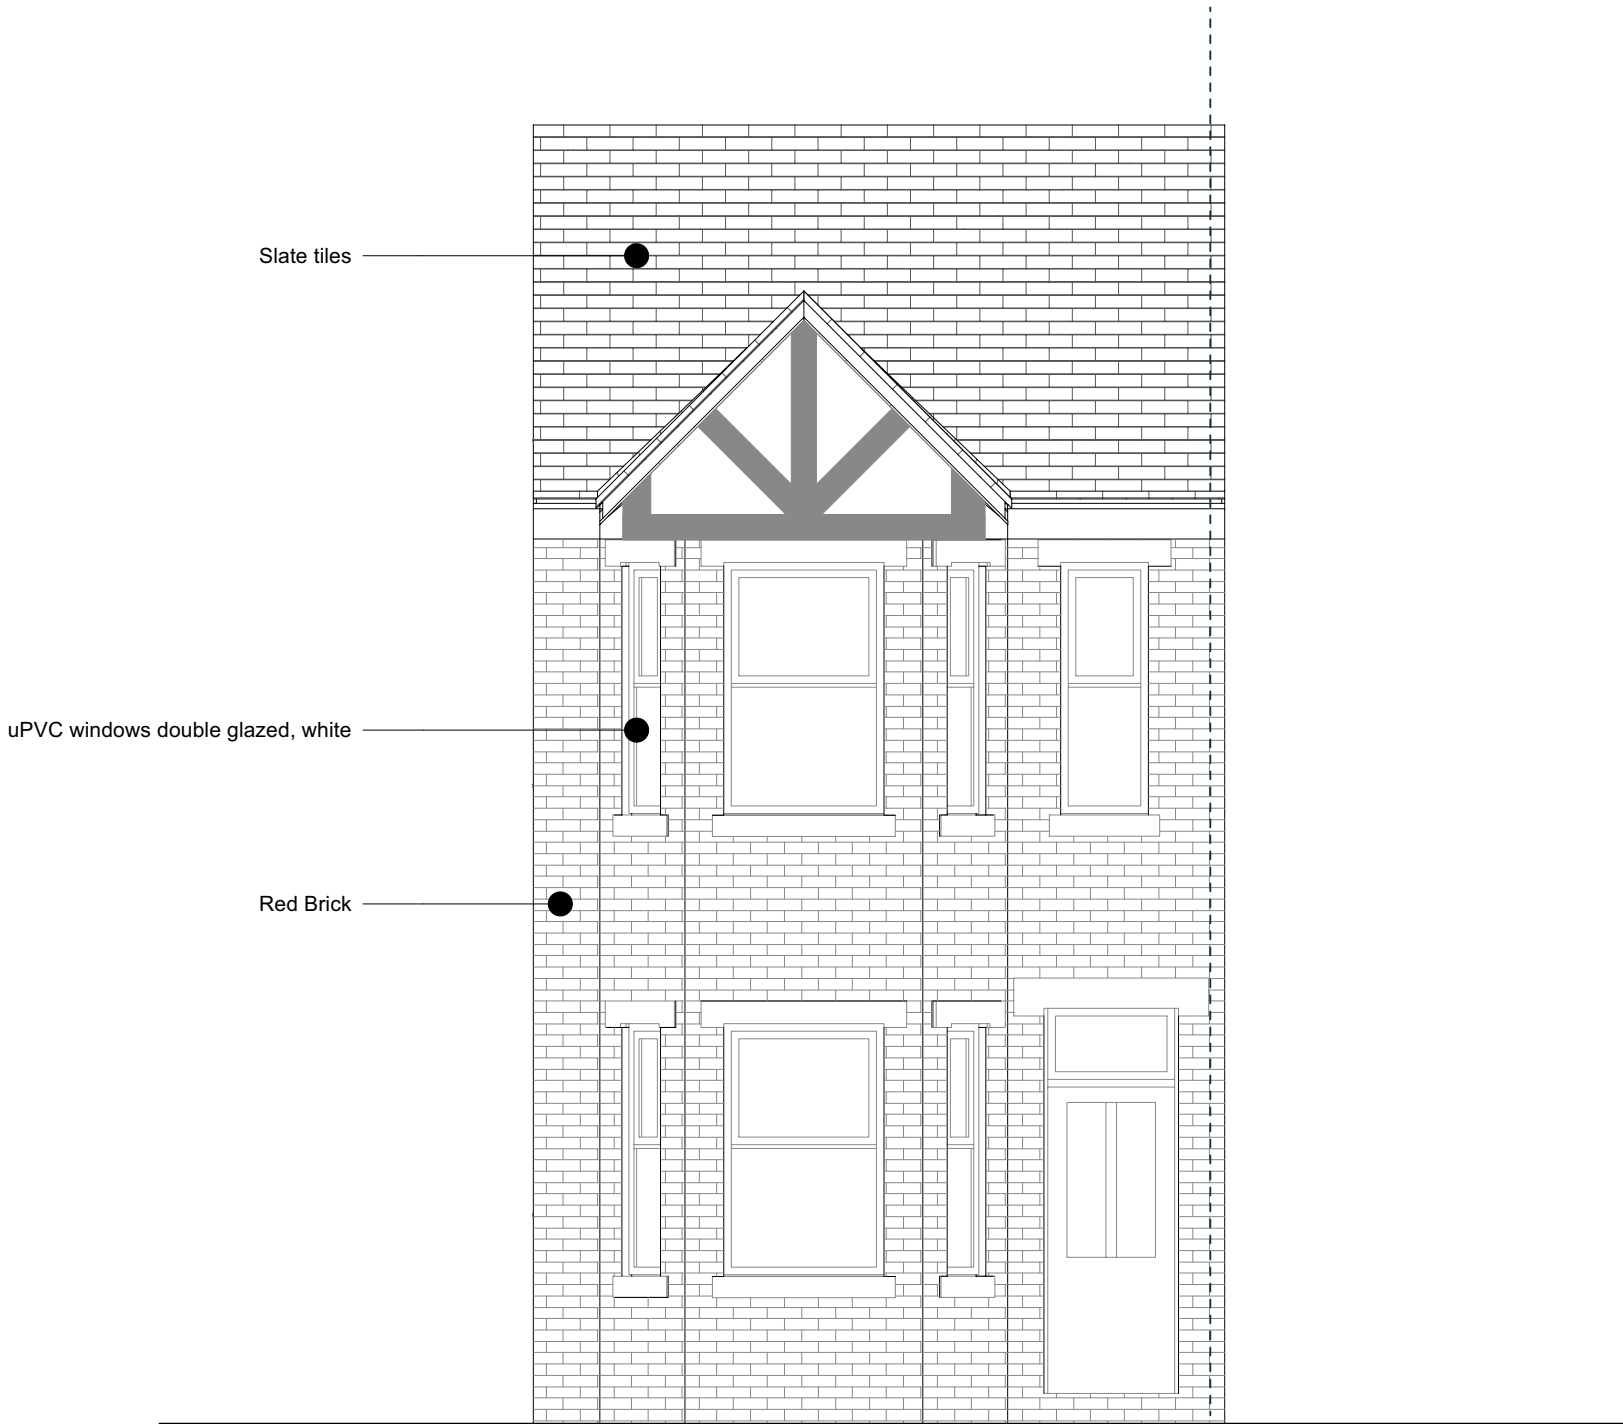


NOTES

- Window dimensions are to the structural
opening sizes. Dimensions are for quotation
purposes only - not for manufacturer. To be
checked on site.

REVISIONS


00.00.00

FOR PLANNING

 

**EDITORIAL
STUDIO**

Drawing
Existing
Front Elevation
Project
7 BROOKBURN ROAD
Contact
post@editorialstudio.com
Scale
1:50 @ A3
Date
13.05.24
Drawing No.
089_L05_01

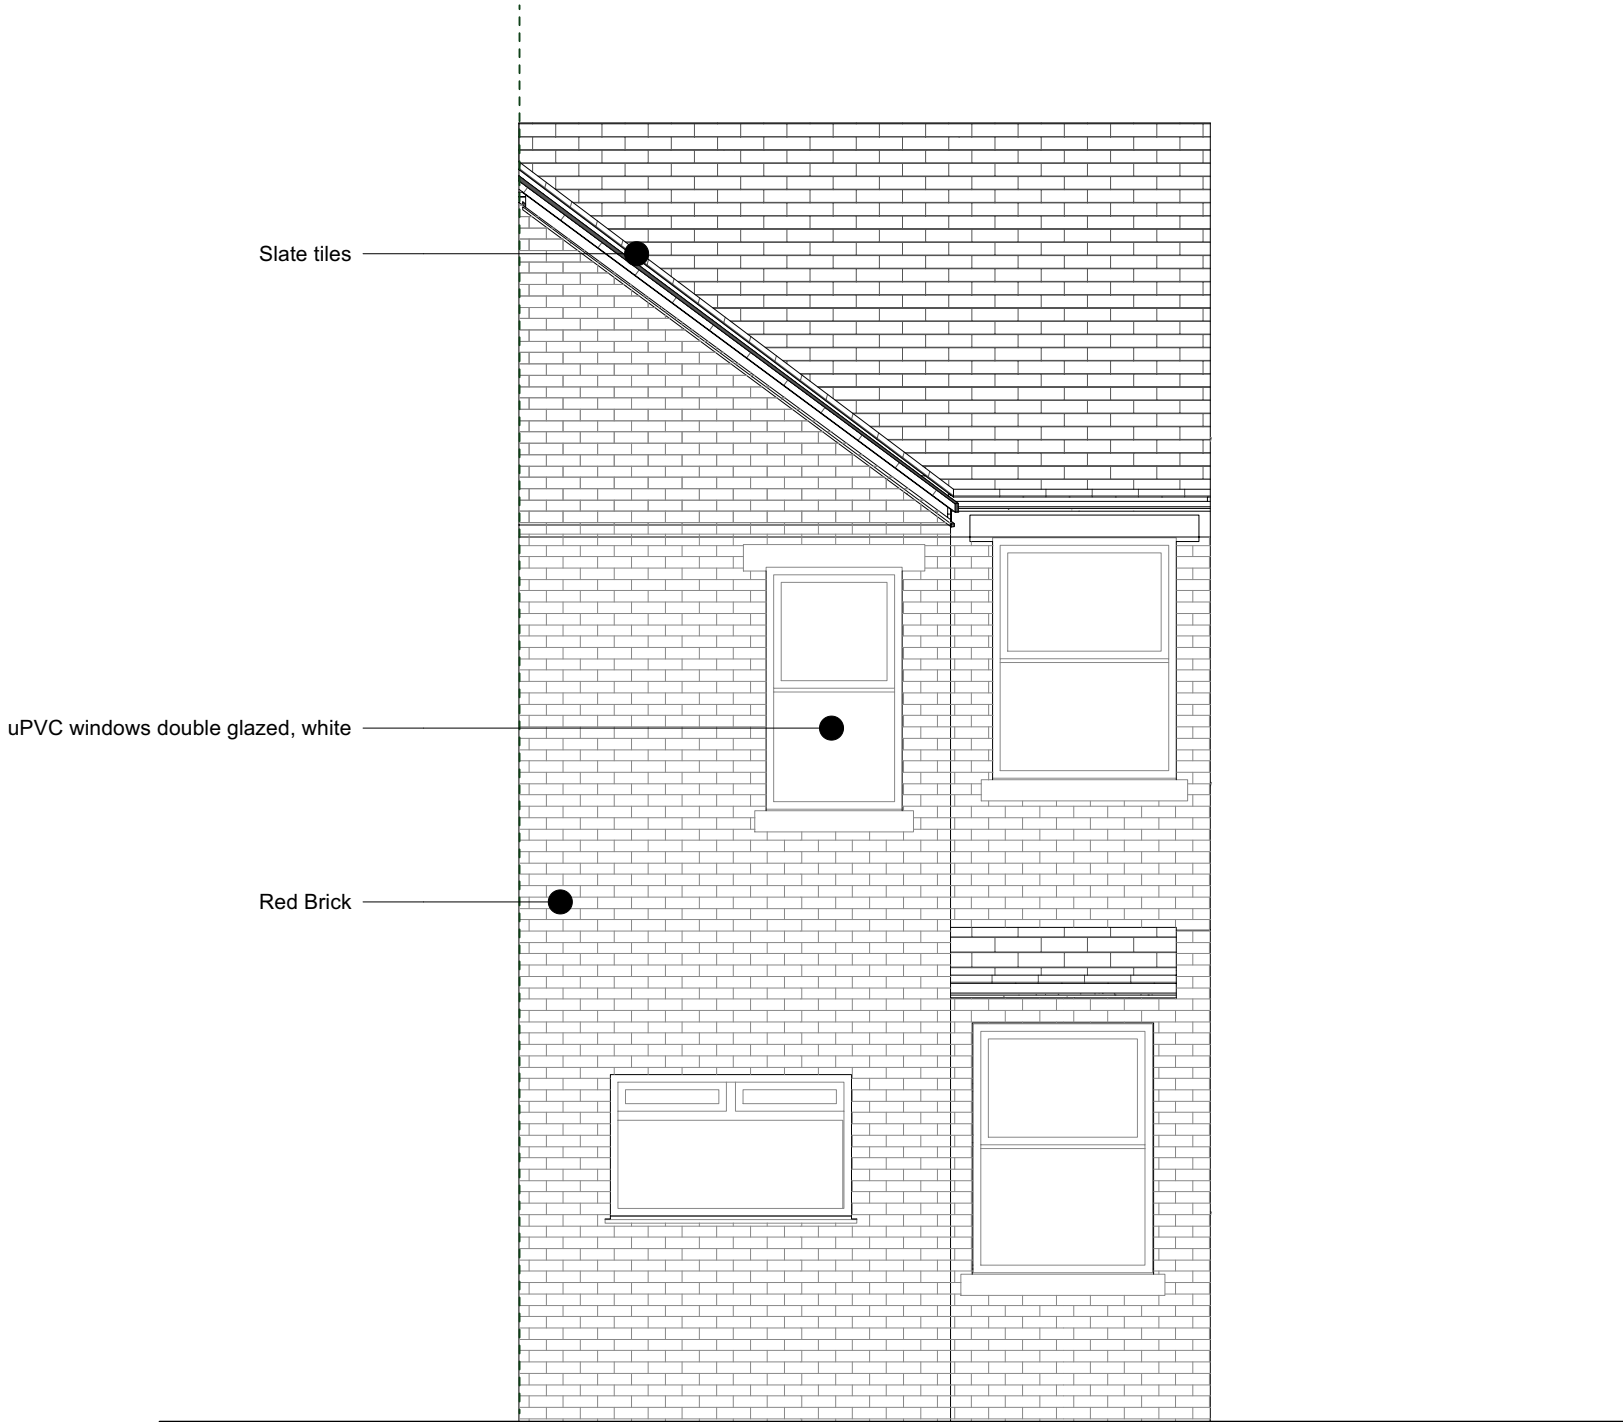


NOTES

- Window dimensions are to the structural
opening sizes. Dimensions are for quotation
purposes only - not for manufacturer. To be
checked on site.

REVISIONS

00.00.00

FOR PLANNING

 

**EDITORIAL
STUDIO**

Drawing
Existing
Rear Elevation
Project
7 BROOKBURN ROAD
Contact
post@editorialstudio.com
Scale
1:50 @ A3
Date
13.05.24
Drawing No.
089_L05_02




NOTES

- Window dimensions are to the structural
opening sizes. Dimensions are for quotation
purposes only - not for manufacturer. To be
checked on site.

REVISIONS

00.00.00

FOR PLANNING

 

**EDITORIAL
STUDIO**

Drawing
Existing
Side Elevation
Project
7 BROOKBURN ROAD
Contact
post@editorialstudio.com
Scale
1:50 @ A3
Date
13.05.24
Drawing No.
089_L05_03




NOTES

- Window dimensions are to the structural
opening sizes. Dimensions are for quotation
purposes only - not for manufacturer. To be
checked on site.

REVISIONS

00.00.00

FOR PLANNING

 

**EDITORIAL
STUDIO**

Drawing
Existing
Side Elevation
Project
7 BROOKBURN ROAD
Contact
post@editorialstudio.com
Scale
1:50 @ A3
Date
13.05.24
Drawing No.
089_L05_04