
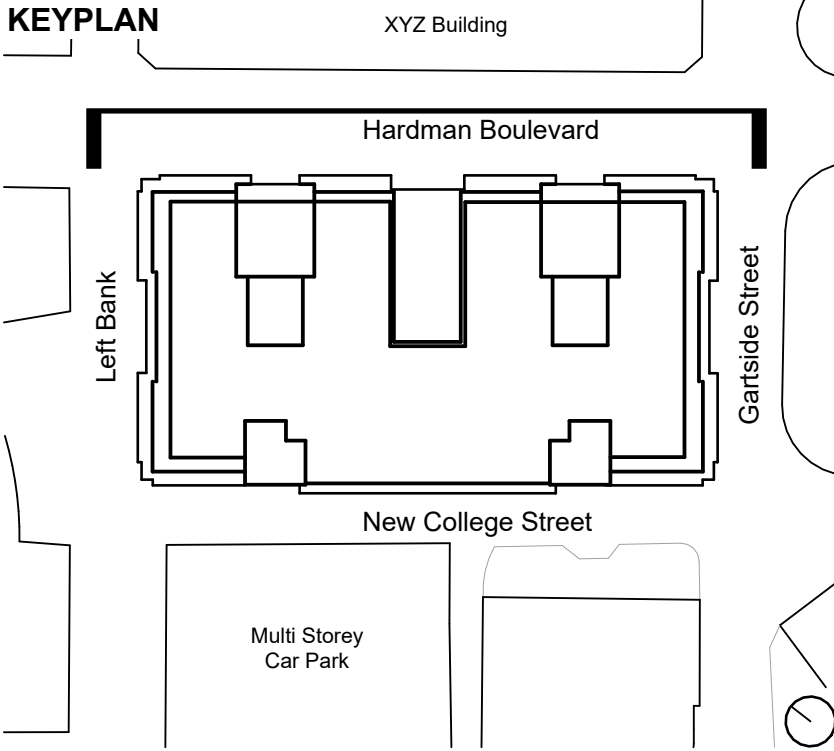


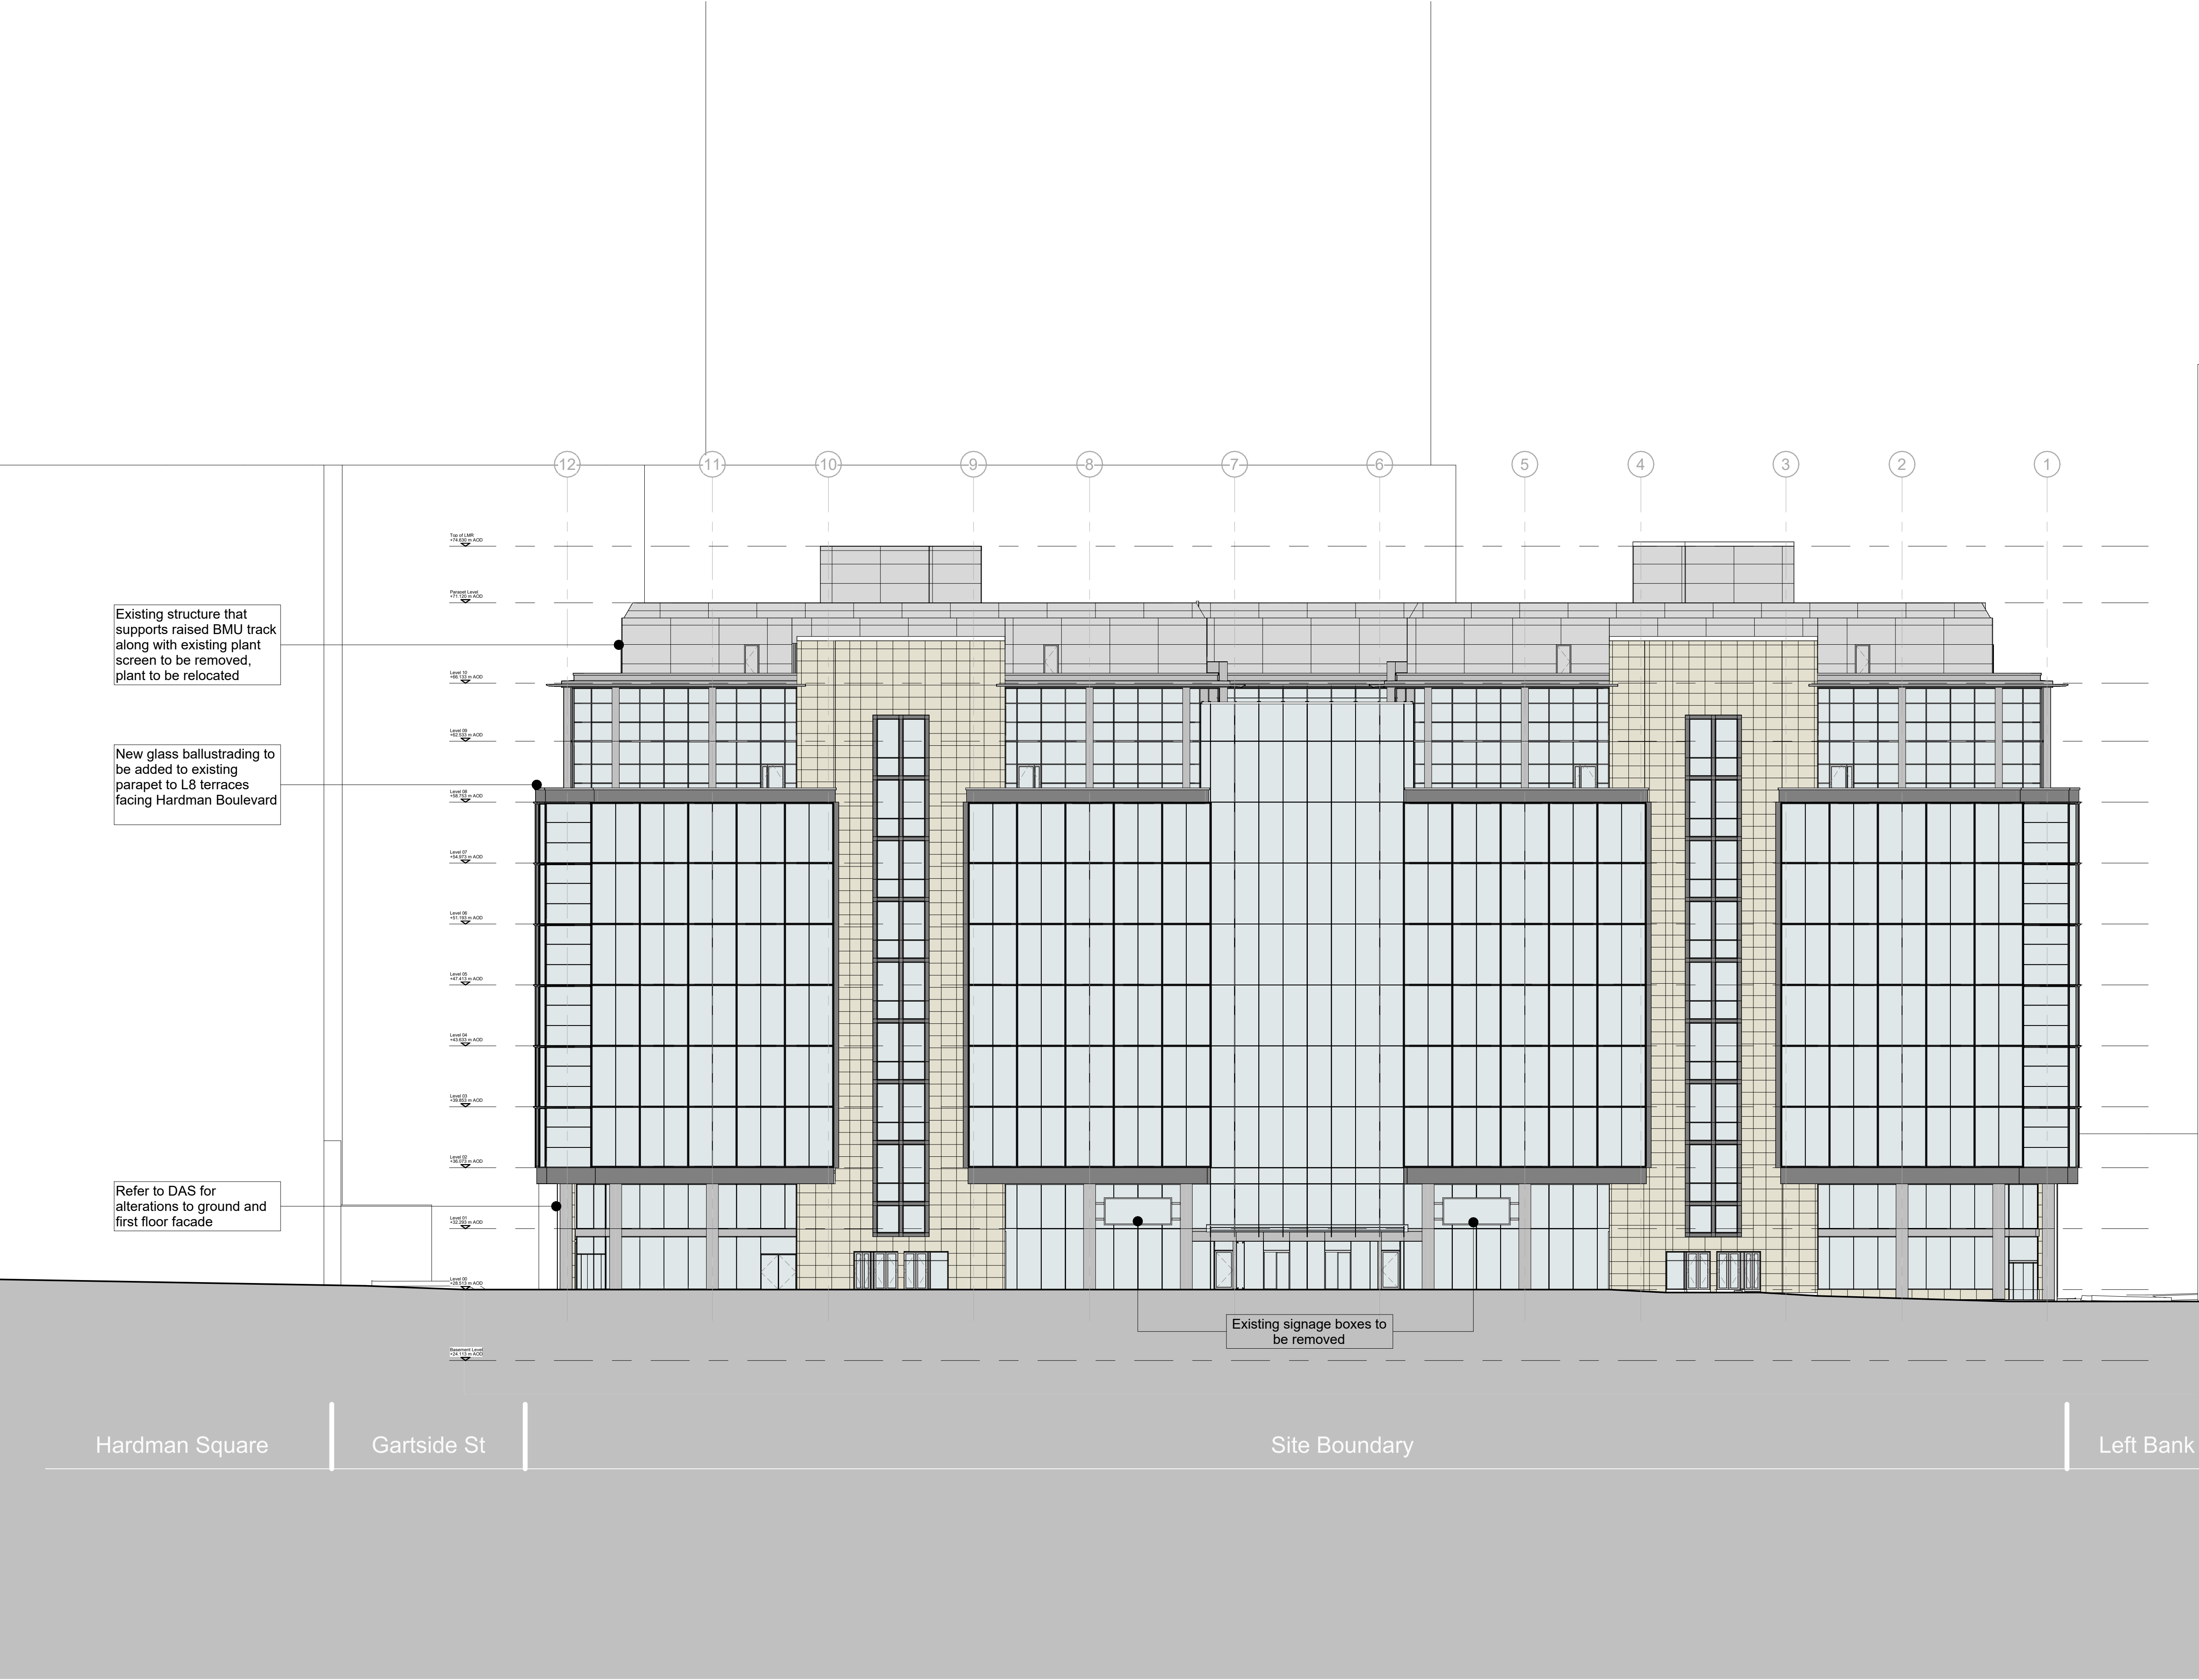

This drawing is copyright
Do not scale off dimensions.

All dimensions to be checked on
site by contractor.

Contractor to report any dimensional
discrepancies, errors or omissions
prior to commencing on site.

NORTH

Rev	Date	Description
P01	30-09-2024	Planning Submission

Project Title
**One Hardman Boulevard
Manchester**

Status
PLANNING

Drawing Title
**Existing General Arrangement
North Elevation**

Project No 10509	Scale 1 : 200@ A1
Revision P01	

10509-SHA-ZZ-A-B5D3-G200-XE-EN-001

simpsonhaugh

Birmingham
+44 (0)121 233 1874

Manchester
+44 (0)161 835 2345

London
+44 (0)20 7549 4000

SimpsonHaugh Architects Ltd 2024