




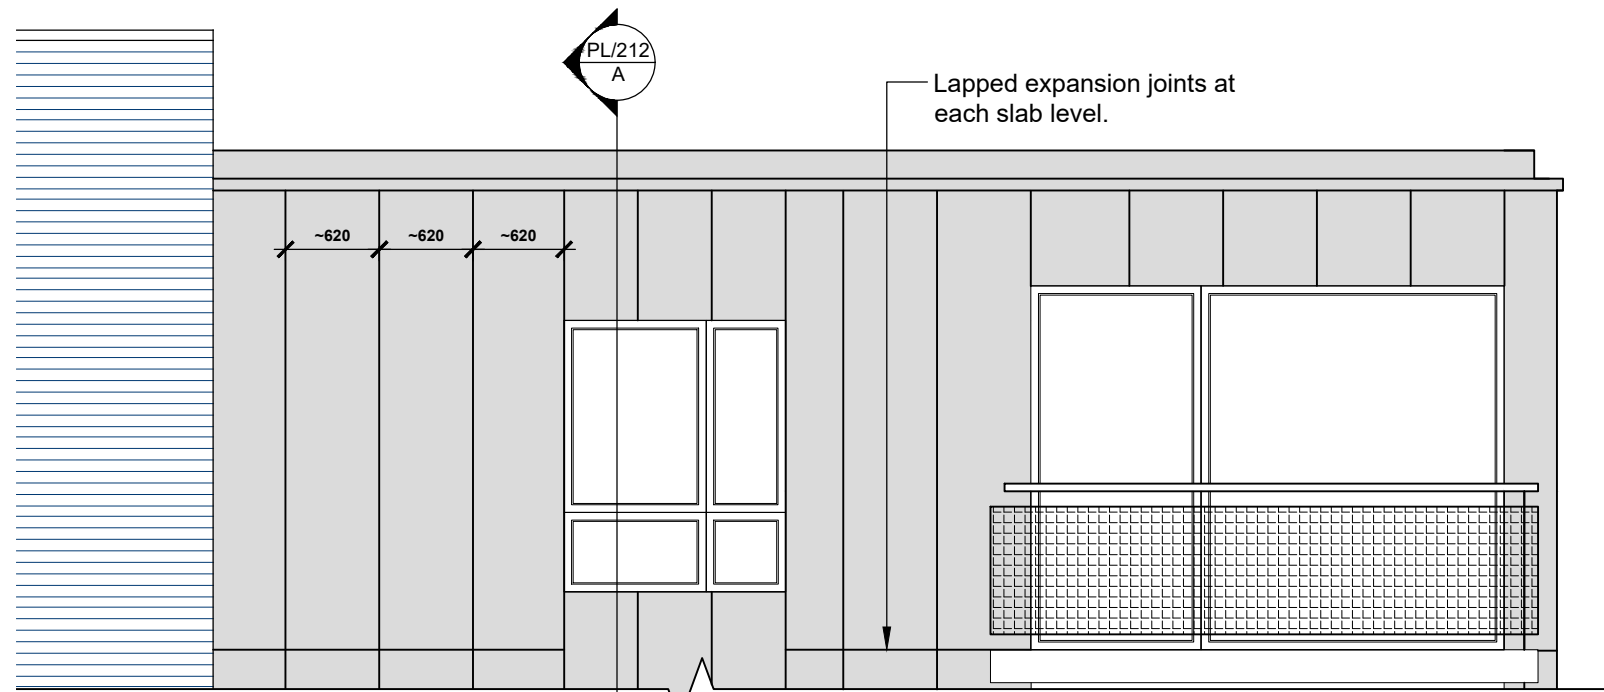






Existing Sample Elevation 1
1:50

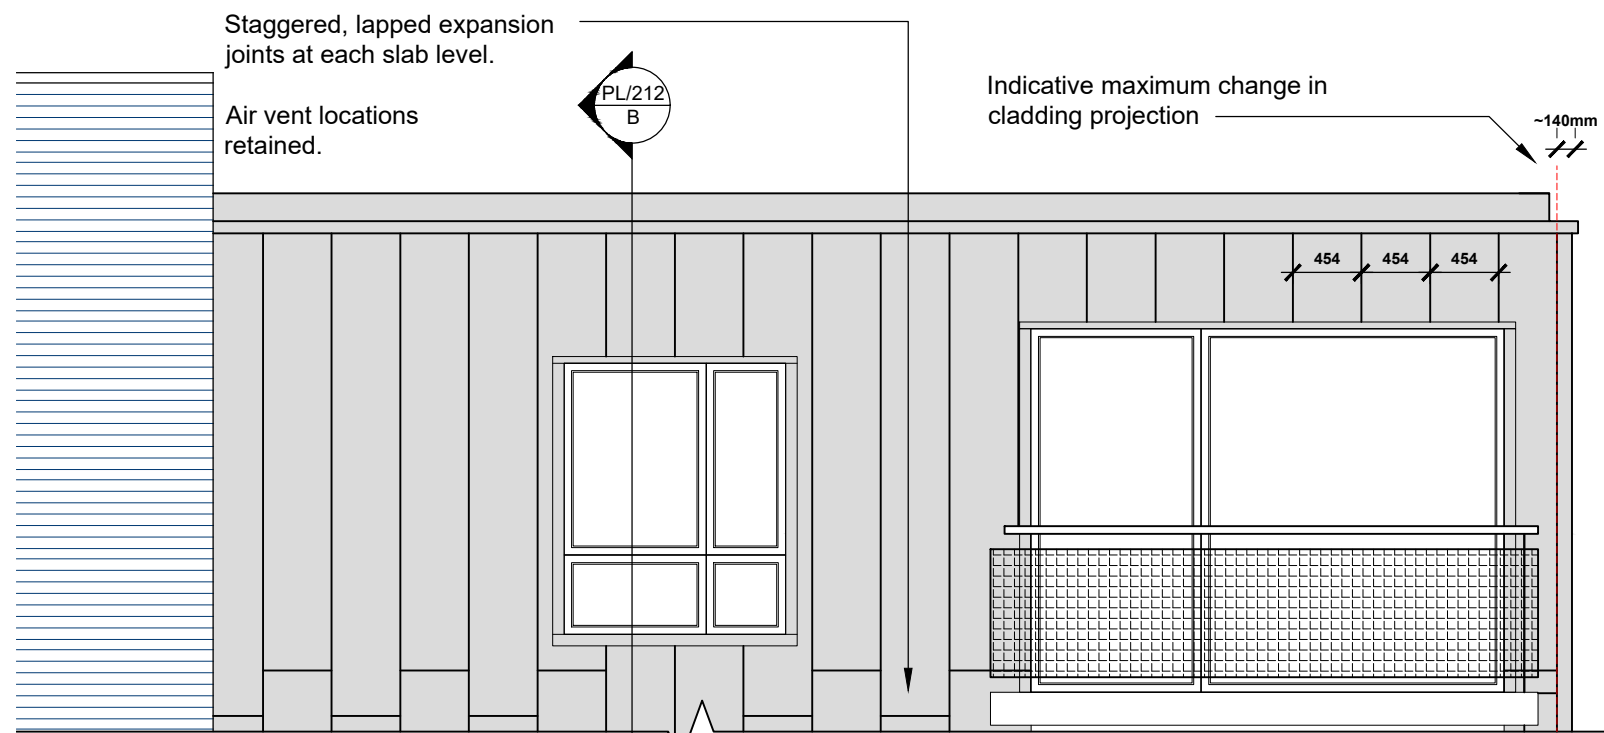






Proposed Sample Elevation 1
1:50

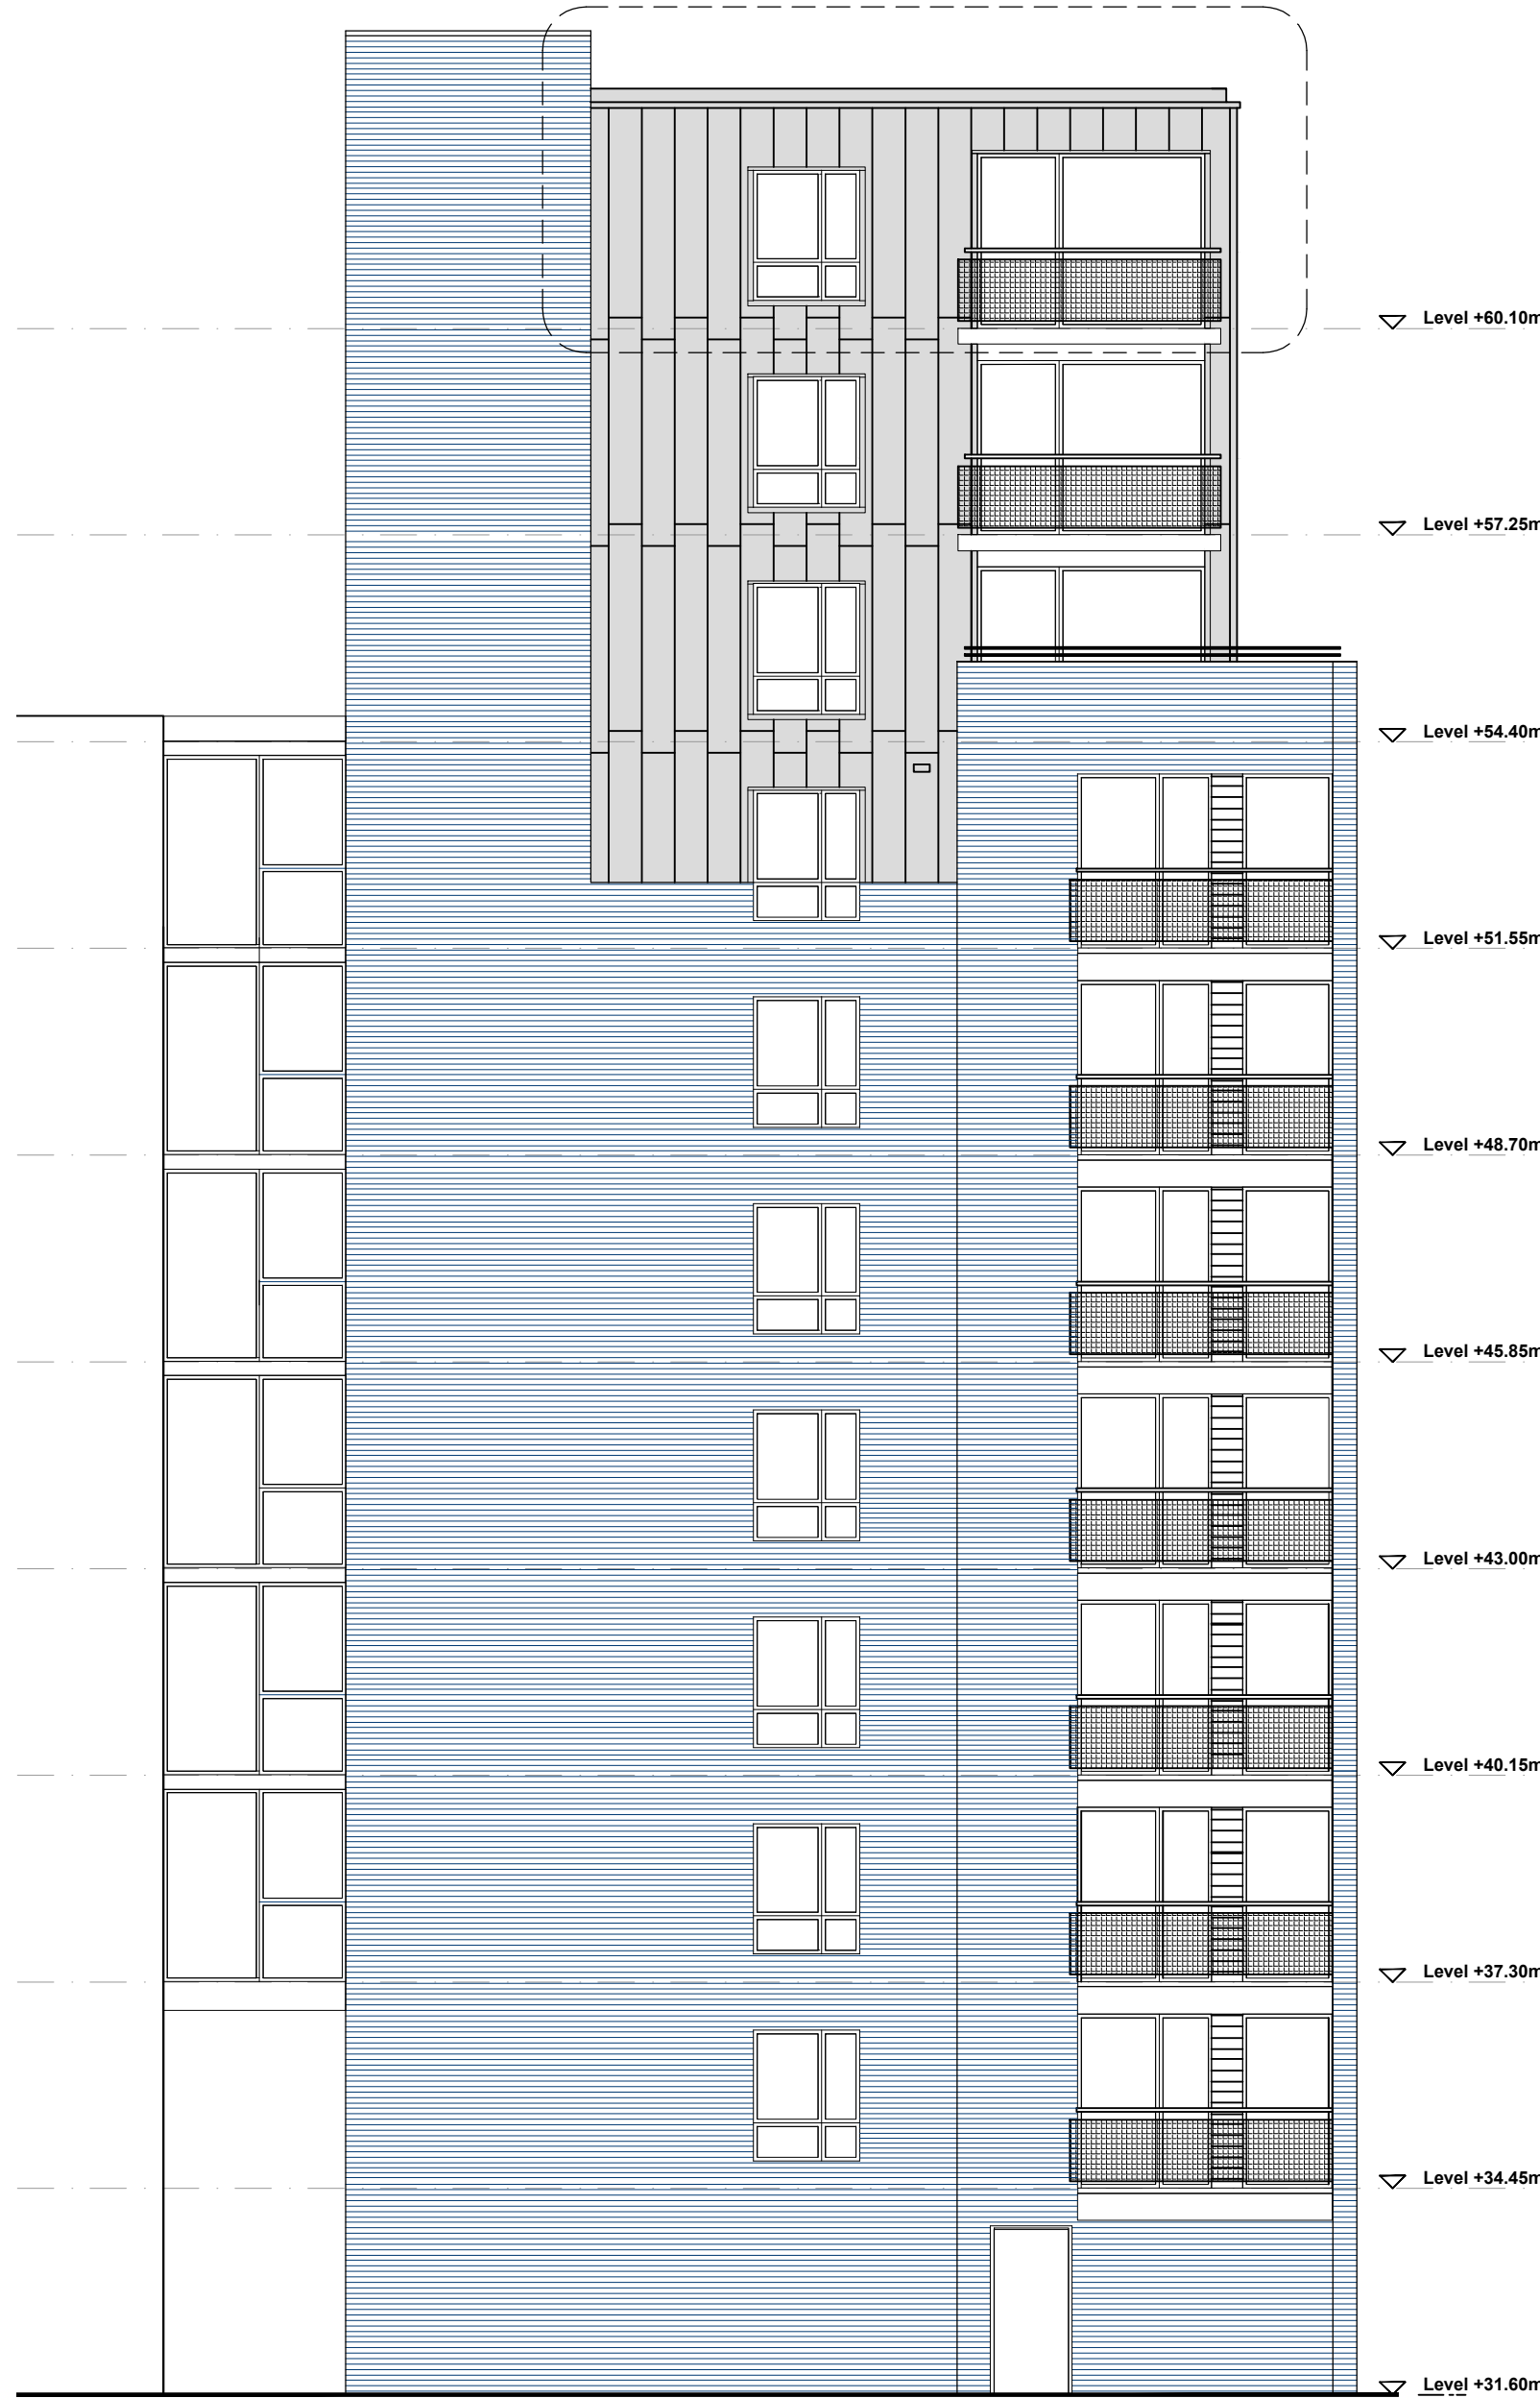

Reference Elevation
Courtyard Southwest Elevation
1:100

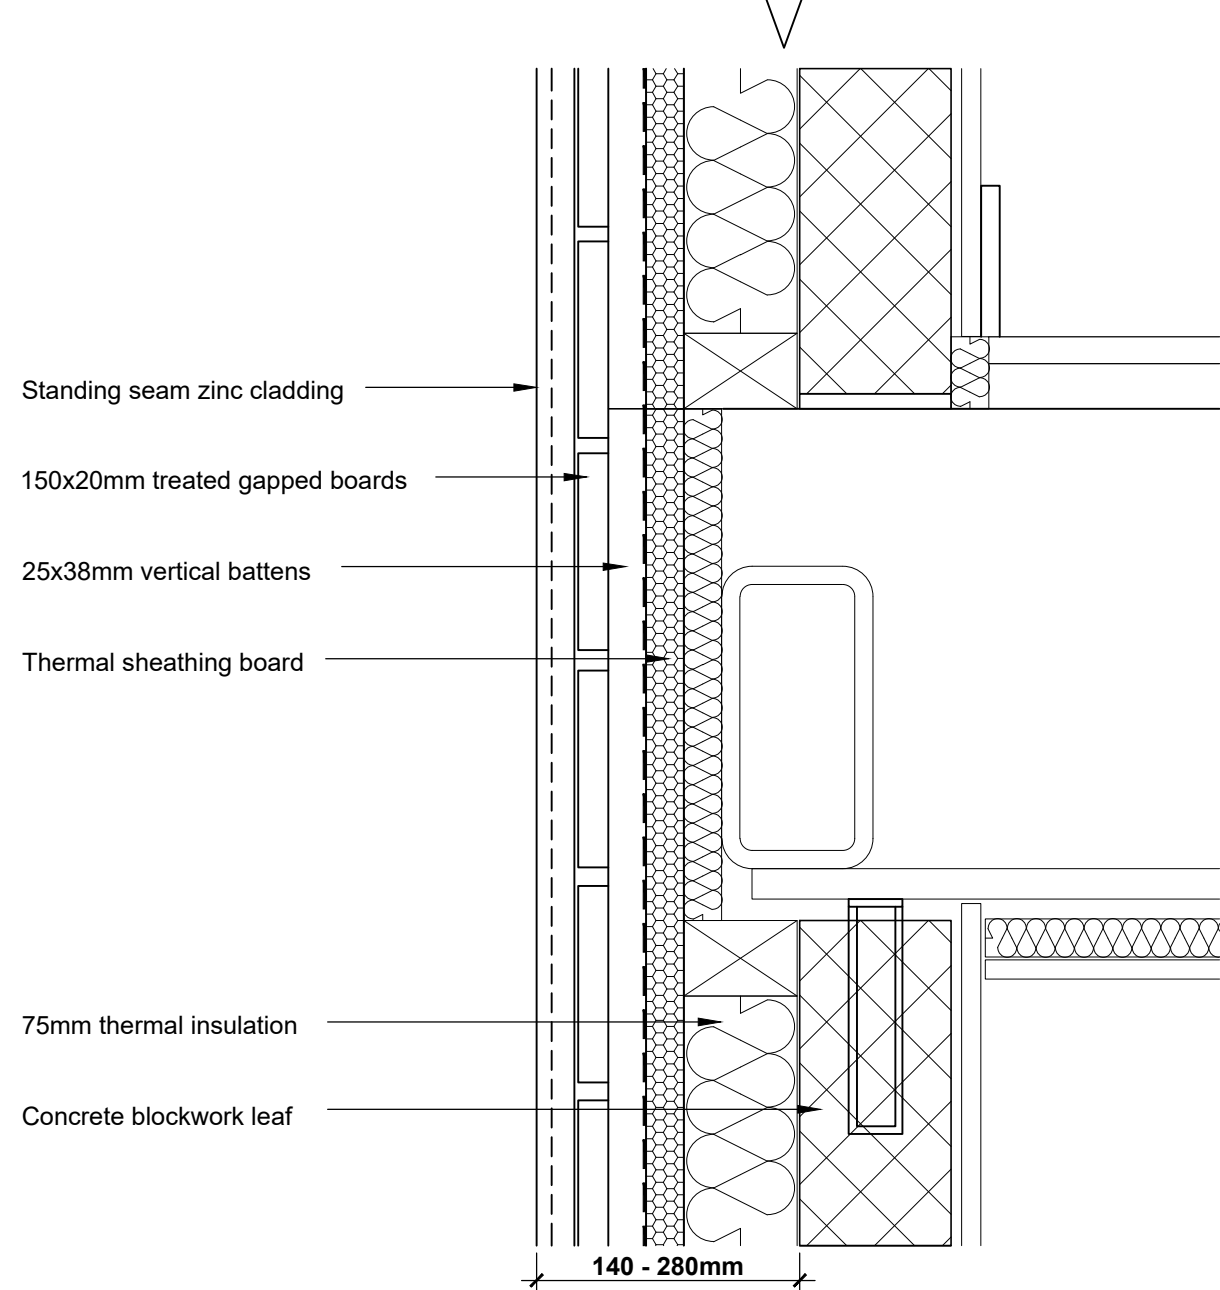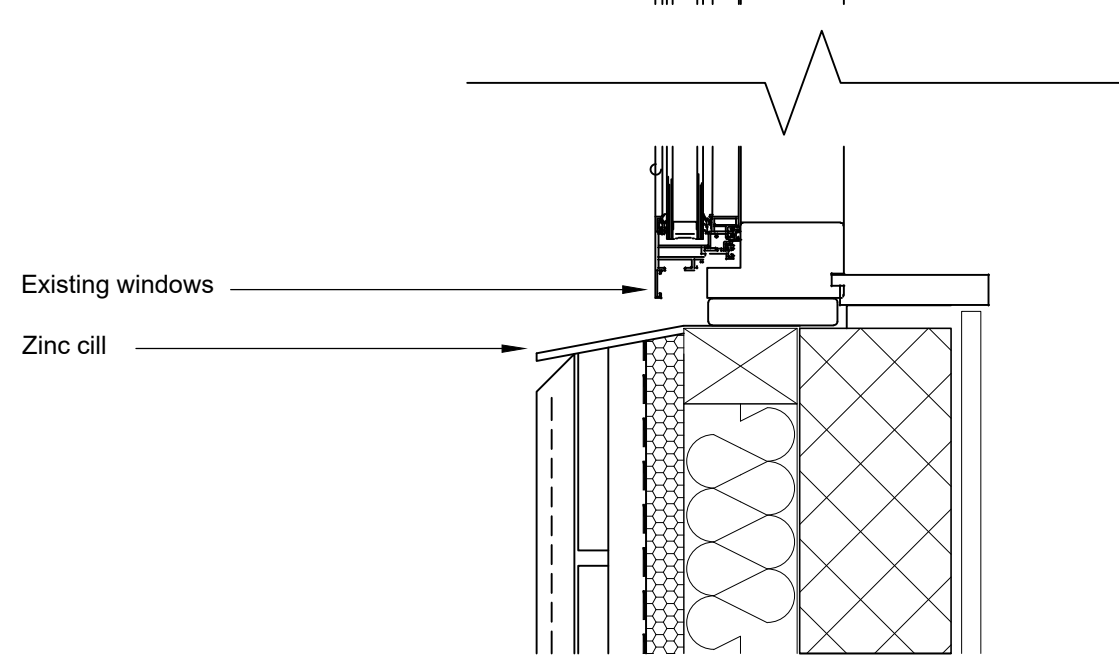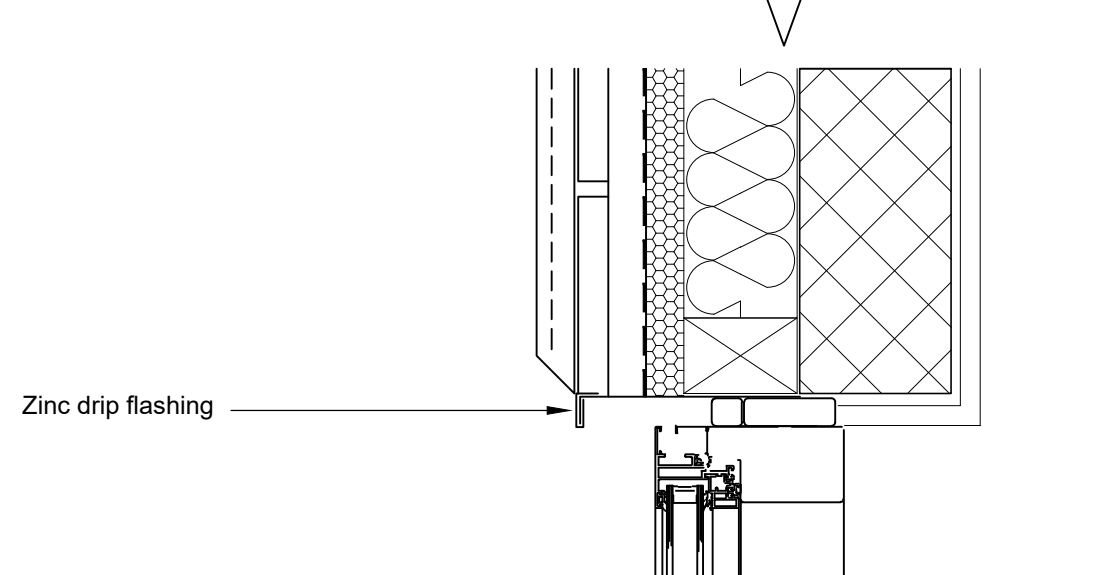 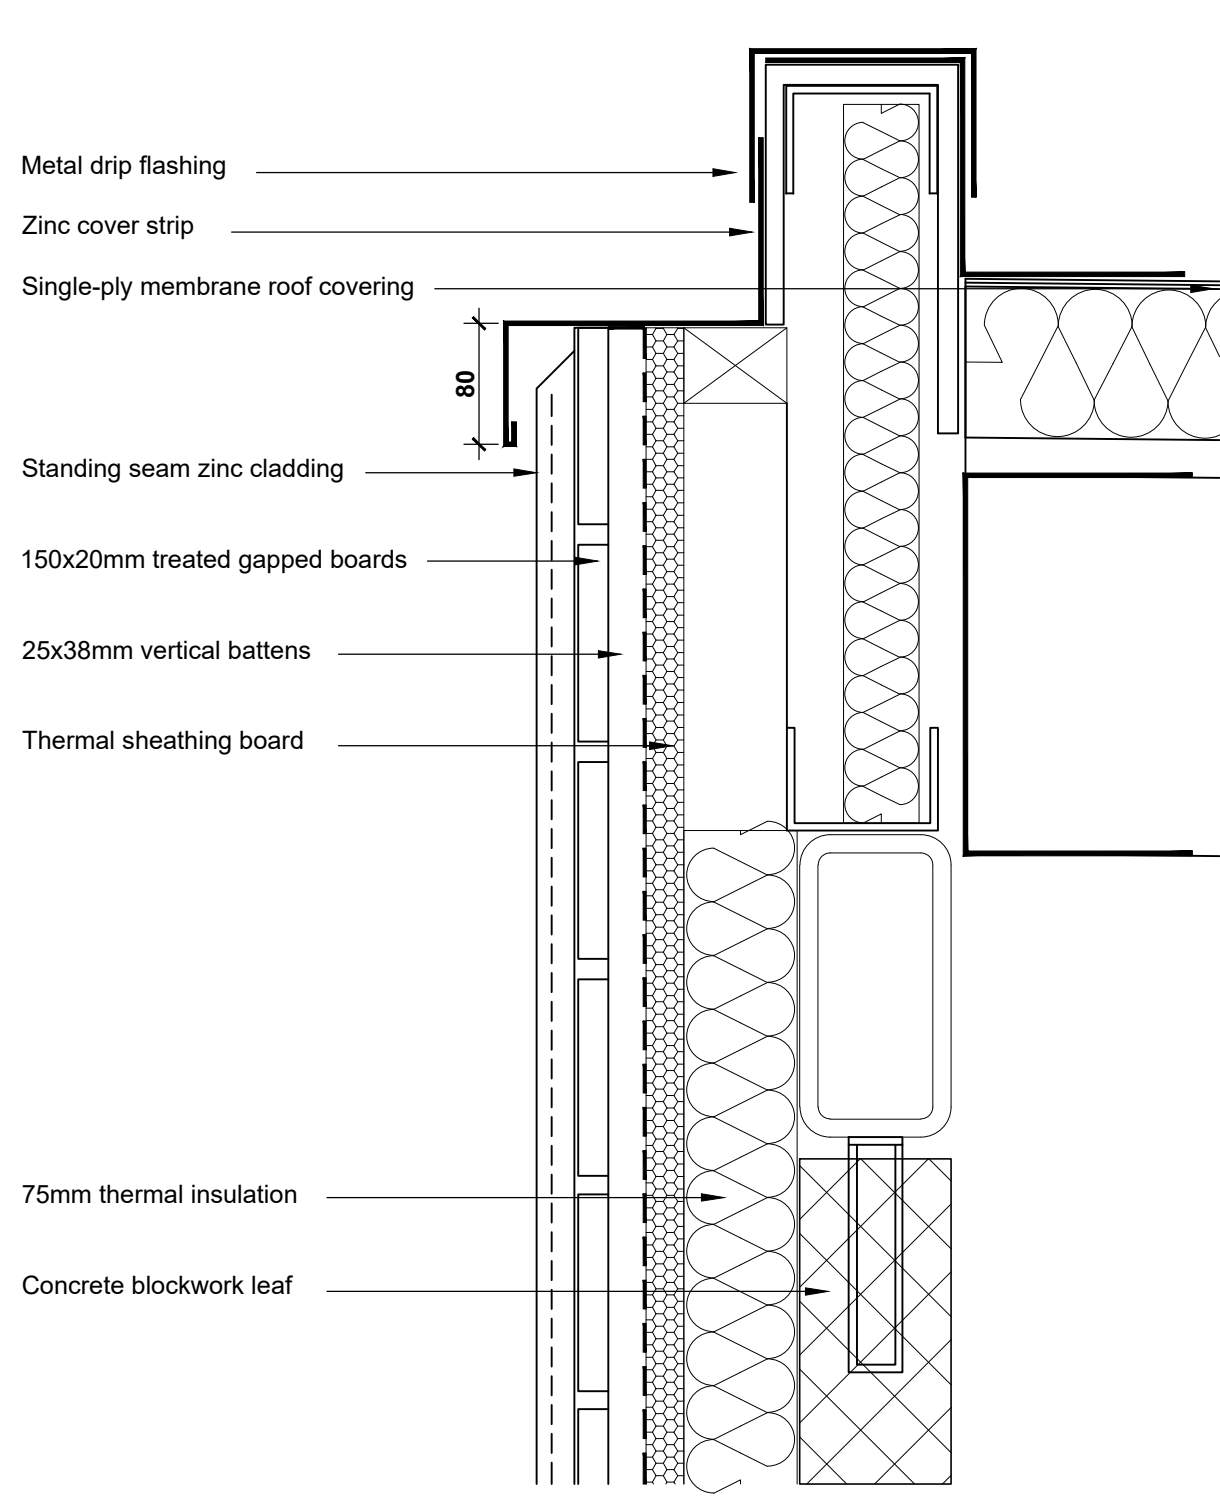

Indicative Existing Section Details (A)
1:5

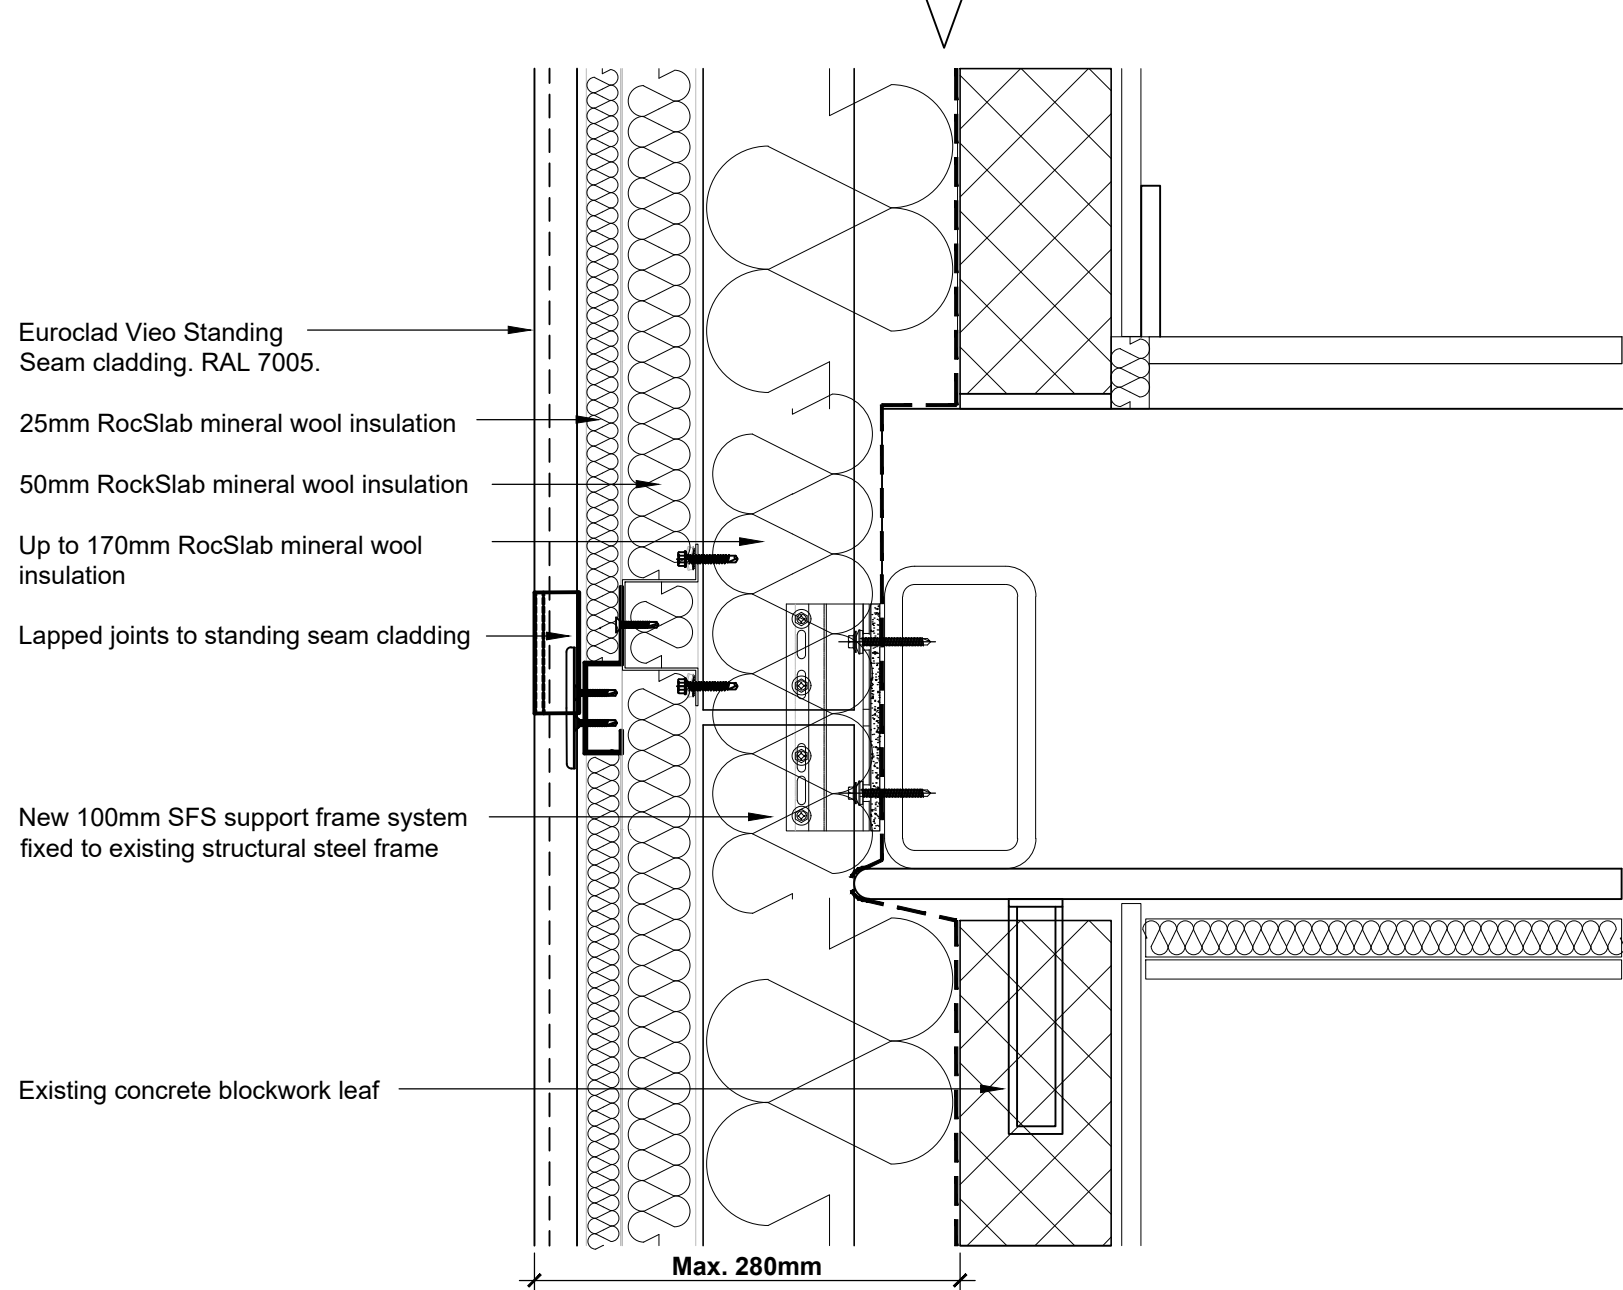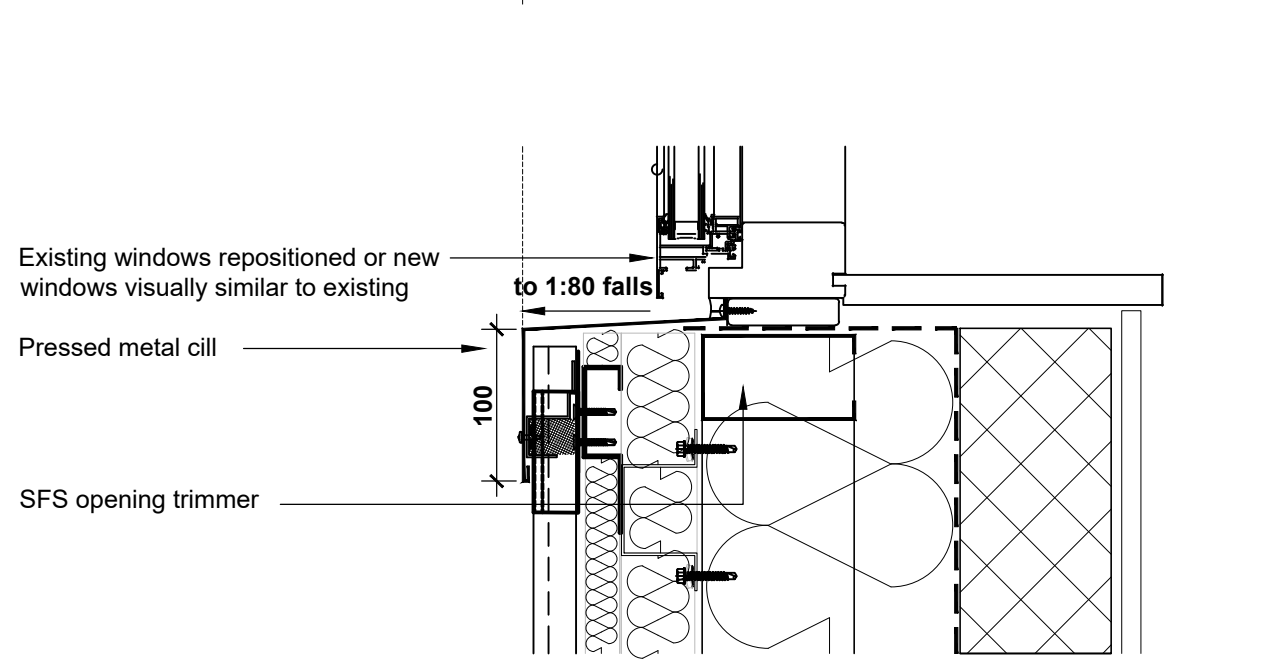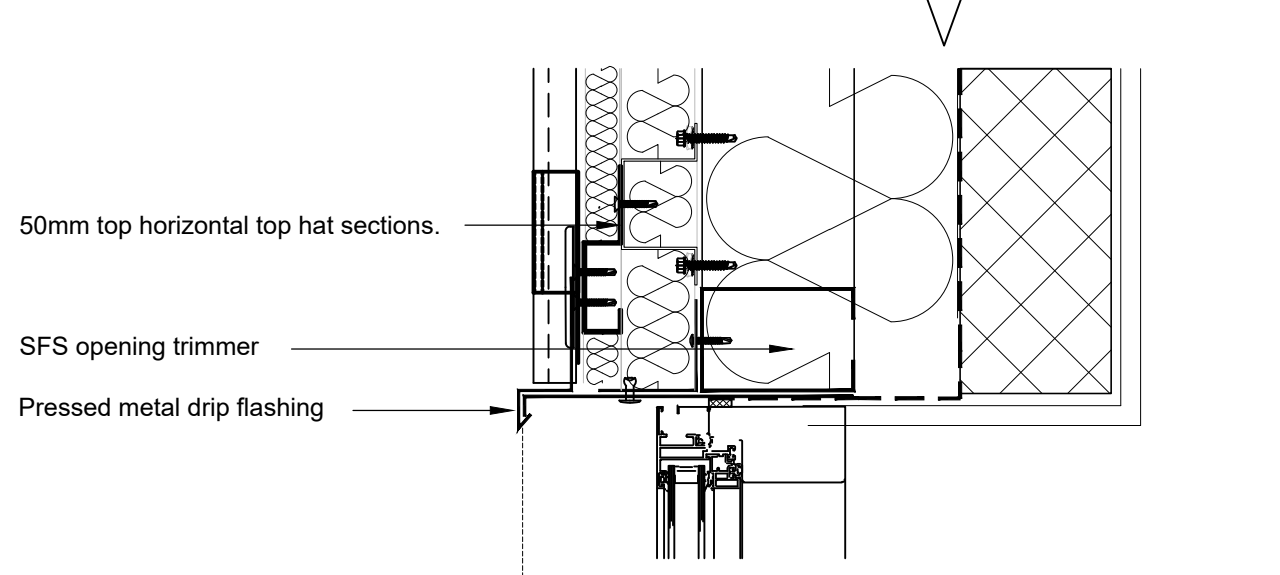 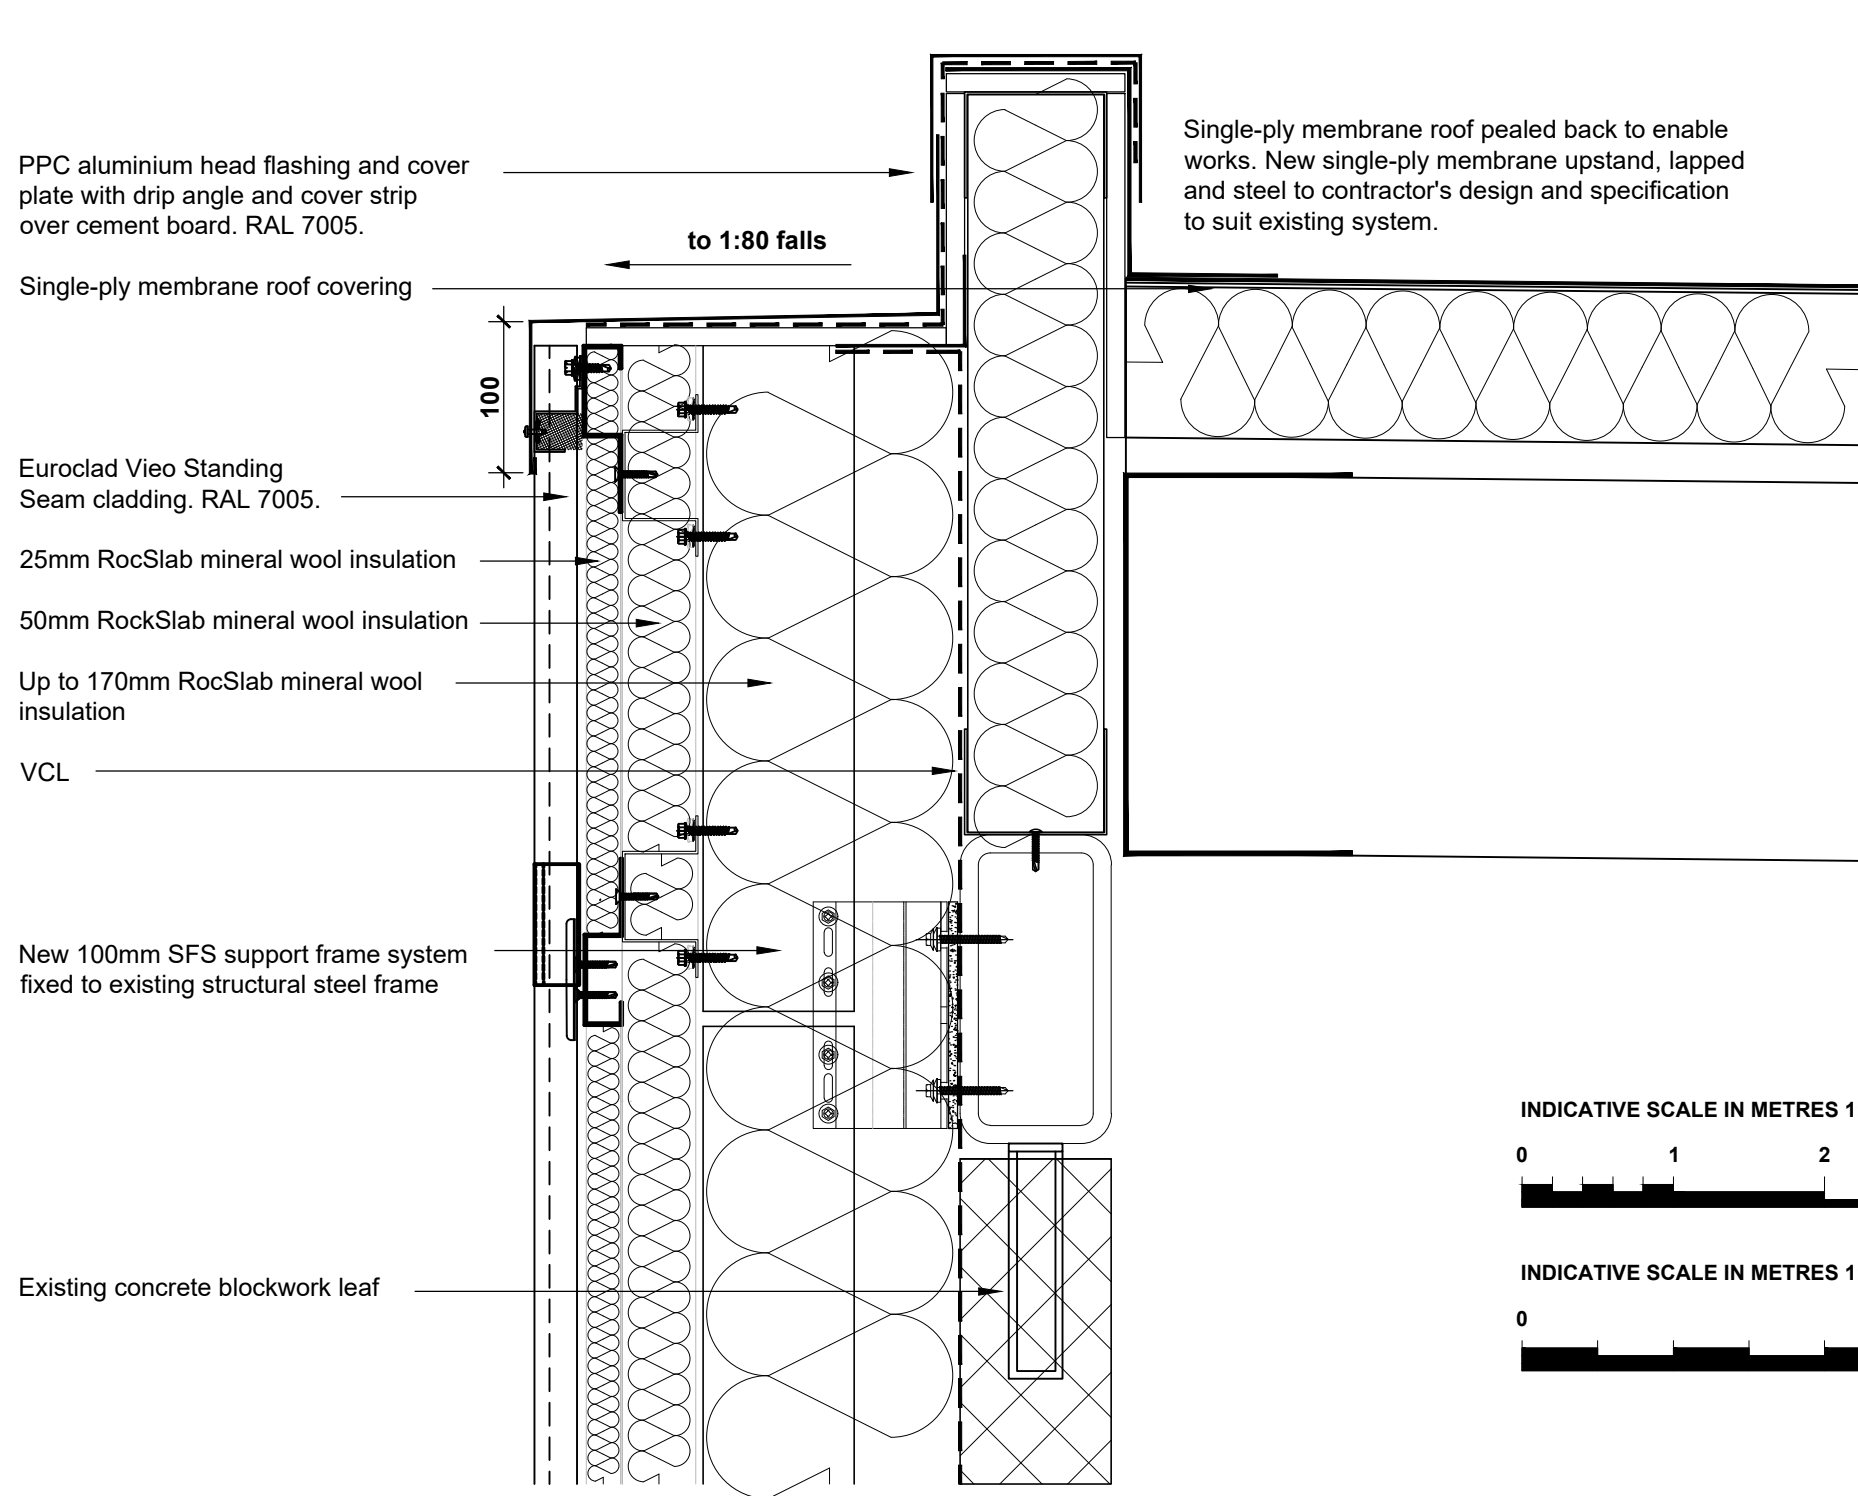

Indicative Proposed Section Details (B)
1:5

© Copyright - The contents of this drawing may not be reproduced or distributed in part or in whole without the written permission of CLADDING PROJECT MANAGEMENT LTD.

- Responsibility is not accepted for errors made by others in scaling from this drawing. All construction information should be taken from figured dimensions only.
- Any dimensional discrepancies to be reported immediately.
- This drawing must be read in conjunction with any structural or other specialist drawing(s). Any conflicting information to be reported immediately.
- Cladding Project Management Limited have responsibilities under the Construction (Design and Management) Regulations 2015 to eliminate hazards during design and provide information about residual risks, including informing duty holders of their responsibilities.
- Note to Contractor: All building / site dimensions and levels, service and invert levels to be checked prior to commencement of works.
- Note to Contractor: The current Building Regulations and all relevant British standards and Codes of Practice are to be complied with whether noted on this drawing or not.

INDICATIVE SCALE IN METRES 1:50



INDICATIVE SCALE IN METRES 1:100



Note: Amalgam drawing created from record information produced and supplied by others. Actual built arrangements may differ. CPM Limited accept no liability for the accuracy of third party information.

PLANNING


Rev:	Date:	Amendment:	Amended by:
A	29/10/21	Planning Issue	AW
B	03/11/21	Section Refs. added	AW
C	06/09/24	Standing seam product changed	AW
D	20/09/24	Internal review	AW
E	14/10/24	Following client comments	AW

Client: **Base Management Services Ltd.**

Project title: **Base, 12 Arundel Street, Manchester, M15 4JP**

Drawing title: **Comparative Existing and Proposed Standing Seam Cladding Details Core 1**

Scale(s) @ A1:	Date:	Drawn by:
Varies	Nov 2021	AW
Drawing number:	Revision:	Chkd by:
P10041/PL/212	E	HC

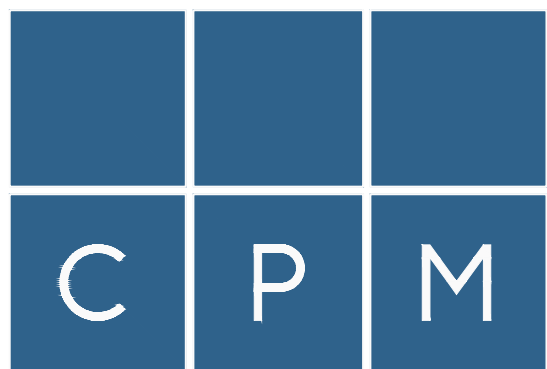

Unit 26, Osprey Court
Hawkfield Way
Bristol
BS14 0BB

T 0117 942 7876
F 0117 942 7871
E info@eastonbevins.co.uk
W www.eastonbevinslimited.co.uk

This Drawing is Copyright.
Contractors must check all dimensions on site.
Only figured dimensions are to be worked from.
Discrepancies must be reported immediately before proceeding.