




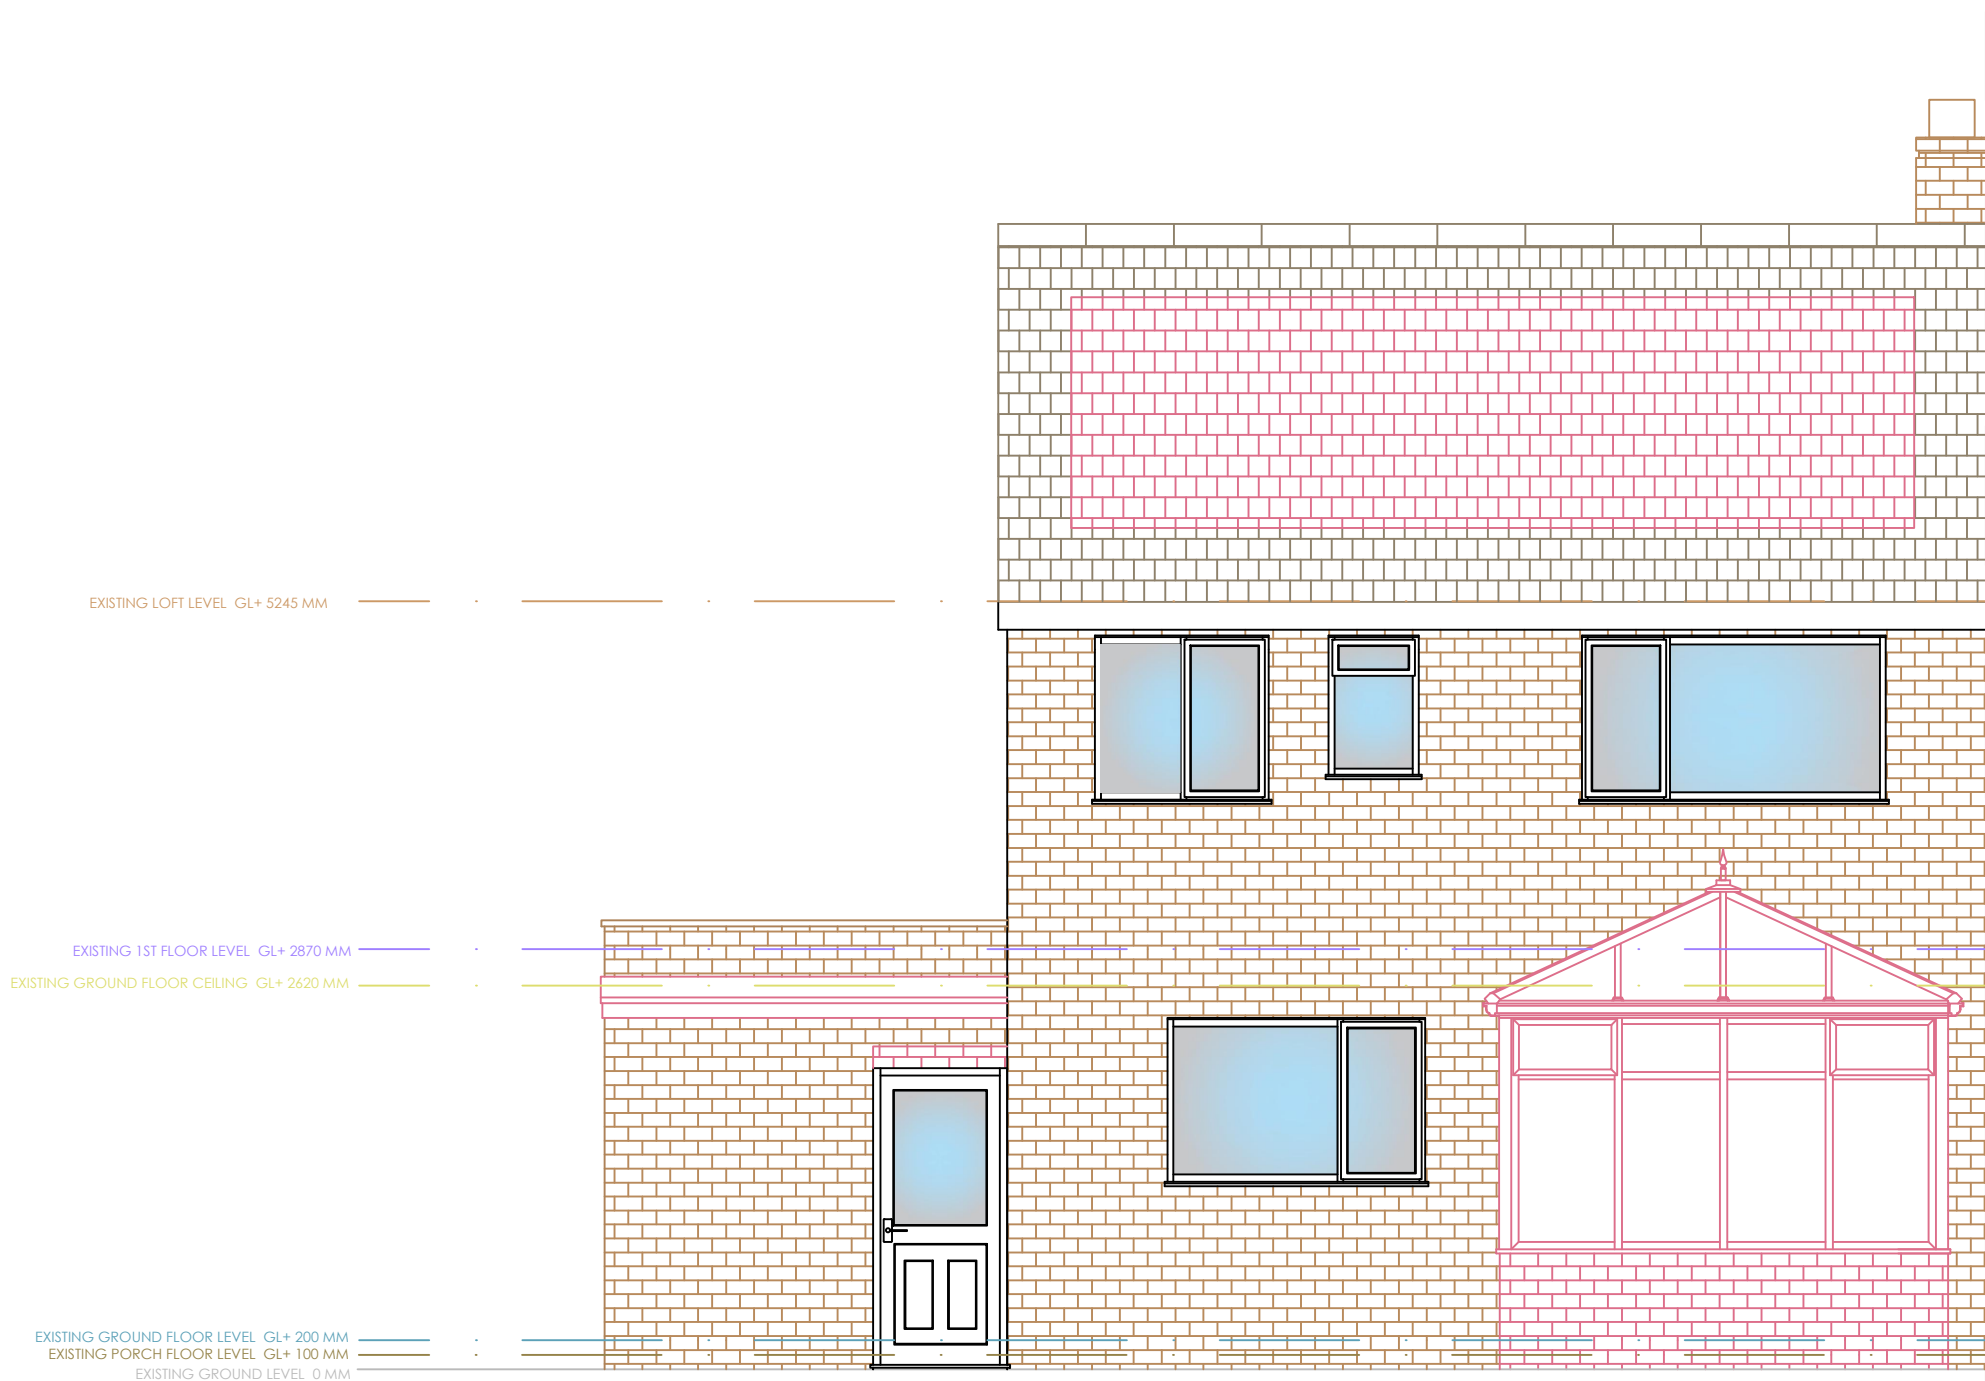


EXISTING FRONT ELEVATION A-A

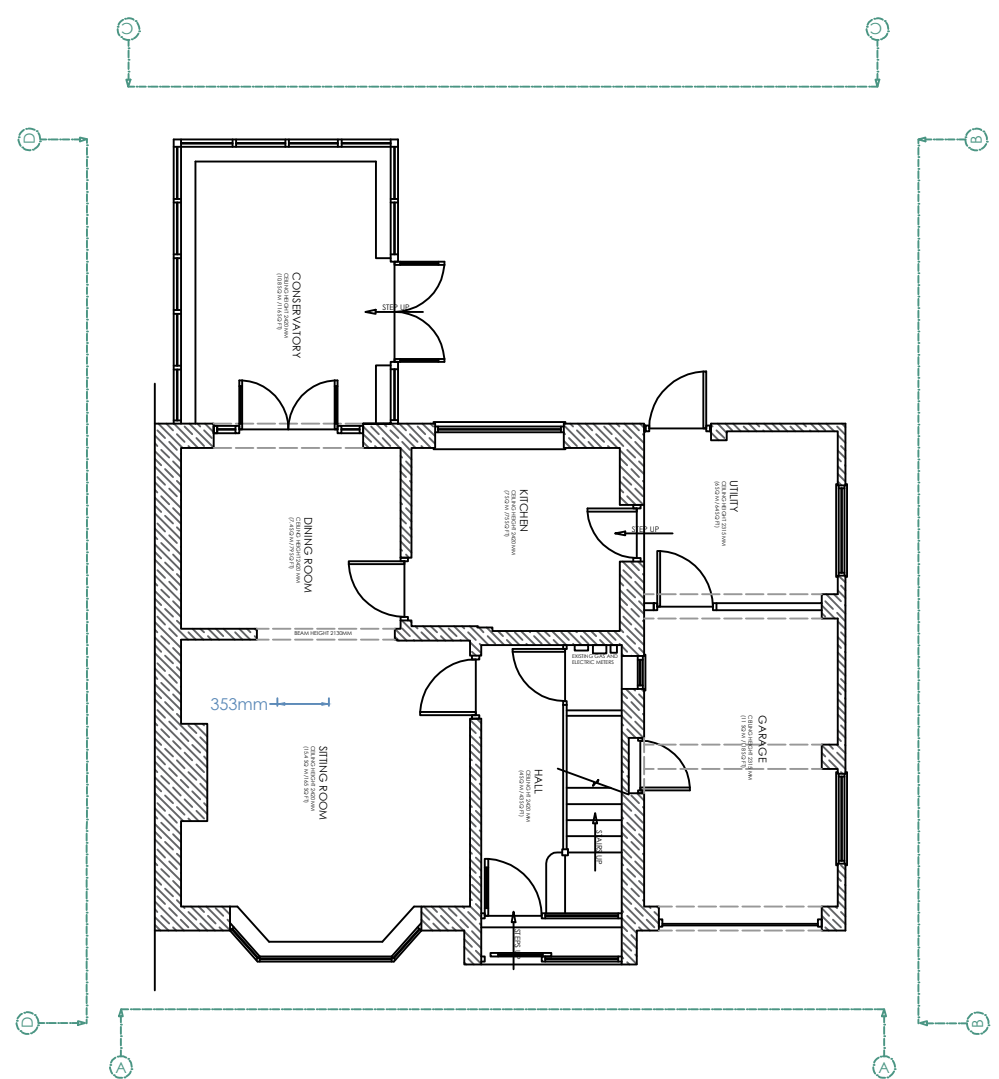


EXISTING REAR ELEVATION B-B

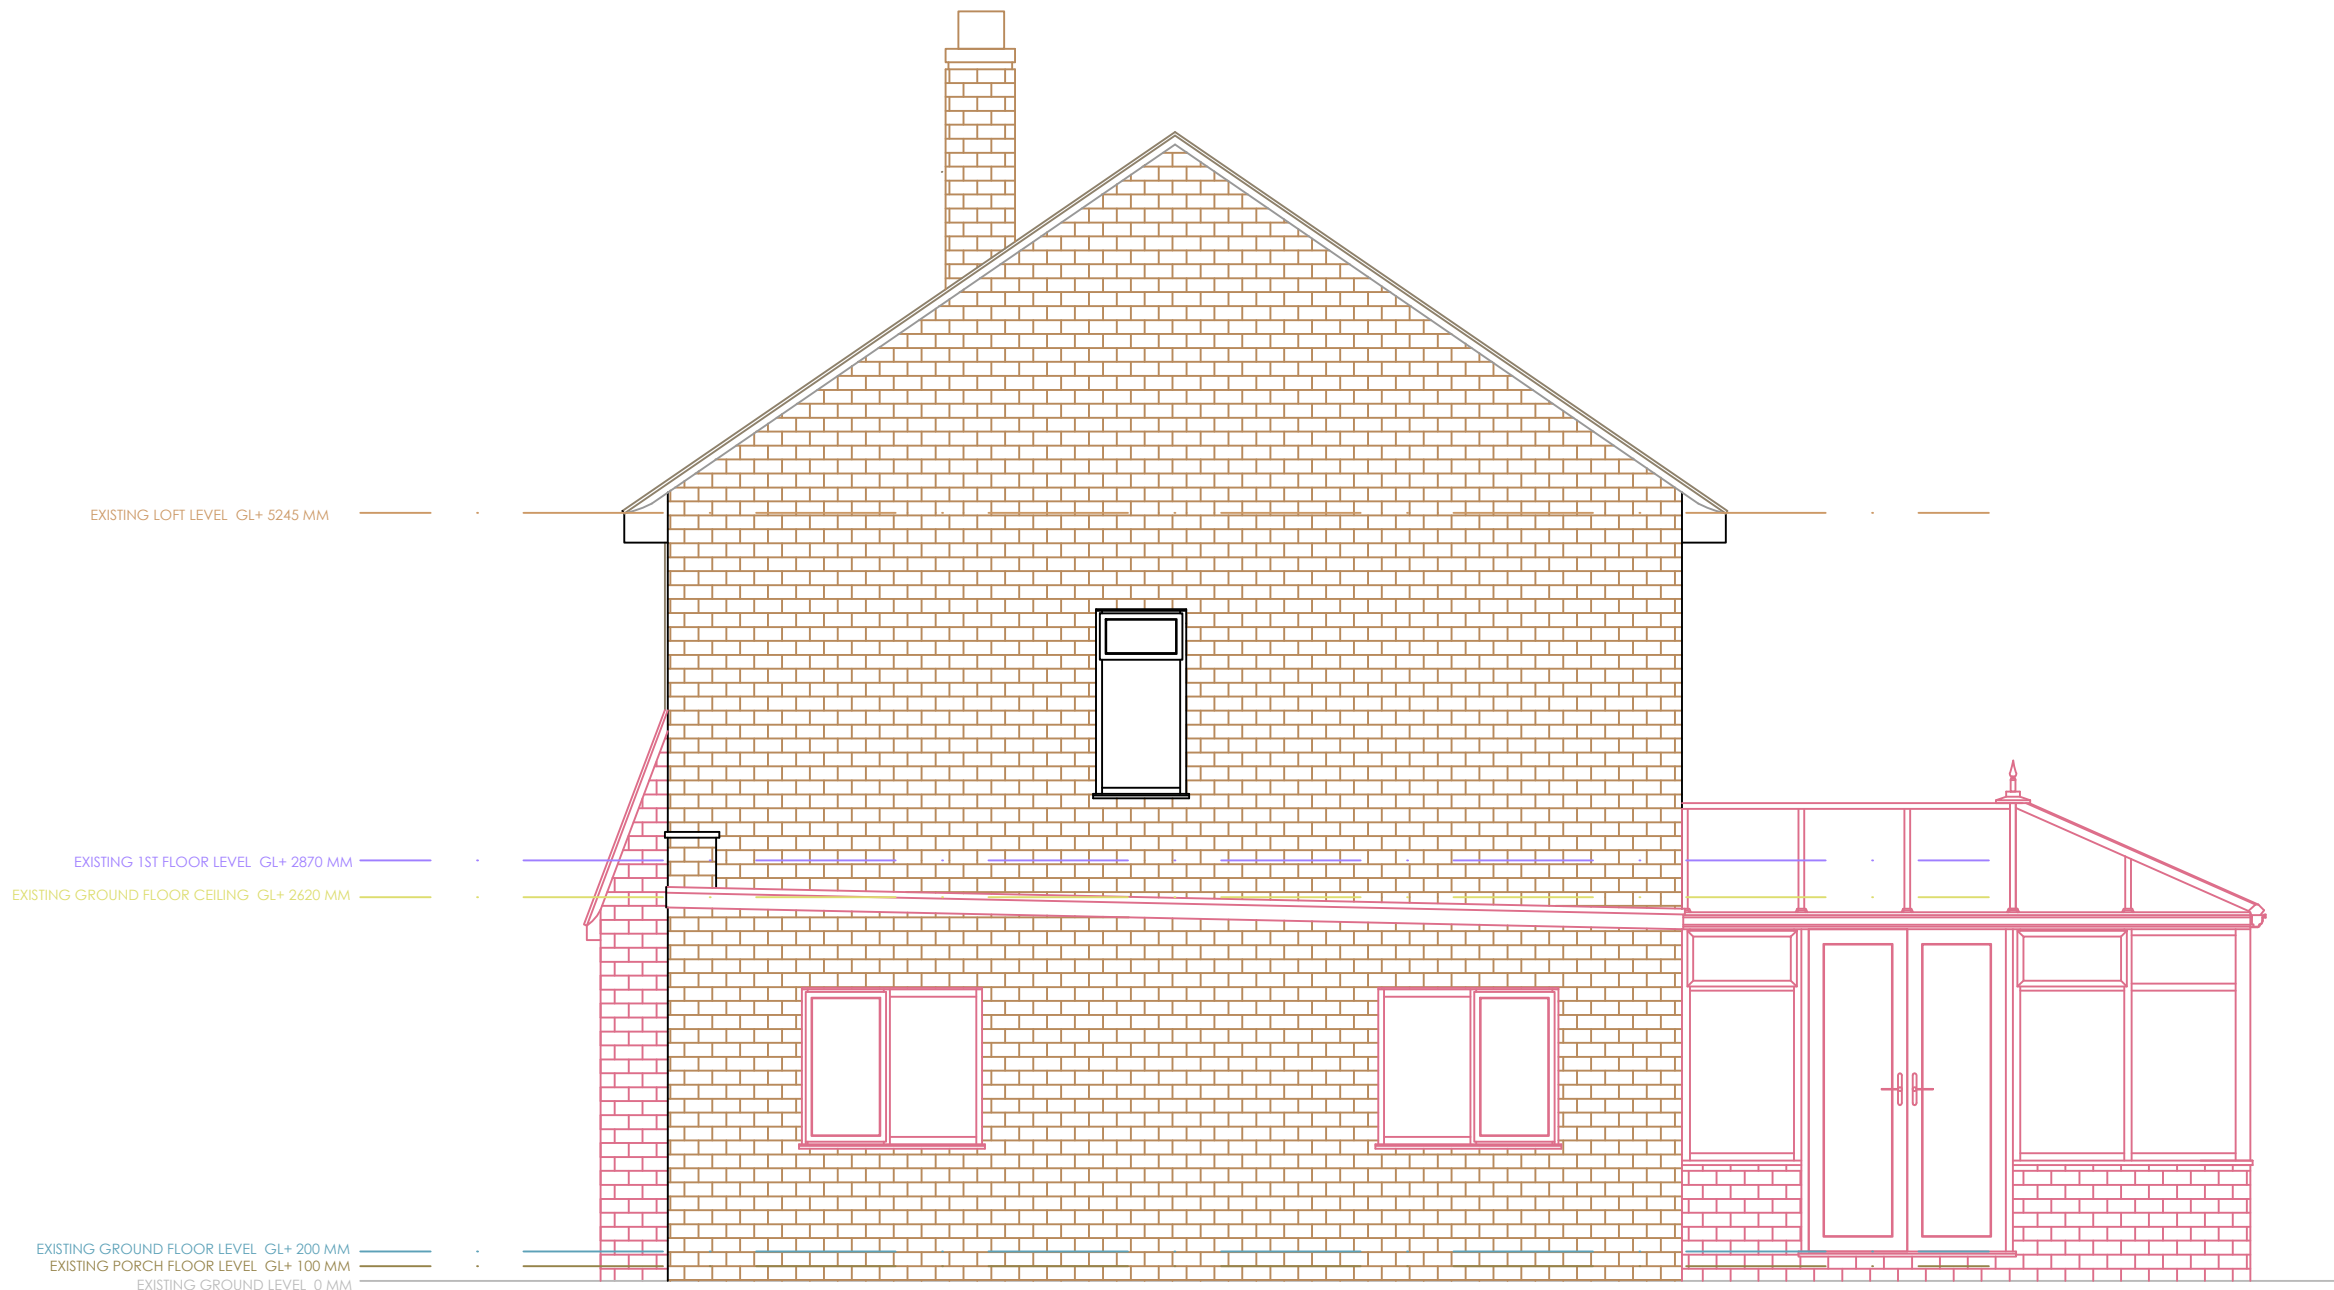

EXISTING SIDE ELEVATION C-C

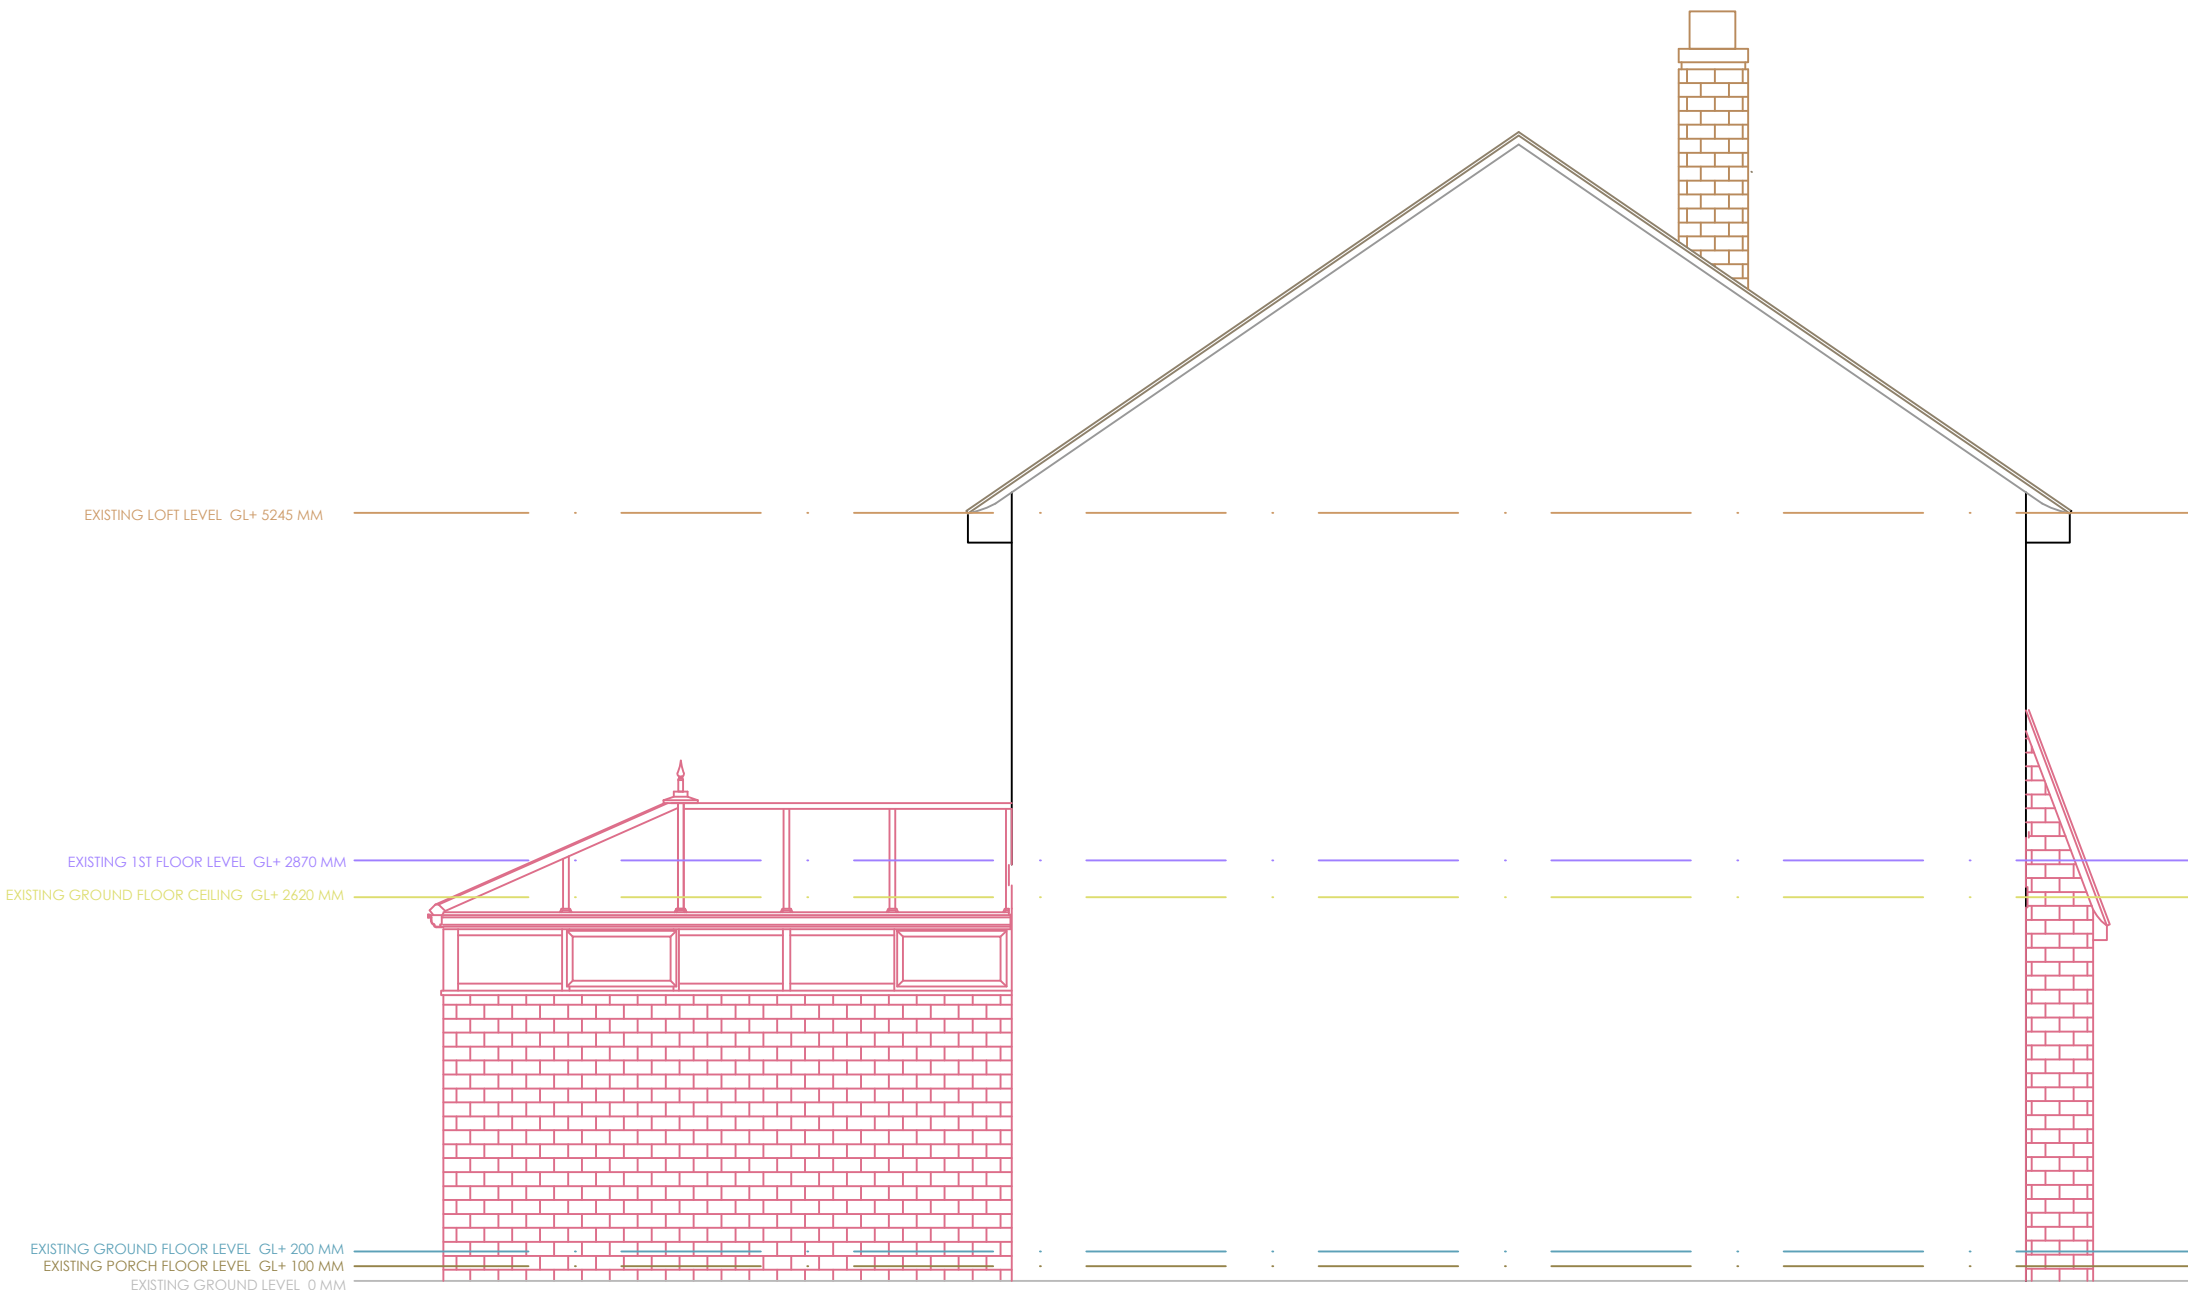

EXISTING SIDE ELEVATION D-D

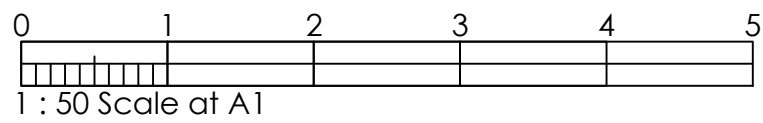

Cameron Wilson  
Project Services

Cameron Wilson Project Services  
Lodge Drive  
Moulton  
Northwich  
Cheshire  
CW9 8RQ  

Tel: 07976-446772  
Email: enquiries@cameronwilsonprojectservices.co.uk  
WEB: www.cameronwilsonprojectservices.co.uk

CLIENT : MR CHRIS SIDEBOTTOM

PROJECT :

ADDRESS : 82 BANKSIDE ROAD  
EAST DIDSBURY  
MANCHESTER  
M20 5DG

AREAS

|         |  |
|---------|--|
| TOTAL   |  |
| RETAIL  |  |
| BOH     |  |
| STORAGE |  |
| OTHER   |  |

DRAWING TITLE  
PROPOSED DEMOLITION ELEVATIONS

Dwg No : CS/ED/PROJ/DEMO/EL/0223

SCALE : 1: 50 @ A1

REVISION : D

DRAWN : APW

| Rev | Date     | By  | Description                                                                   |
|-----|----------|-----|-------------------------------------------------------------------------------|
| A   | 21-03-23 | APW | LOFT SPACE STAIRCASE ADDED<br>FLOOR LAYOUTS ADJUSTED                          |
| B   | 19-04-23 | APW | GENERAL LAYOUT CHANGES AND NOTES<br>ADJUSTED                                  |
| C   | 11-05-23 | APW | VARIOUS LAYOUT CHANGES WITH EXISTING WALLS<br>& DOORS ETC TO BE KEPT IN PLACE |
| D   | 08-06-23 | APW | FLOOR LEVELS INDICATED AND ELEVATION D-D<br>ADDED                             |
|     |          |     |                                                                               |
|     |          |     |                                                                               |
|     |          |     |                                                                               |