




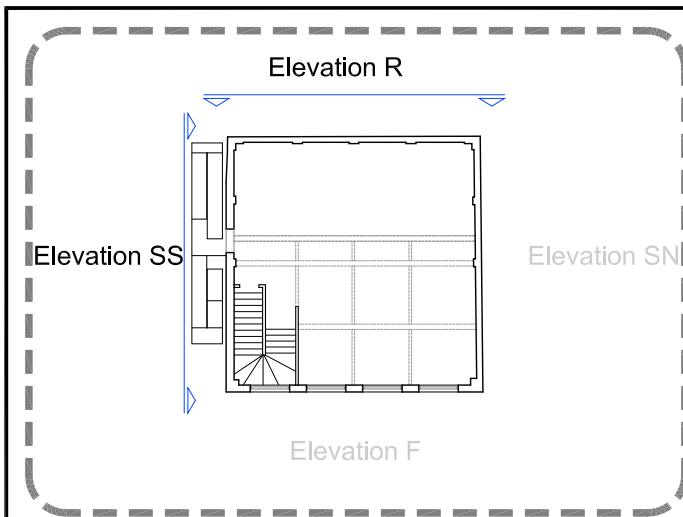

0 5m
SCALE 1:100

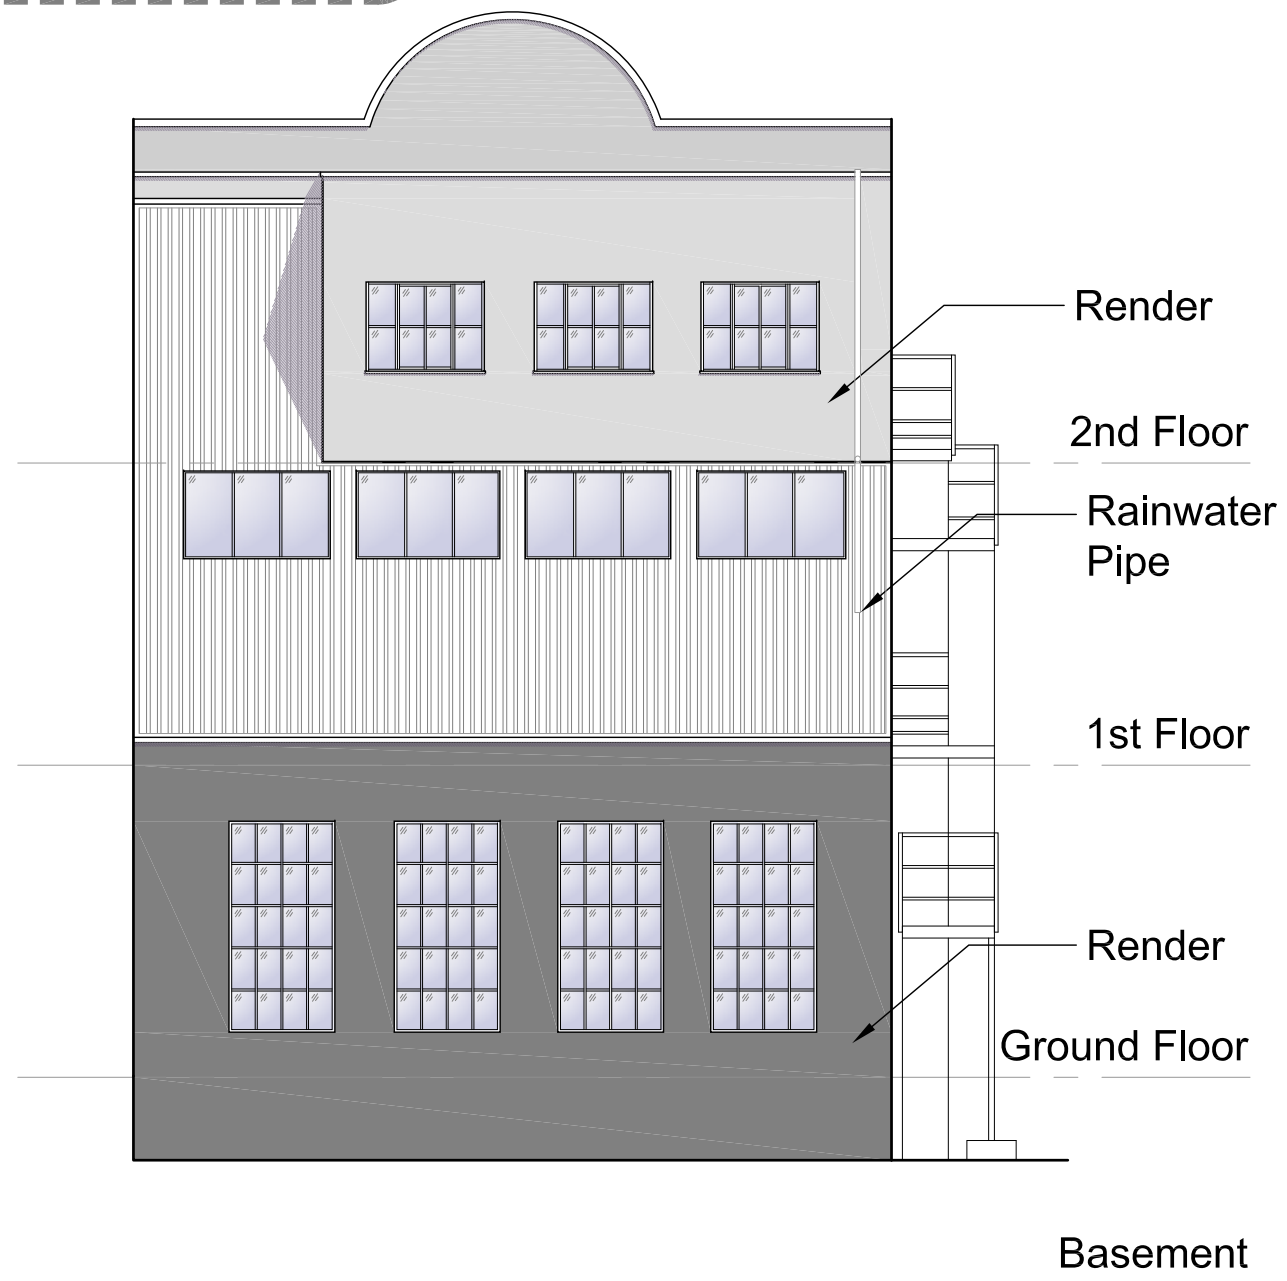

Rear Elevation R

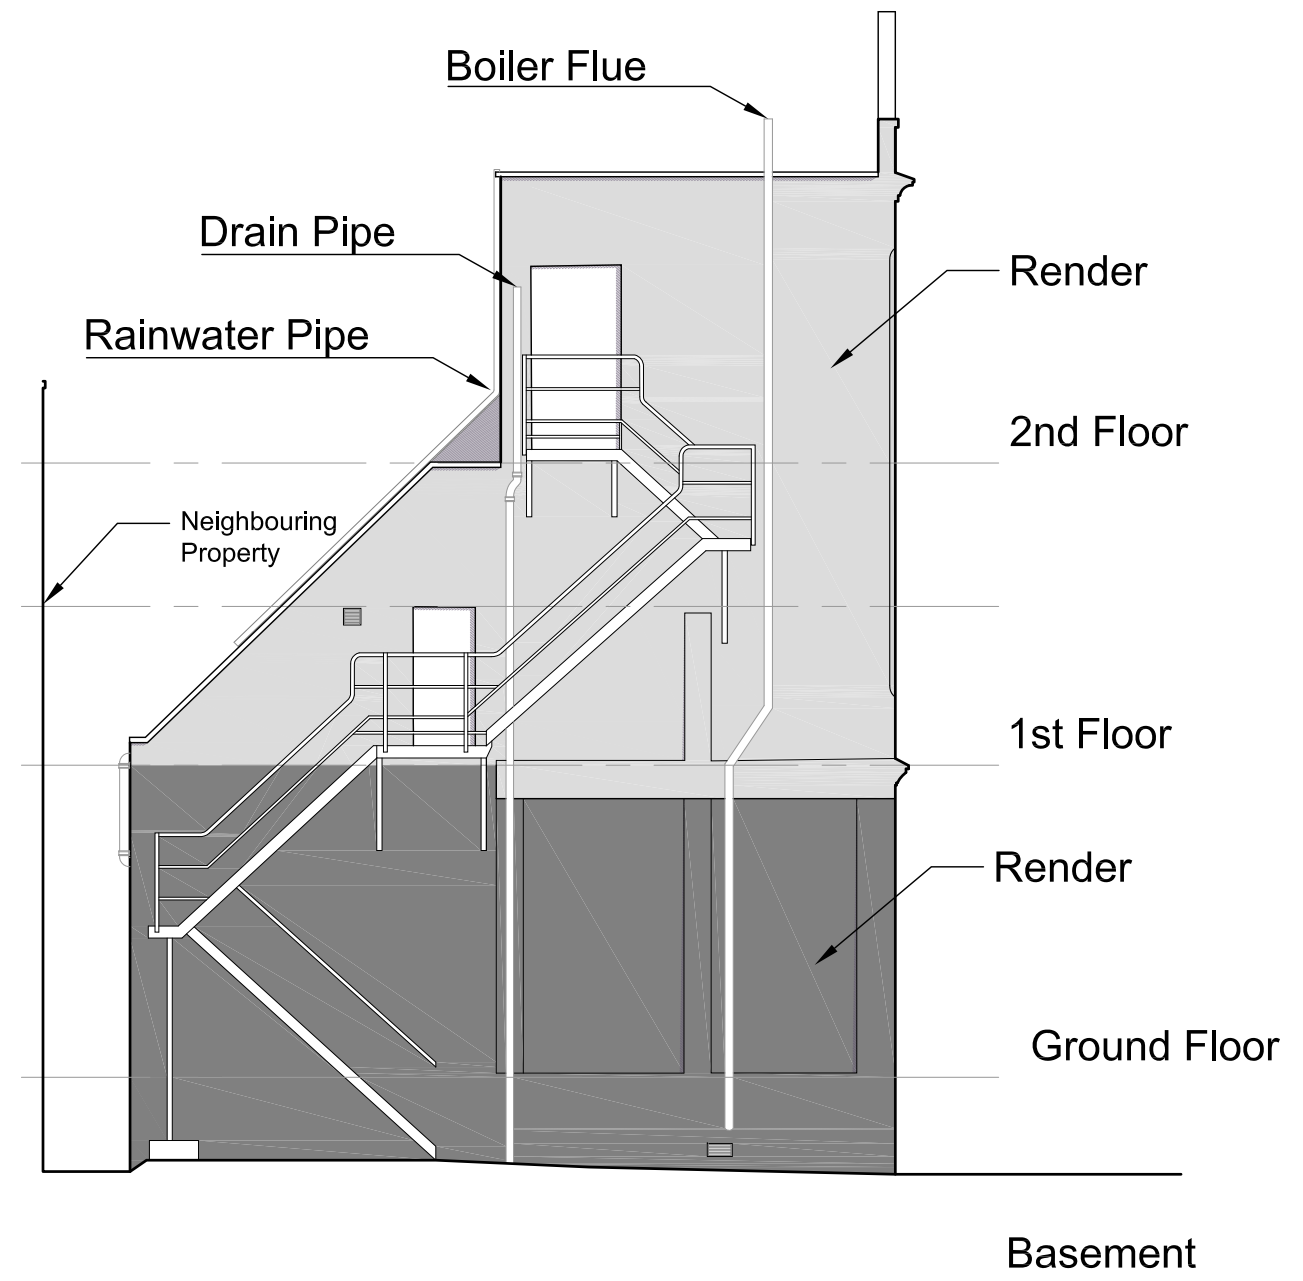

Side Elevation SS

				HOWARD & SEDDON A.R.I.B.A. CHARTERED ARCHITECTS, 64 WASHWAY ROAD, SALE, CHESHIRE. M33 7RE. TEL No 0161-973 8296 FAX No 0161-962 3485 e-mail : admin@howardandseddon.co.uk	PROJECT RESIDENTIAL DEVELOPMENT 58 RICHMOND STREET MANCHESTER	TITLE EXISTING REAR AND SIDE ELEVATIONS	DRAWN D. ROJO	DRG No. 12,764 53
					DATE 27/11/18			
B	TEXT	DR	27.11.18		CLIENT TAHIR AHMED, TAHIR MEHMOOD		SCALE 1:100 (A3)	AMENDMENT B
A	FIRST ISSUE	DR	22.01.18					
REV	DESCRIPTION	BY	DATE					