


Proposed Rear Extension and
Elevation Alterations

50 Spath Road
Didsbury
Manchester
M20 2GT

Site Plan. Dwg. 1/3


Scale 1 : 200 @ A3

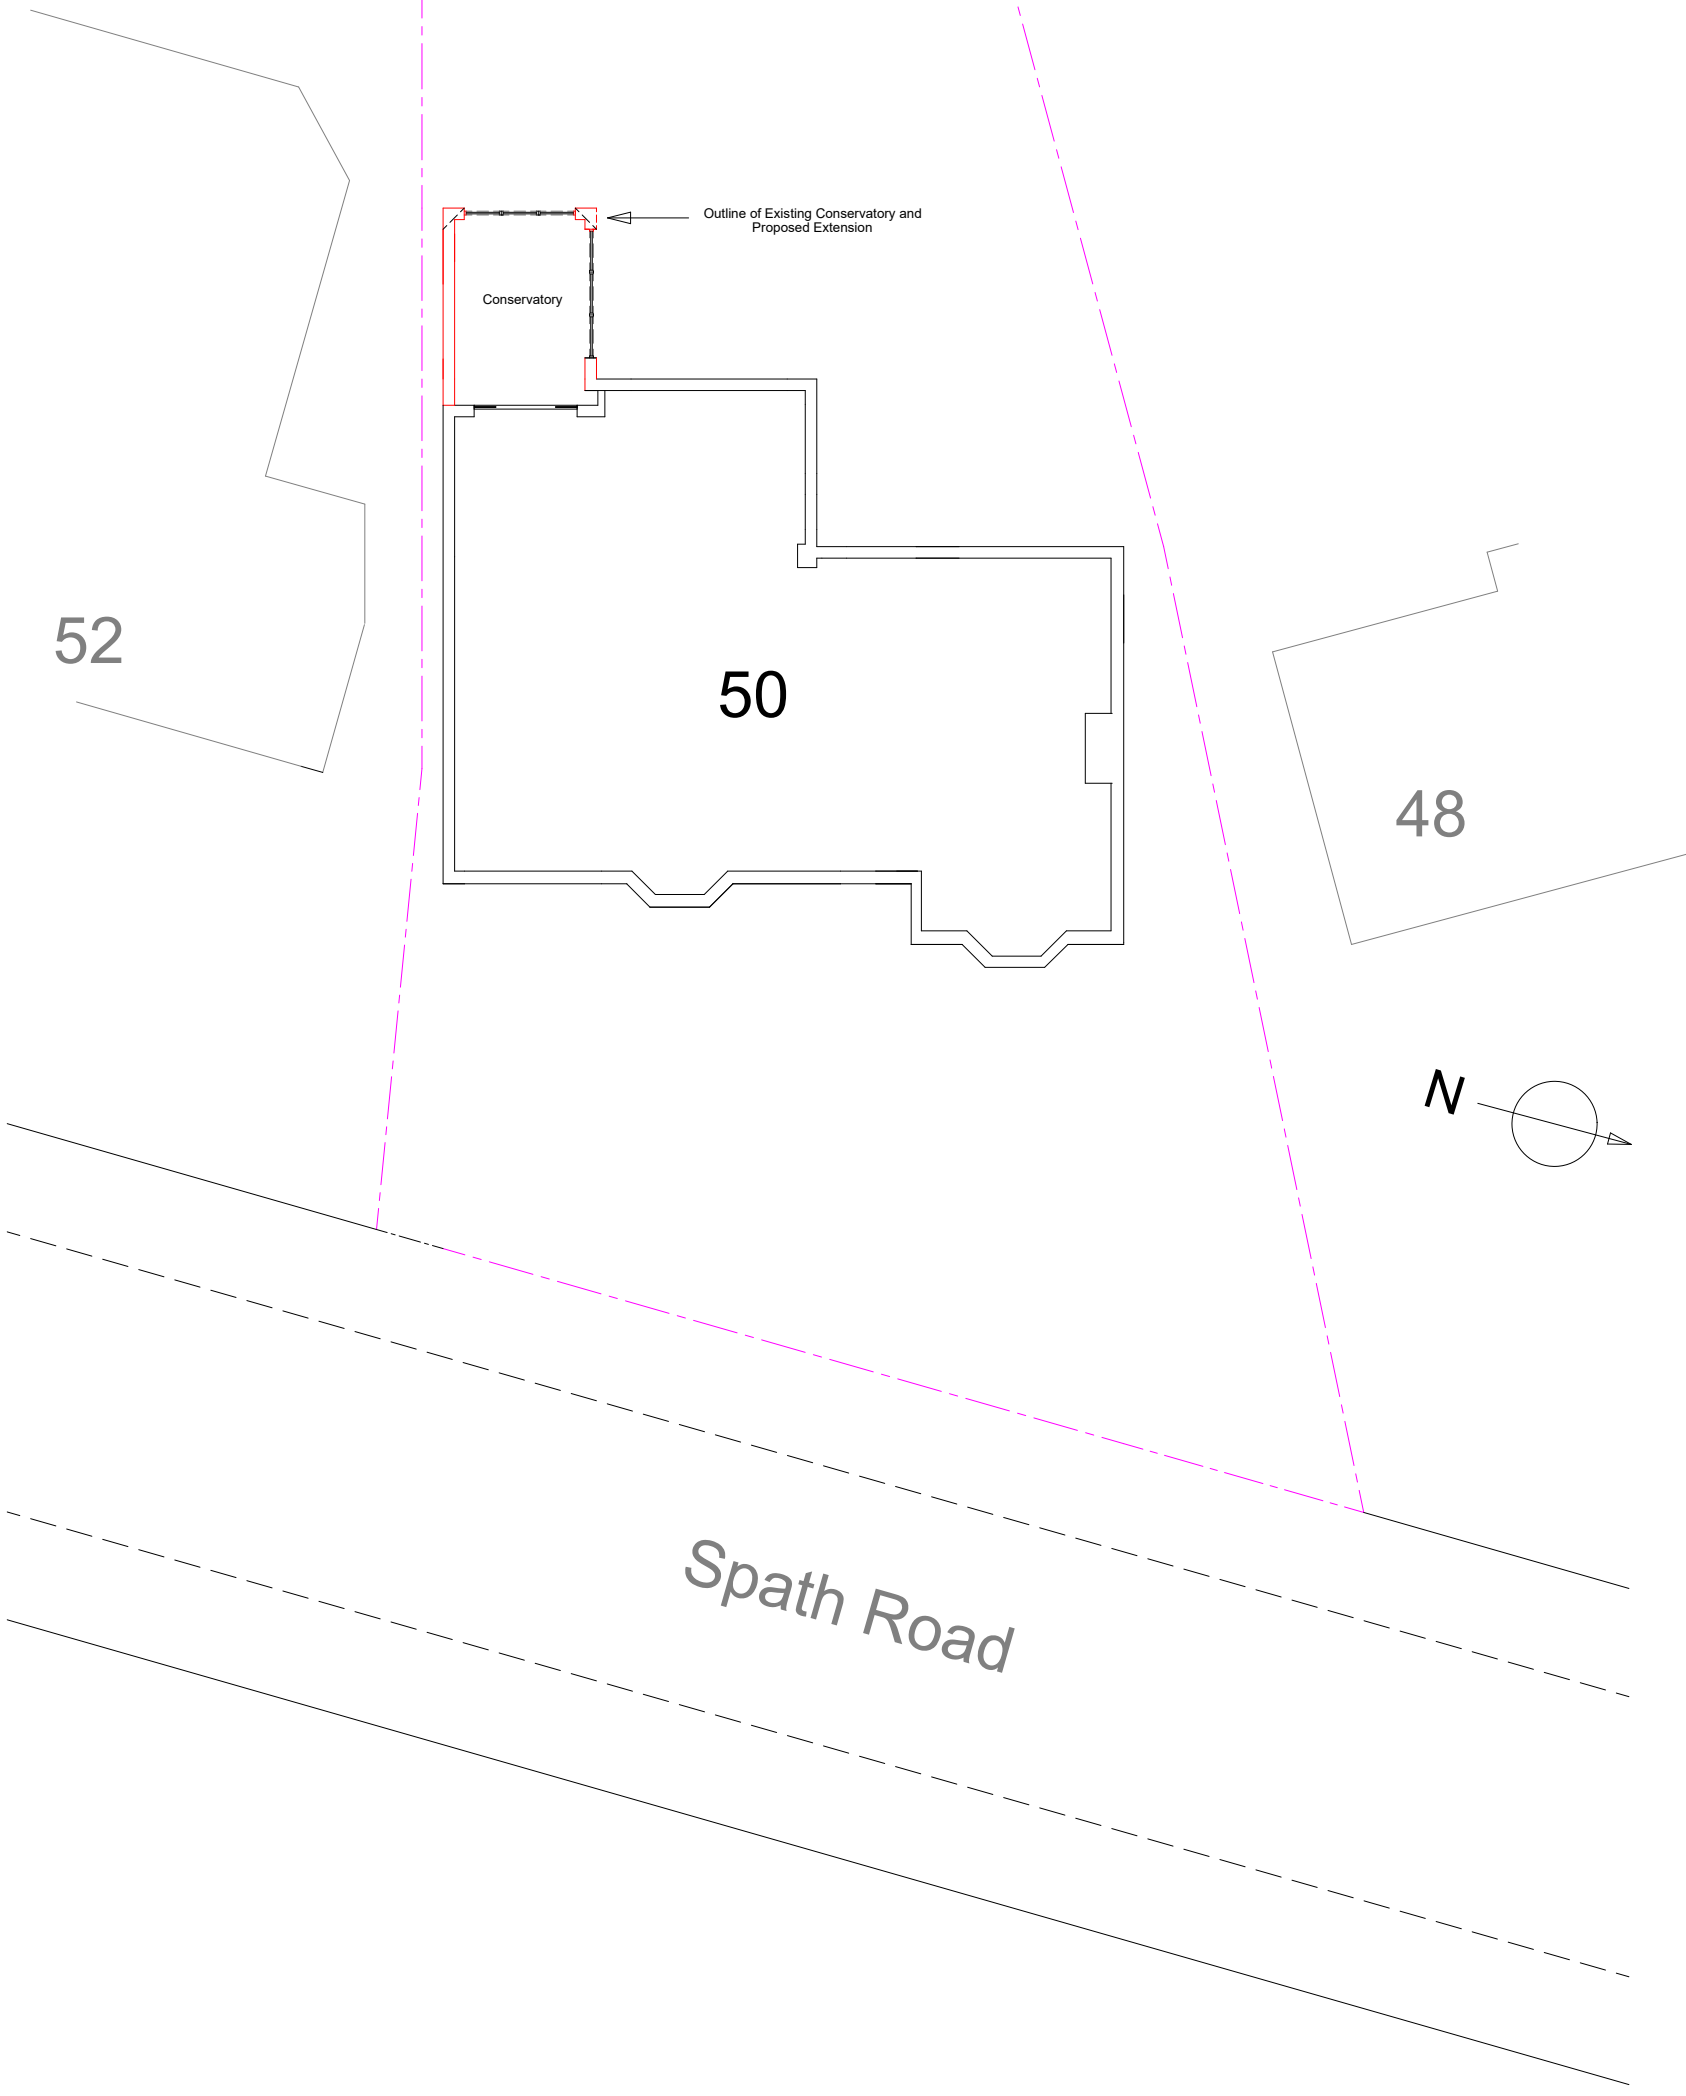

52

50

48

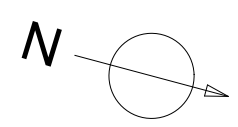

Spath Road