


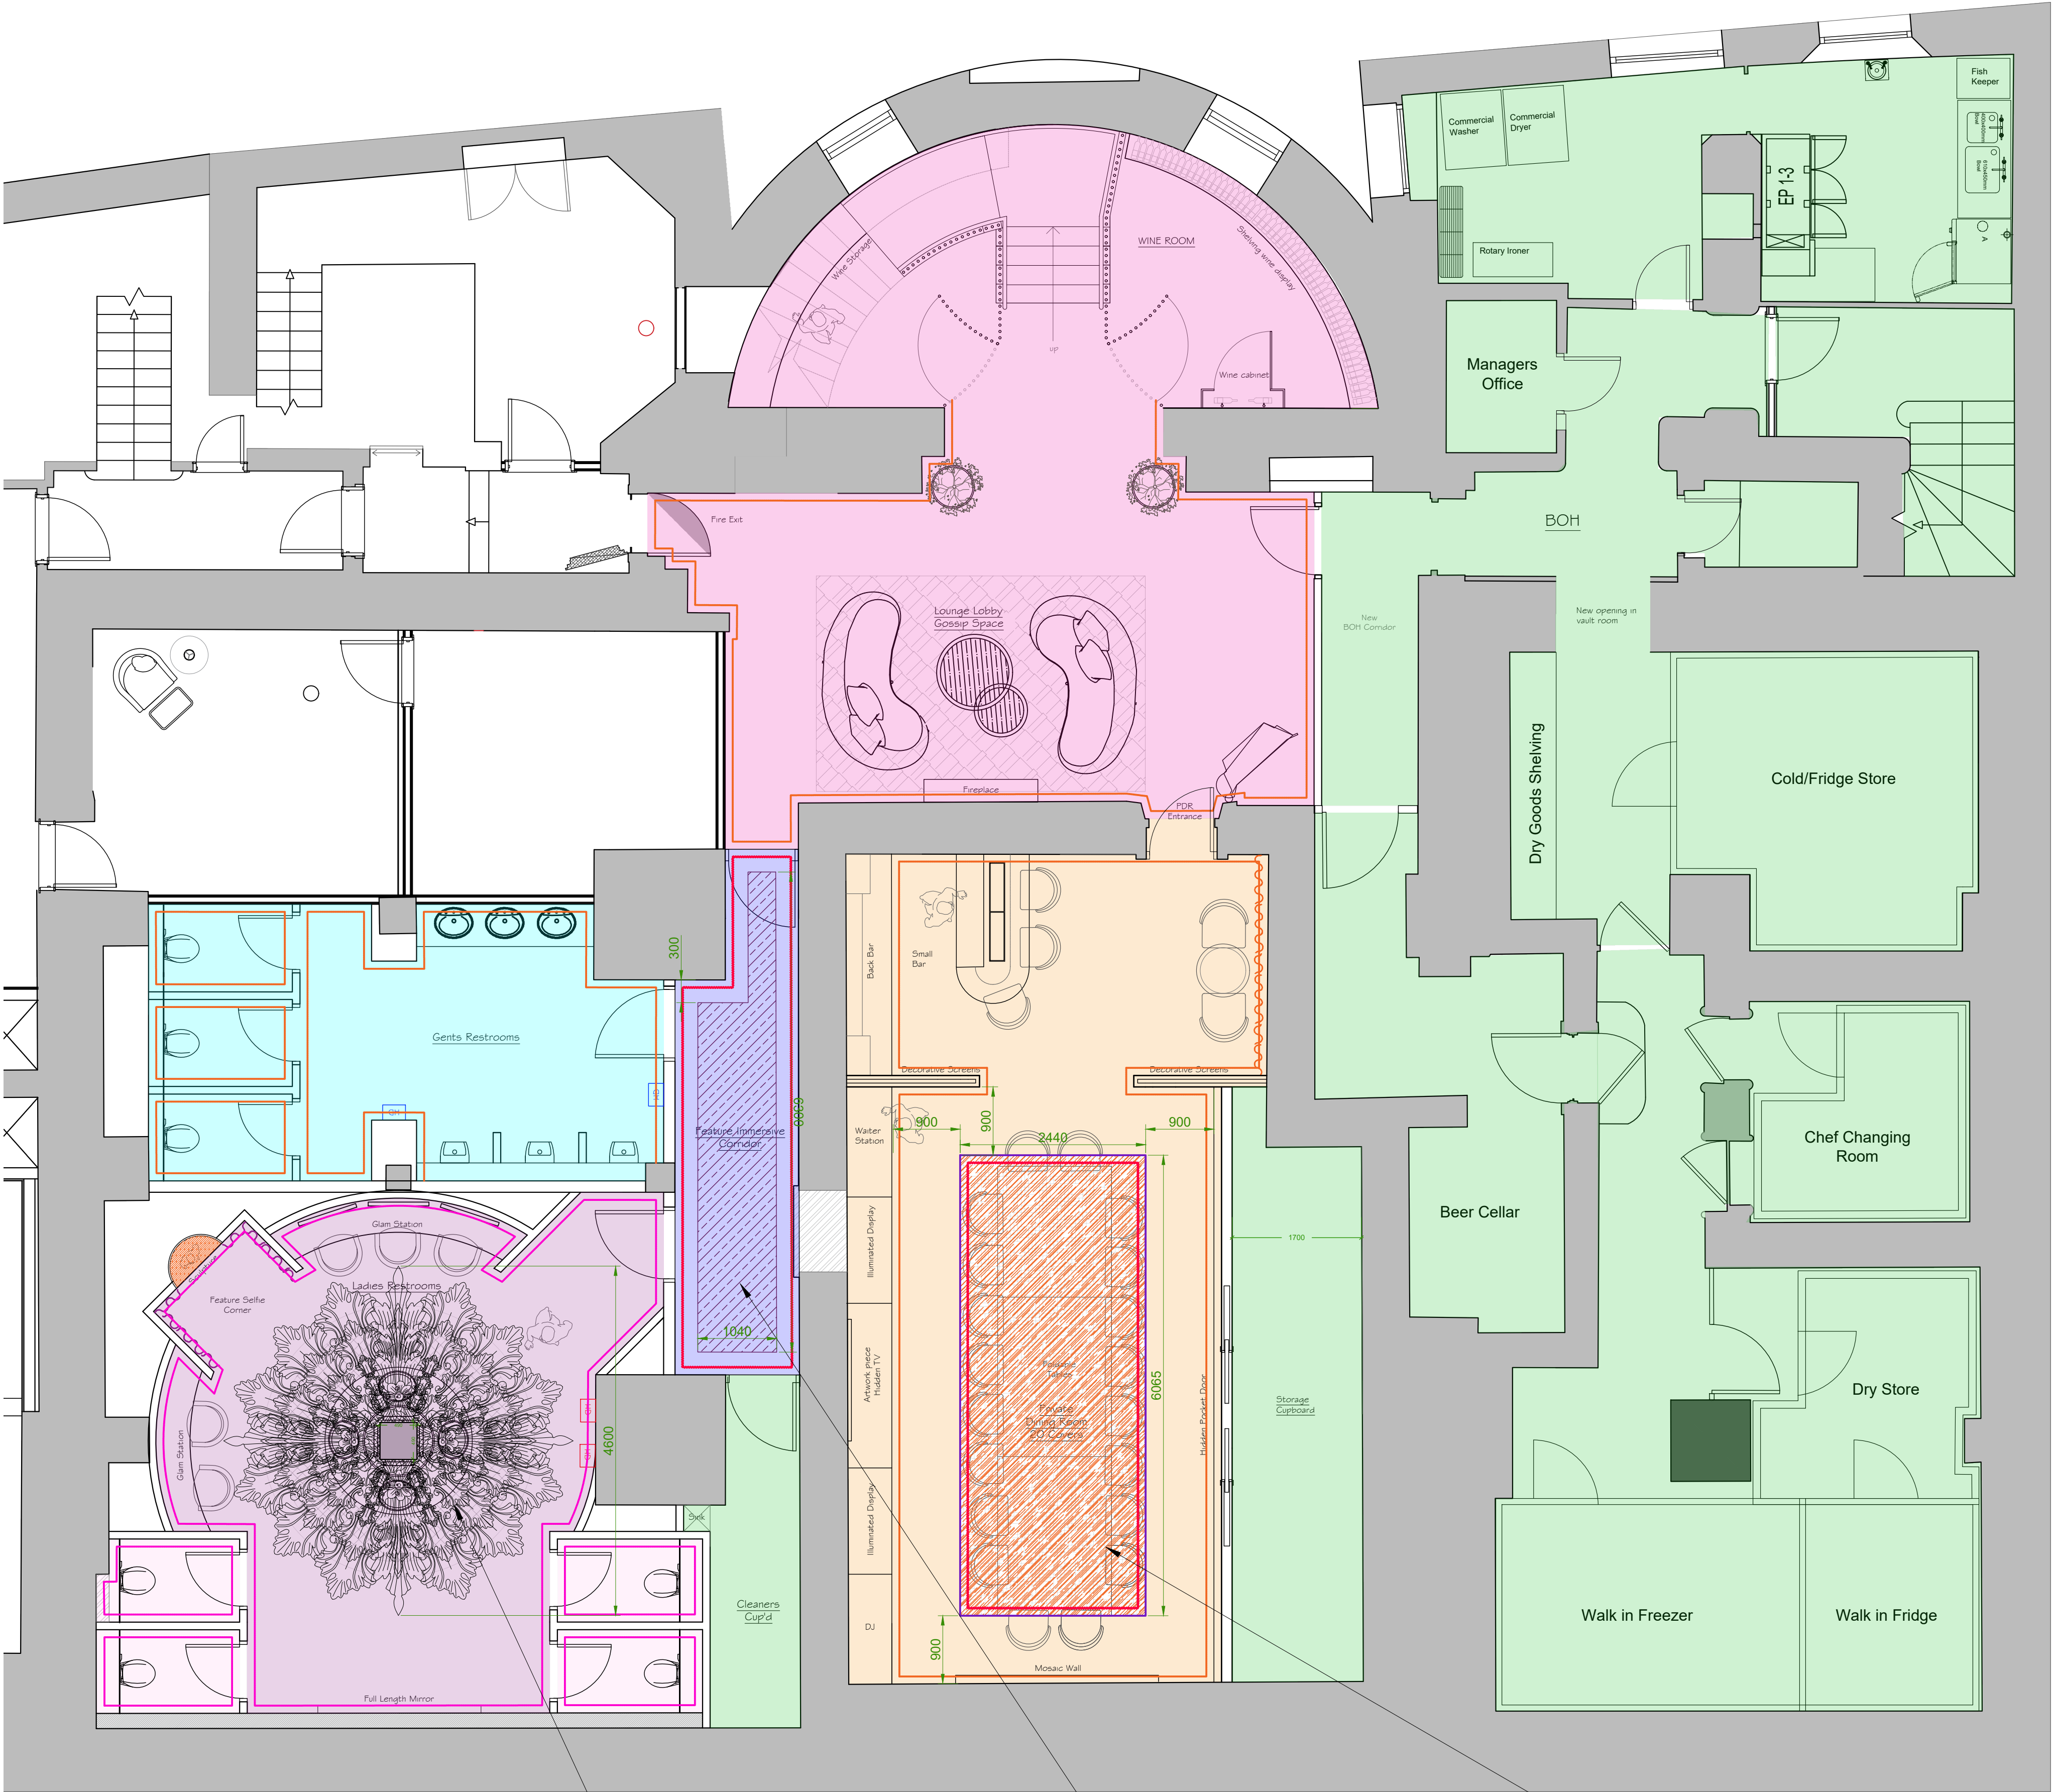

PROPOSED LOWER GROUND FLOOR  
REFLECTED CEILING PLAN  
SCALE 1:50 @ A1

LADIES RESTROOMS CEILING FEATURE:  
CNC'D MR MDF PANELS WITH MOULDED RELIEF DETAIL TO BE  
PRE-FINISHED AND SPRAYED IN HIGH GLOSS PAINT FINISH (REF  
TBC) AND SECURELY BONDED TO CEILING IN TIERED FASHION.  
MAIN CONTRACTOR TO ADVISE ON FIXING METHOD AND ALLOW  
FOR APPROPRIATE PATRESSING TO BEAR WEIGHT OF PANELS.

SEE DRAWING AC23 / LGF 012 FOR FURTHER DETAILS

WC IMMERSIVE CORRIDOR CEILING FEATURE:  
CEILING SUSPENDED CHAIN INSTALLATION BY SPECIALIST TO  
CENTER OF CEILING. SPECIALIST AND CONTRACTOR TO ADVISE ON  
FIXING METHOD AND INSTALLATION. CONTRACTOR TO ALLOW FOR  
APPROPRIATE PATRESSING TO BEAR WEIGHT OF DETAIL.

SEE DRAWING AC23 / LGF 012 FOR FURTHER DETAILS

PRIVATE DINING ROOM CEILING FEATURE:  
NEW RECESSED CEILING DETAIL TO SIT WITHIN MF CEILING. RECESSED CEILING  
TO HAVE LED CORNICE DETAIL AROUND OUTER PERIMETER.

SEE DRAWING AC23 / LGF 012 FOR FURTHER DETAILS

CEILING LEGEND

ALL NEW GRILLES, SPEAKERS, CAMERAS, EMERGENCY LIGHTS &  
DETECTION TO BE IN LINE WITH LIGHTING LAYOUT

| SYMBOL | SPECIFICATION   | CONTACT DETAILS                                                  |
|--------|---|------------------------------------------------------------------|
|        | PROPOSED MF CEILING,<br>PLASTERBOARD FACED WITH<br>WALLPAPER FINISH - REF:<br>TODAY INTERIORS SURFACE<br>4712-5                                                | michelle@today-interiors.co.uk<br>01476 241251                   |
|        | PROPOSED MF CEILING,<br>PLASTERBOARD FACED WITH<br>WALLPAPER FINISH - REF TBC<br>- ALLOW FOR £90 PER SQM.                                                      |                                                                  |
|        | PROPOSED RECESSED MF<br>CEILING, PLASTERBOARD<br>FACED WITH WALLPAPER<br>FINISH - REF: ELITIS MIRAGE<br>RM 1026 27                                             |                                                                  |
|        | PROPOSED RECESSED MF<br>CEILING, PLASTERBOARD<br>FACED WITH PAINT FINISH -<br>REF TBC                                                                          |                                                                  |
|        | PROPOSED MF CEILING,<br>PLASTERBOARD FACED WITH<br>BESPOKE WALLPAPER FINISH<br>BY DIRECTS - ALLOW FOR £90<br>PER SQM                                           |                                                                  |
|        | PROPOSED MF CEILING,<br>PLASTERBOARD FACED WITH<br>WALLPAPER FINISH - REF:<br>ARTE WALLCOVERINGS<br>ARTISAN SHIMMER 40353                                      | ANDREW HALL<br>Andrew.Hall@arte-international.com<br>07931541015 |
|        | PROPOSED MF CEILING,<br>PLASTERBOARD FACED WITH<br>WALLPAPER FINISH - REF:<br>ARTE WALLCOVERINGS METAL<br>X PATINA IMPASTO 60100<br>COPPER                     | ANDREW HALL<br>Andrew.Hall@arte-international.com<br>07931541015 |
|        | PROPOSED RECESSED MF<br>CEILING, PLASTERBOARD<br>FACED WITH SPECIALIST<br>TEXTURED PLASTERWORK<br>FINISH BY CHRYSALIS<br>SERVICES - ALLOW FOR £220<br>PER SQM. | James@chrysalissurface.co.uk<br>07725488669                      |
|        | BOH AREAS<br>PROPOSED MF CEILING,<br>PLASTERBOARD FACED WITH<br>PAINT FINISH - REF TBC                                                                         |                                                                  |

CORNICE LEGEND

| SYMBOL | SPECIFICATION   | CONTACT DETAILS                                   |
|--------|---|---------------------------------------------------|
|        | CORNICE DETAIL FITTED AROUND<br>PERIMETER OF MF CEILING.<br>CORNICE REF: ORAC DECOR C340<br>MANOIR. HIDDEN LED STRIP BEHIND<br>COVING<br>PAINT FINISH - REF TBC     | RACHEL LEAHY<br>Rachel@omexco.com<br>07555 088645 |
|        | CORNICE DETAIL FITTED AROUND<br>PERIMETER OF MF CEILING.<br>CORNICE REF: ORAC DECOR C327<br>NOBLESSE. HIDDEN LED STRIP<br>BEHIND COVING -<br>PAINT FINISH - REF TBC | RACHEL LEAHY<br>Rachel@omexco.com<br>07555 088645 |
|        | CORNICE DETAIL FITTED AROUND<br>PERIMETER OF MF CEILING.<br>CORNICE REF: ORAC DECOR C303<br>NOBLESSE. HIDDEN LED STRIP<br>BEHIND COVING -<br>PAINT FINISH - REF TBC | RACHEL LEAHY<br>Rachel@omexco.com<br>07555 088645 |
|        | TIMBER CORNER BEAD TO EDGE OF<br>CEILING RECESS OPENING IN<br>PRE-FINISHED STAIN - SAMPLE TO BE<br>APPROVED BY DESIGNER                                             |                                                   |

B

AMENDMENTS TO LGF BOH LAYOUT

11.10.24

MM

A

UPDATED TO SUIT MINOR CHANGES TO BOH WALLS FOLLOWING  
PLANNING MEETING

18.09.24

ZCW

STUDIO

TWO

JOB TITLE

Cut & Craft  
Manchester

DRAWING TITLE

Proposed Lower Ground Floor Reflected Ceiling Plan

SCALE

1: 50 @ A1

DRAWING No

AC23- P20B

DATE

October 2024

DO NOT SCALE. ALL DIMENSIONS TO BE CHECKED ON SITE BY CONTRACTOR.  
ALL MEASUREMENTS ARE IN MM UNLESS OTHERWISE SPECIFIED. WRITTEN  
DIMENSIONS TO BE USED IN PREFERENCE TO SCALED DIMENSIONS & ALL  
DISCREPANCIES TO BE REPORTED TO STUDIO TWO. THE DESIGN SHOWN ON  
THIS DRAWING IS THE PROPERTY OF STUDIO TWO AND IS NOT TO BE USED OR  
ITS CONTENTS COPIED, COMMUNICATED OR DISCLOSED, IN WHOLE OR IN PART.