



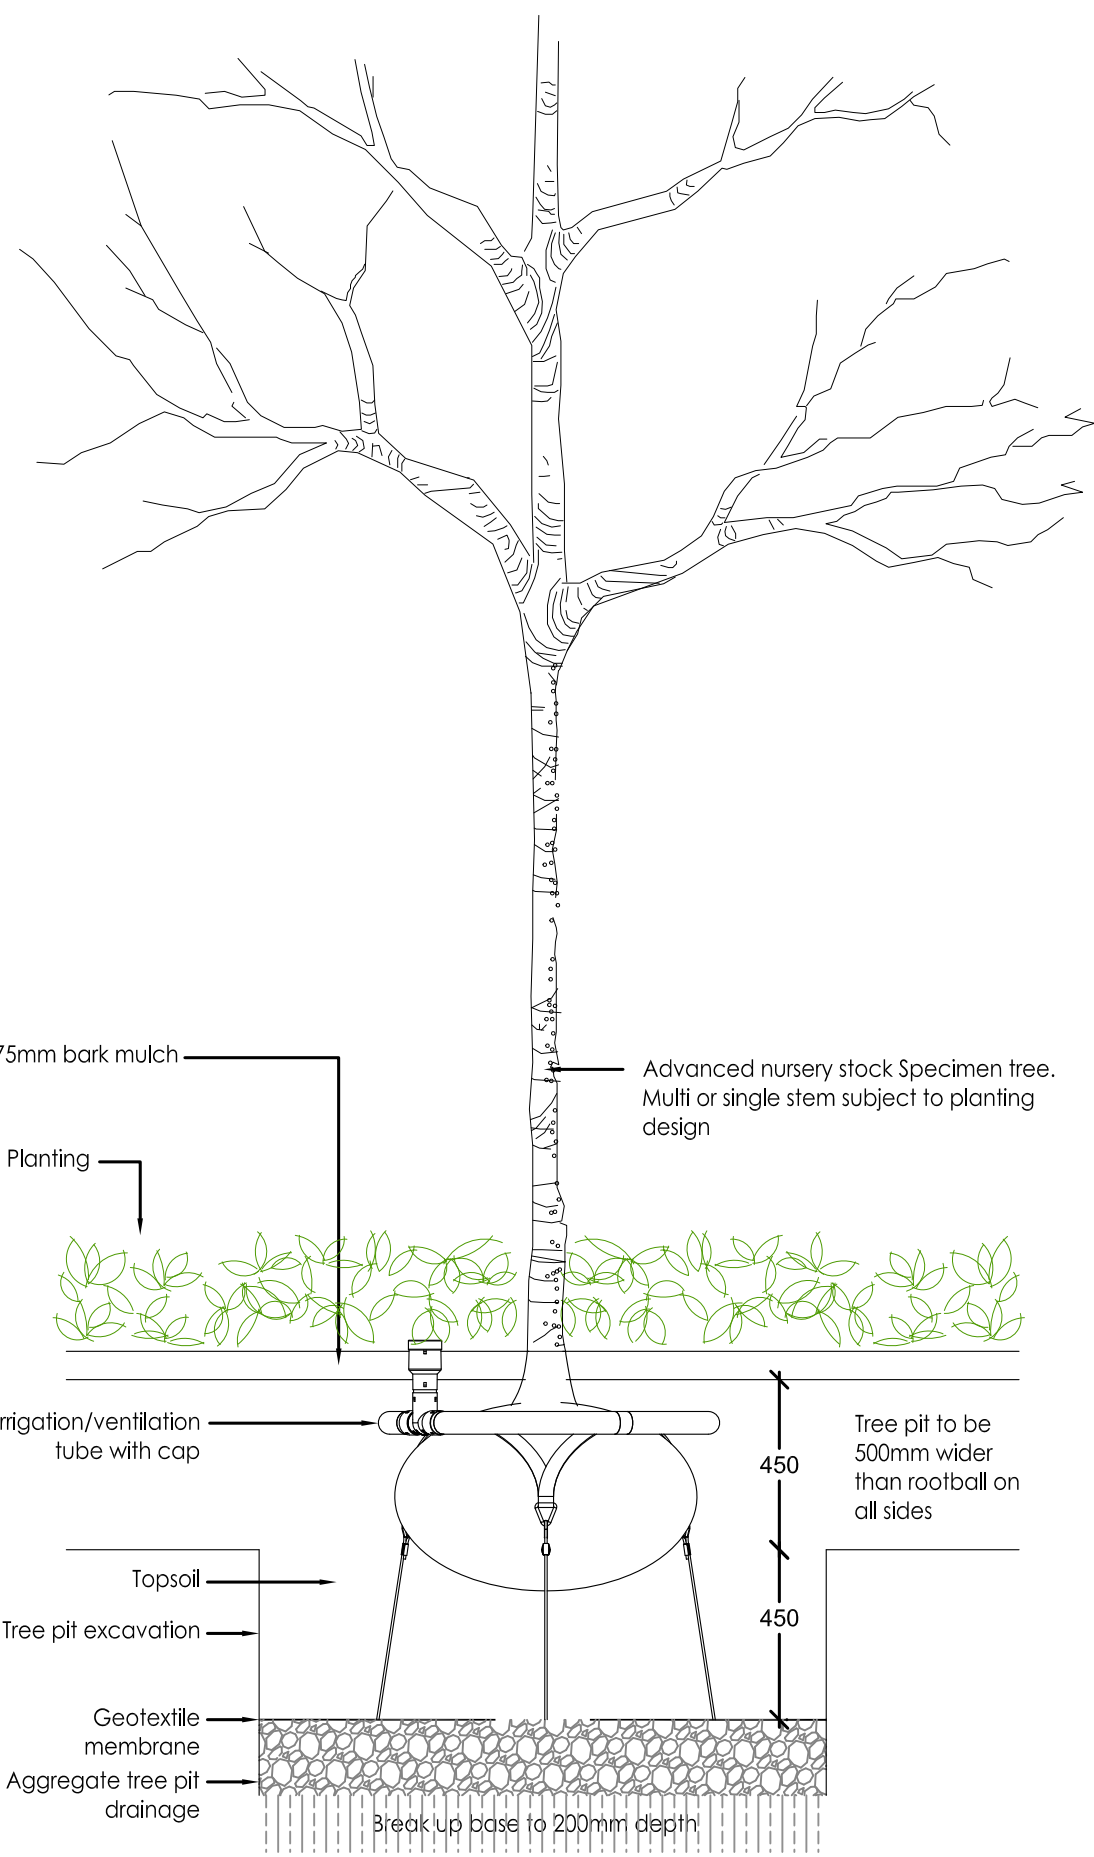

TP1 TREE PIT WITHIN PLANTING
Scale 1:20

Note: Ensure ground below tree pits is free draining to prevent waterlogging of tree pits. If tree pits are not free draining, active drainage will need to be included.

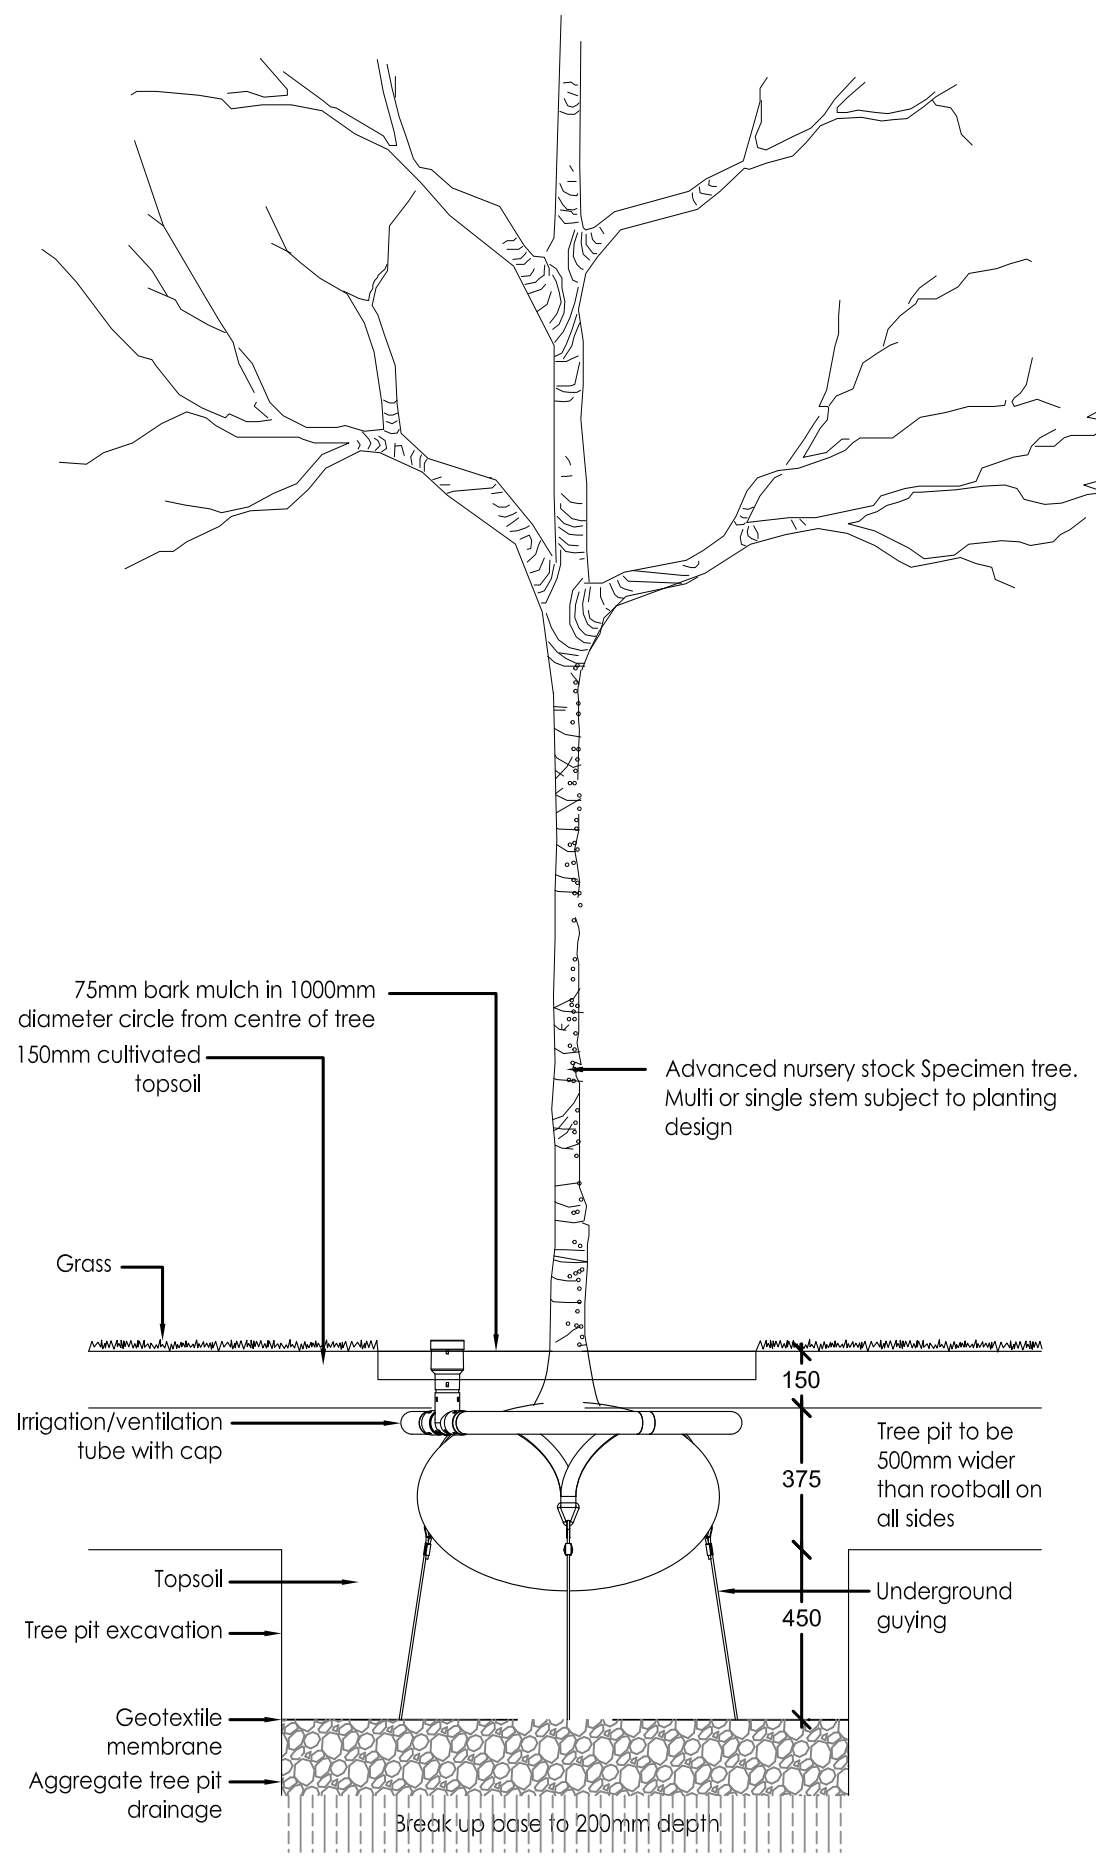

TP2 TREE PIT WITHIN GRASS
Scale 1:20

NOTES:

Use figured dimensions only. The contractor is requested to check all dimensions before the work is put in hand. Copyright of this drawing belongs solely to Iteriad Ltd ©. This drawing must only be used for the purpose for which it is supplied and its contents must not be reproduced for any purpose without written permission. Areas indicated, or areas calculated from this drawing should be used for valuation purposes or as the basis for development contracts. Iteriad Ltd is a limited liability company registered in England and Wales. Number 7966573

KEY PLAN

To be read in conjunction with:

Arboricultural Impact Assessment (By Others):
Dalton Ellis External Lighting BS5837 A1A
(13986.23/A2_A1A_Rev.A)

Proposed External Lighting Layout (By Others):
EA0039-E-63-SP-001

Proposed Tree Planting Plan:
7194-ITR-XX-00-DR-L-0401

Soft Landscape Specification:
7194-ITR-VV-XX-SP-L-1000

P01	FIRST ISSUE	MS	KLH	04.04.24
REV	DETAILS	DRAWN BY	CHECKED BY	CHECKED DATE

DRAWING RECORD

STATUS

FOR DISCUSSION / REVIEW / APPROVAL

CLIENT

MANCHESTER
1824

The University of Manchester

MASTERPLANNERS/LANDSCAPE ARCHITECTS

(iteriad)

Studio
2 Craigwood Cottages,
Eckington,
Widmermore,
Cumbria
LA23 1LG

T: (+44) 15394 43018
E: studio@iteriad.com
W: www.iteriad.com

PROJECT TITLE

7194 - Dalton Ellis Street Lighting

DRAWING TITLE

Proposed Tree Pit Details

SCALE

1:20@A1

DRAWN BY

MS

DATE

APR '24

JOB/DRAWING NUMBER

7194-ITR-XX-00-DR-L-0402

REVISION

P01