



- Key
- 1. Perforated Aluminium Cladding Panels. Colour - Grey.
 - 2. Aluminium Cladding Panels. Colour - Grey.
 - 3. Structural Steel Support Stand. Colour - Grey
 - 4. 5760mm x 3200mm LED Display

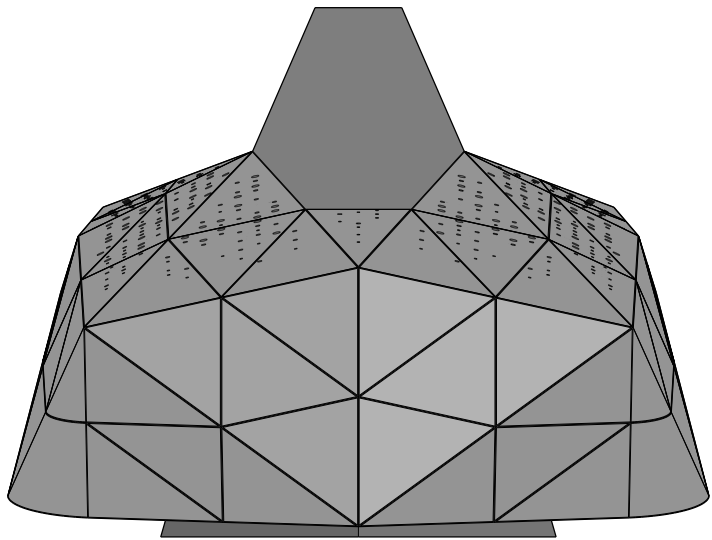


ROOF PLAN

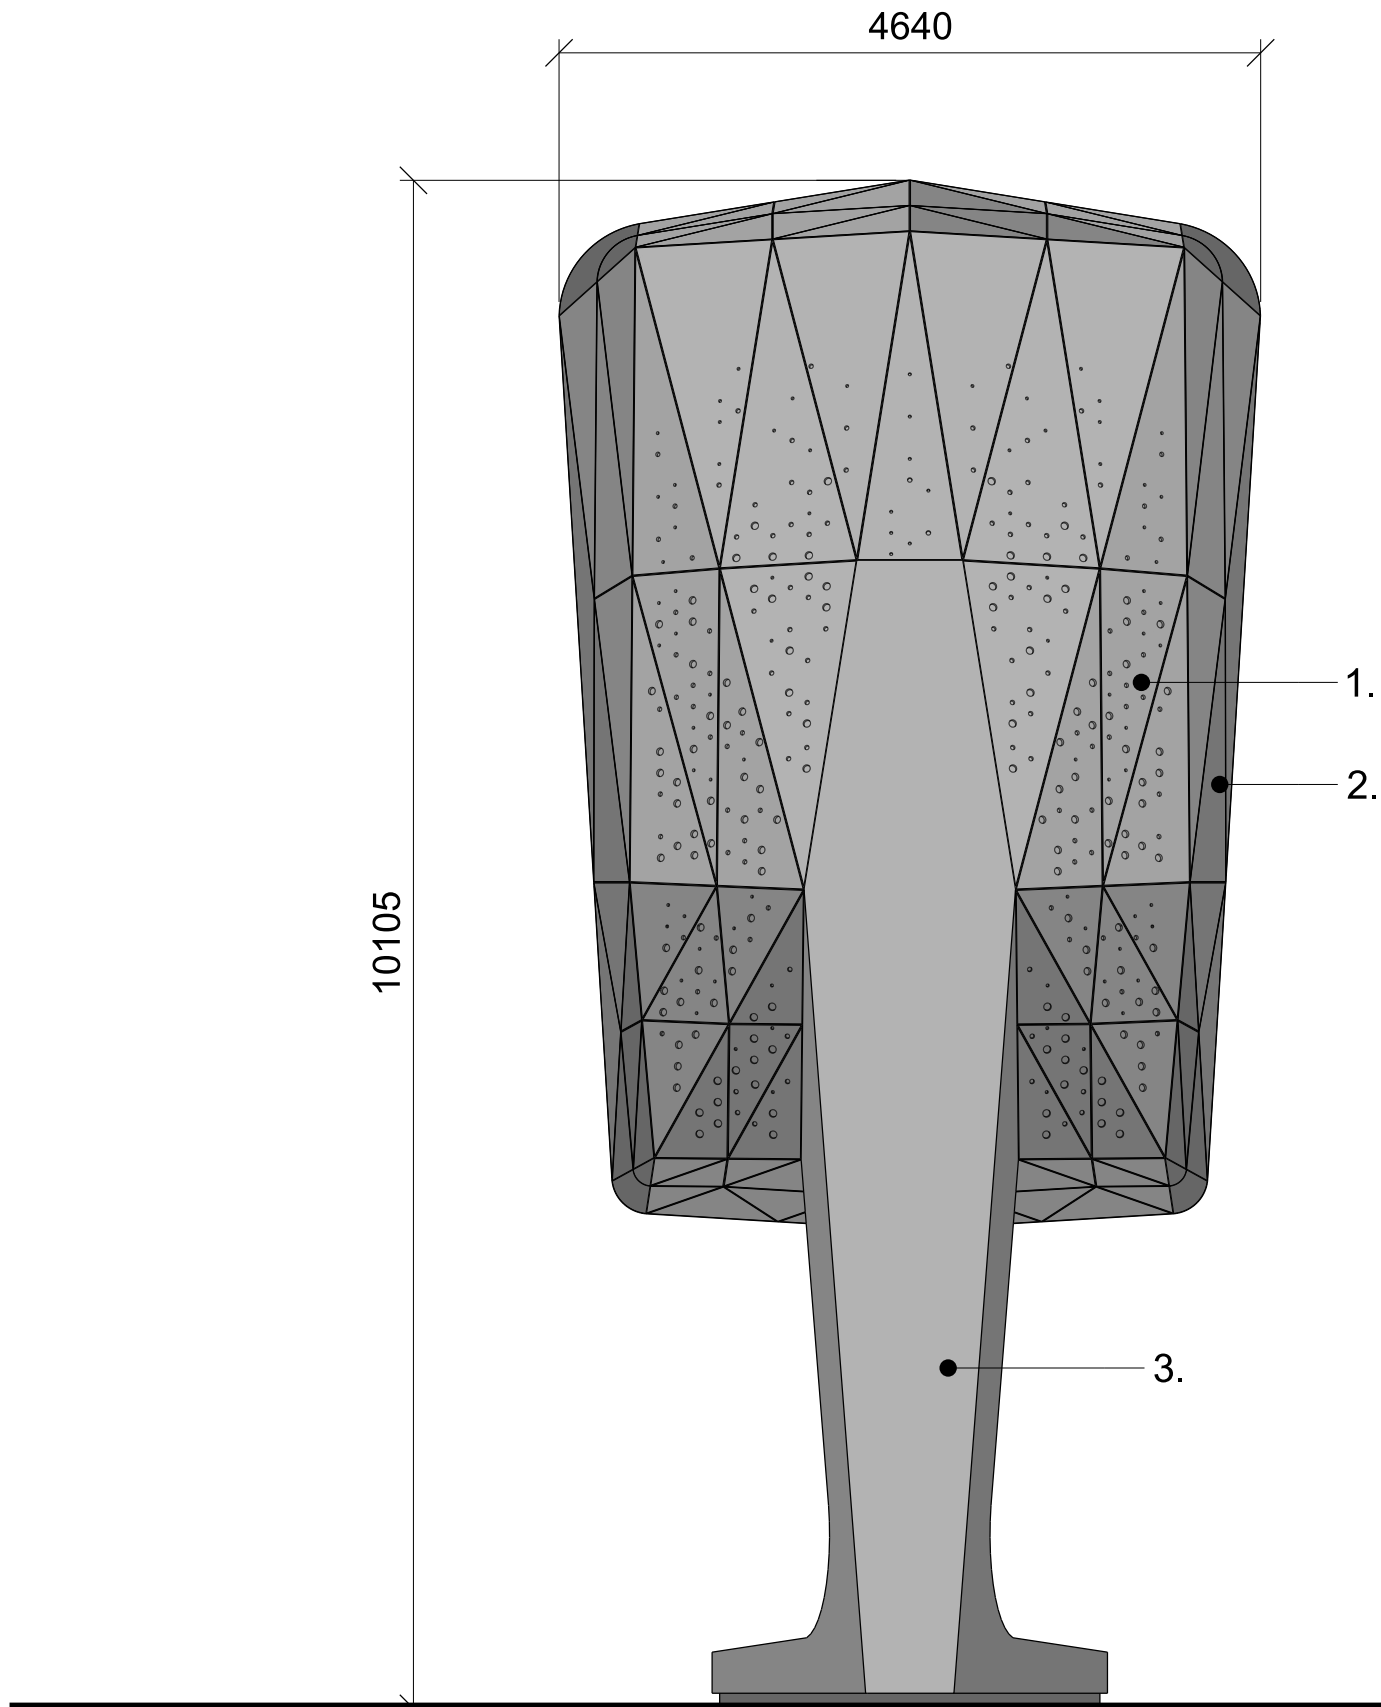


REAR ELEVATION



FRONT ELEVATION

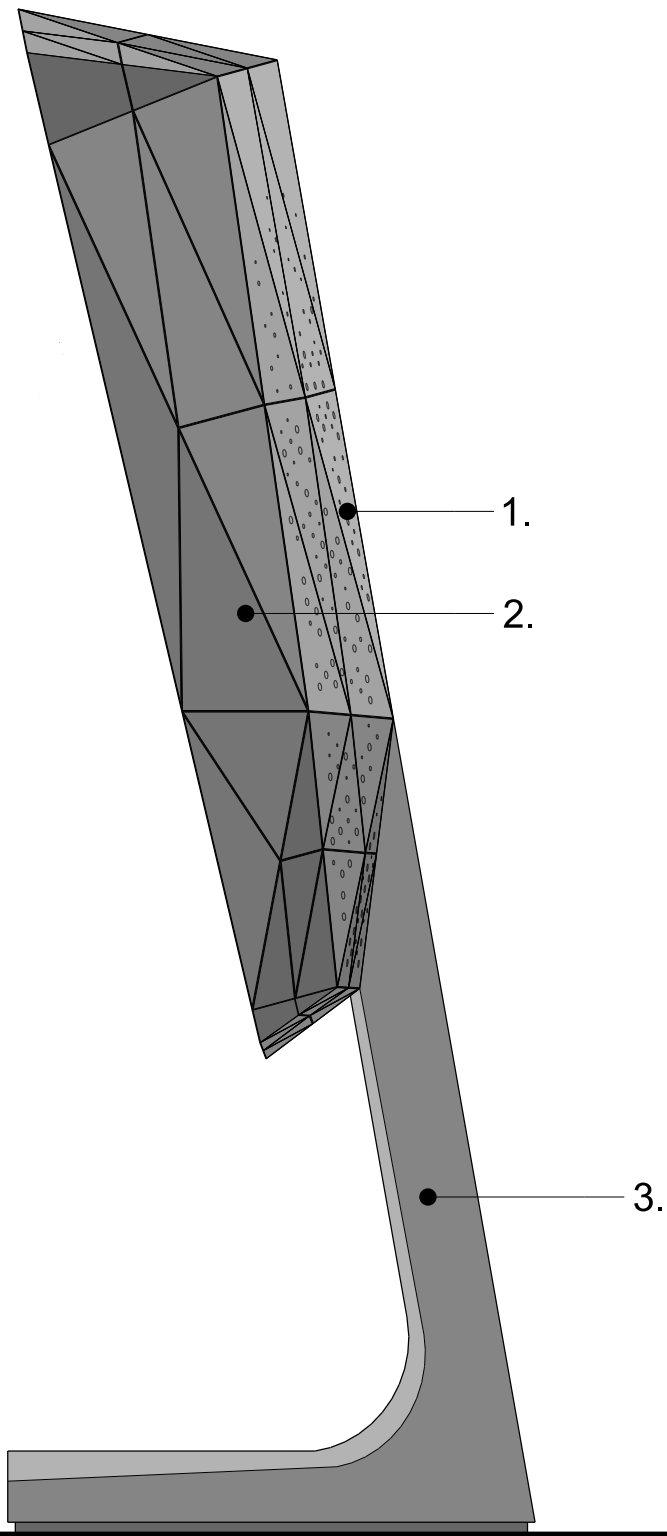

SIDE ELEVATION

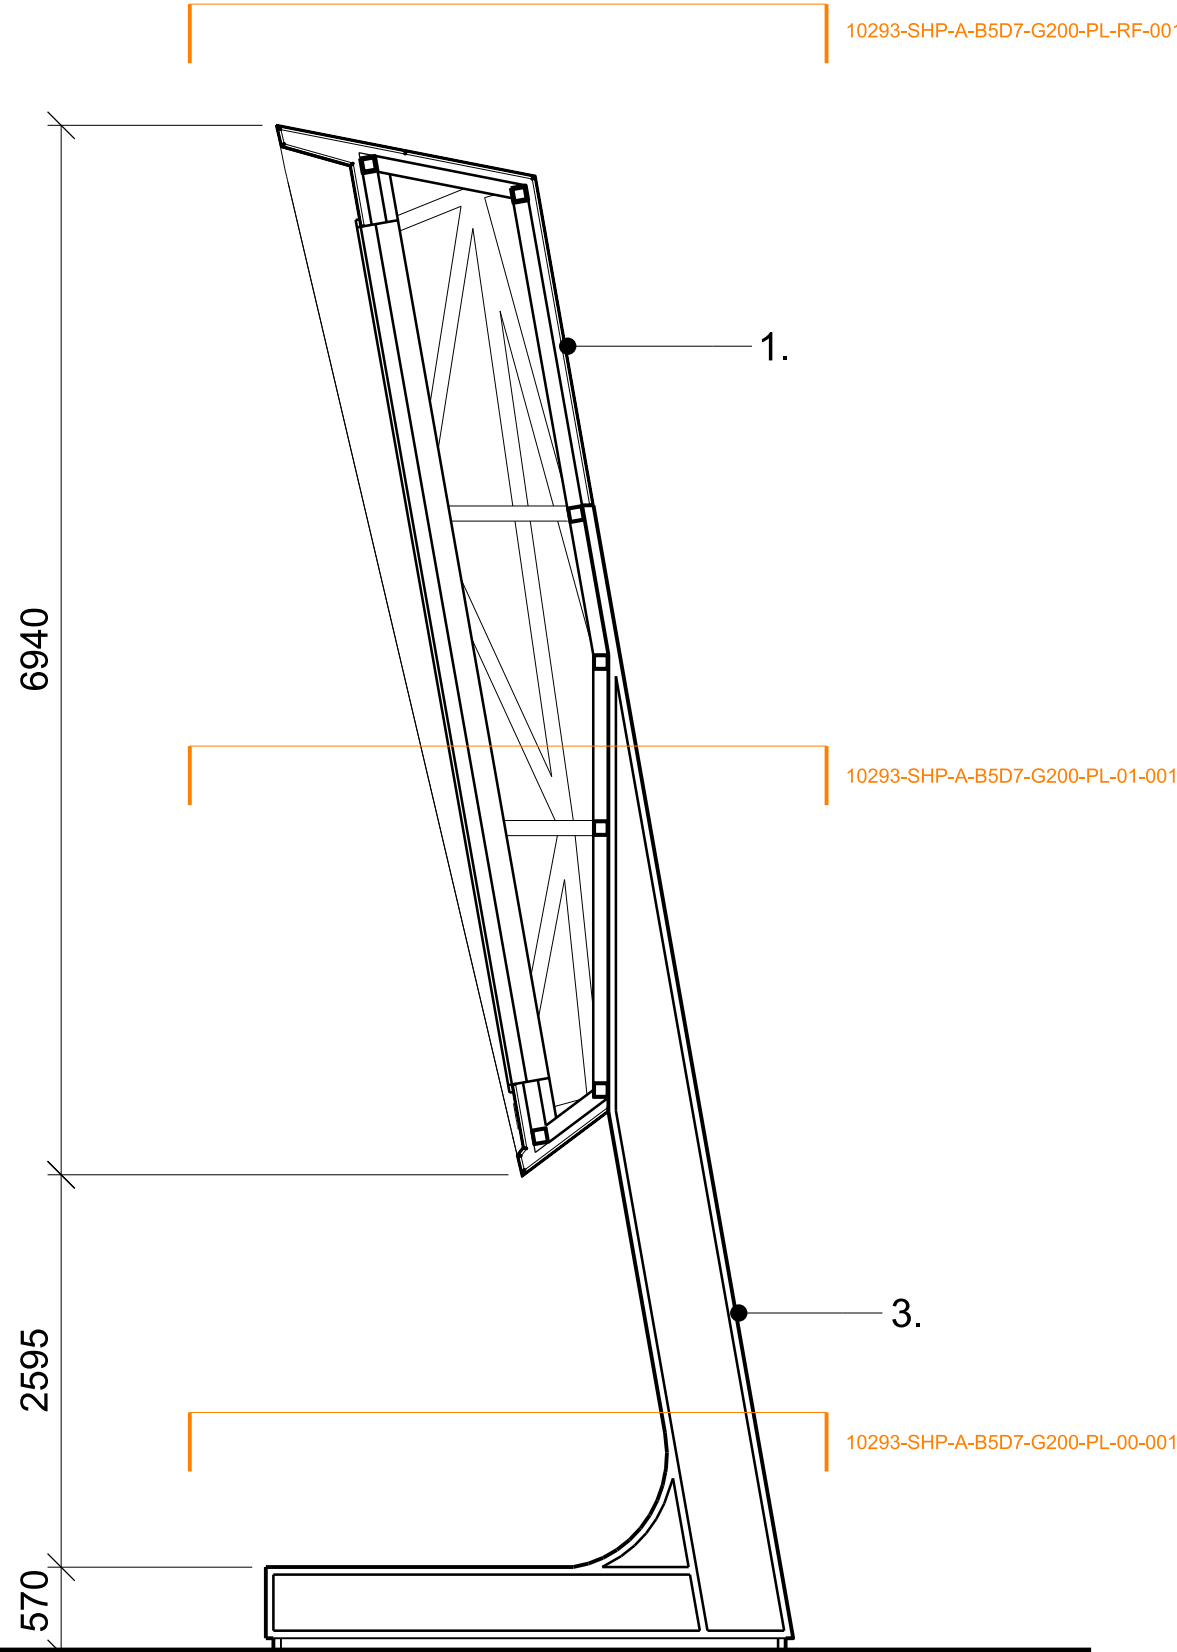

SECTION

This drawing is copyright
Do not scale off dimensions.
All dimensions to be checked on site by contractor.
Contractor to report any dimensional discrepancies,
errors or omissions prior to commencing on site.

NOTE:

NORTH

Rev	Date	Description
P01	27-01-2023	Planning Issue
P02	22-05-2024	Planning Issue - Reduced Number of Screens and Revised Display Sizes
P03	21-10-2024	Planning Issue - Reduced Number of Screens

Project Title

Chester Road Roundabout

Status

Planning

Drawing Title

Portrait Screen Details (Screen C)
(Roof Plan, Section & Elevations)

Job No	Scale	Date
10293	1:50@A1 / 1:100@A3	January 2023

Drawing No	Revision
10293-SHP-A-B5D7-G200-DE-XX-002	P03

simpsonhaugh

MANCHESTER
Riverside, 4 Commercial St
Manchester M15 4RQ
+44 (0)161 835 2345
www.simpsonhaugh.com

LONDON
5-8 Roberts Place
London EC3R 9BQ
+44 (0)20 7549 4000
mail@simpsonhaugh.com