


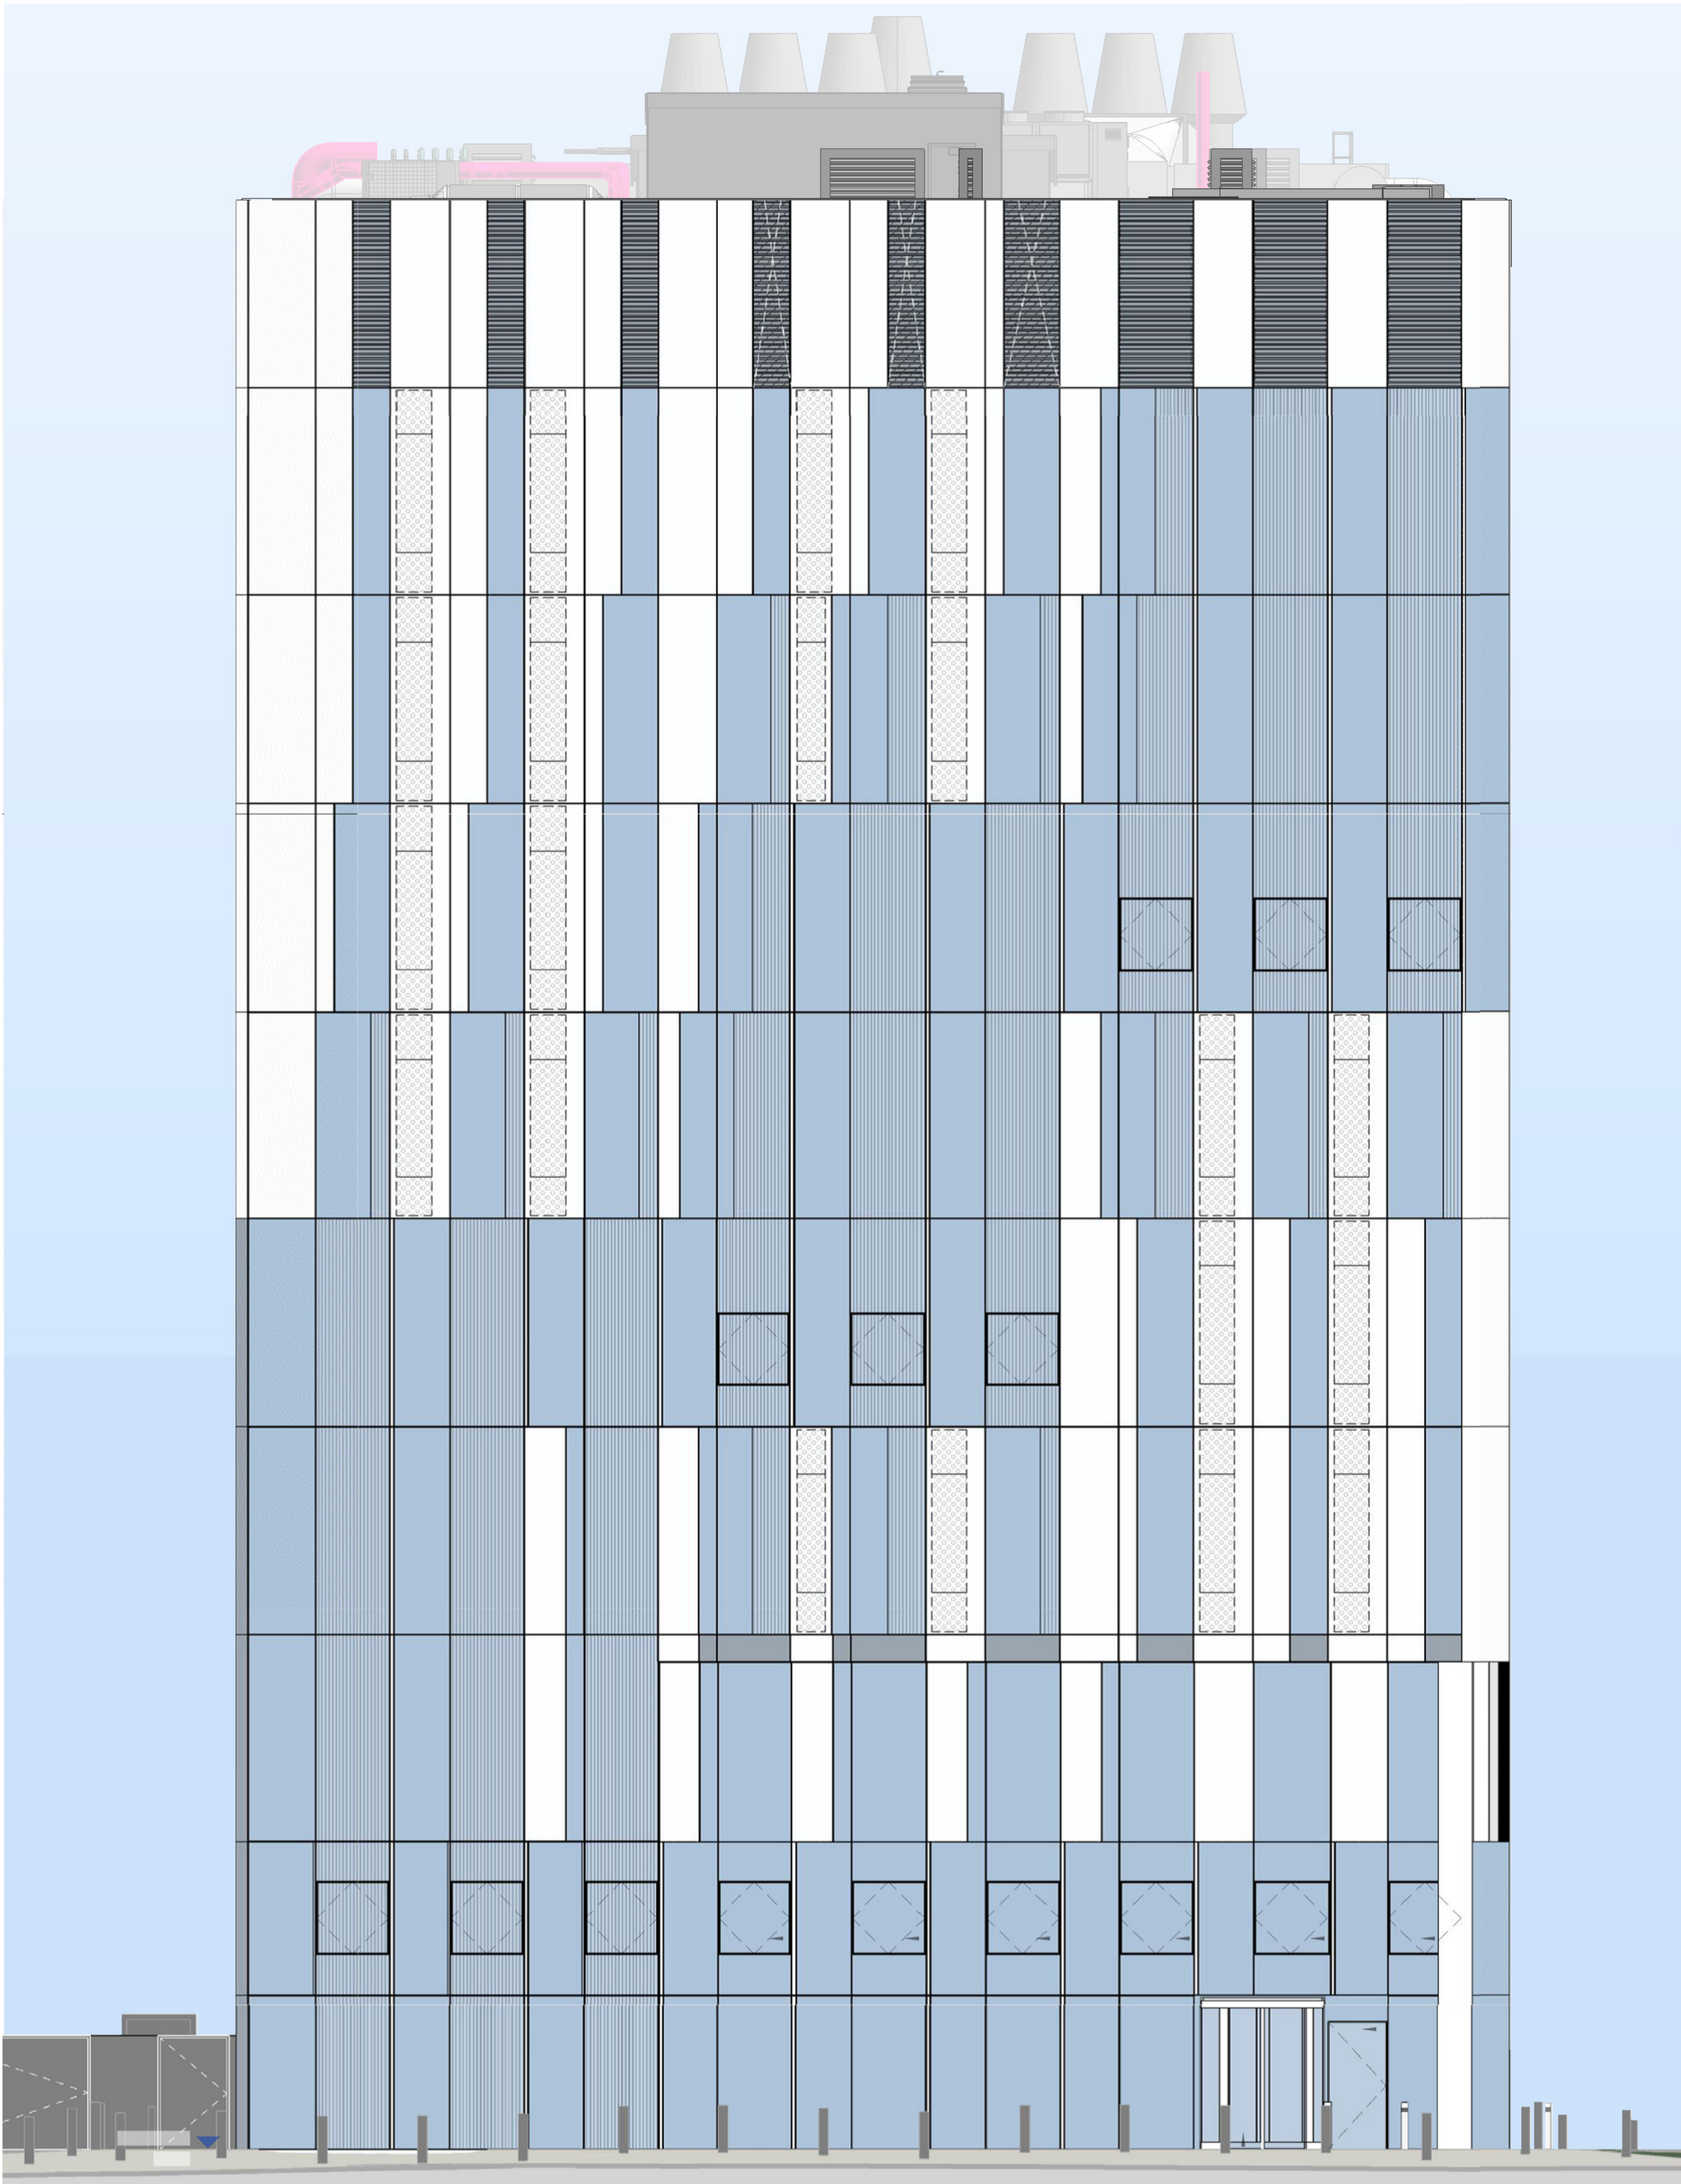

Proposed West Elevation

1 : 100

NOTES

1. Do not scale from this drawing.
2. All measurements are in millimetres unless stated otherwise.
3. This drawing is to be read in conjunction with the specification and all relevant Architectural, Electrical, Mechanical and Structural drawings.
4. (c) University of Manchester this drawing must not be reproduced without permission.
5. Directorate of Estates and Facilities to be notified of any discrepancies.

Royce Building

0 4m 8m 12m

1:200 @ A3

0 2m 4m 8m

1:100 @ A1

Key Plan_West Elevation

1 : 1000

Proposed Vent

P1	First Issue for Planning	11/09/24	MT	TF
Rev	Description	Date	By	Auth

MANCHESTER
1824

The University of Manchester

Directorate of Estates and Facilities
Beyer Building
The University of Manchester
Oxford Road
Manchester
M13 9PL

**HALLIDAY
MEECHAM
ARCHITECTS**

Halliday Meecham Architects Limited
111 Piccadilly Manchester M1 2HW
+44 (0)161 461 5565
4 Devonshire Street London W1W 5DT
+44 (0)203 440 5175
hma@hallidymeecham.com
www.hallidymeecham.com

Drawing Status

PLANNING

Project

Royce Roof Plant - 5801

Building Name	Building No.
Henry Royce Building	345AA

Site Name

Oxford Road

Sub Site Name

-

Drawing Title

Royce Proposed West Elevation

PM	TF	Drawn	MT	Checked	TF	Authorised	HMA
Scale @A1	Date	Date	Date	Date	Date	Date	Date
1:100	19-09-24	19-09-24	19-09-24	19-09-24	19-09-24	19-09-24	19-09-24

Drawing Number	Revision
5801-HMA-RB-ZZ-DR-A-0205	P1