



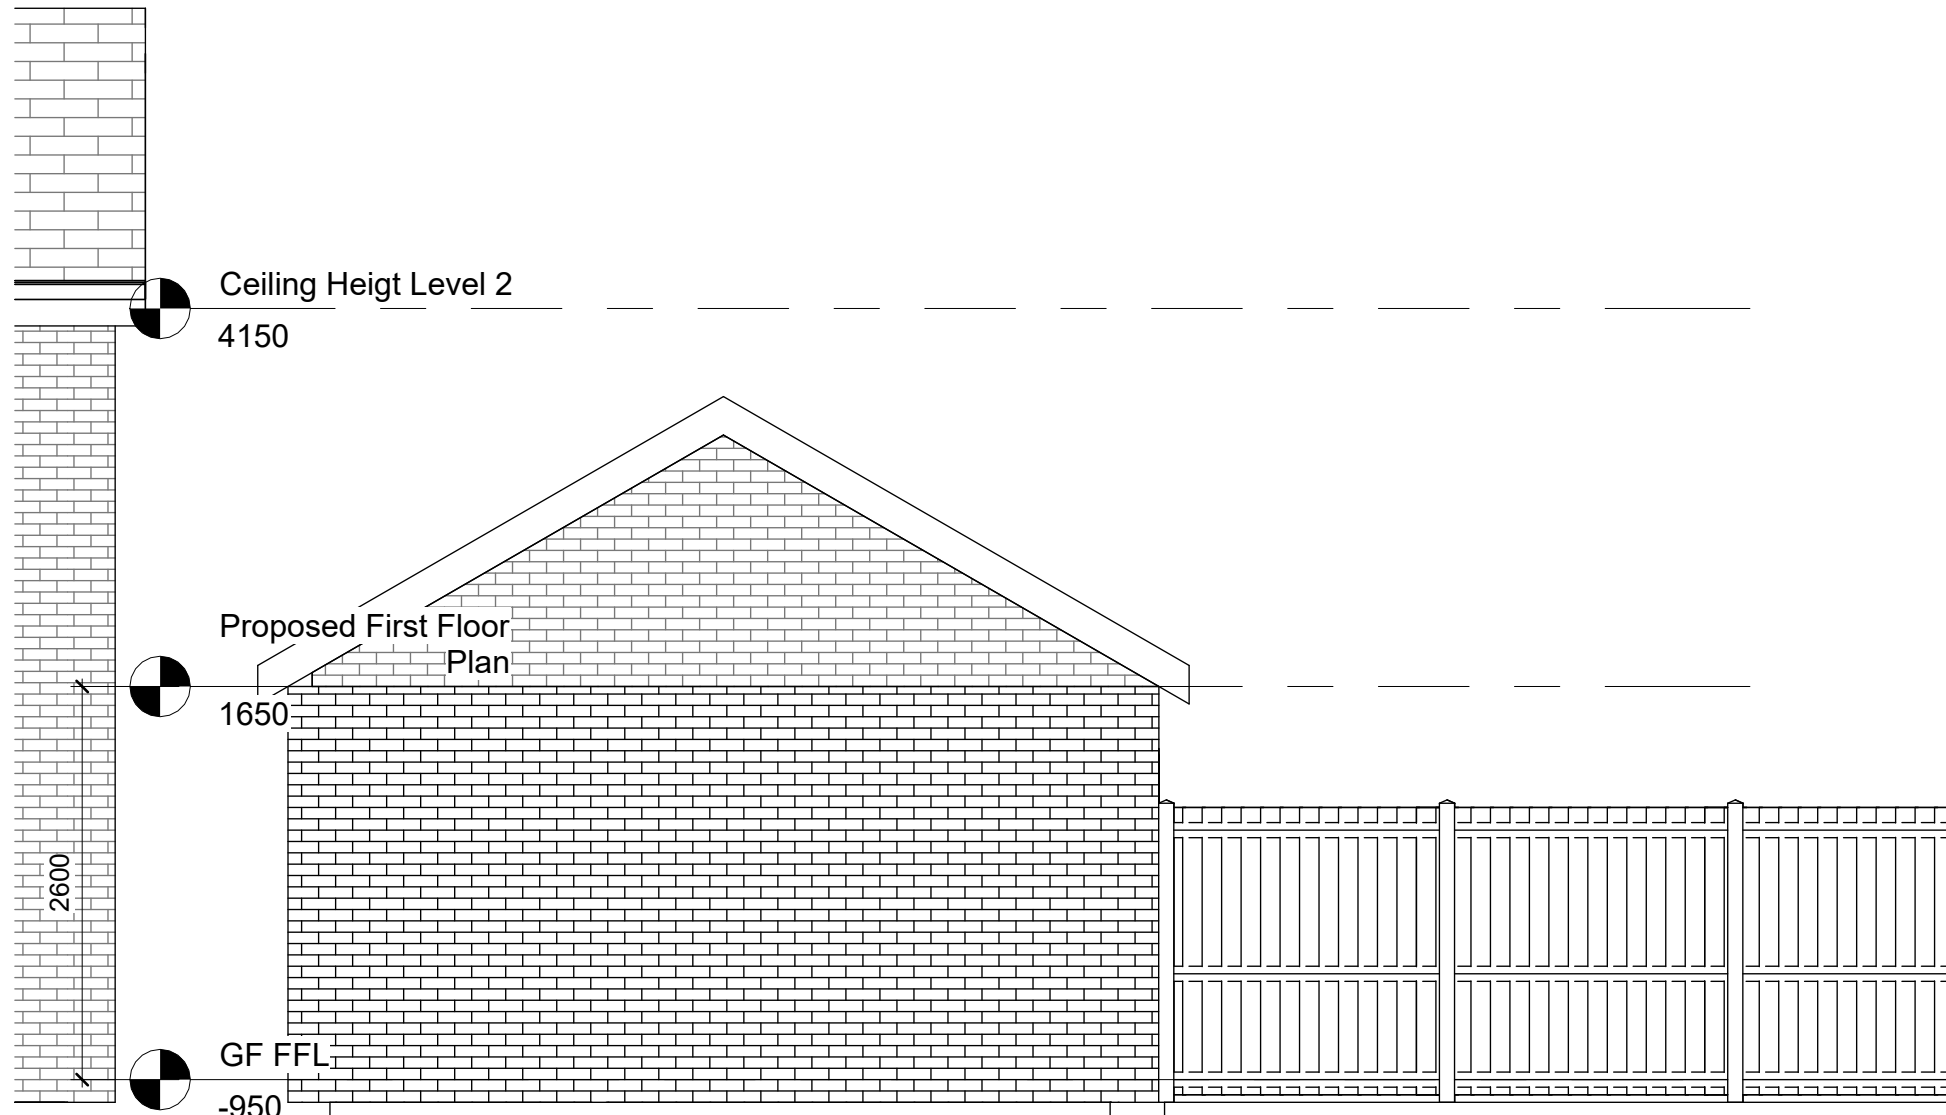


1 EXISTING NORTH ELEVATION
1 : 50



8 EXISTING WEST 1
1 : 50

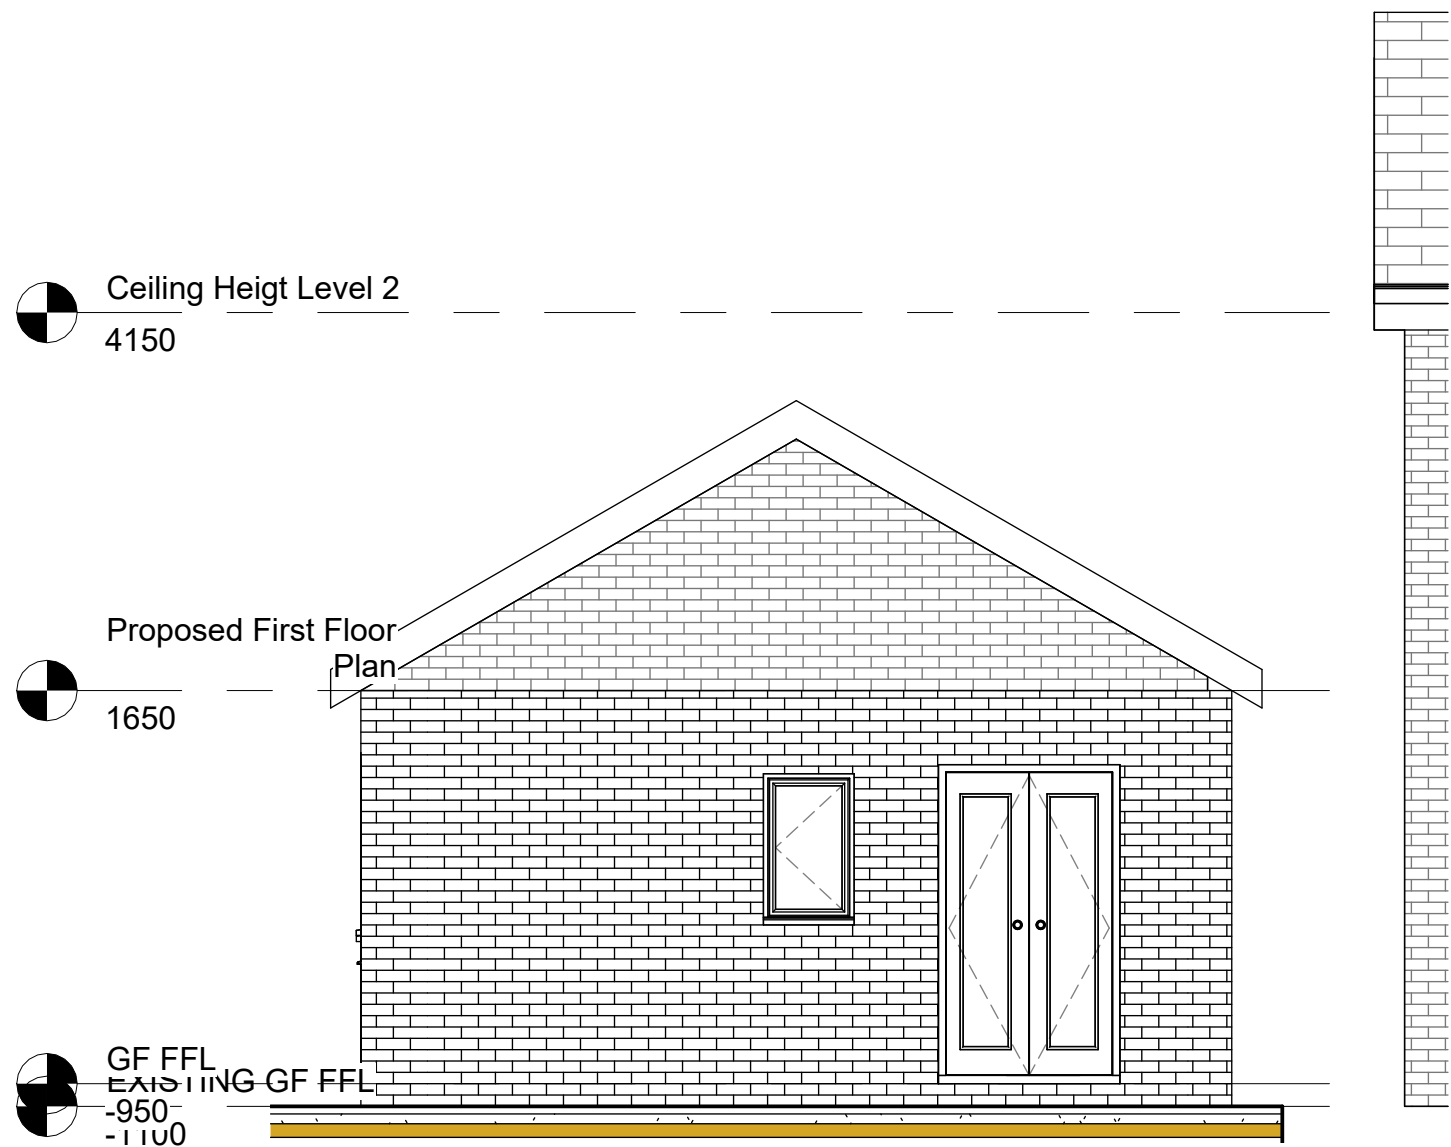

2 EXISTING SOUTH ELEVATION
1 : 50

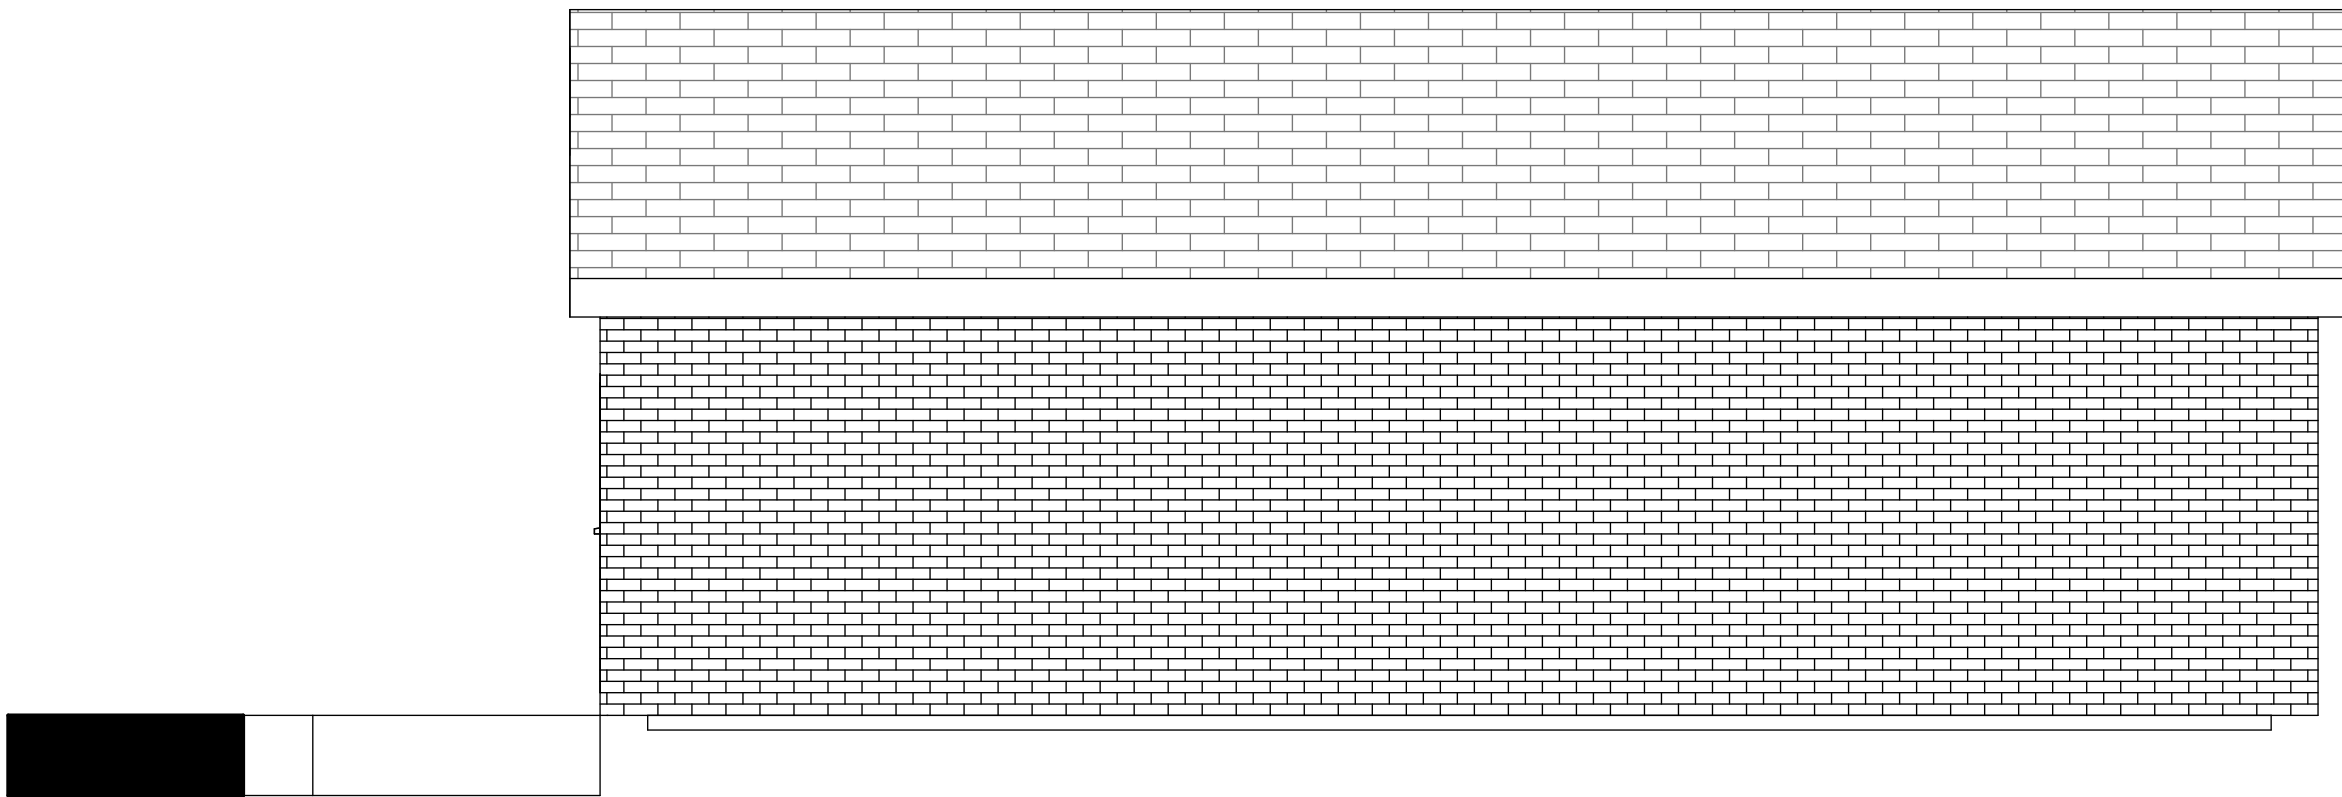

9 EXISTING EAST ELEVATION
1 : 50

Rev	Description	Date	Dr by	App by
original by		date created		
NK		09/09/18		NK



client name			
MR ASGHAR BUTT			
project			
2 Totland Close Manchester M12 5RY - 2 STOREY NEW FLOOR EXTENSION			
drawing			
EXISTING ELEVATIONS			
computer file		plot date	
C:\Users\TRA\OneDrive\Documents\NK\Arch\2 Totland Close Manchester M12 5RY\2 Totland Close Manchester M12 5RY.dwg			
project number		scale	
2024.10001.672		1 : 50 @A1	
drawing number		rev	
A102			

This drawing is to be read in conjunction with all related drawings. All dimensions must be checked and verified on site before commencing any work or producing shop drawings. The originator should be notified immediately of any discrepancy. This drawing is copyright and remains the property of NK Architectural.